




Note:
All dimensions must be checked on site
and not scaled from this drawing.
except for planning.

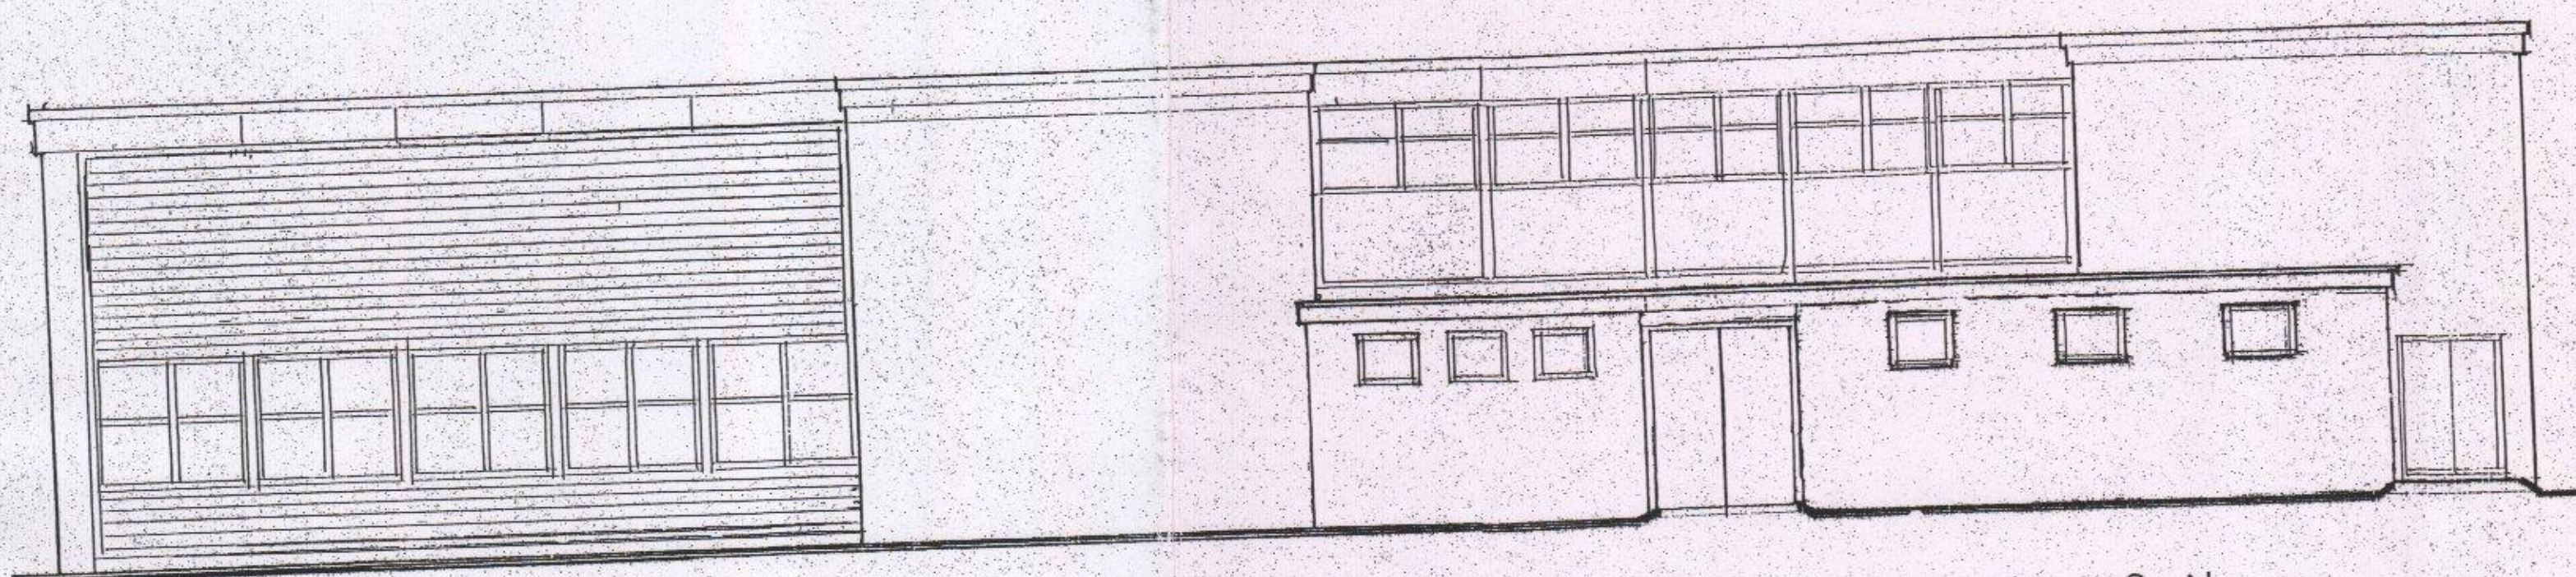

NORTH - WEST ELEVATION

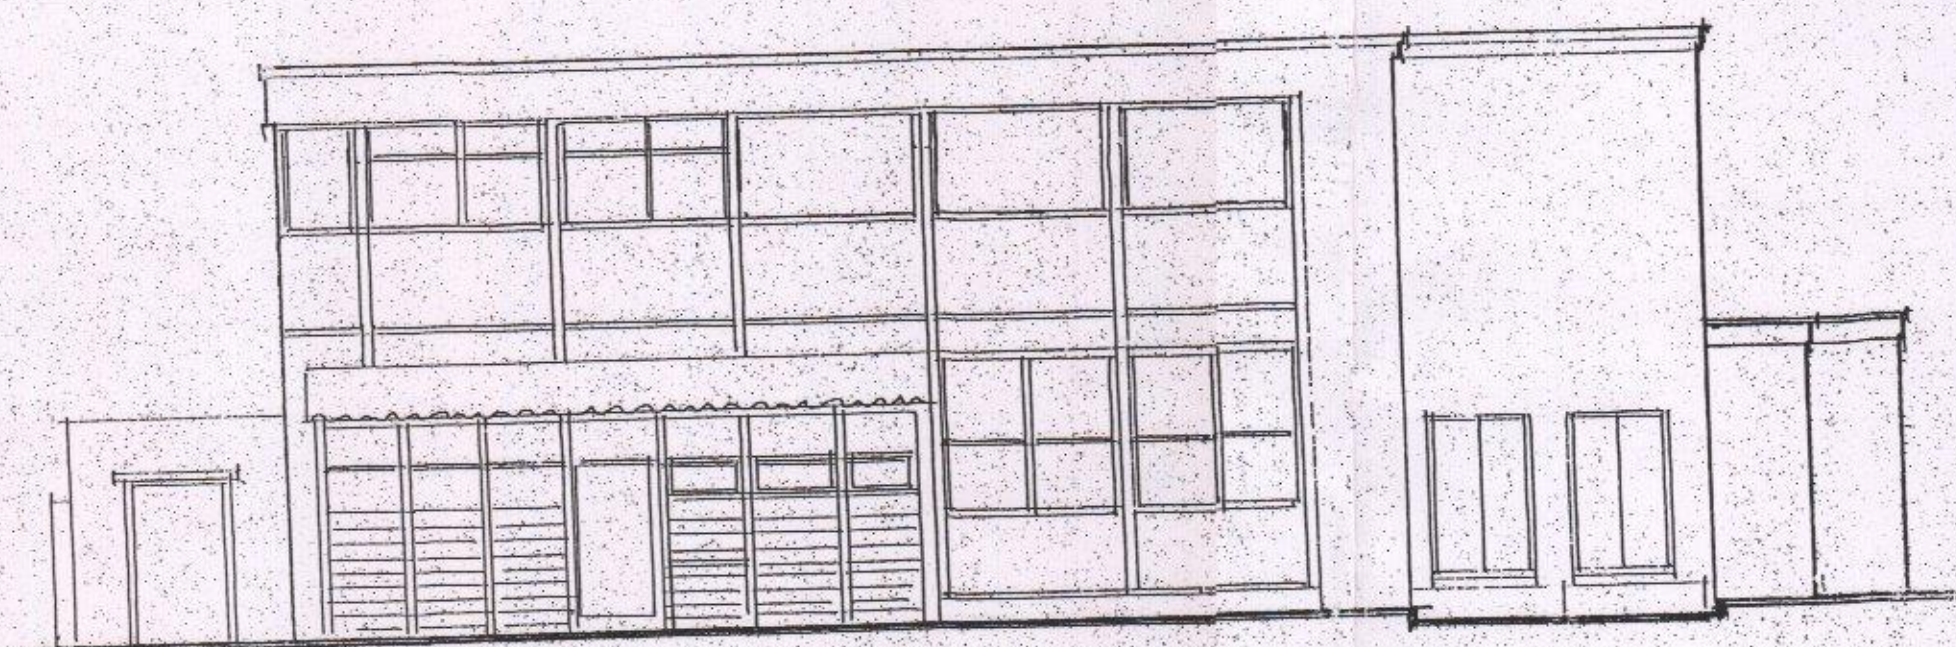

NORTH - EAST ELEVATION

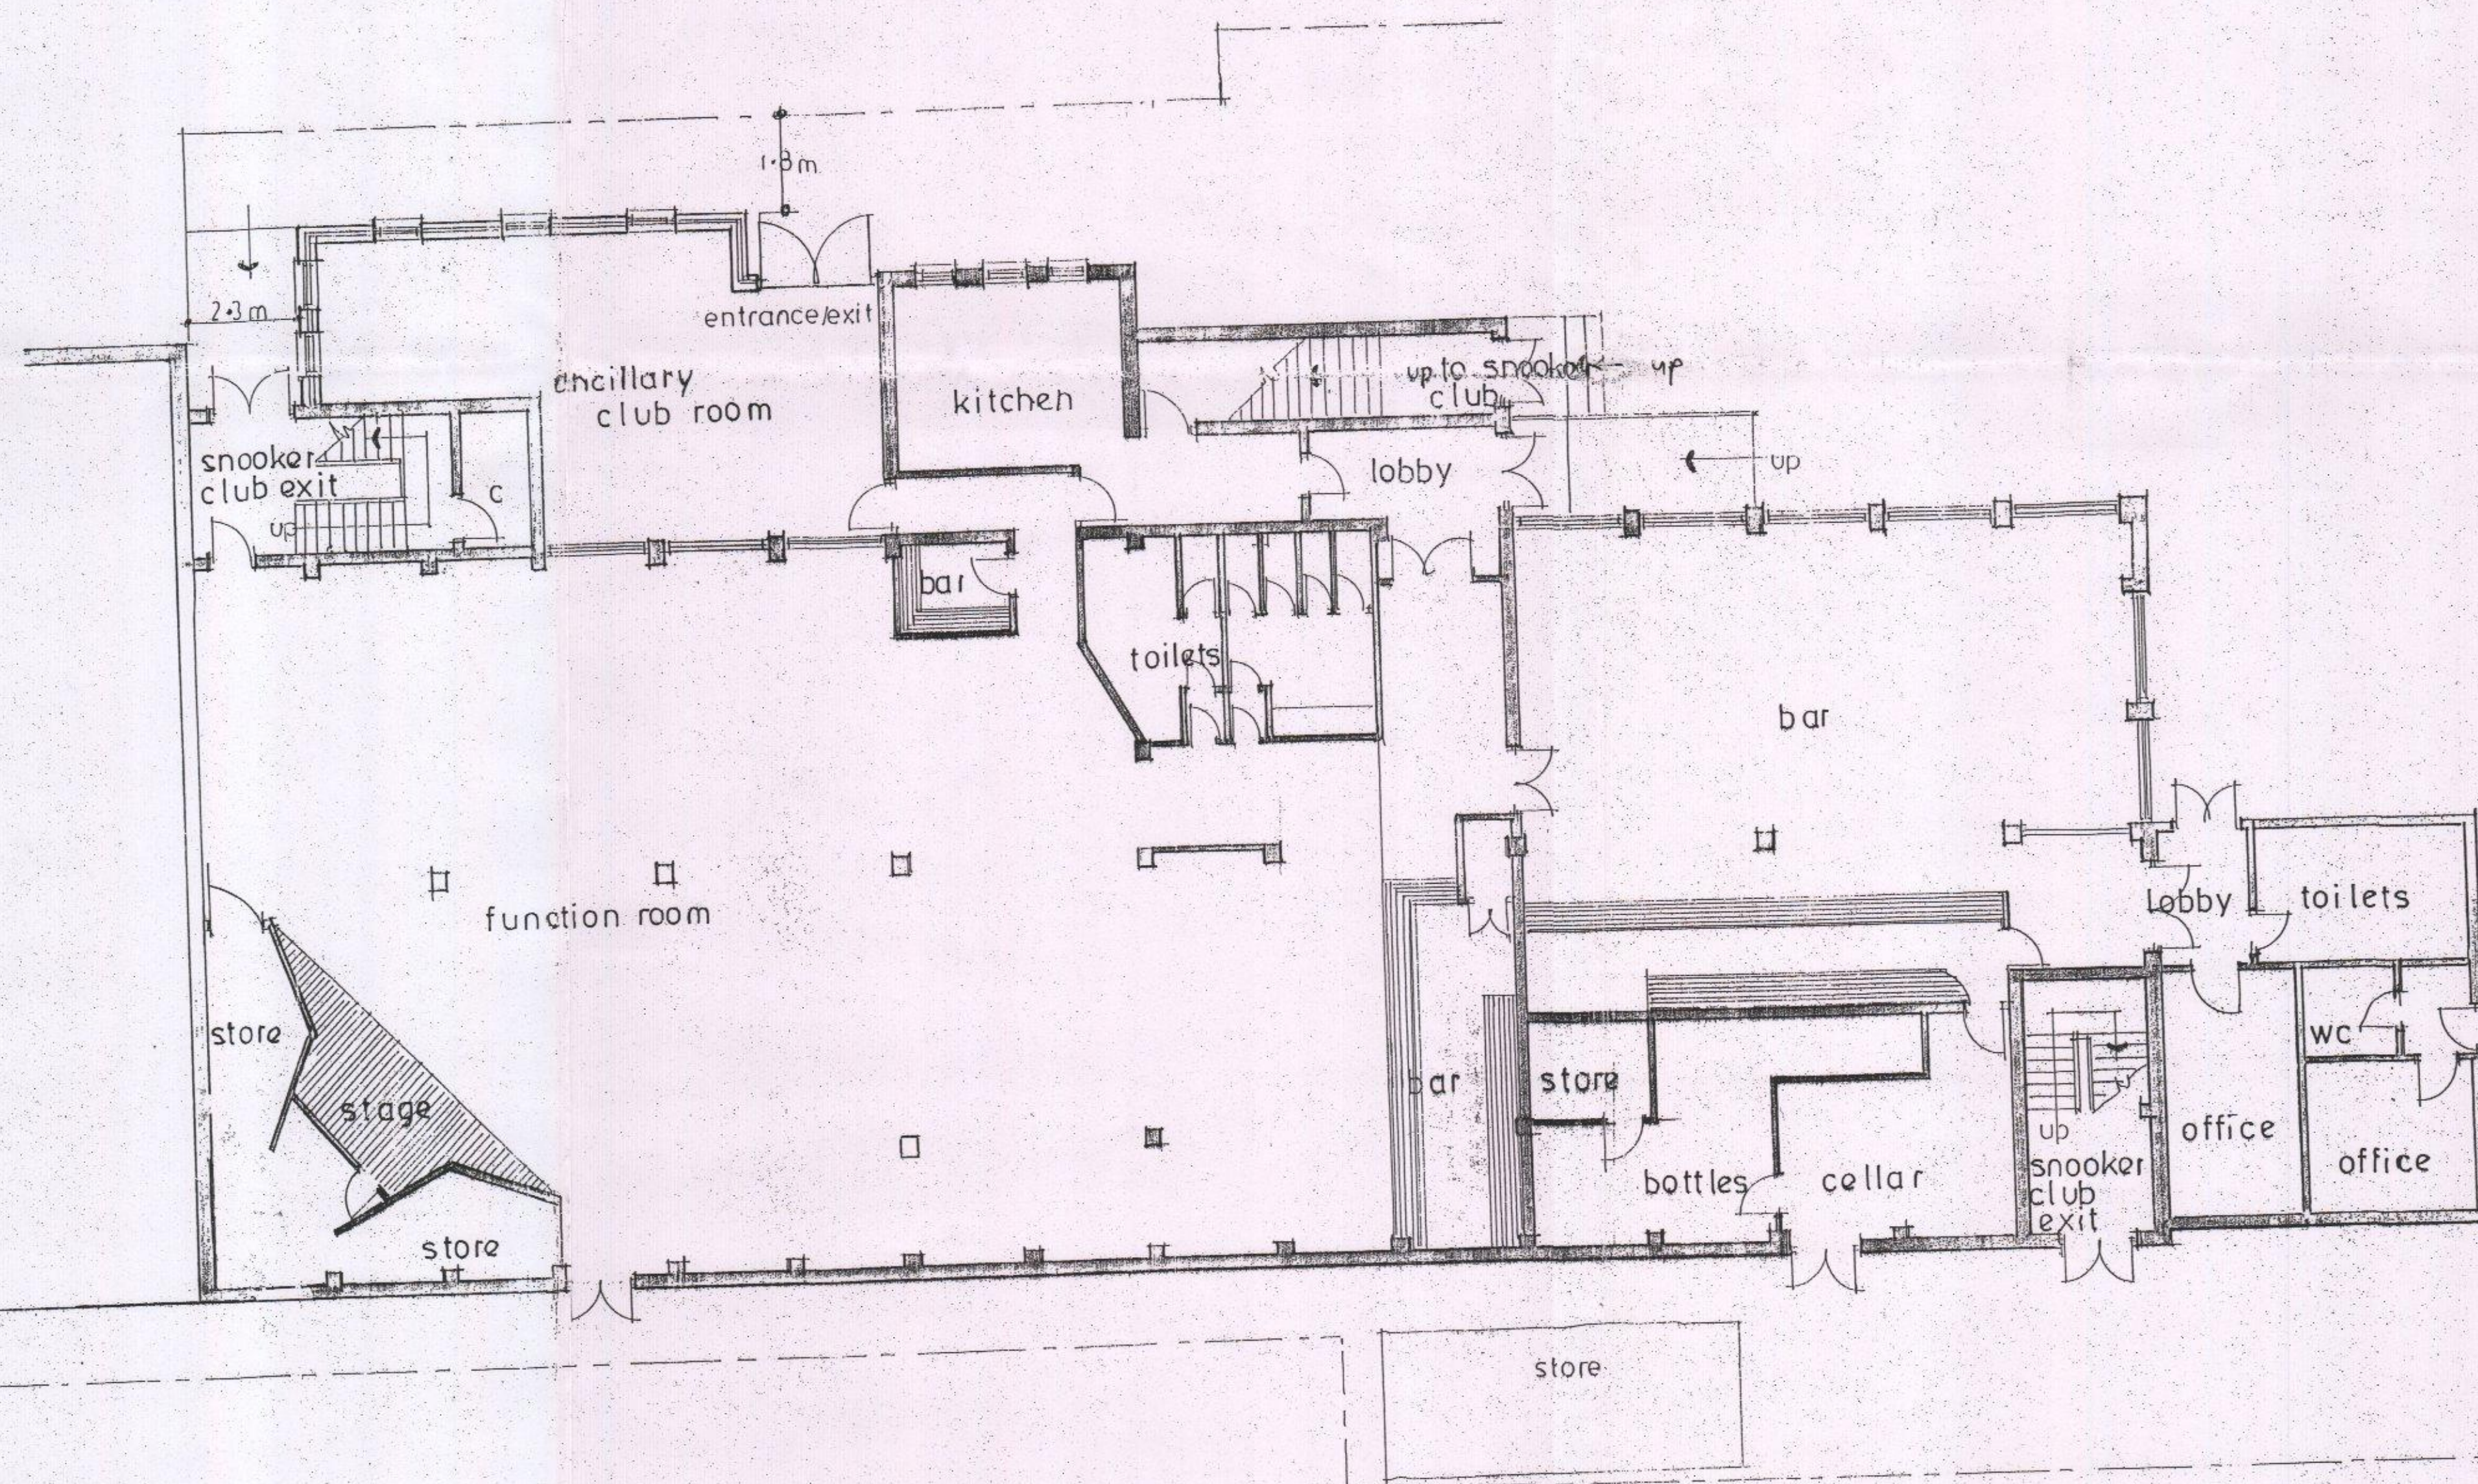

GROUND FLOOR PLAN

0 1m 5m 10m
scale bar

Client
TRADEAMP LTD

Job Title
ASTON ROOMS
16 ASTON ROAD
WATERLOOVILLE HANTS

Drawing Title
EXISTING LAYOUT
ground floor /
elevations

Scale 1:100

Date APR '16 Drawn by CW

Drg. No. 1 Rev.