


Pets at home - Waterlooville - External proposal



Front Elevation

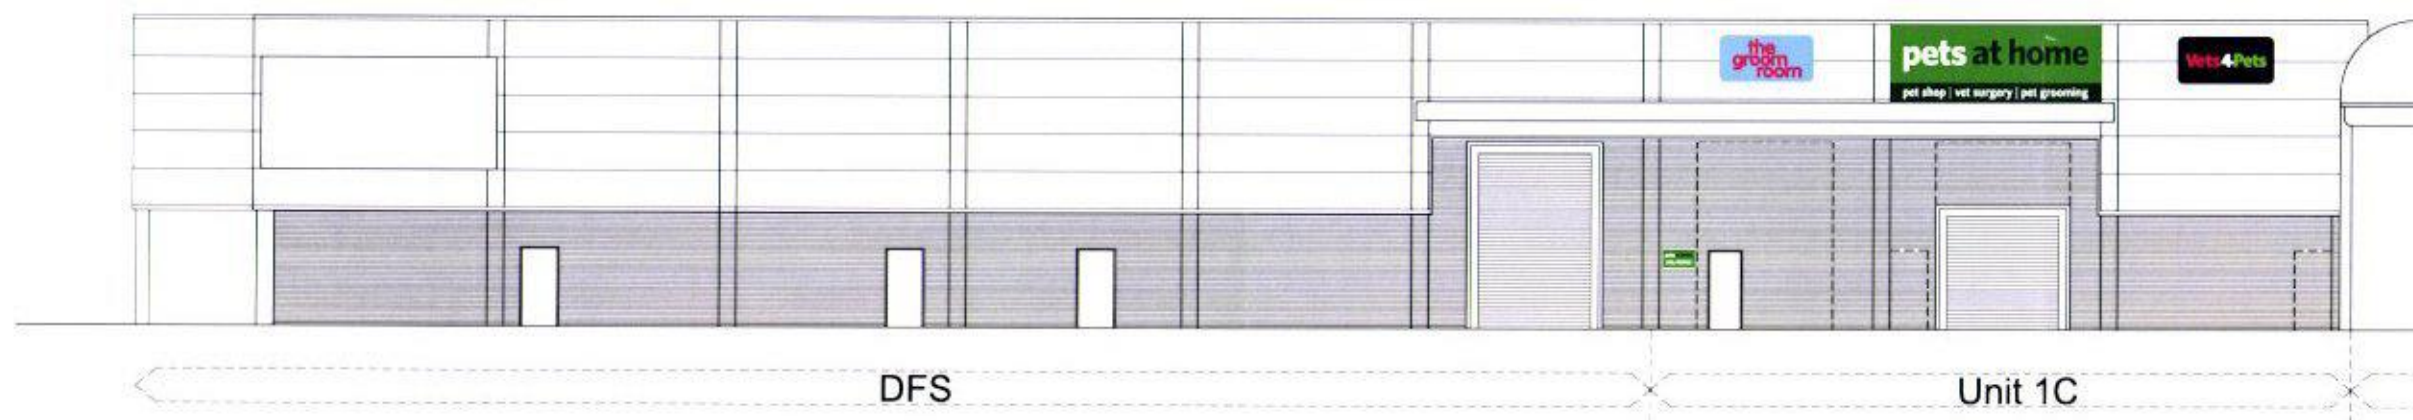

Rear Elevation

								
Item - A 1-off standard LED illuminated flexface signcase approx 5,600 x 2,900mm.	Item - B 2-off standard LED illuminated fabricated curved corner lozenge flexface signcases each approx 2500 x 1250mm 'the groom room' & 'Vets4Pets'.	Item - C 4-off 40" x 60" poster frames.	Item - D 1-off digitally printed graphics 'Hero Boy/Fish' approx 5,400 x 2,200mm.	Item - E 1-off digitally printed graphics 'Hero Dog/Man' approx 5,600 x 2,200mm.	Item - F 1-off standard LED illuminated flexface signcase approx 5,600 x 2,000mm.	Item - G 2-off standard LED illuminated fabricated curved corner lozenge flexface signcases each approx 2500 x 1250mm 'the groom room' & 'Vets4Pets'.	Item - H 1000 x 555 - Delivery Panel fitted to rear elevation adjacent to 'Goods in' door.	



Image Technique Ltd.
Saxon Business Park
Stoke Prior, Bromsgrove,
Worcestershire, B60 4AD
Tel: +44 (0)1527 578 533
www.imagetechnique.co.uk

Drawing Title: Signage proposal

Job No:

Drawing No: Pets-at-home/Waterlooville/Proposal

Client: Pets at home

Date:
02/11/15

Scale:
1:200@ A3
as stated

Drawn By:
Jae.H

Checked By:

Revision Details:
Rev A - Jae.H - Lozenge added to rear elevation.

Rev:
A

Date:
12/11/15

Site Address:
Waterlooville