



DIMESIONS TO BE CHECKED ON SITE
SCALING ONLY FOR LOCAL AUTHORITY PURPOSES

NOTES:
This drawing is to be read in conjunction with the clients standard specification, Structural Engineers and Mechanical & Electrical engineers design and details. Do not scale off this drawing. Use figured dimensions only. All dimensions discrepancies to be brought to the immediate attention of Design Team.

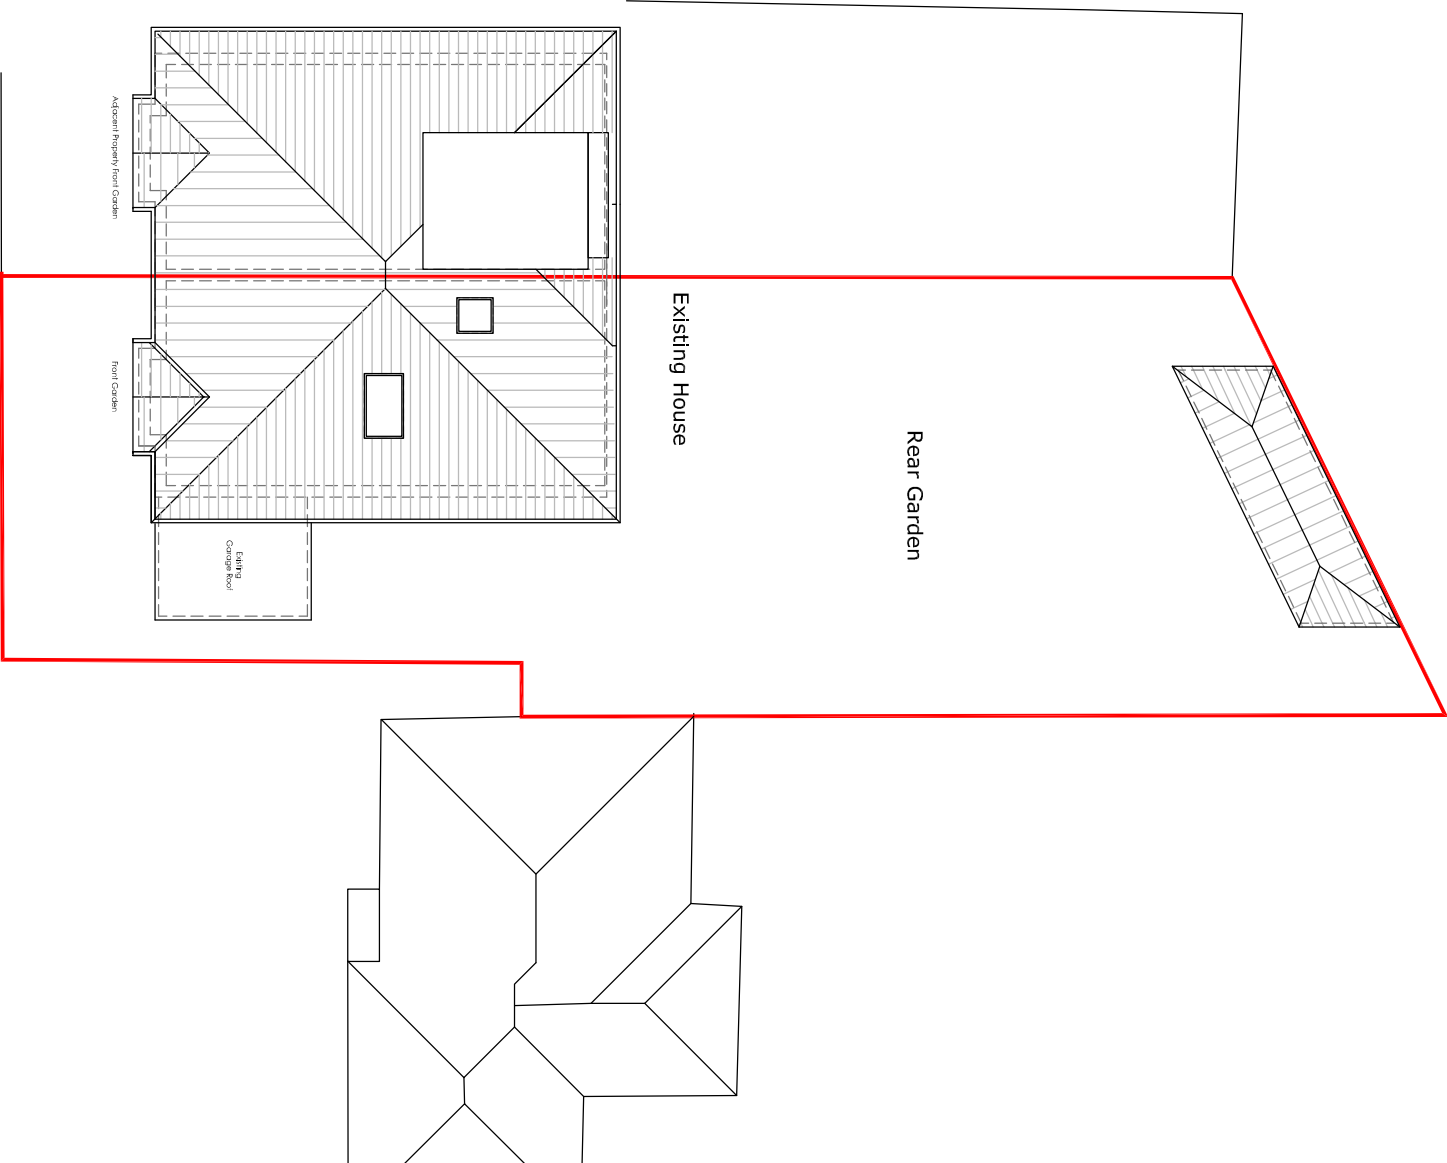

SITE PLAN
(SCALE 1:200 @ A3)

 

(c) Crown copyright, All rights reserved. 2013. License number 0100031673

LOCATION PLAN
(SCALE 1:1250 @ A3)

PROJECT:
HOUSE EXTENSION
85 GEOFFREY AVENUE,
WATERLOOVILLE,
PO7 5BH.



DRAWING TITLE:
LOCATION PLAN AND PROPOSED PLANS
OF THE OUTBUILDING

DRAWING NO:
16.2536.P103

DATE:
Nov'16

APPROVAL	INFORMATION	TENDER	CONSTRUCTION
/			

PLANNING APPLICATION