


DRAWING NO 1 of 2
SECTION AA

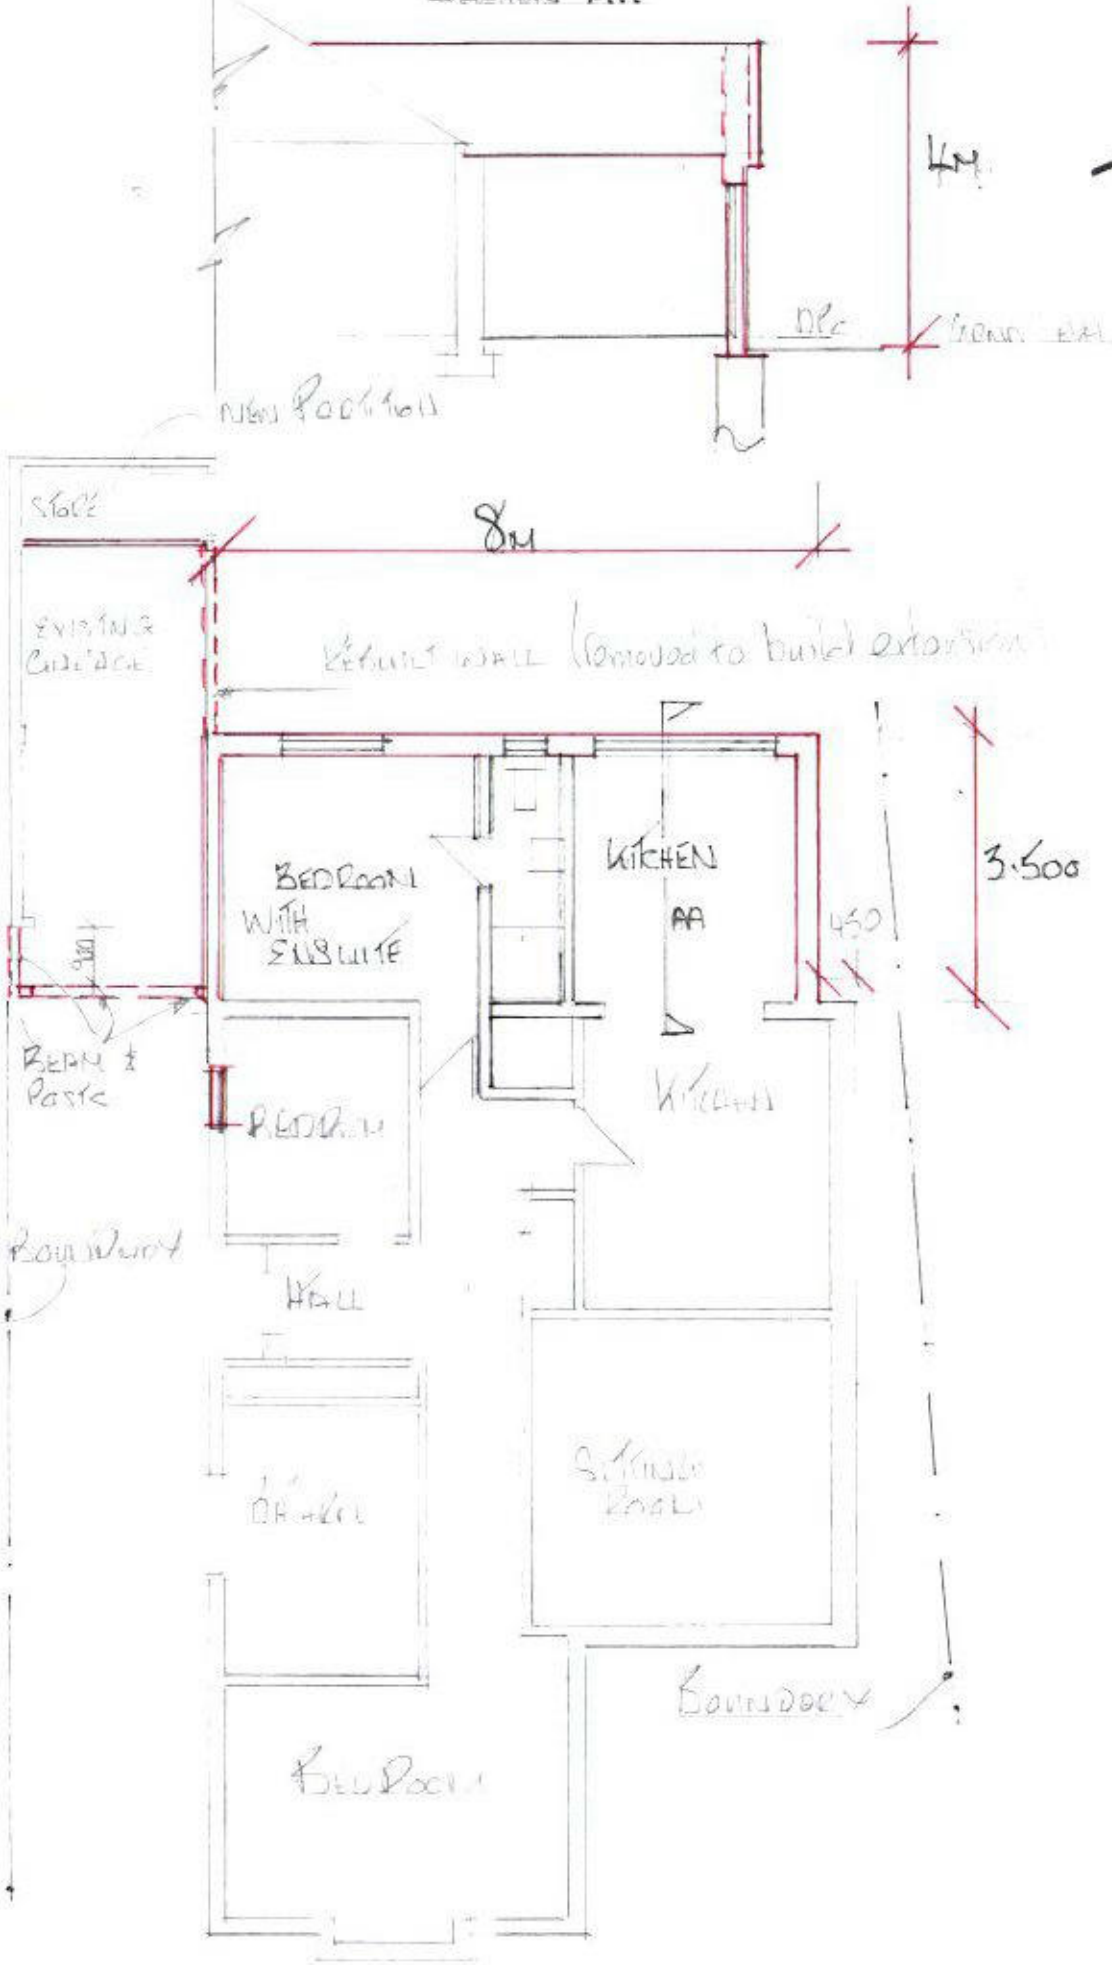

EXTENSION
REAR ~ 32 HULBERT
ROAD
WATERLOOVILLE
PO7 7NN

HAVANT BOROUGH
COUNCIL
30 JAN 2017
RECEIVED

BLOCK/SITE PLAN
AREA 36m x 36m
SCALE 1:200 on A4
CENTRE COORDINATES: 468641, 109447



SITE LOCATION PLAN
AREA 2 HA
Suppl SCALE 1:250 on A4 .ltd
CENTRE COORDINATES: 468641, 109447
Licence No: 100047474
27/01/2017 12:50