



Bar scale 1:50 @ A3

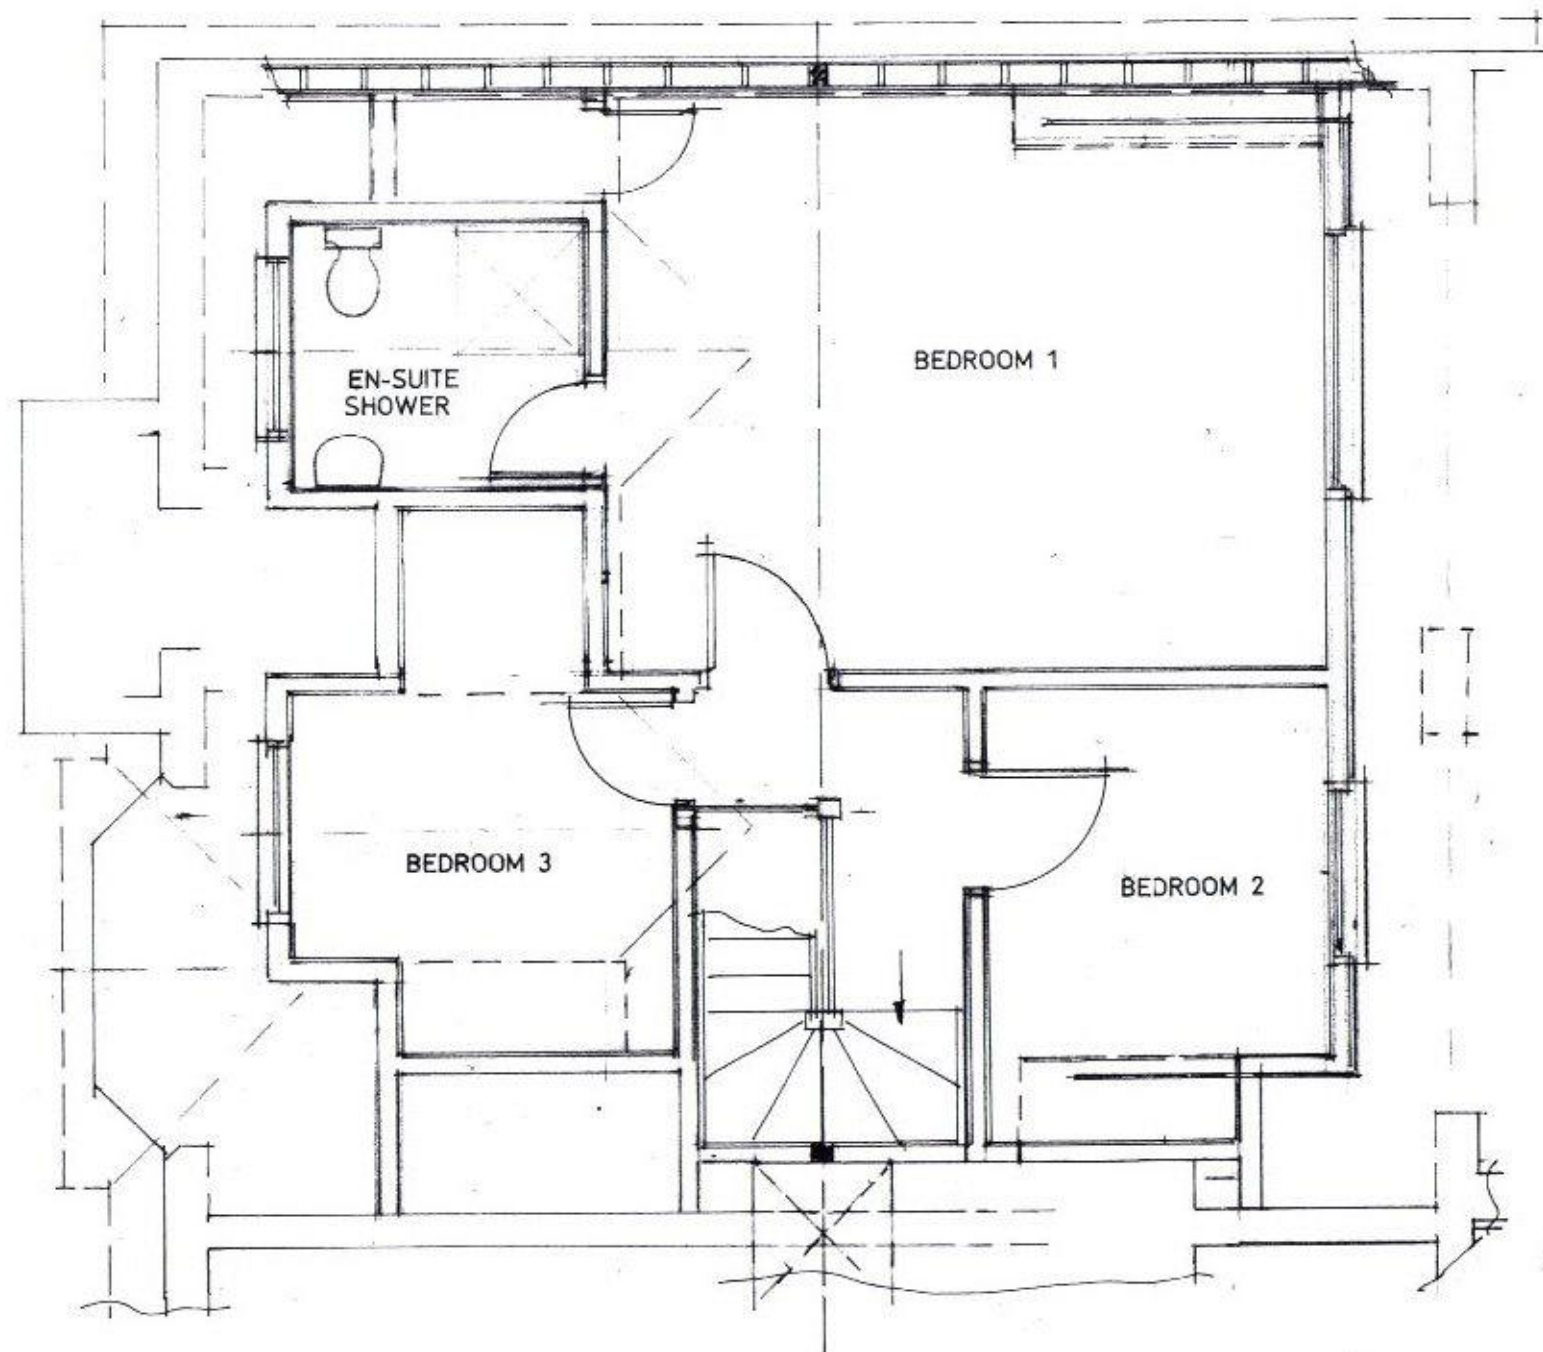


Bar scale 1:100 @ A3

 


Proposed First Floor Layout.



Proposed East Elevation.

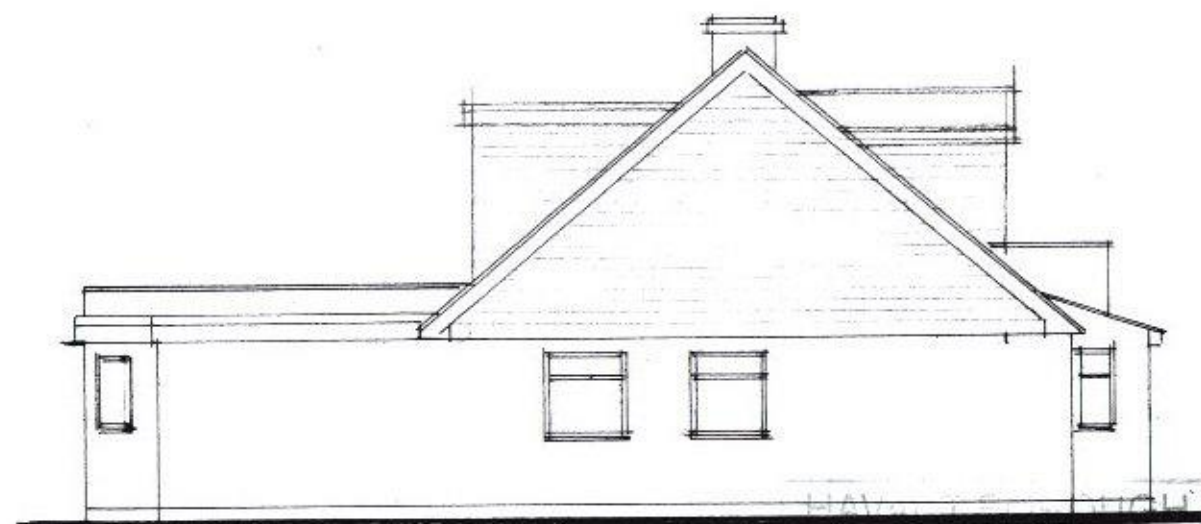

Proposed South Elevation.

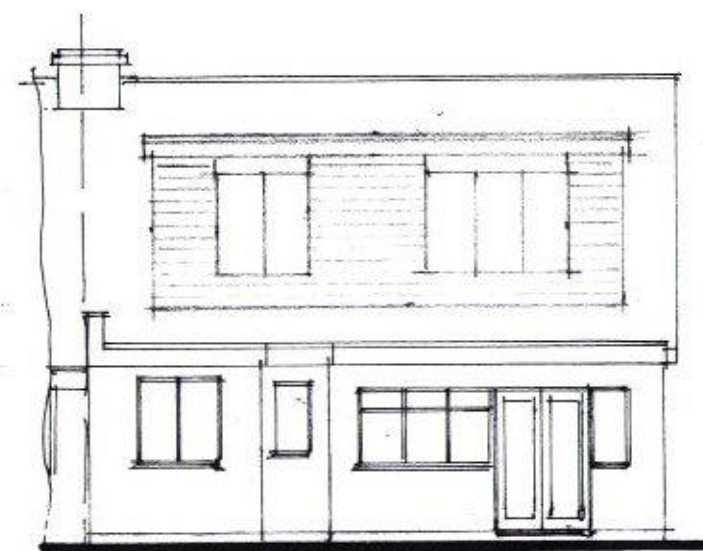

Proposed West Elevation.



Proposed roof hip to gable with front and rear dormers at 93 Park Lane, Bedhampton, Havant, Hants. PO9 3HQ

V. Mihell Esq..

Scale 1:50

Date October 2015

A3 Drawing Number

3

Revision