


**EXISTING ELEVATIONS**  
**SCALE 1:100**

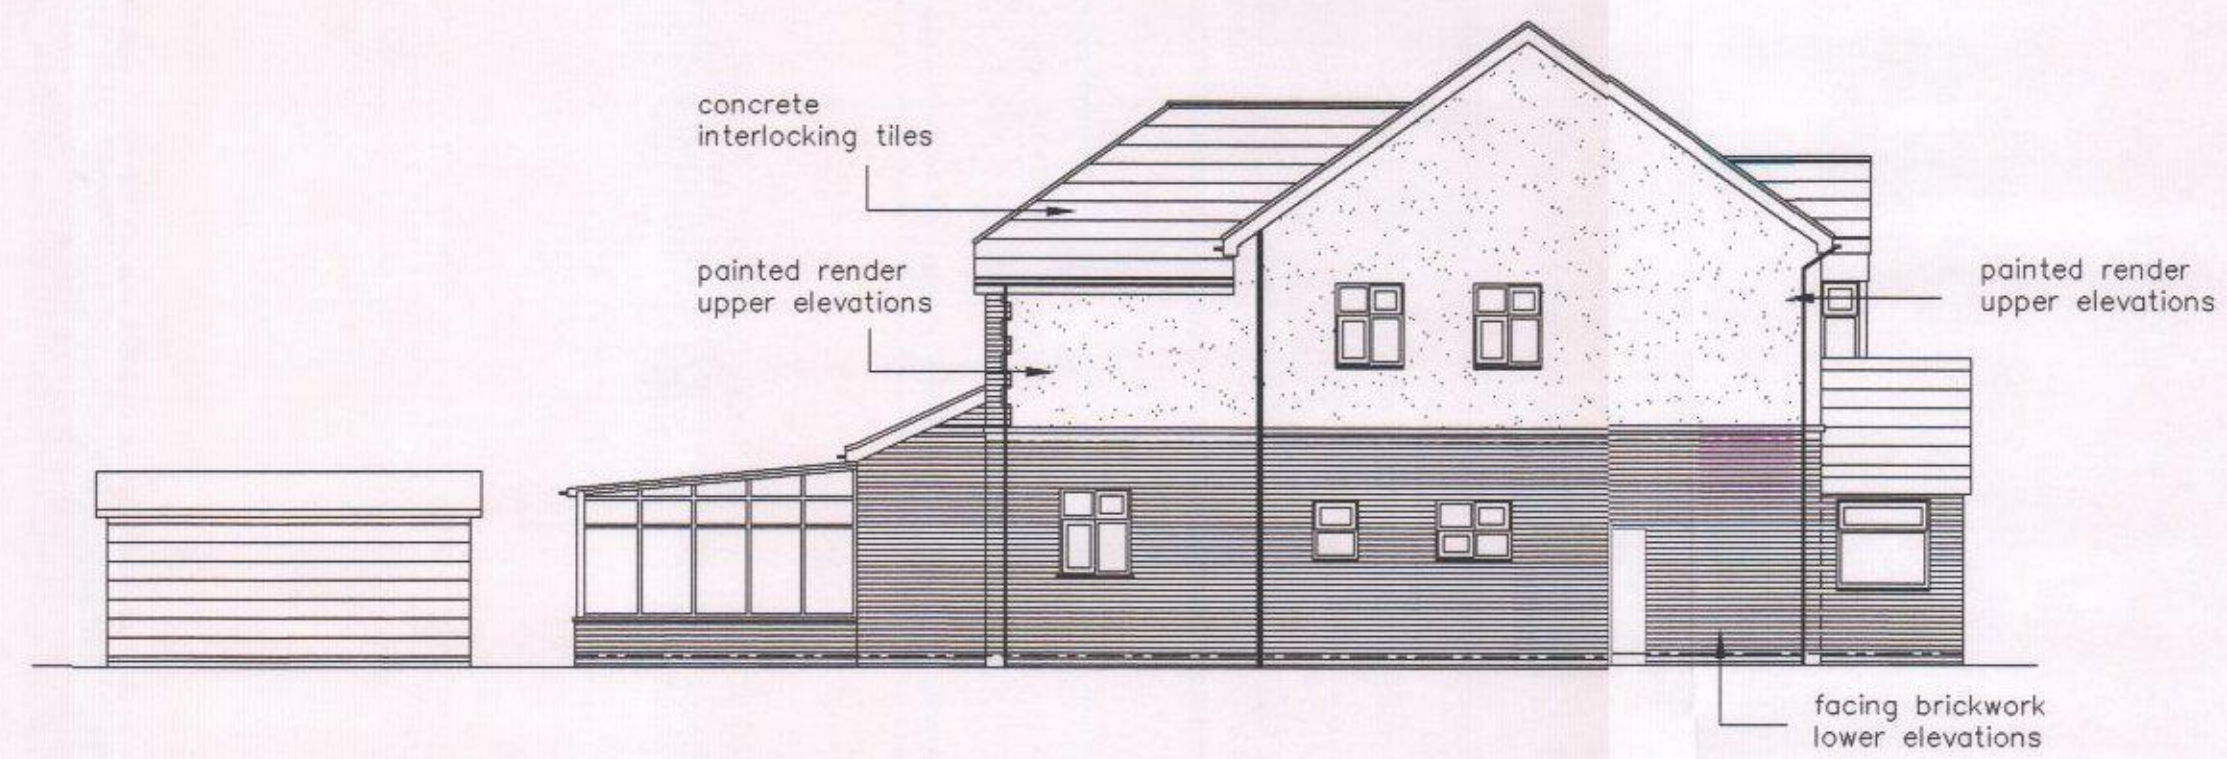

**PROPOSED SITE SECTION**  
**SCALE 1:50**




For level results see drawing number 847 / 01

9.85

9.85

**PROPOSED SINGLE STOREY  
REAR & SIDE EXTENSION  
AFTER DEMOLITION OF REAR  
SUN LOUNGE / TIMBER  
GARAGE AT:  
49 HULBERT ROAD  
BEDHAMPTON  
HAVANT  
PO9 3TB**

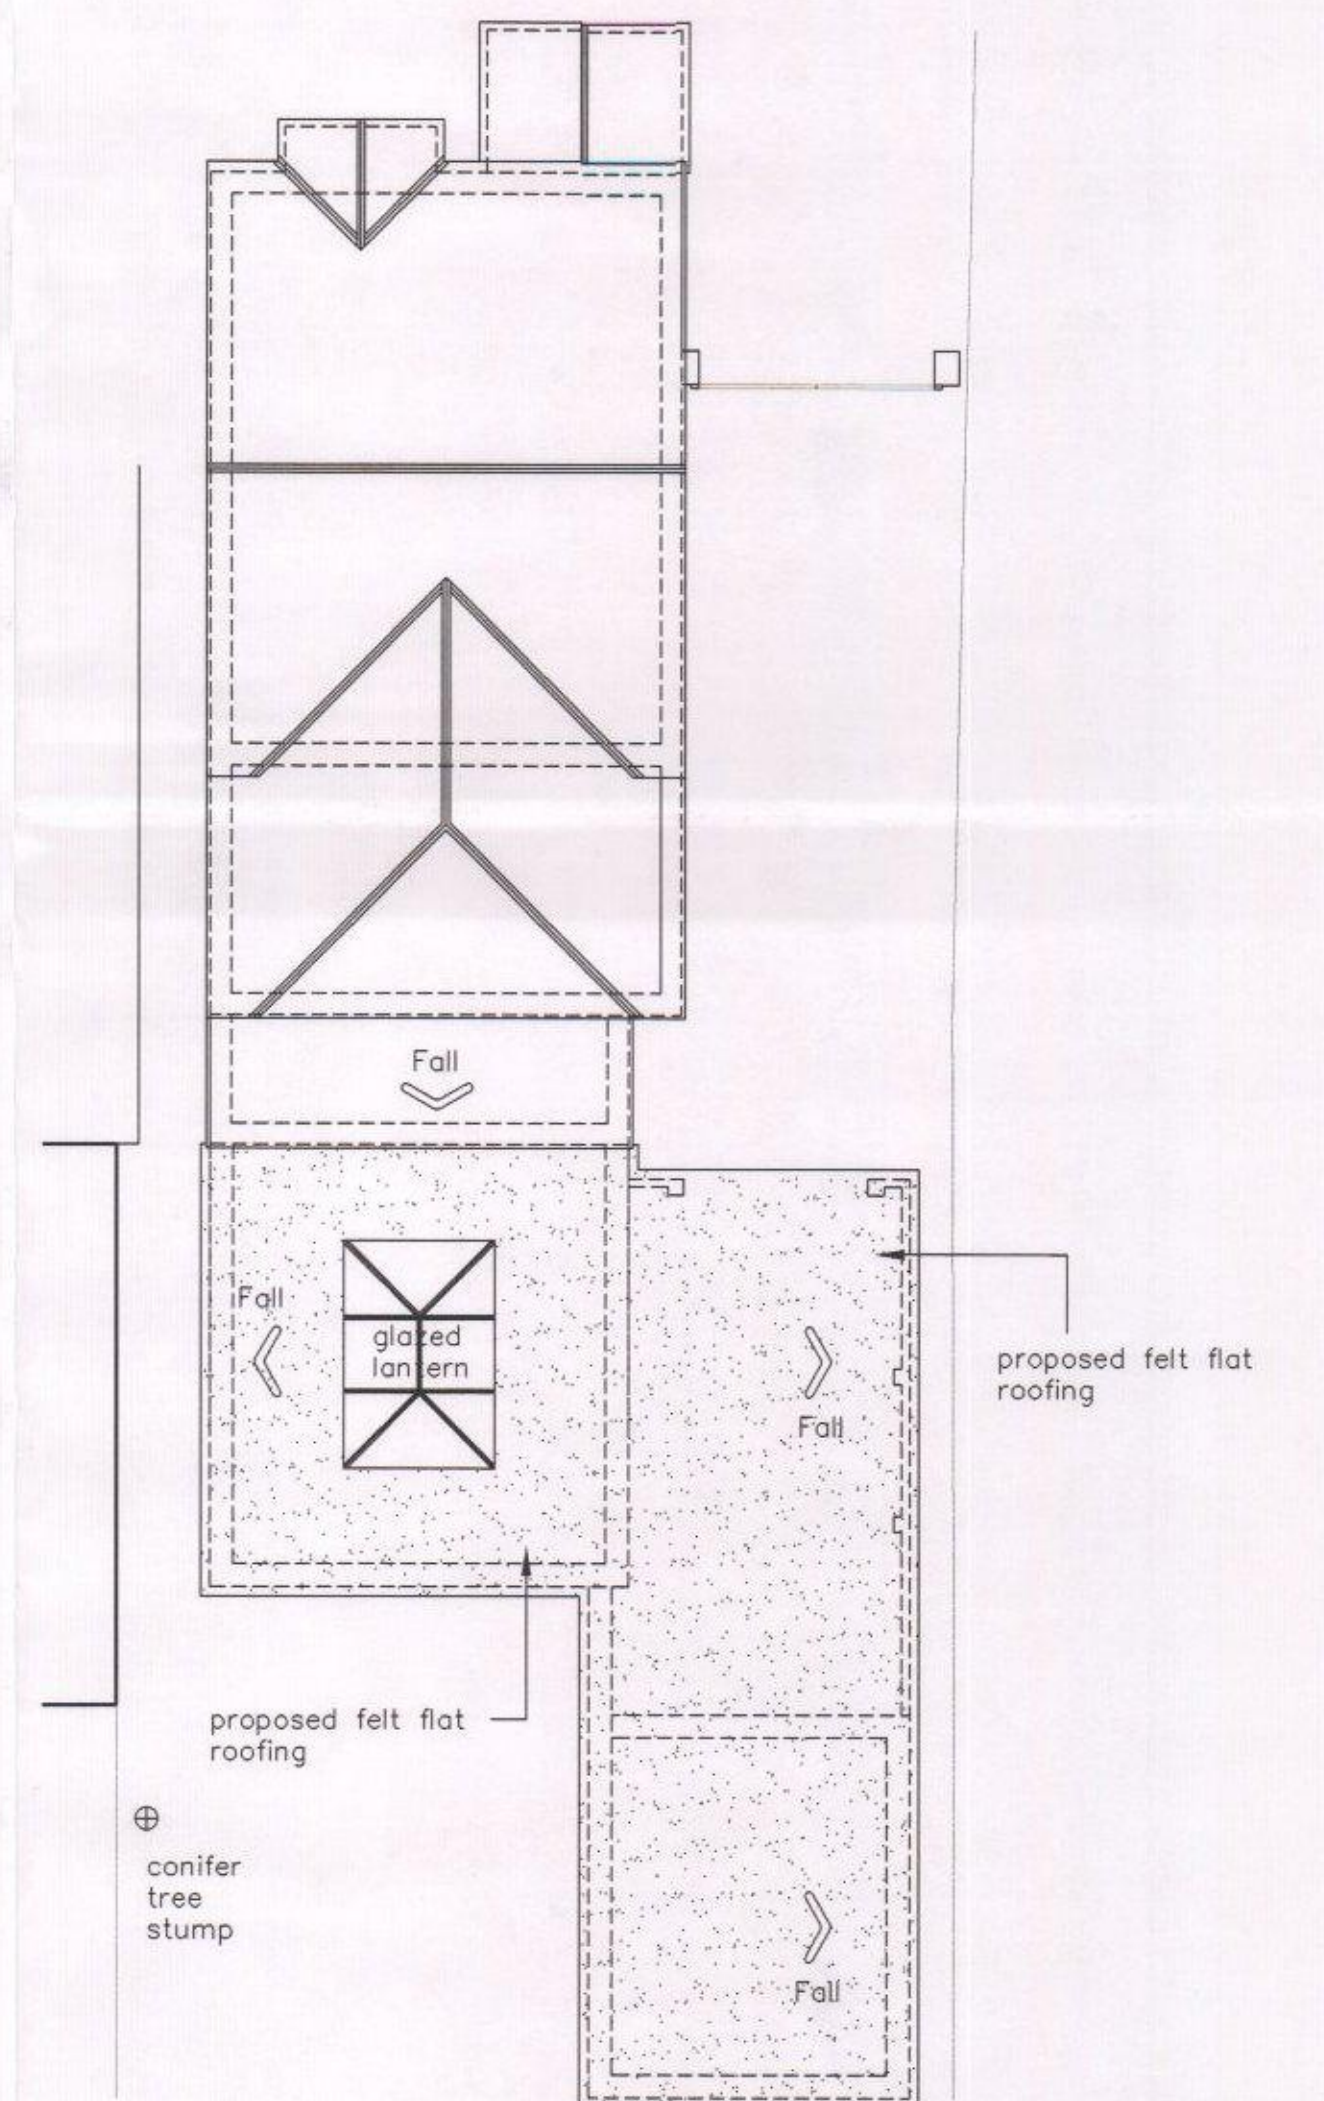


**PROPOSED ROOF PLAN**  
**SCALE 1:100**

HAVANT BOROUGH  
COUNCIL  
- 6 MAY 2016  
**RECEIVED**

**NOTES:**  
The design and construction of this project shall be in accordance with the current Building Regulations & NHBC Standards. These notes & drawings have been prepared solely for the purpose of Planning & Building Regulation approval.  
Do not scale from this drawing unless for Planning purposes. All dimensions to be checked on-site and any alterations to be approved by the Architect and/or client prior to any work commencing.  
**Ordnance Survey Licence No: 100047391**  
This drawing to be copyright and to be read in conjunction with all other drawings.

**AMENDMENTS:**  
Rev A : General amendments - 29/04/16

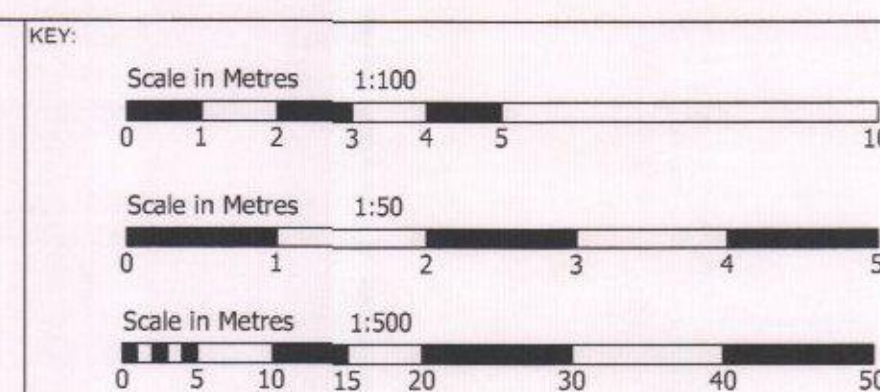

**CLIENT NAME & ADDRESS**  
Mr & Mrs J Barton  
49 Hulbert Road  
Bedhampton  
Havant  
PO9 3TB

**PROJECT ADDRESS**  
49 Hulbert Road  
Bedhampton  
Havant  
PO9 3TB

**DRAWING DETAILS**  
PLANNING DRAWING  
Existing Elevations  
Proposed Roof Plan, Block Plan & Site Section

|                          |              |                  |
|--------------------------|--------------|------------------|
| PROJECT No<br>847        | DWG No<br>2  | REV No<br>A      |
| SCALE<br>1 : 50 1:100 A1 | DRAWN<br>BWH | DATE<br>22/04/16 |



**B H ARCHITECTURE Ltd**  
Heath Cottage  
Newlands Lane  
Purbrook  
Waterlooville  
Hants  
PO7 5SQ  
Tel: 1 023 9223 2322  
Mob: 07747 771808  
E-mail: bernard@bernardharding.com