





South Elevation

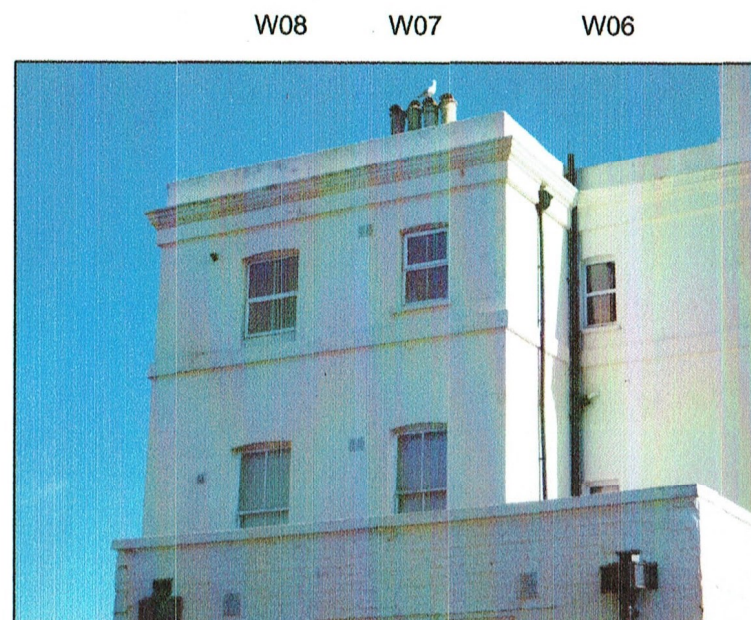

West Elevation
Photo 2

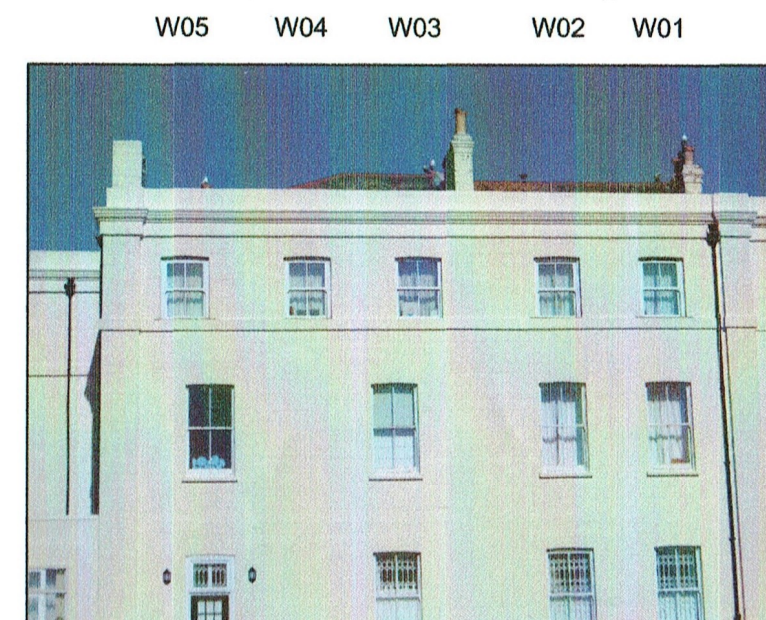


South Elevation
Photo 1


FLAT 11
Second Floor

First Floor

Ground Floor

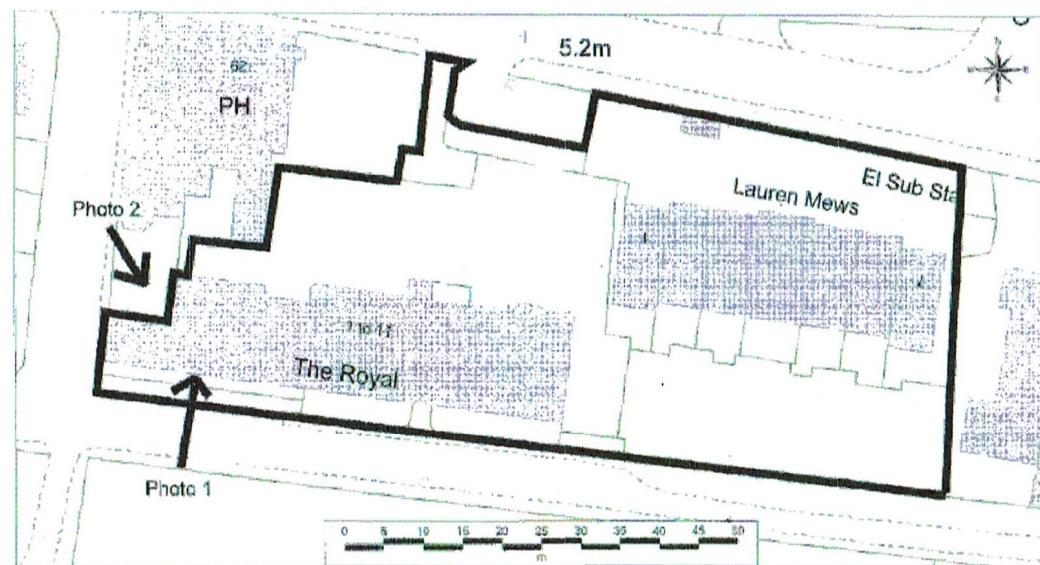

Window Location Plan

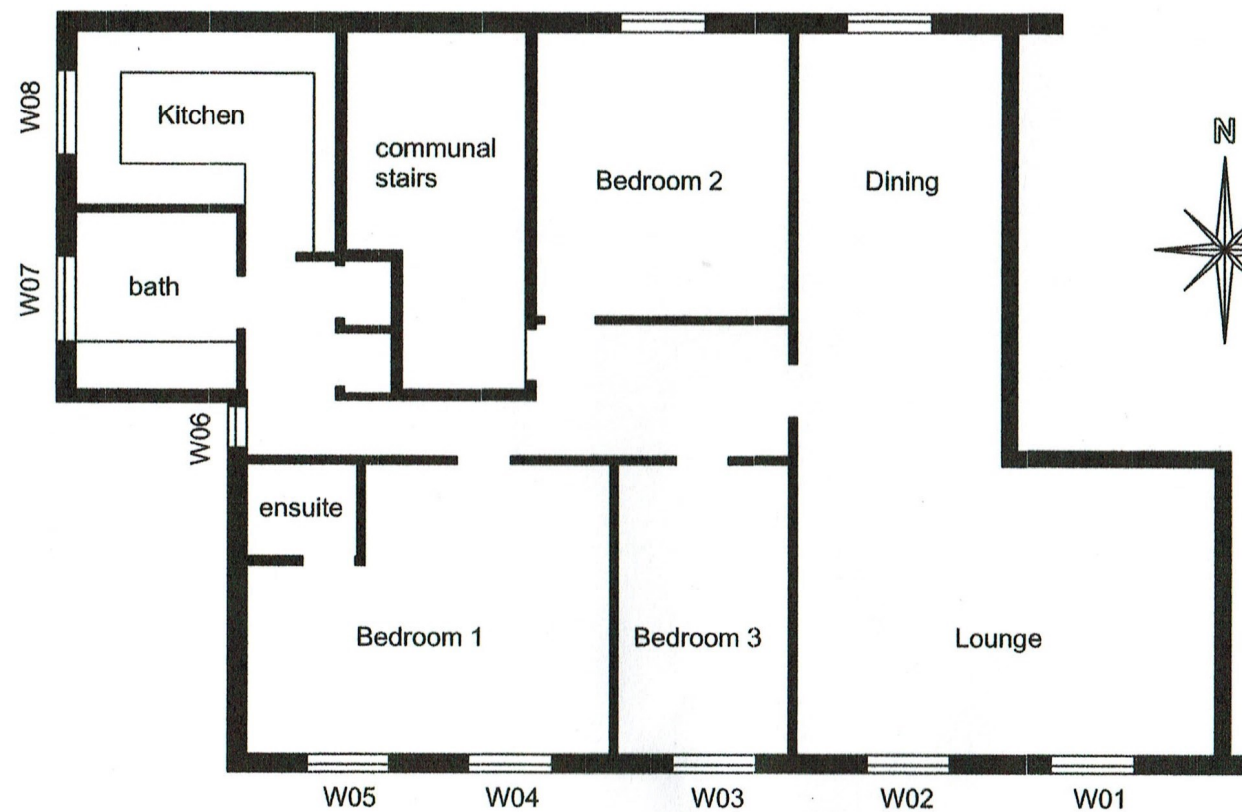

Flat 11 Window Location Second Floor Plan

PRELIMINARY

CHRIS. RUSSELL
ARCHITECTURAL CONSULTANT
M: 07958 548597 E: chrissrussell@outlook.com

TITLE Proposed Replacement Windows
at Flat 11, 31 Sea Front
Hayling Island

DETAIL Window Location Plans

SCALE 1:100 SHEET A3

DATE February 2016

DRAWING NO 16/020/Sk01

This drawing is copyright and must not be reproduced
copied or handed to a third party without written consent

Replacement Windows at Flat 11, 31 Sea Front, Hayling Island