




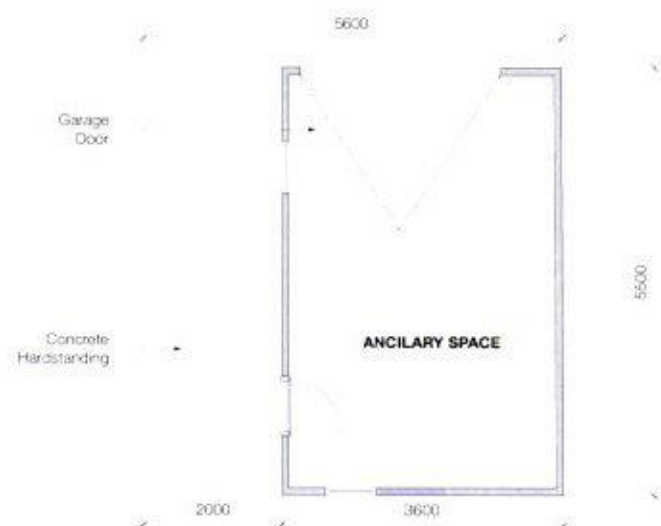


1 EXISTING GROUND FLOOR PLAN

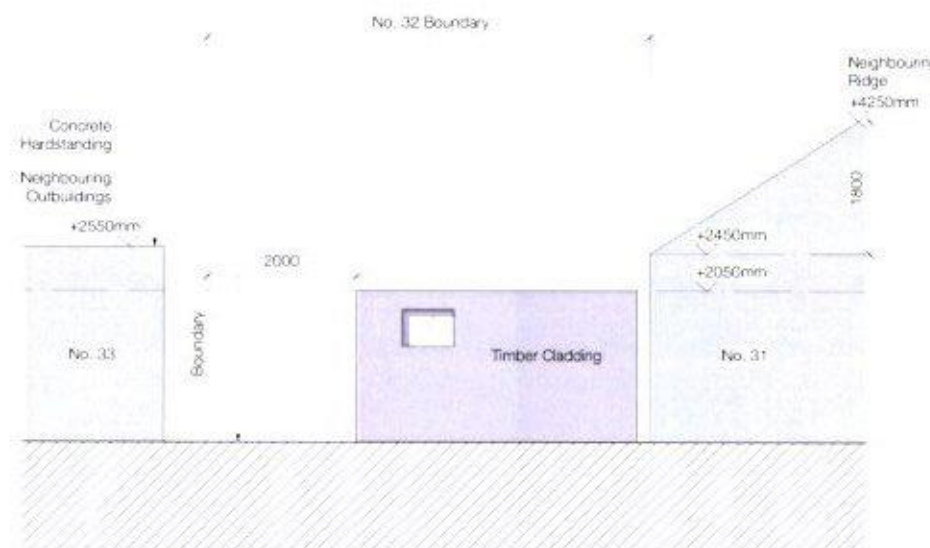


3 EXISTING EAST ELEVATION

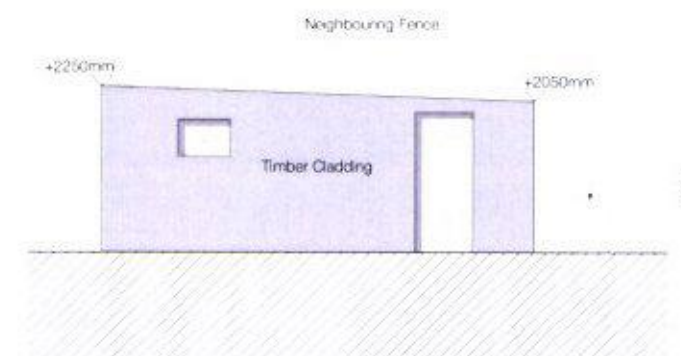


4 EXISTING SOUTH ELEVATION

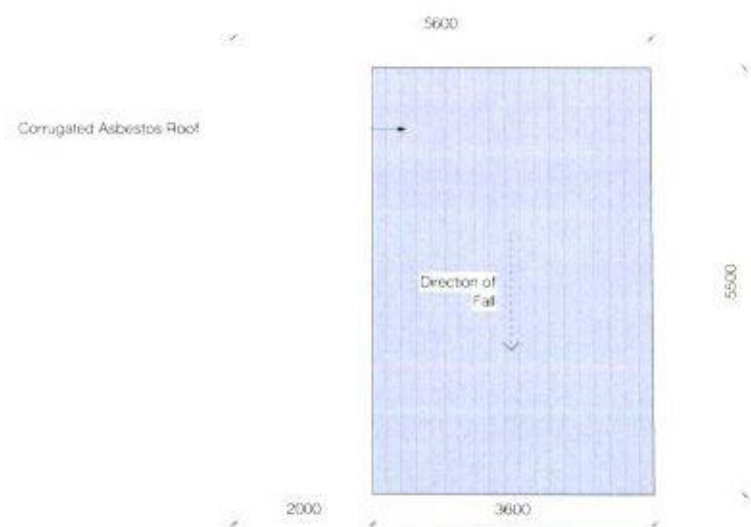

2 EXISTING ROOF PLAN

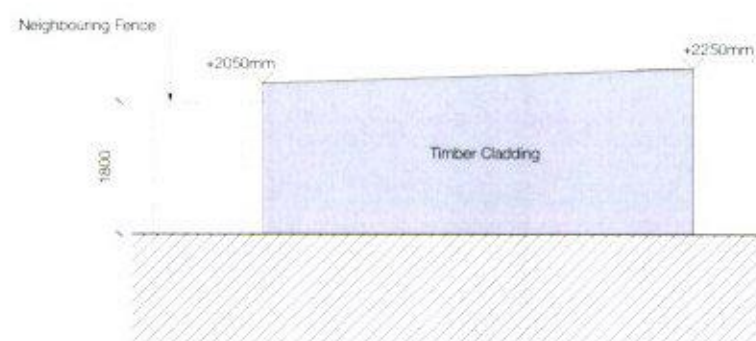

5 EXISTING NORTH ELEVATION

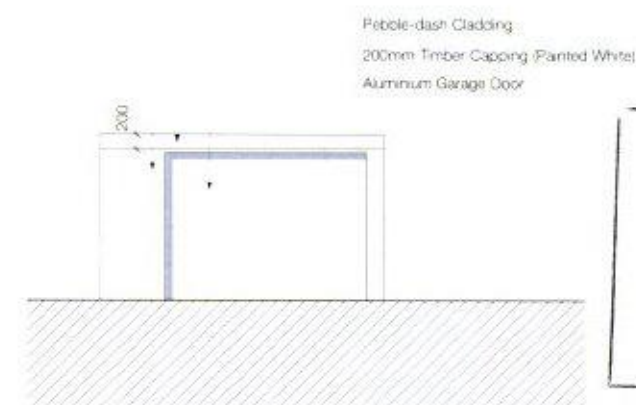

6 EXISTING WEST ELEVATION



All dimensions to be checked on site.
No alterations to be made to construction until approved.
Materials: Any discrepancies between submitted drawings to be reported to the architect before any work commences.
The Contractor's attention is drawn to the fact that a safety system must be in place at all times and any alterations to the existing structure must be reported to the architect before any work commences.
The architect's drawings are not to be used as a guide for construction without the architect's approval.

Scale: 1:50

North Arrow

Project: 32 BATH ROAD

Drawing No: 0225-200

Version: A

Scale: 1:50

Date: 10 OCT 2016

Author: J. Smith

Checker: J. Smith

Project Manager: J. Smith

Client: J. Smith

Project: 32 BATH ROAD

Drawing No: 0225-200

Version: A