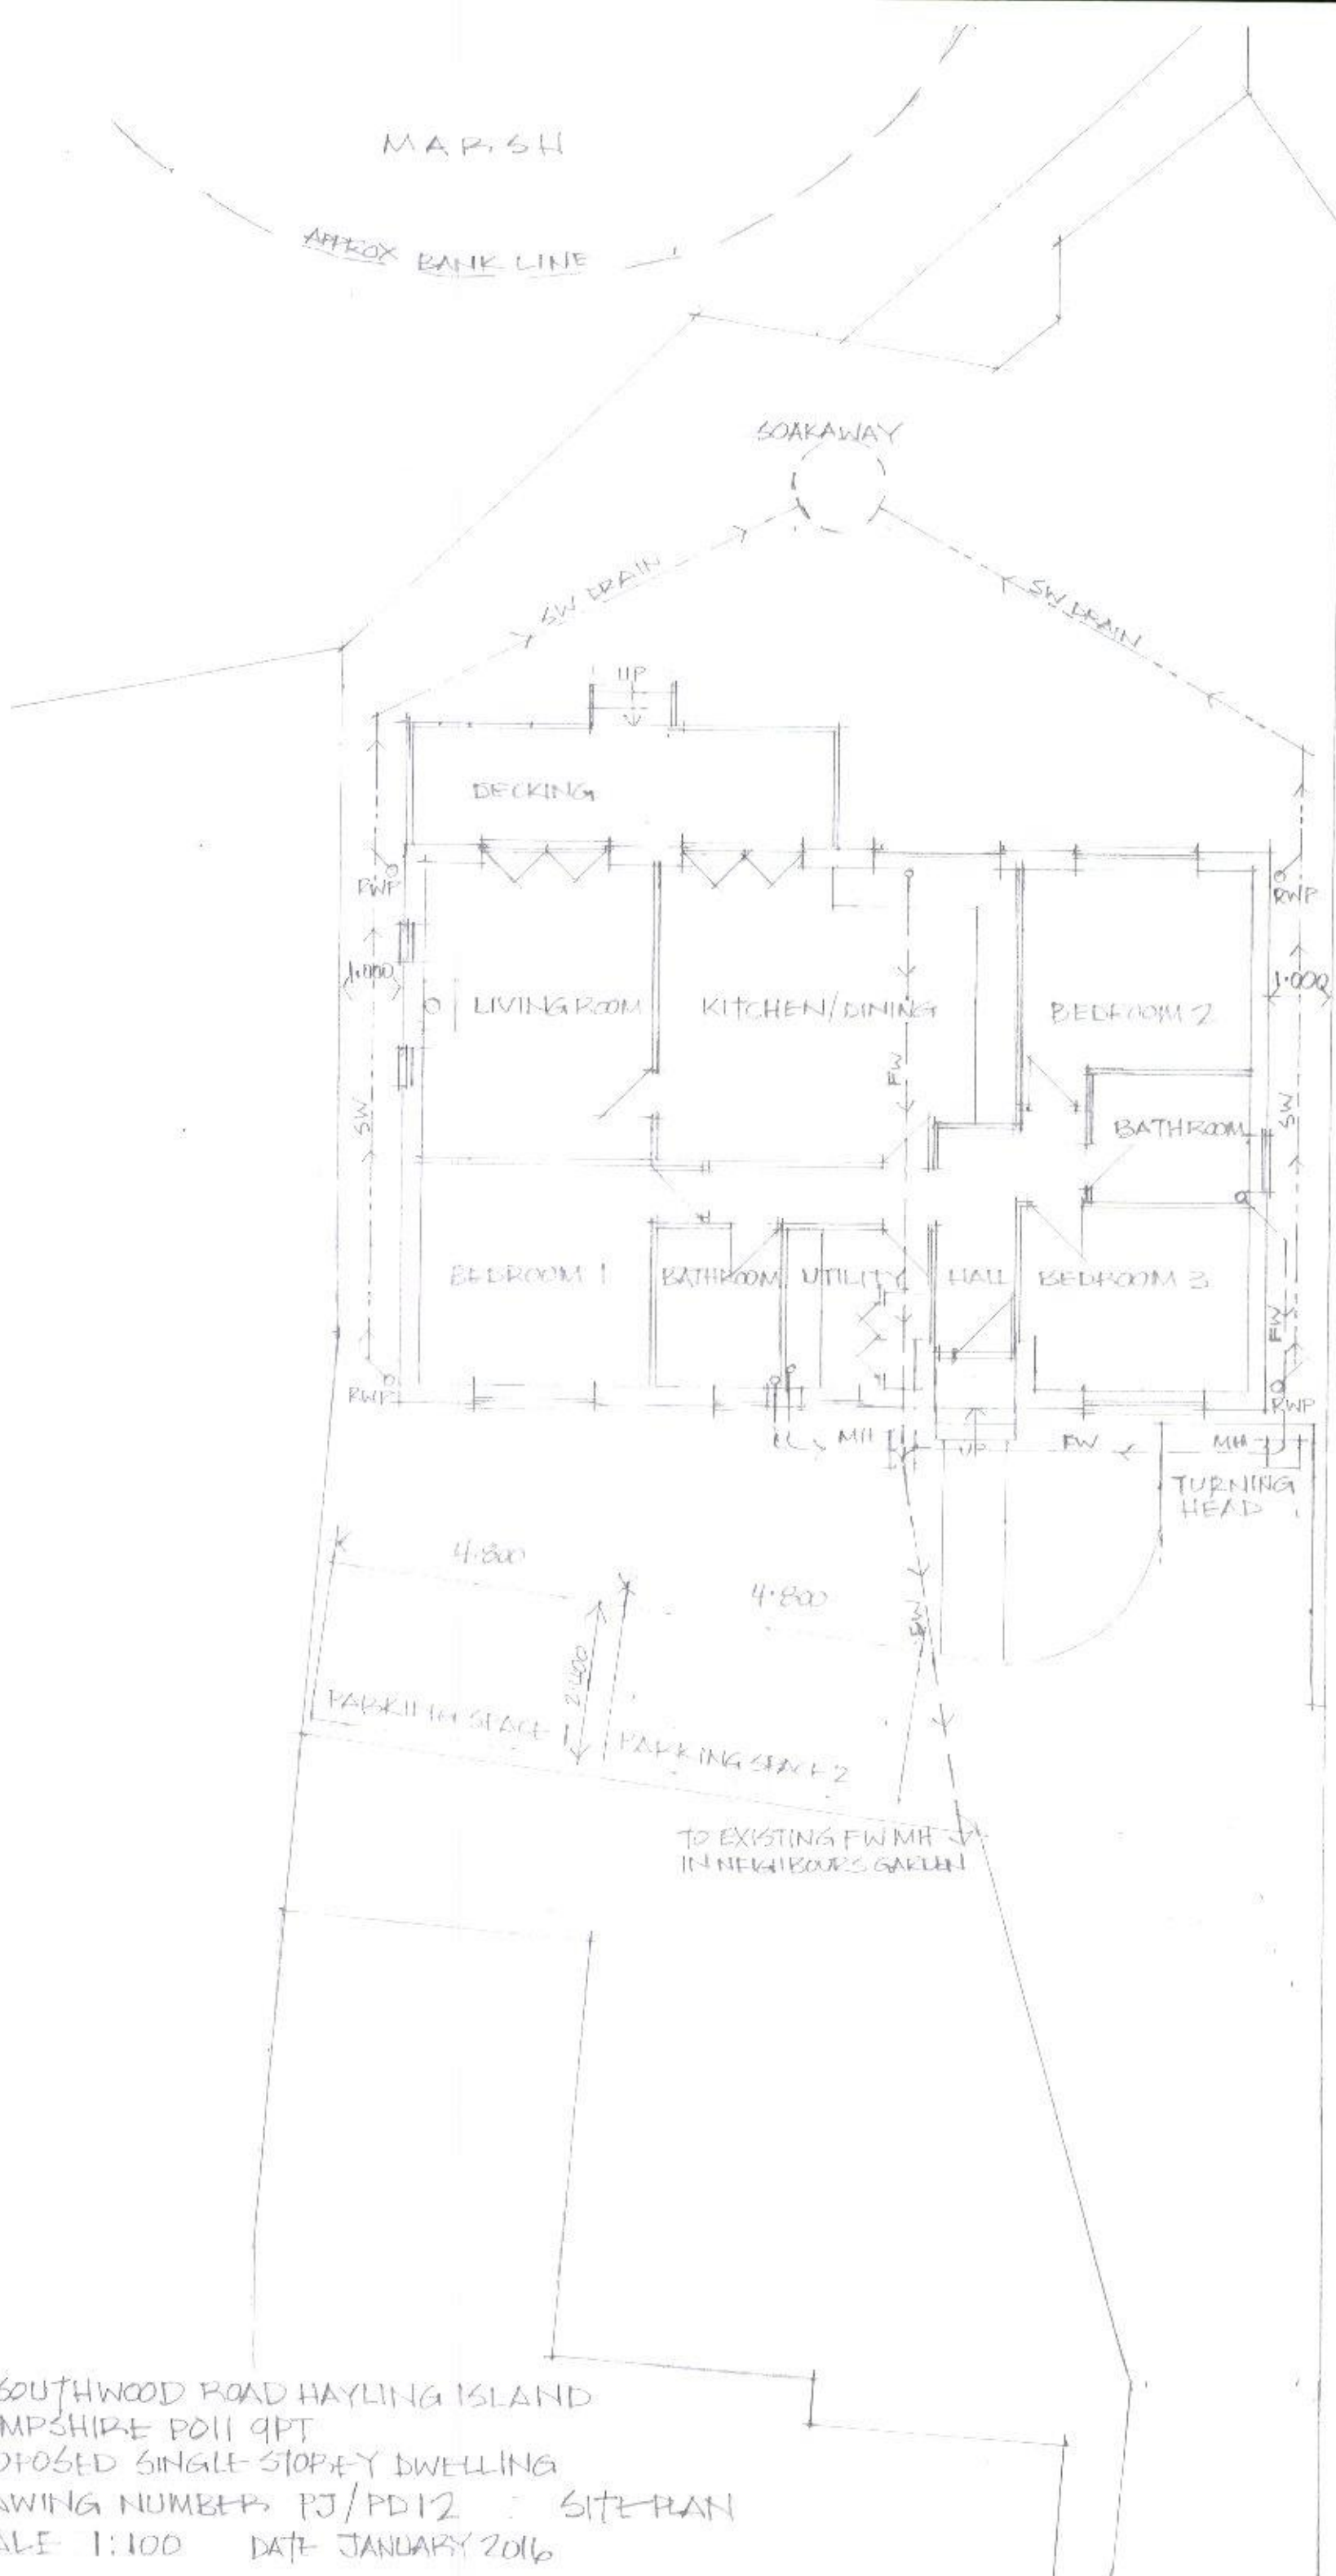


HAVANT BOROUGH
COUNCIL
19 FEB 2016
RECEIVED

67 SOUTHWOOD ROAD HAYLING ISLAND
HAMPSHIRE PO11 9PT
PROPOSED SINGLE STOREY DWELLING
DRAWING NUMBER PJ/PD12 : SITE PLAN
SCALE 1:100 DATE JANUARY 2016