




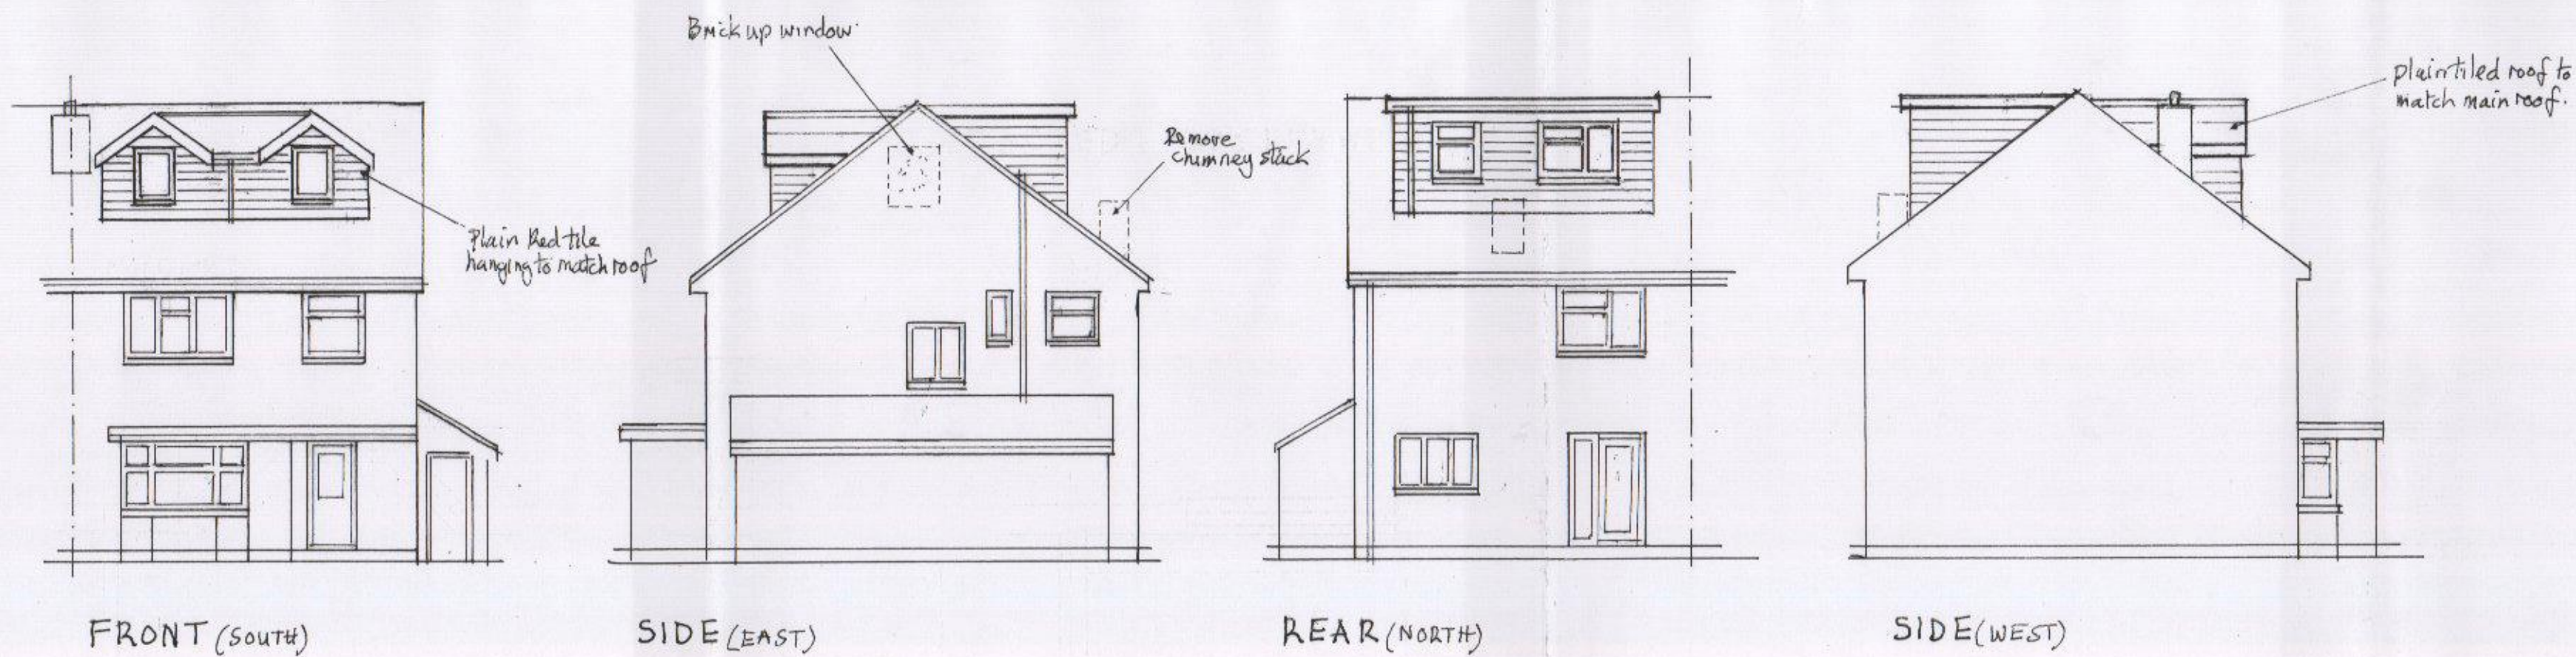


PROPOSED ELEVATIONS SCALE 1:100 @ A2

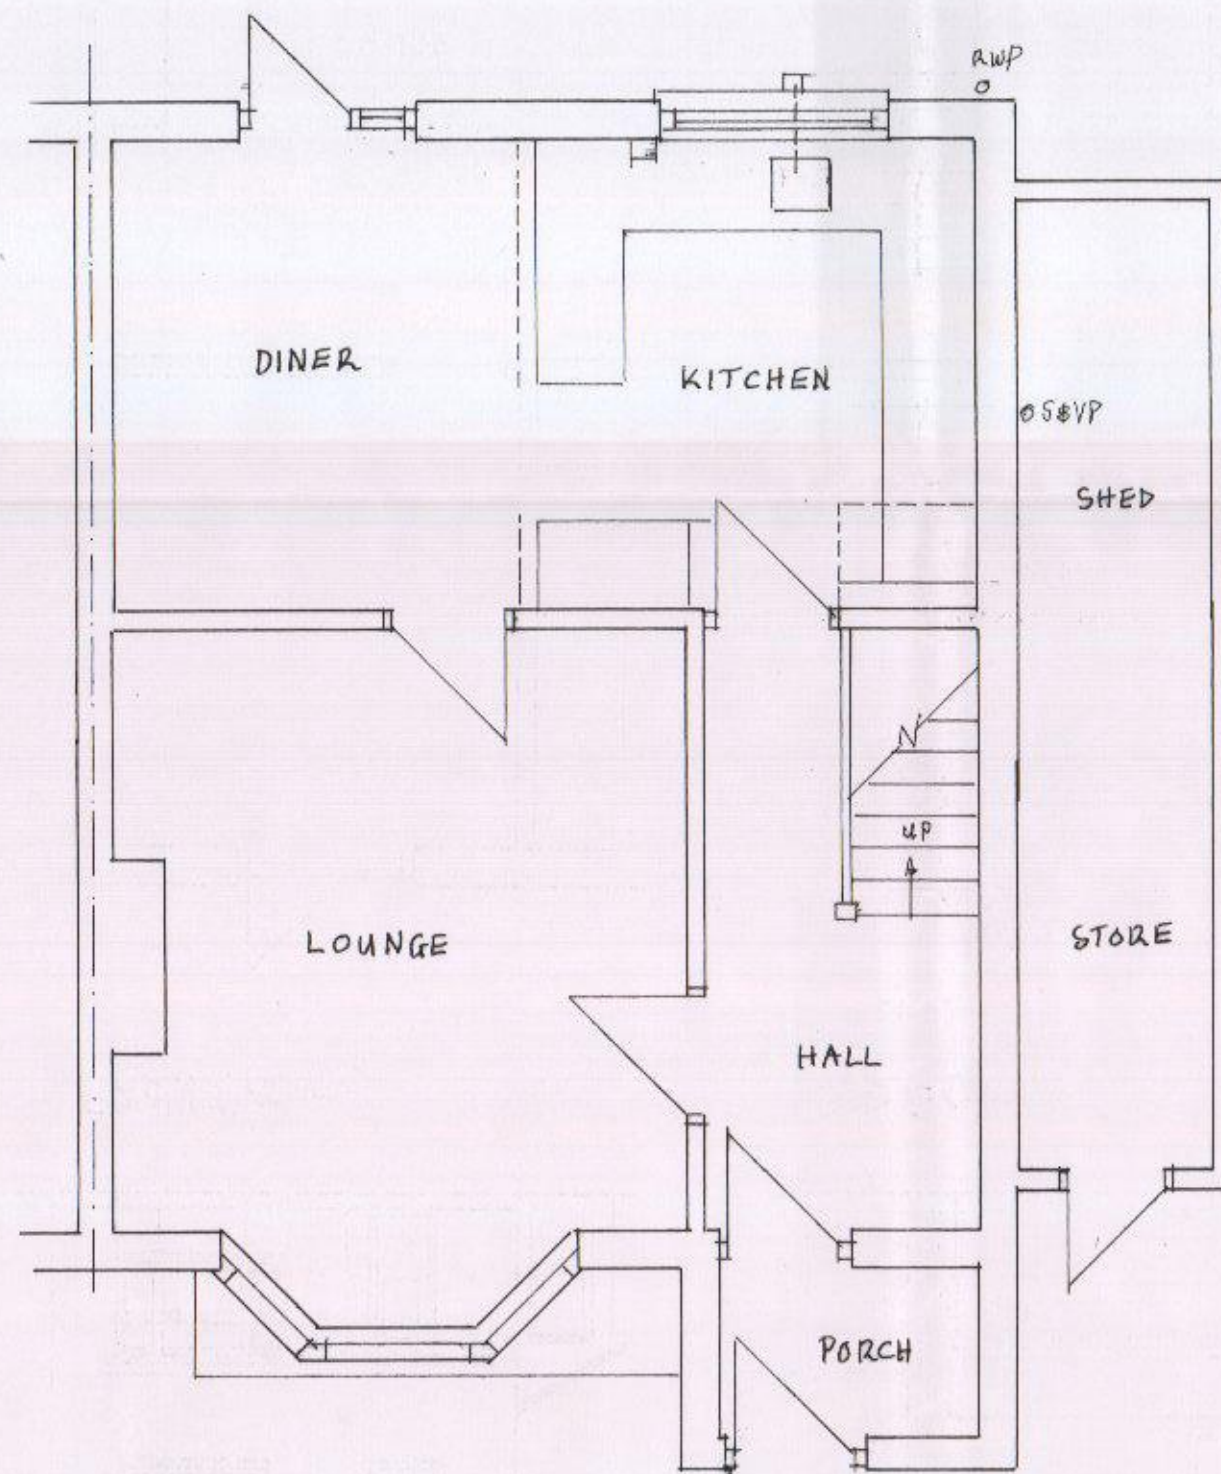

GROUND

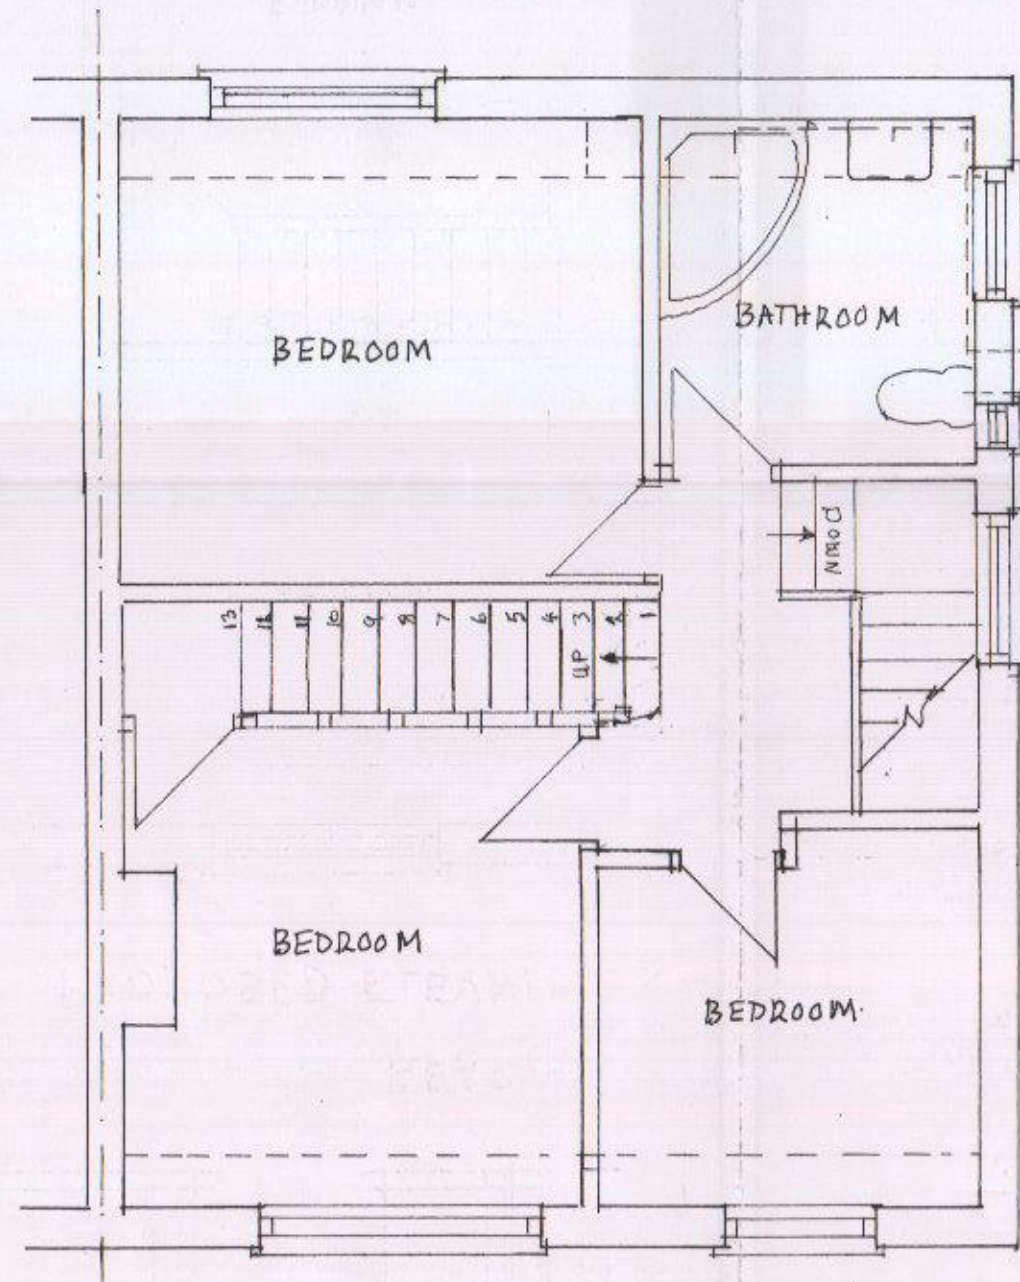

FIRST

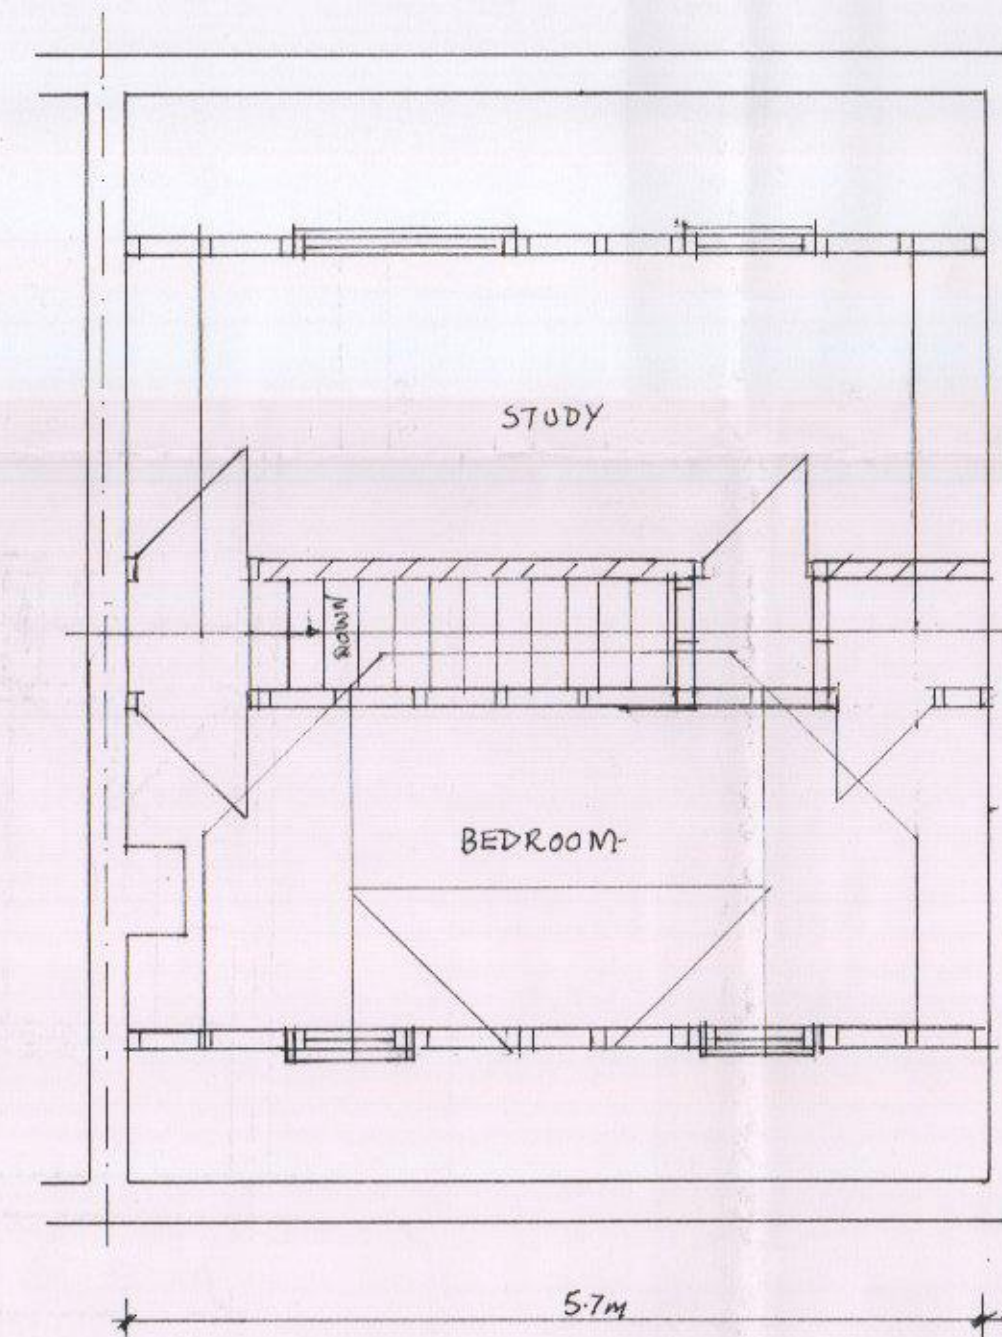

SECOND

PROPOSED FLOOR PLANS SCALE 1:50 @ A2



Amended 28/02/2016
Front dormer changed to two gabled & tiled roof dormers.

Title: PROPOSED LOFT ROOM
UPGRADE WITH DORMERS
(Proposed Plans & Elevations)

Address: 35 BRAMDEAN DRIVE
LEE PARK
HAVANT HANTS PO9 4RR

Client: TIM GREEN
Tele: 07757797203

Scale: 1:50 & 1:100 Date: 07/02/2016