


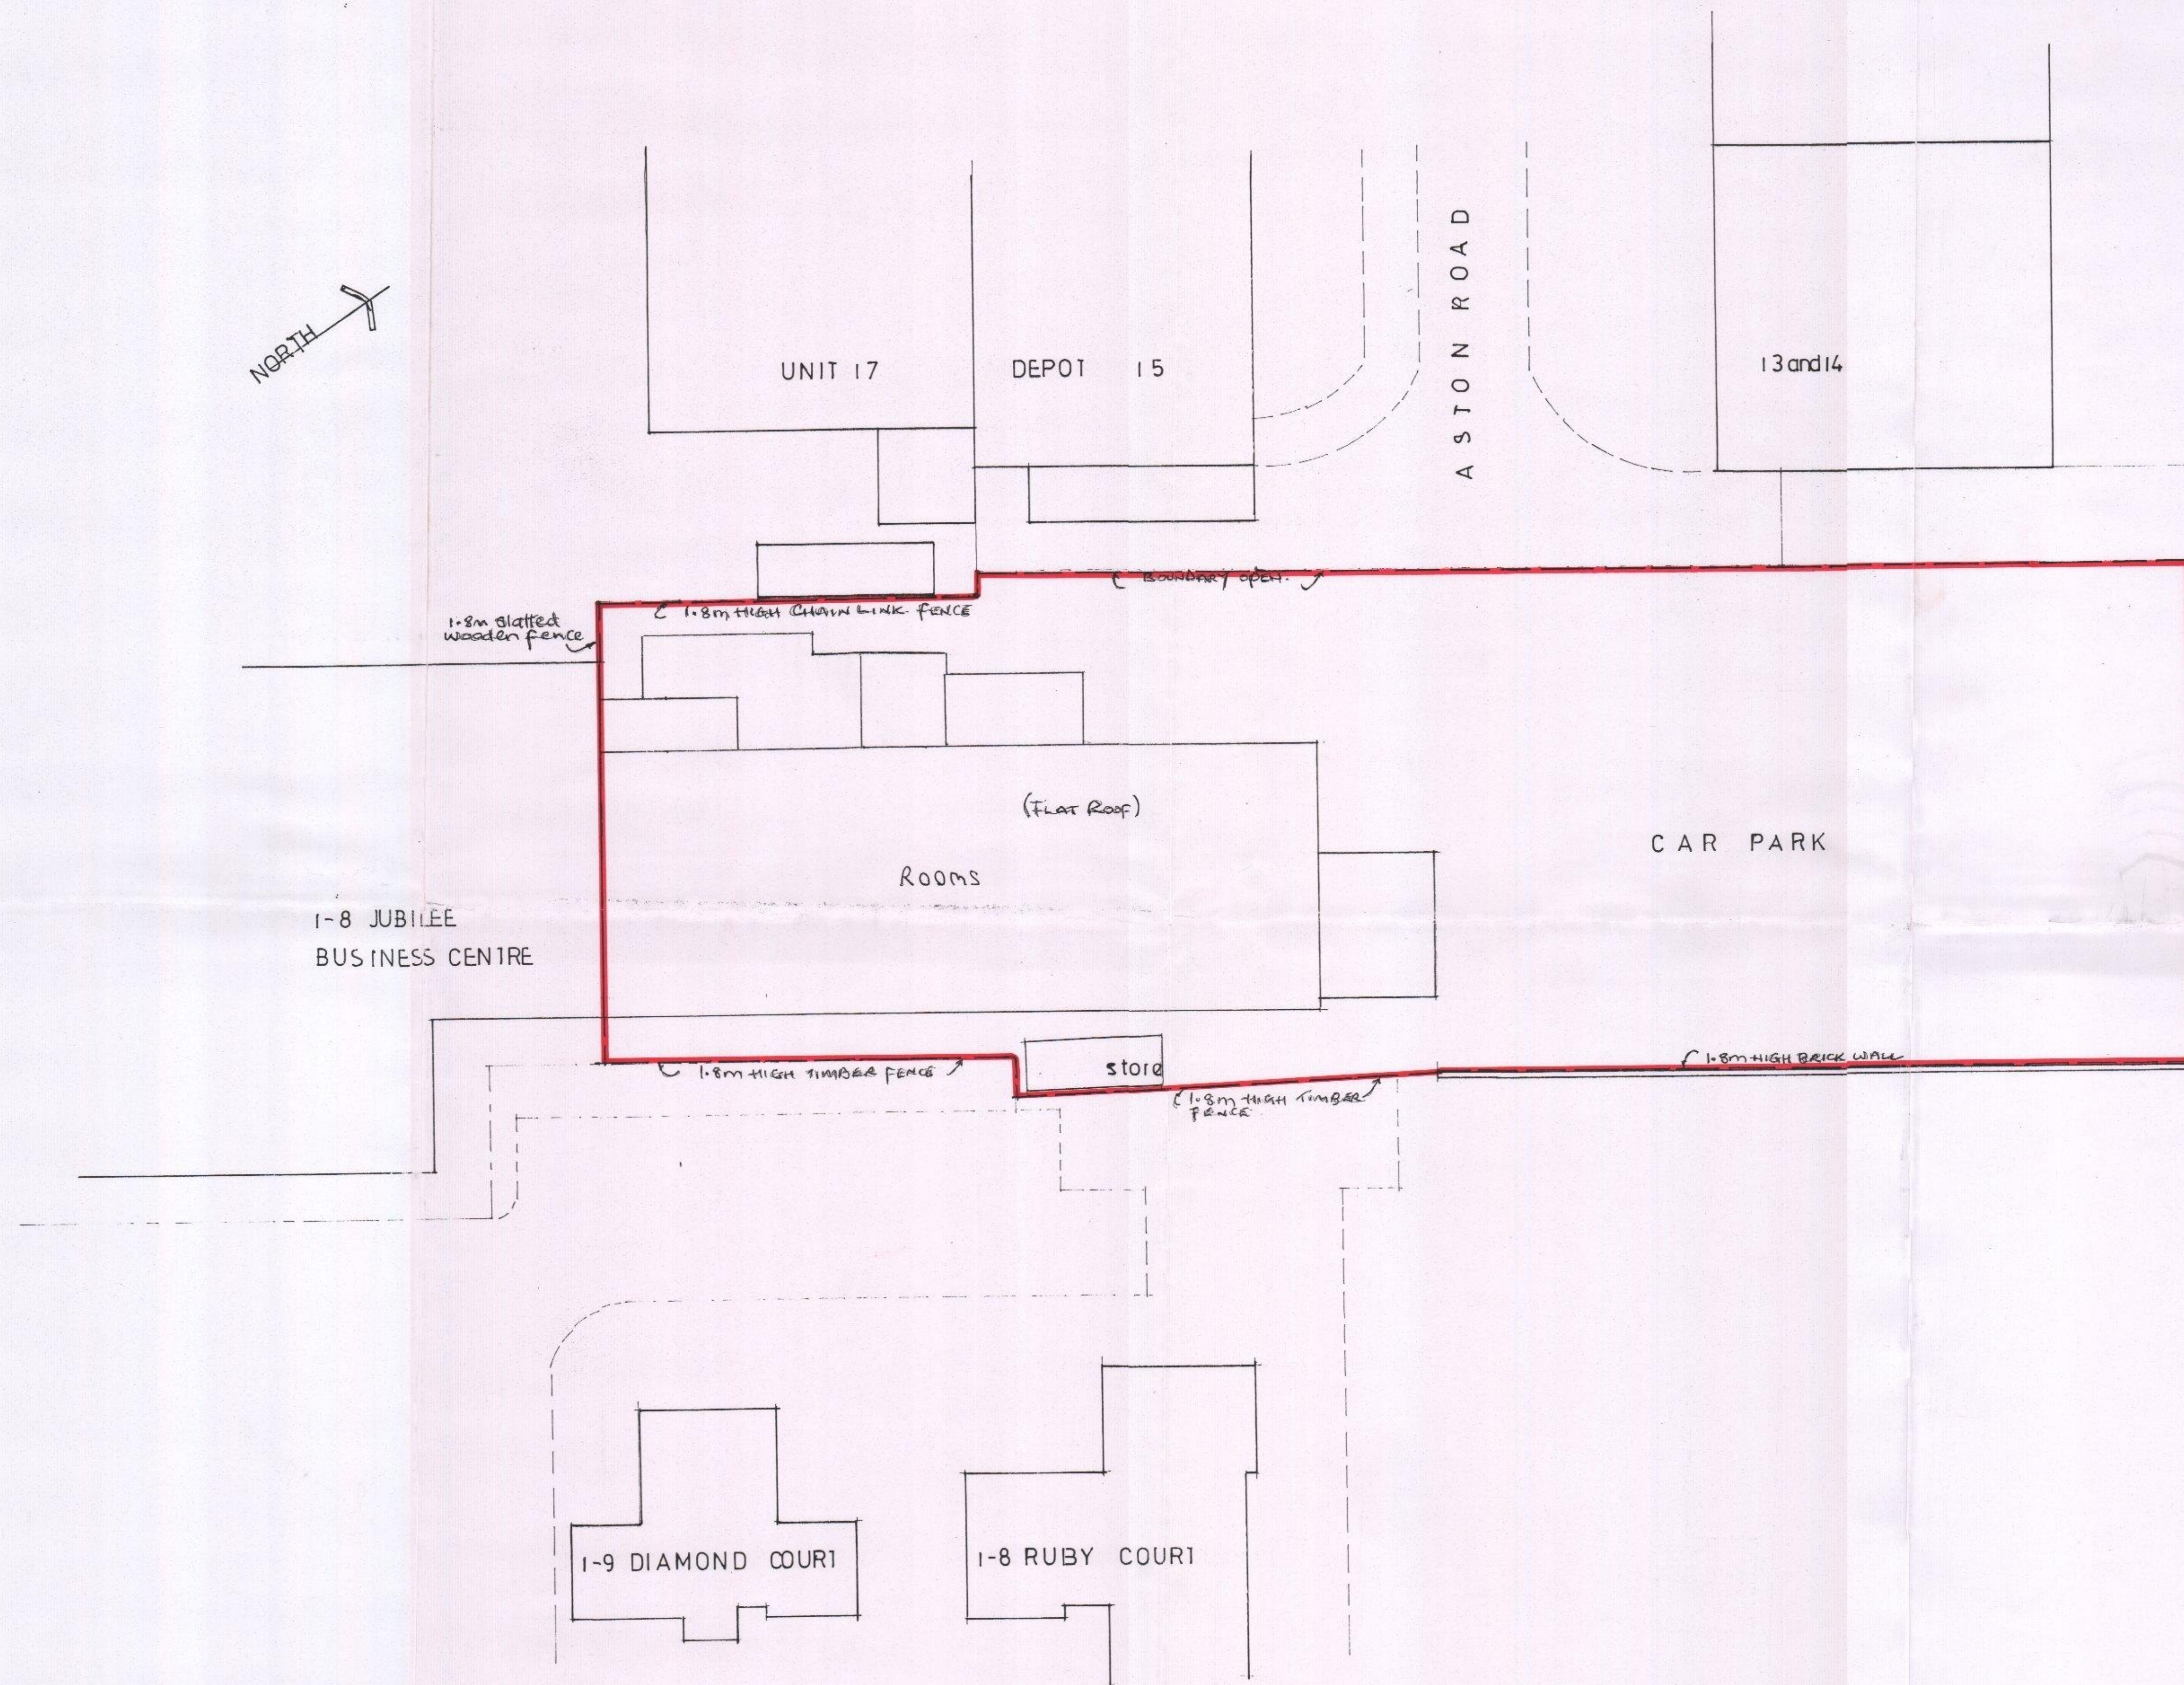

Note:
All dimensions must be checked on site
and not scaled from this drawing.
except for planning.

A		
	Date	Revision
© copyright		

Client
TRADEAMP LTD.

Job Title
ASTON ROOMS
16 ASTON ROAD
WATERLOOVILLE
HANTS PO7 7XG

Drawing Title
SITE PLAN

Scale 1:200

Date APR '16 Drawn by C W

Org. No.	Rev.
3.	