



MILL RYTHE HOLIDAY VILLAGE



RYDE, SEATON & SOLENT - PROPOSED FLOOR PLANS & ELEVATIONS

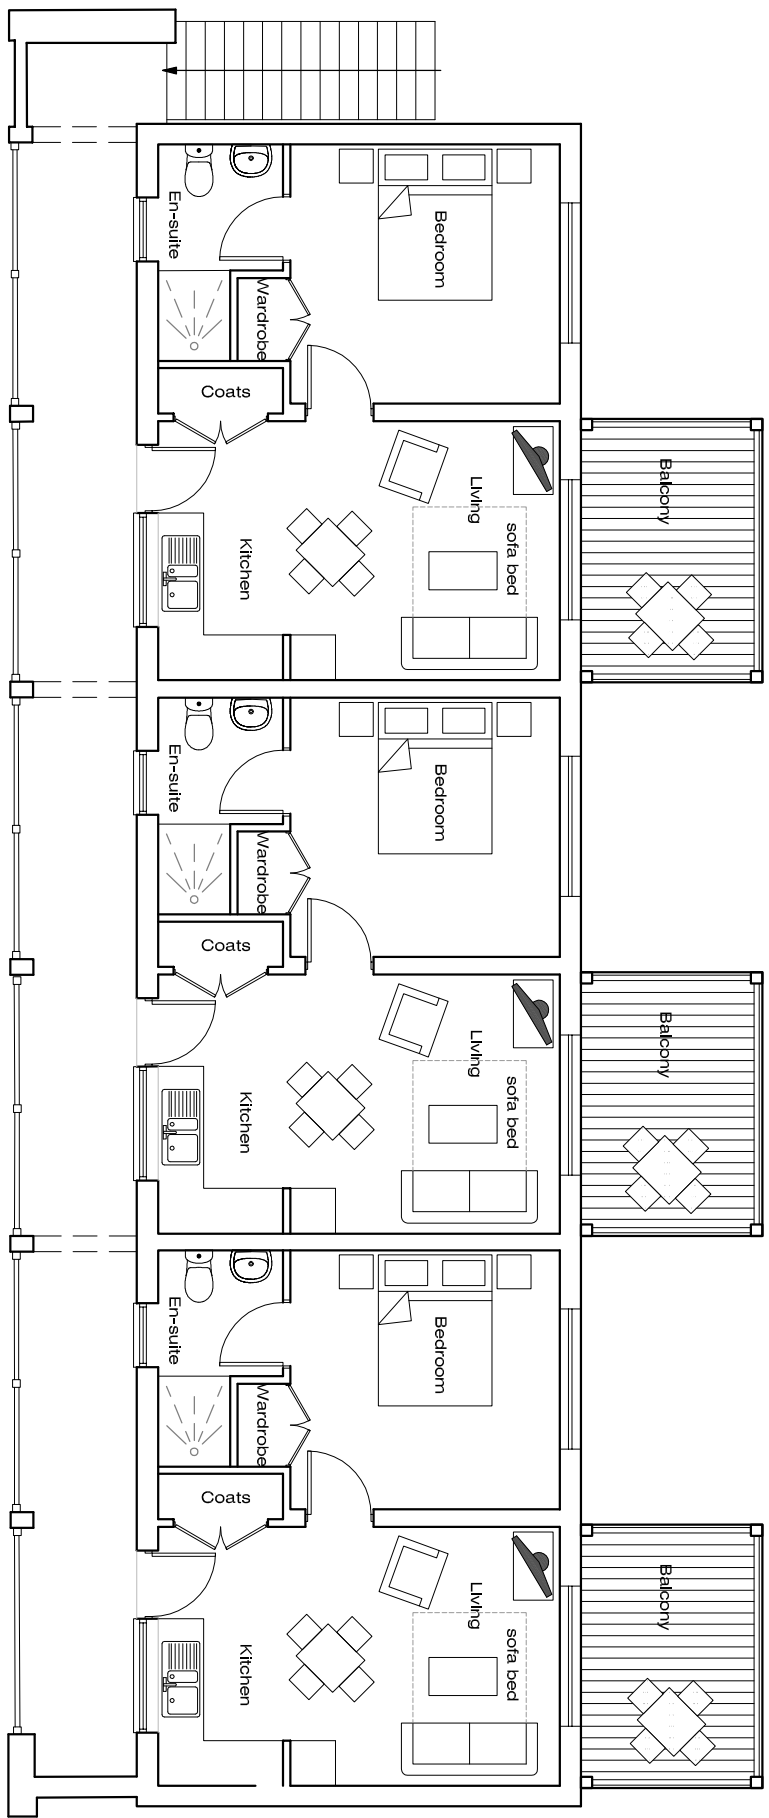



Proposed - First Floor Plan

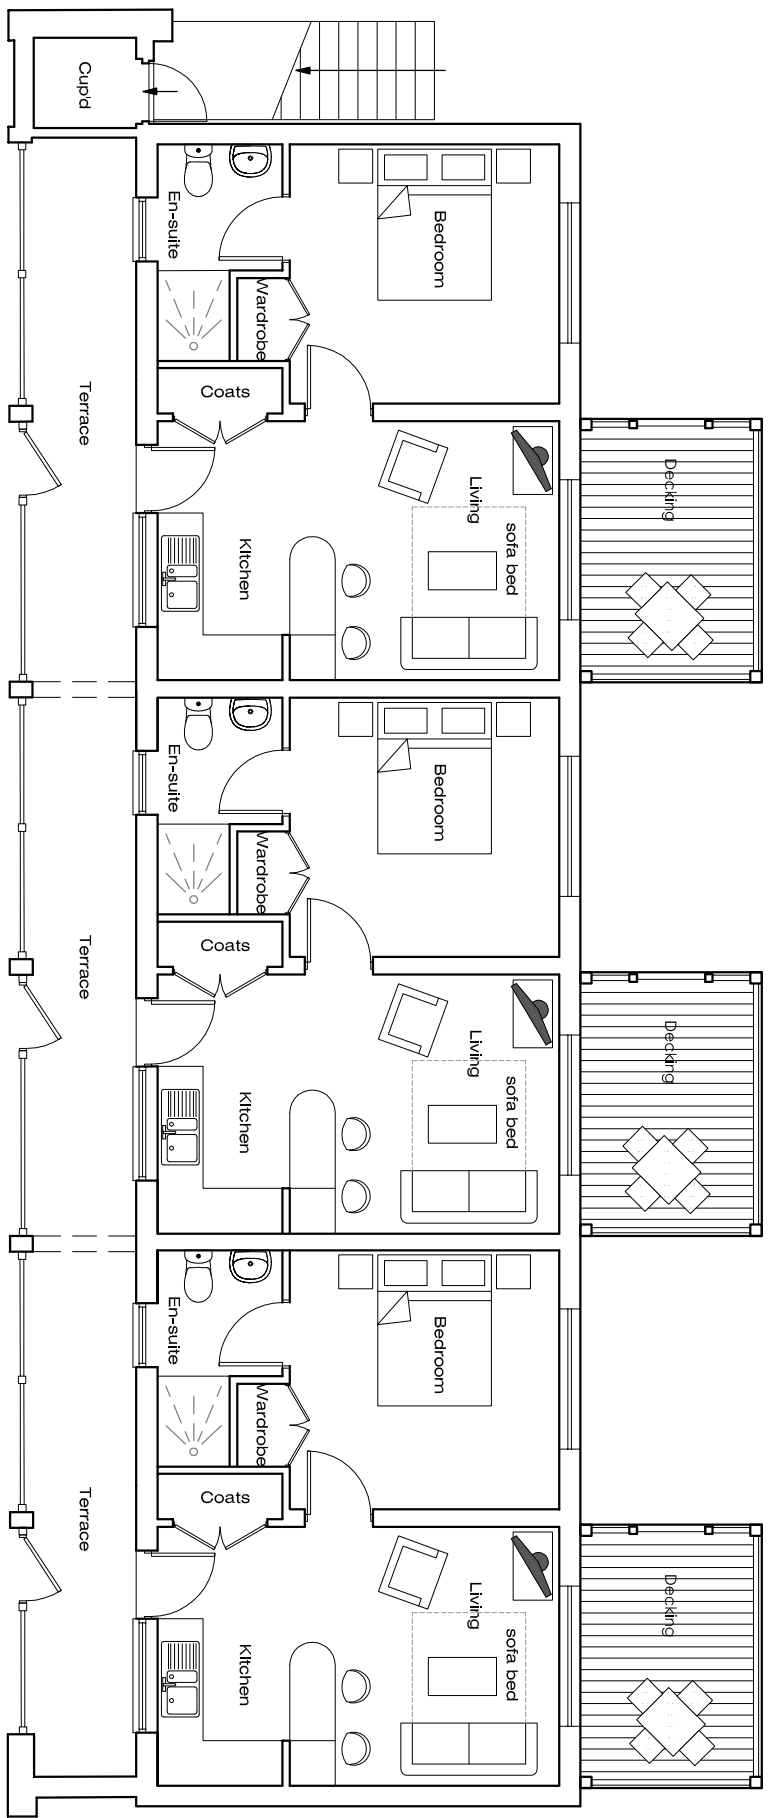


Proposed - Ground Floor Plan

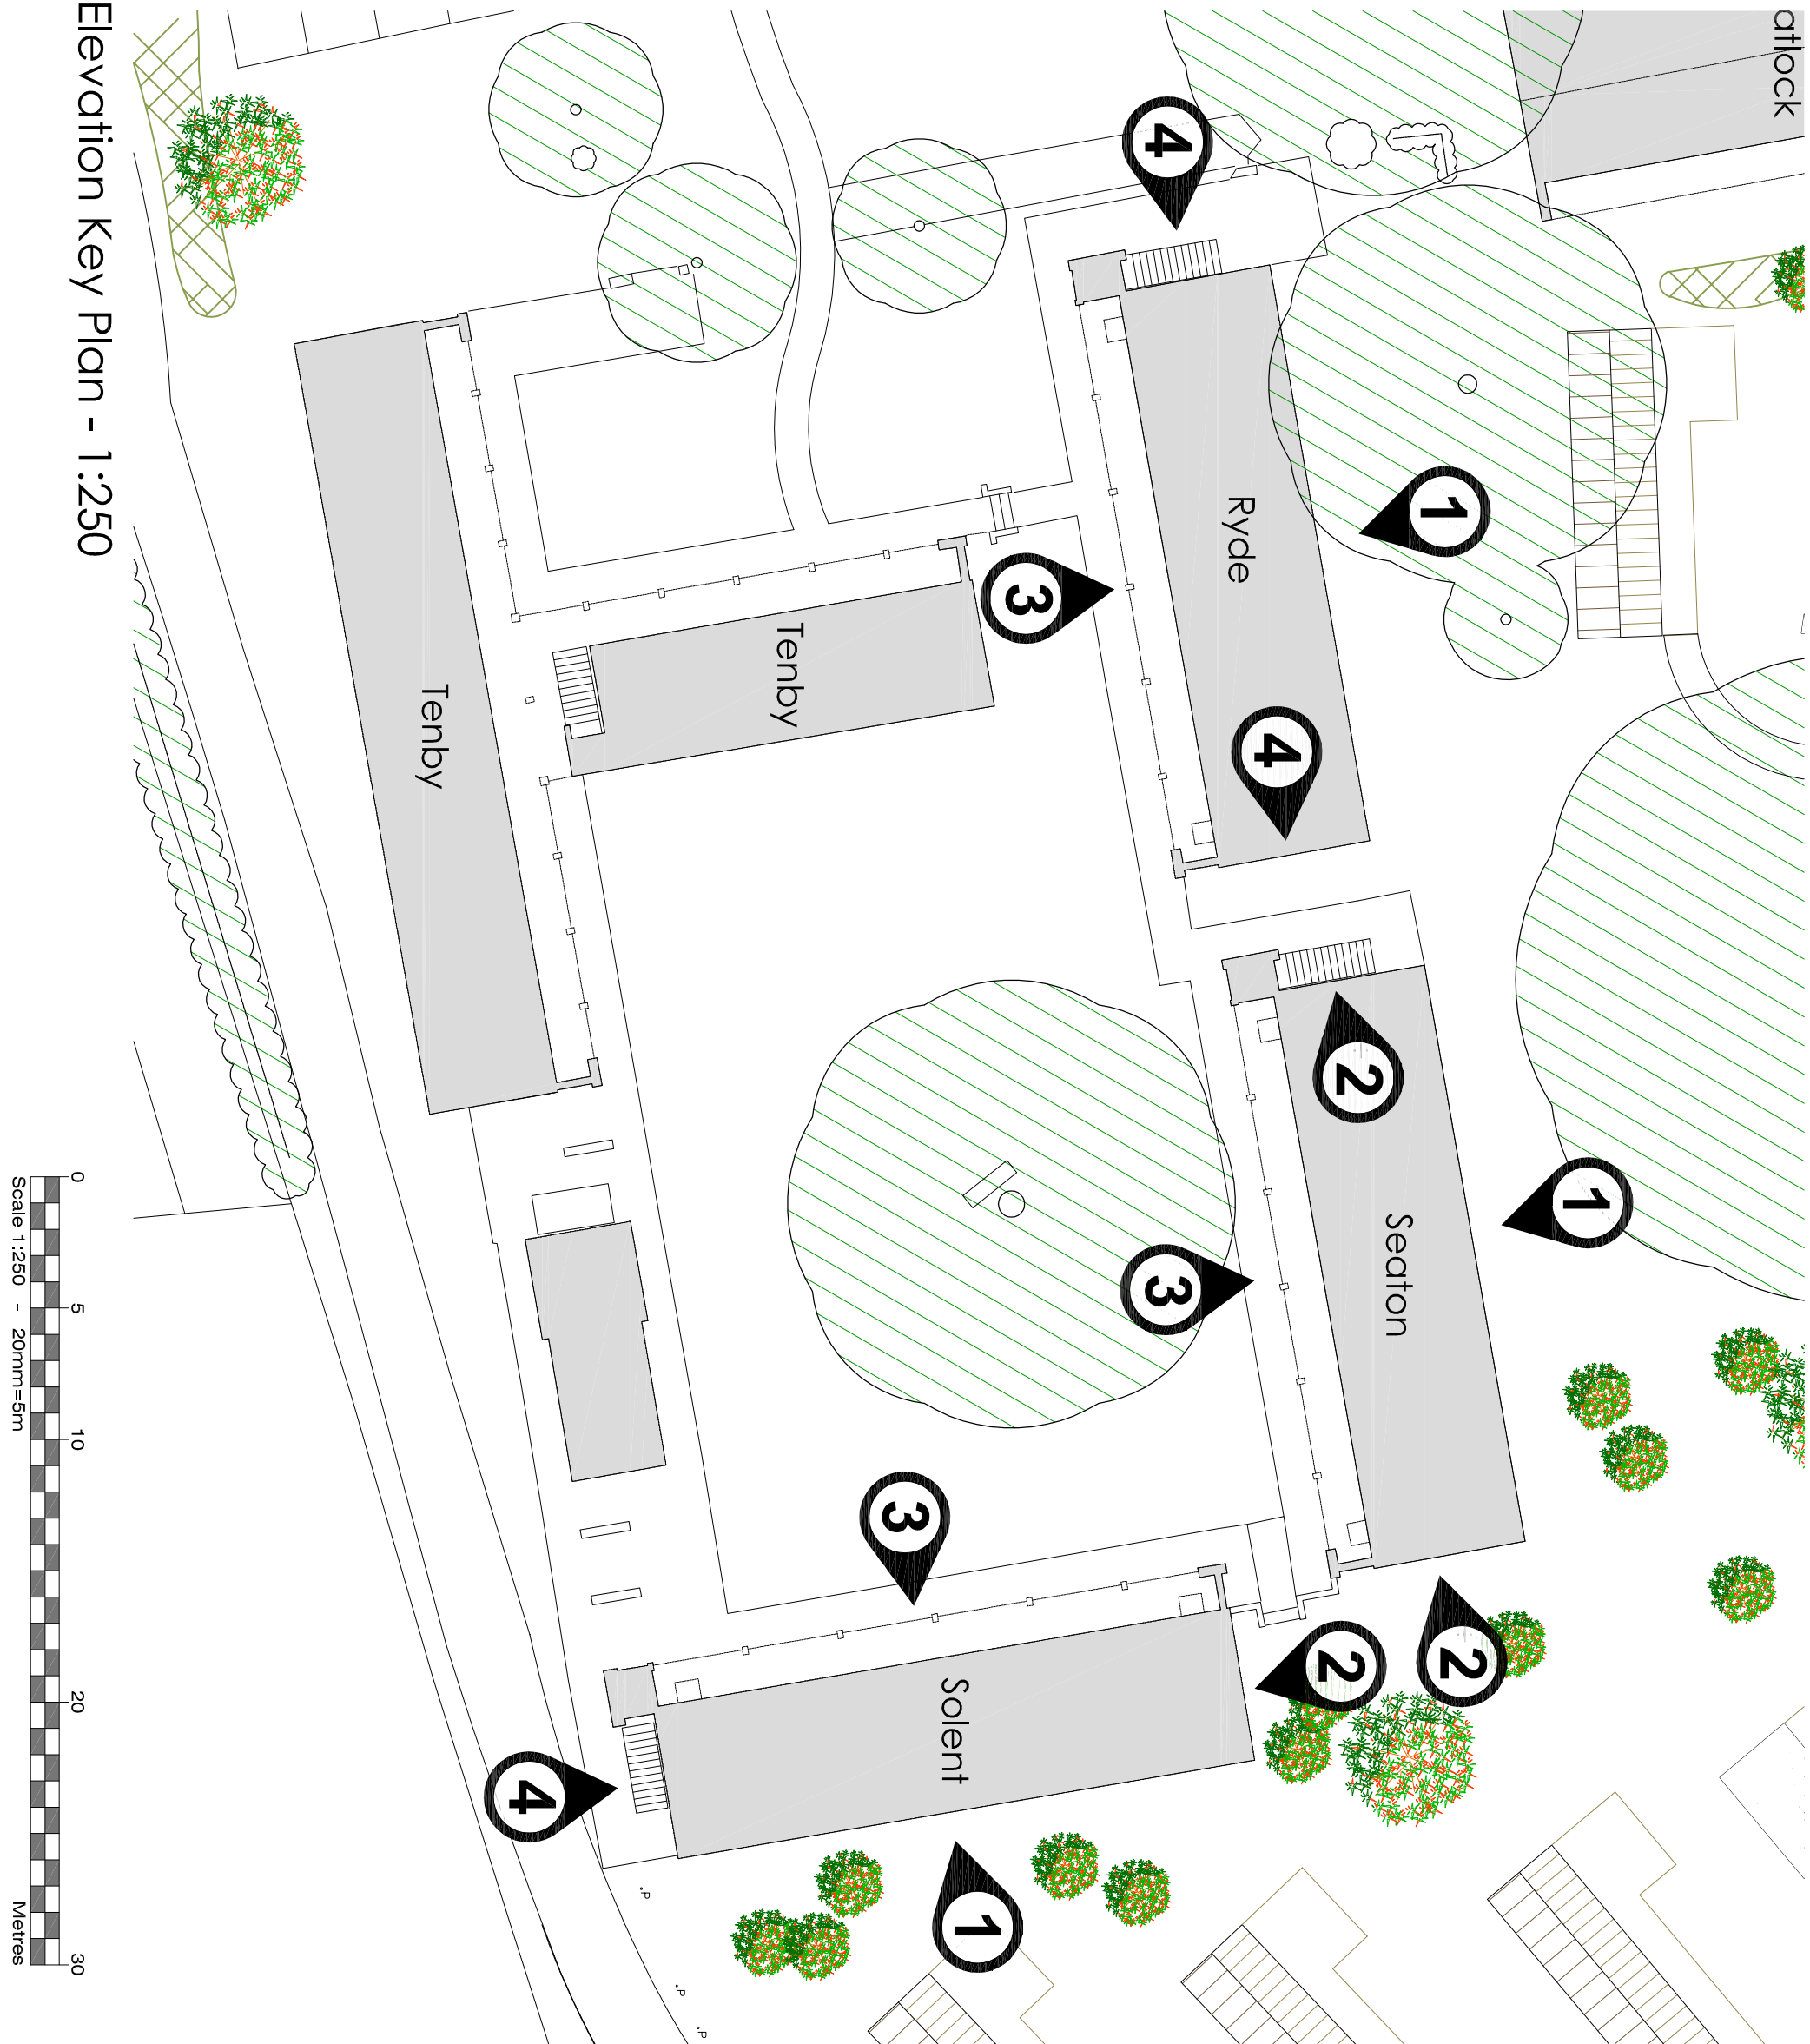 


Elevation Key Plan - 1:250

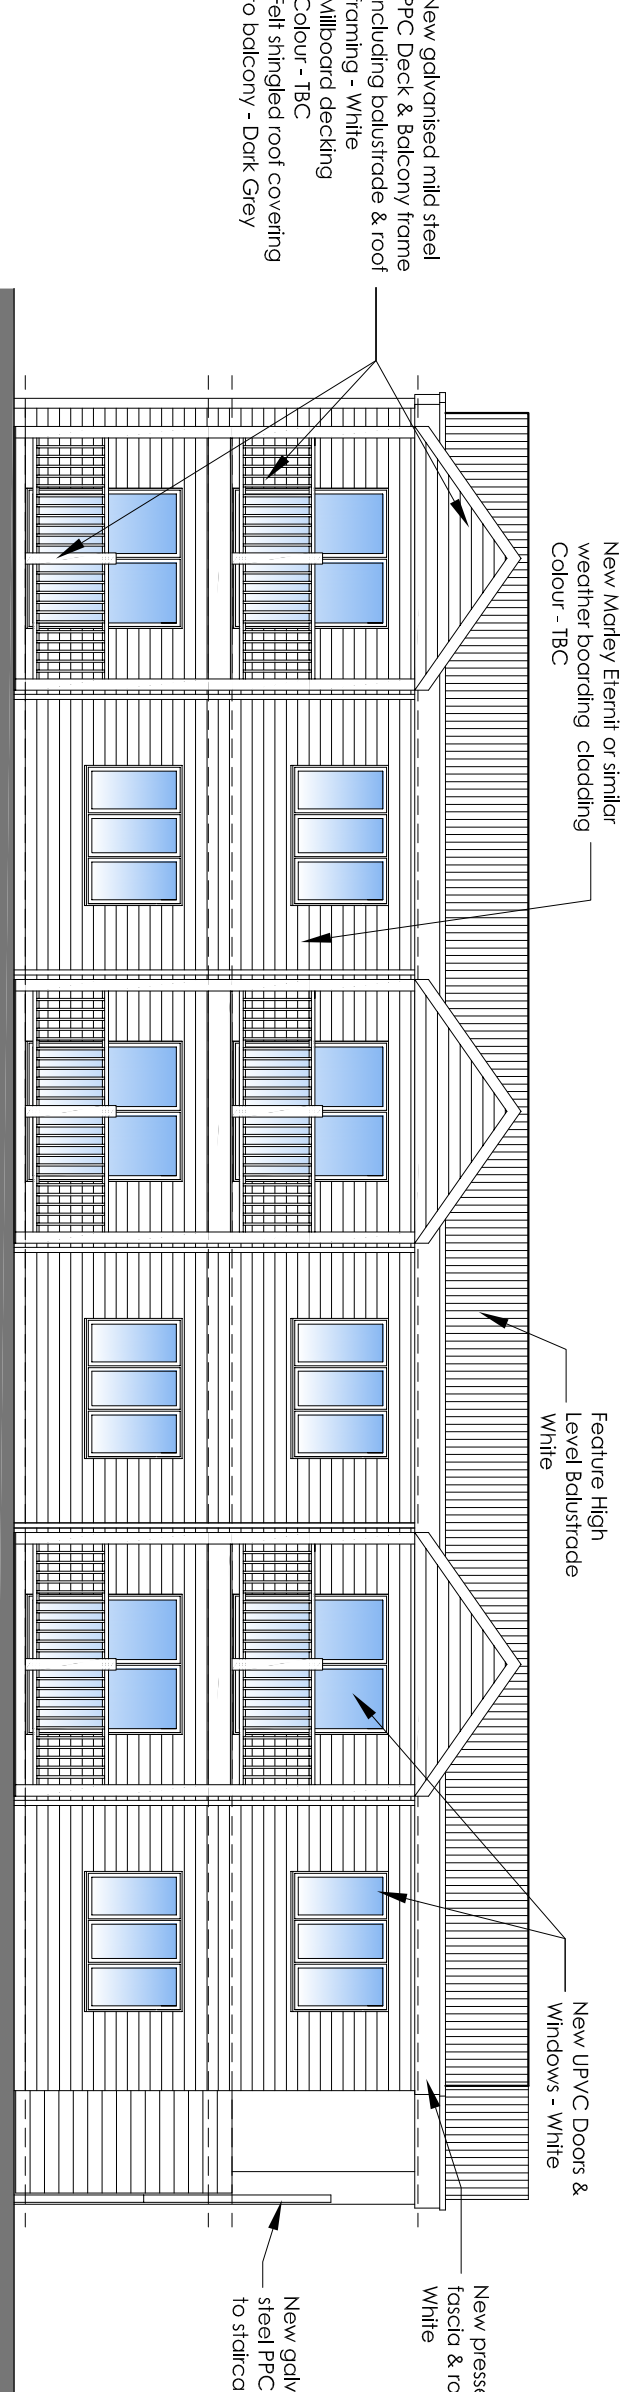 


South/East Elevation - Proposed Elevation 1

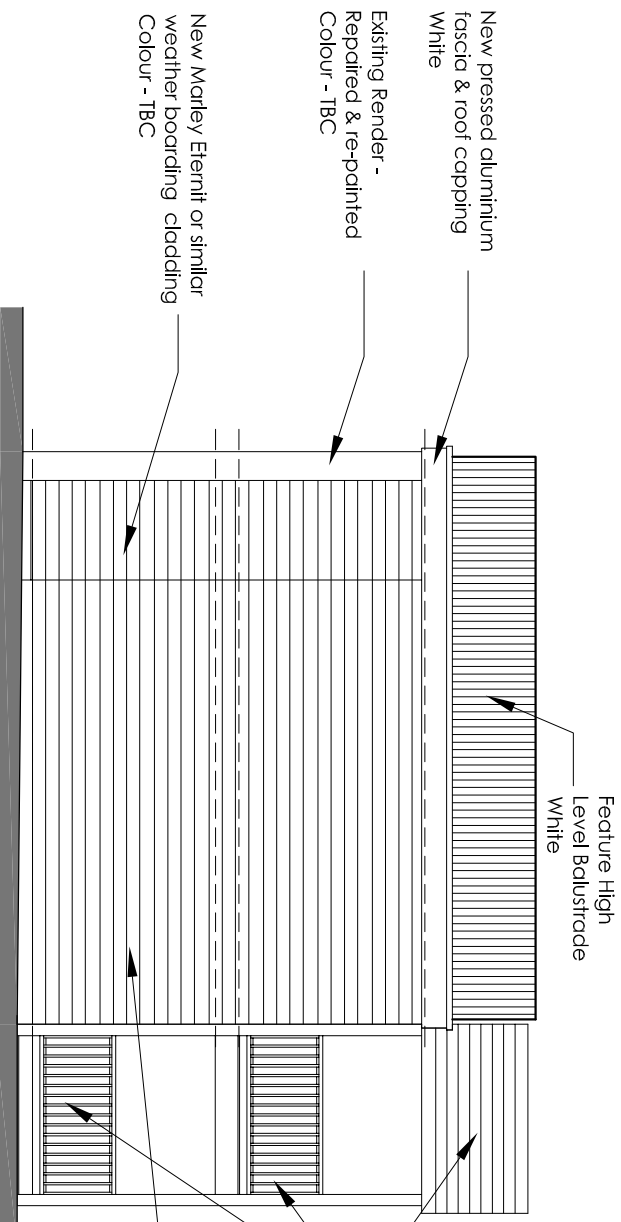

East/North Elevation - Proposed Elevation 2

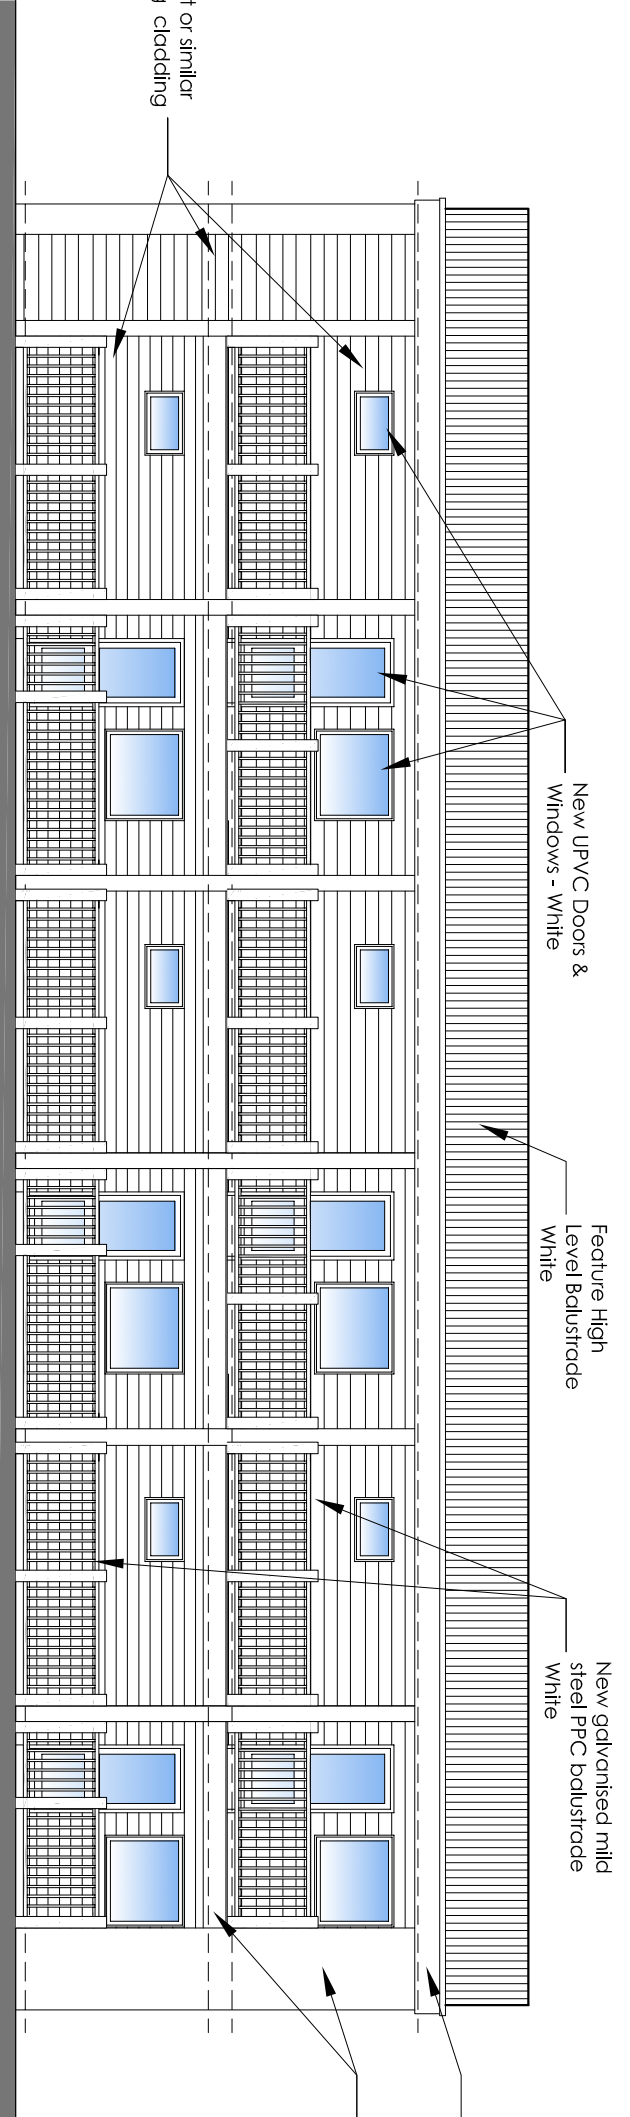

North/West Elevation - Proposed Elevation 3

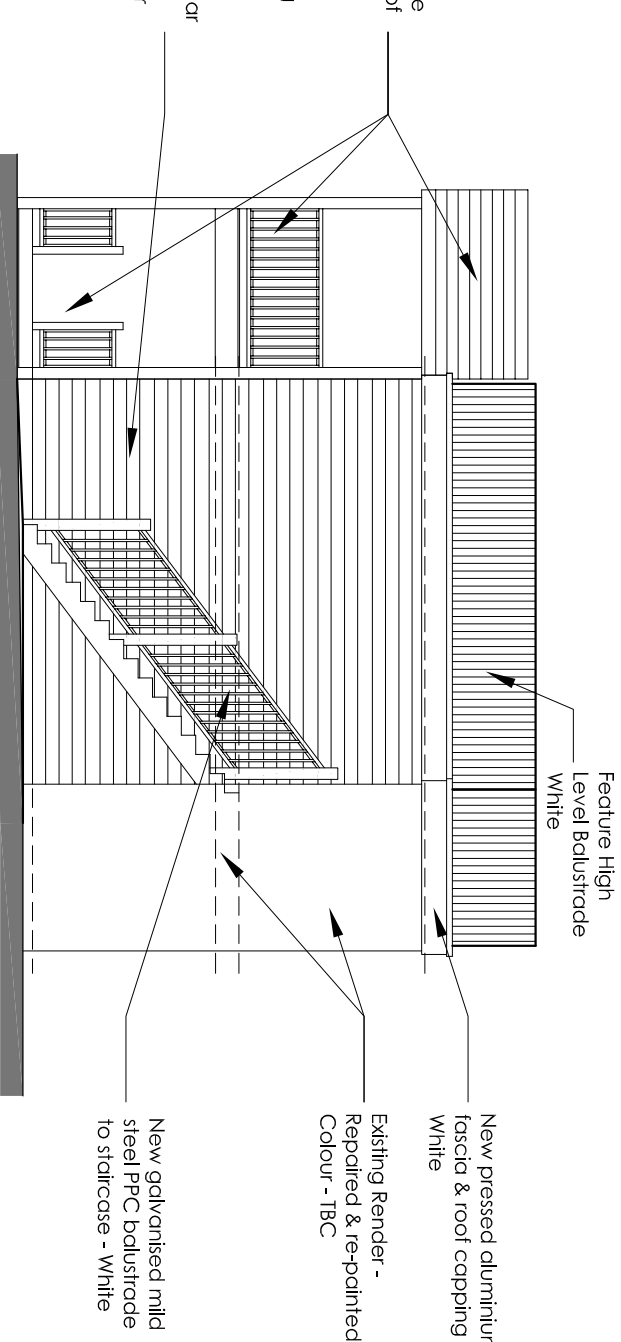


West/South Elevation - Proposed Elevation 4

Copyright. This drawing is the property of A&M Architectural Partnership LLP. Its copyright and design content is reserved by them and the drawing is issued on the condition that it is not copied, reproduced, or used in any way without the written consent of A&M Architectural Partnership LLP.

Do not scale this drawing. Drawings can be scaled for Planning purposes only.

Do not rely on this drawing for any other purpose without the written consent of A&M Architectural Partnership LLP.

This drawing incorporates information from other professions. A&M Architectural Partnership LLP is not responsible for the accuracy and integrity of such information. Any reliance on such information should be sought from the relevant profession or their appointed representative. All contractors and sub-contractors are to comply in all respects with the relevant regulations whether or not specifically stated on these drawings.

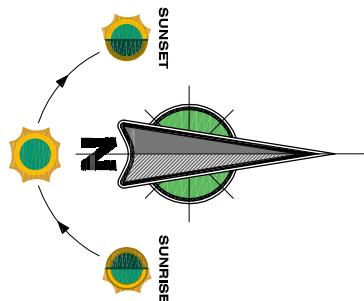

Client: AWAY RESORTS LTD.

Site Address: MILL RYTHE HOLIDAY VILLAGE
HAVANT ROAD, HAVANT ISLAND,
HAMPSHIRE PO1 0PB

Project: PROPOSED MASTERPLAN

Drawing Title: TWO STOREY CHALET - RYDE, SEATON & SOLENT
PROPOSED FLOOR PLANS AND SECTION

Date: OCT 2016
Scale: 1:100 & 1:250 @ A1
Drawn: PF
Checked by: -

Computer File Name: 3877-434 Ryde Seaton & Solent Proposed Plans & Elevations.dwg
Status: PLANNING

Drawing Number: 3877-434
Revision: .