



Proposed Elevations

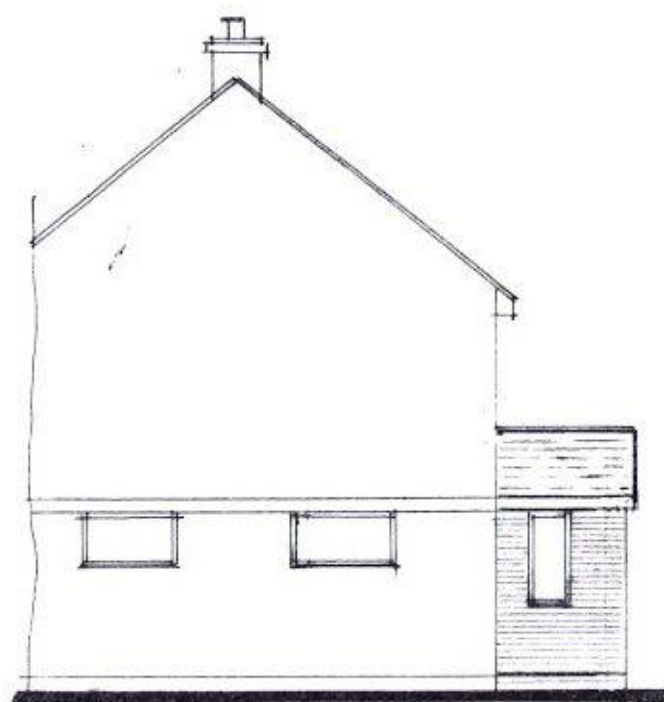


North West Elevation.



South West Elevation.

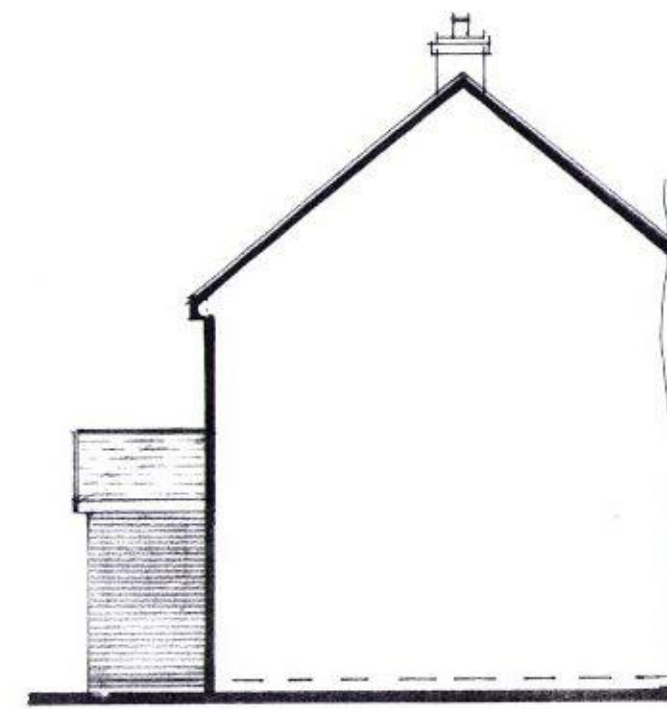

South East Elevation.

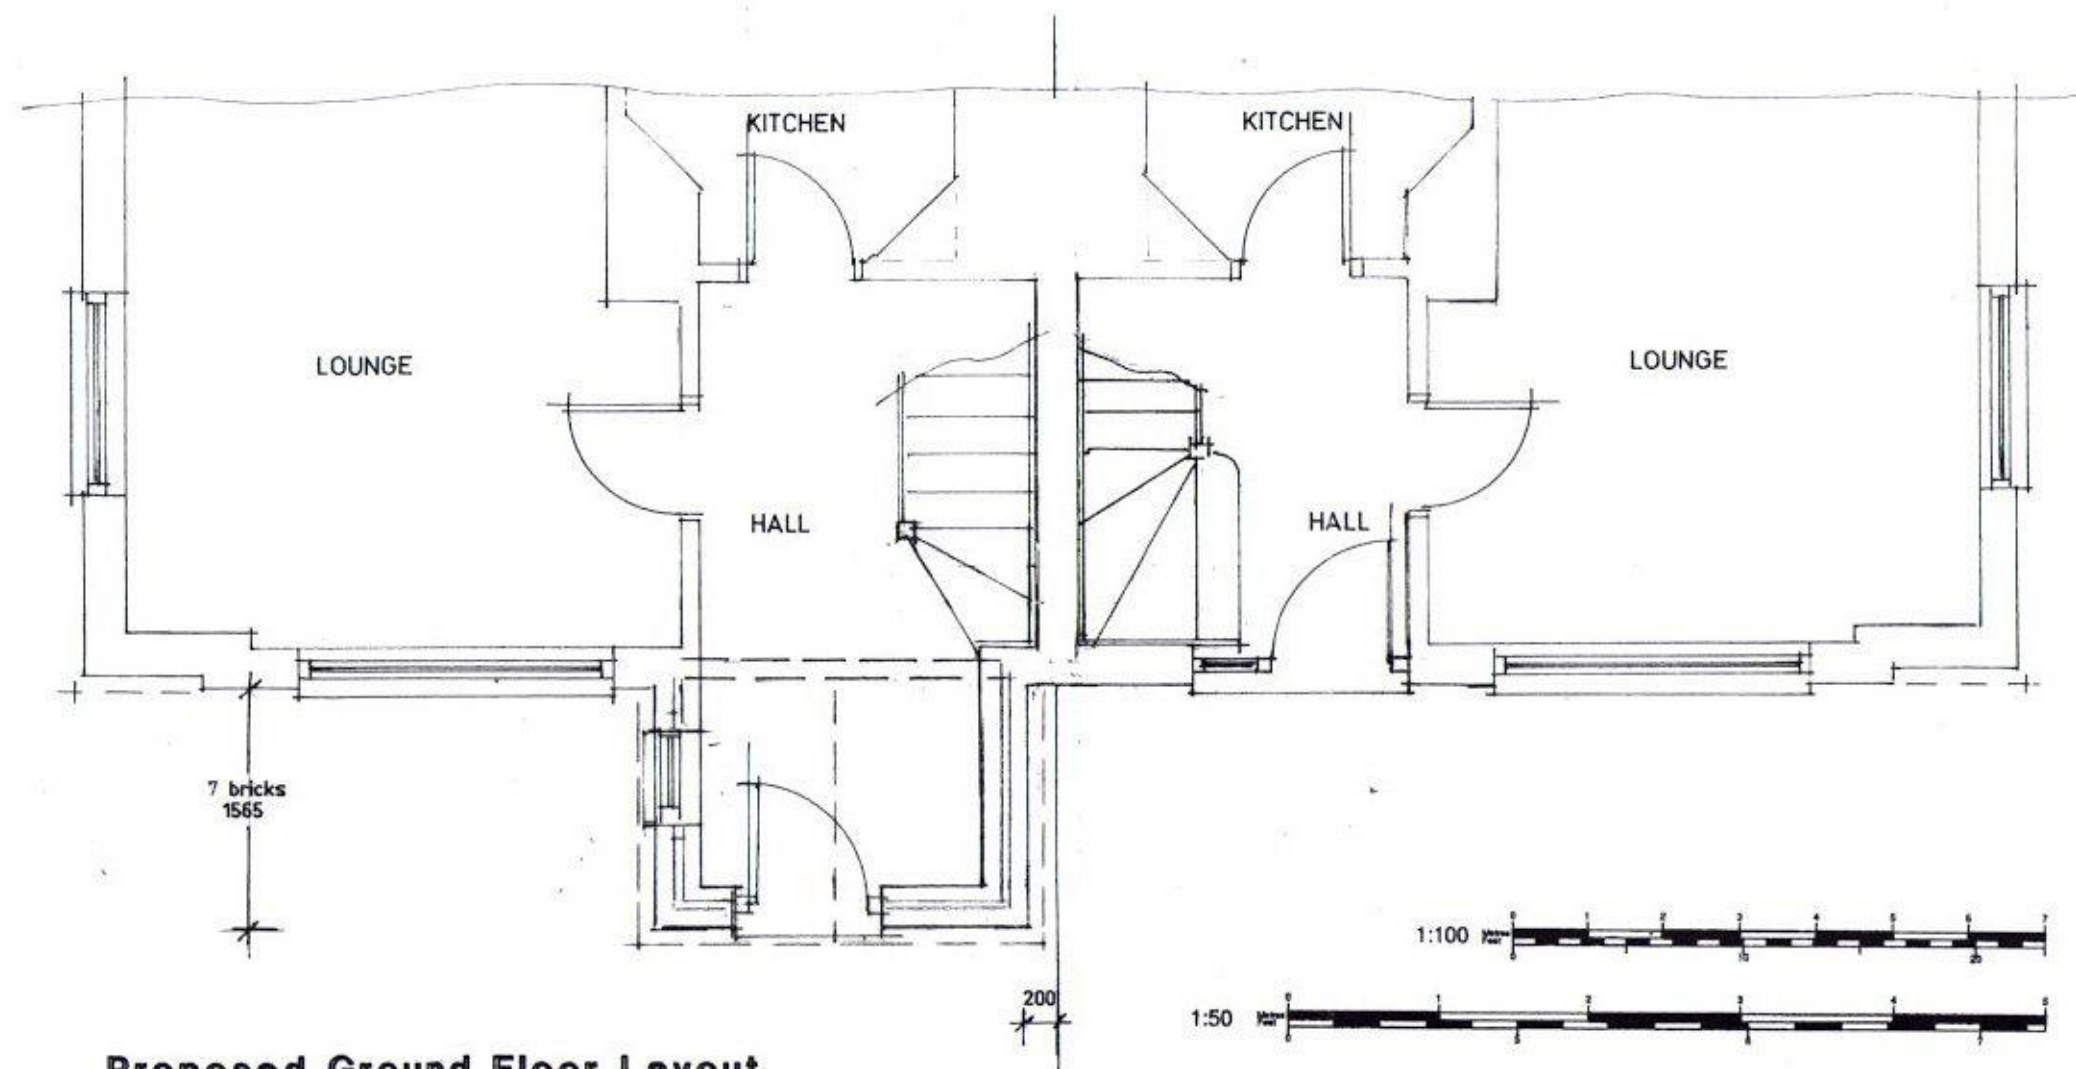

Proposed Ground Floor Layout

HAVANT BOROUGH
COUNCIL
25 JUL 2016
RECEIVED

Proposed single storey front
extension at 45 ~~110~~ Park Lane
Cowplain, Waterlooville, Hants.
PO8 8AG

Mr A Lander

Scale 1:50 1:100

Date May 2016

A3 Drawing Number

1

Revision

A