






1 EXISTING SIDE ELEVATION
1:100

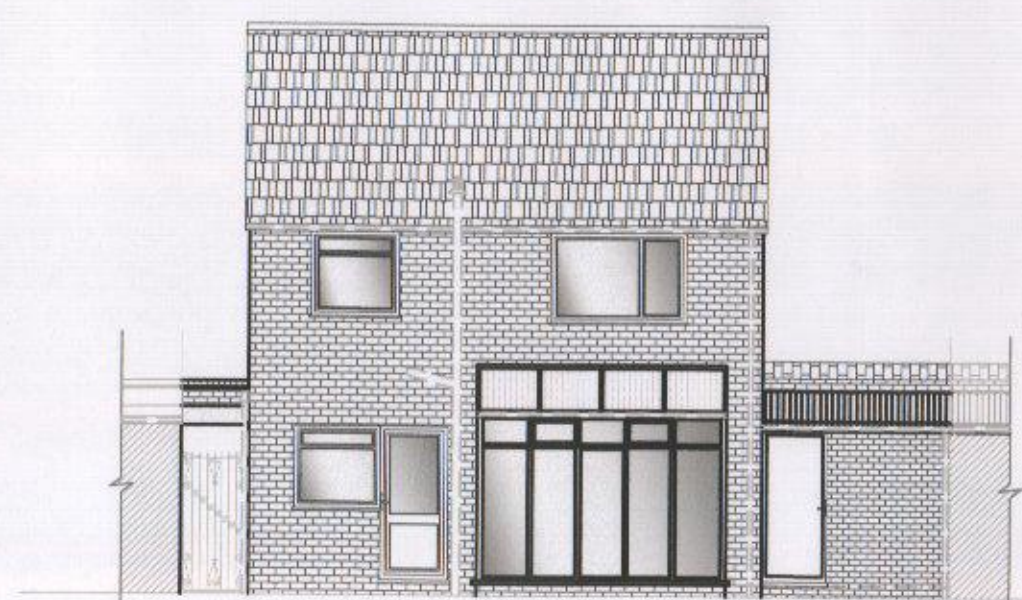


2 EXISTING REAR ELEVATION
1:100

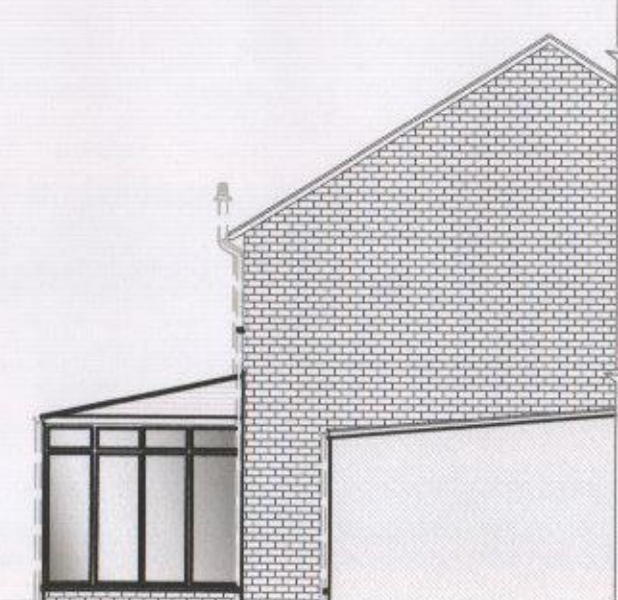


3 EXISTING SIDE ELEVATION
1:100

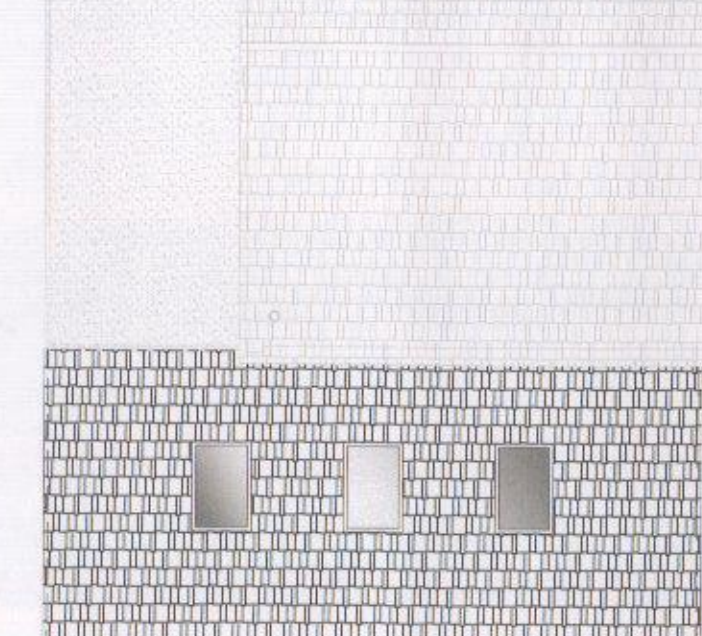


4 EXISTING ROOF PLAN
1:100

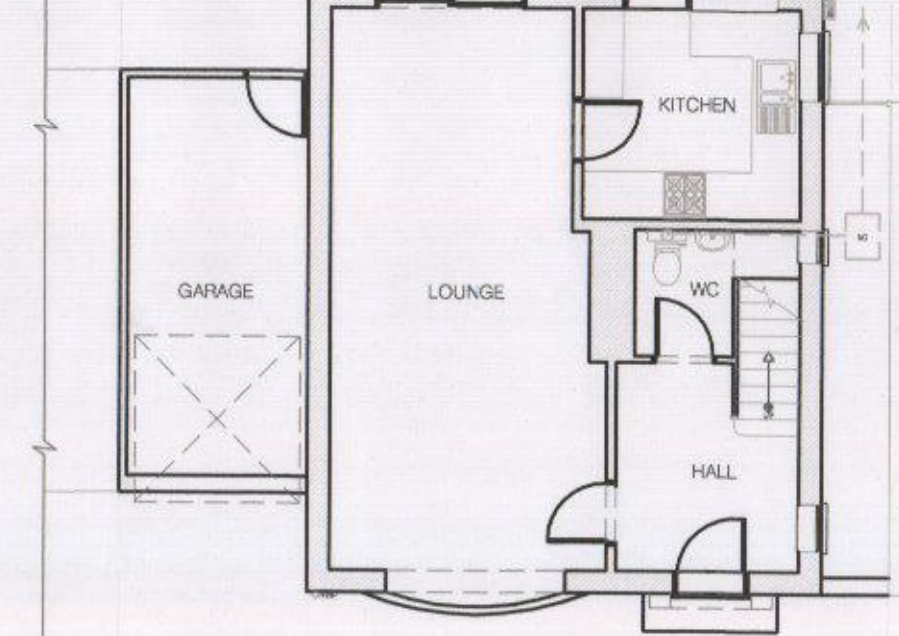


5 EXISTING GROUND FLOOR PLAN
1:100

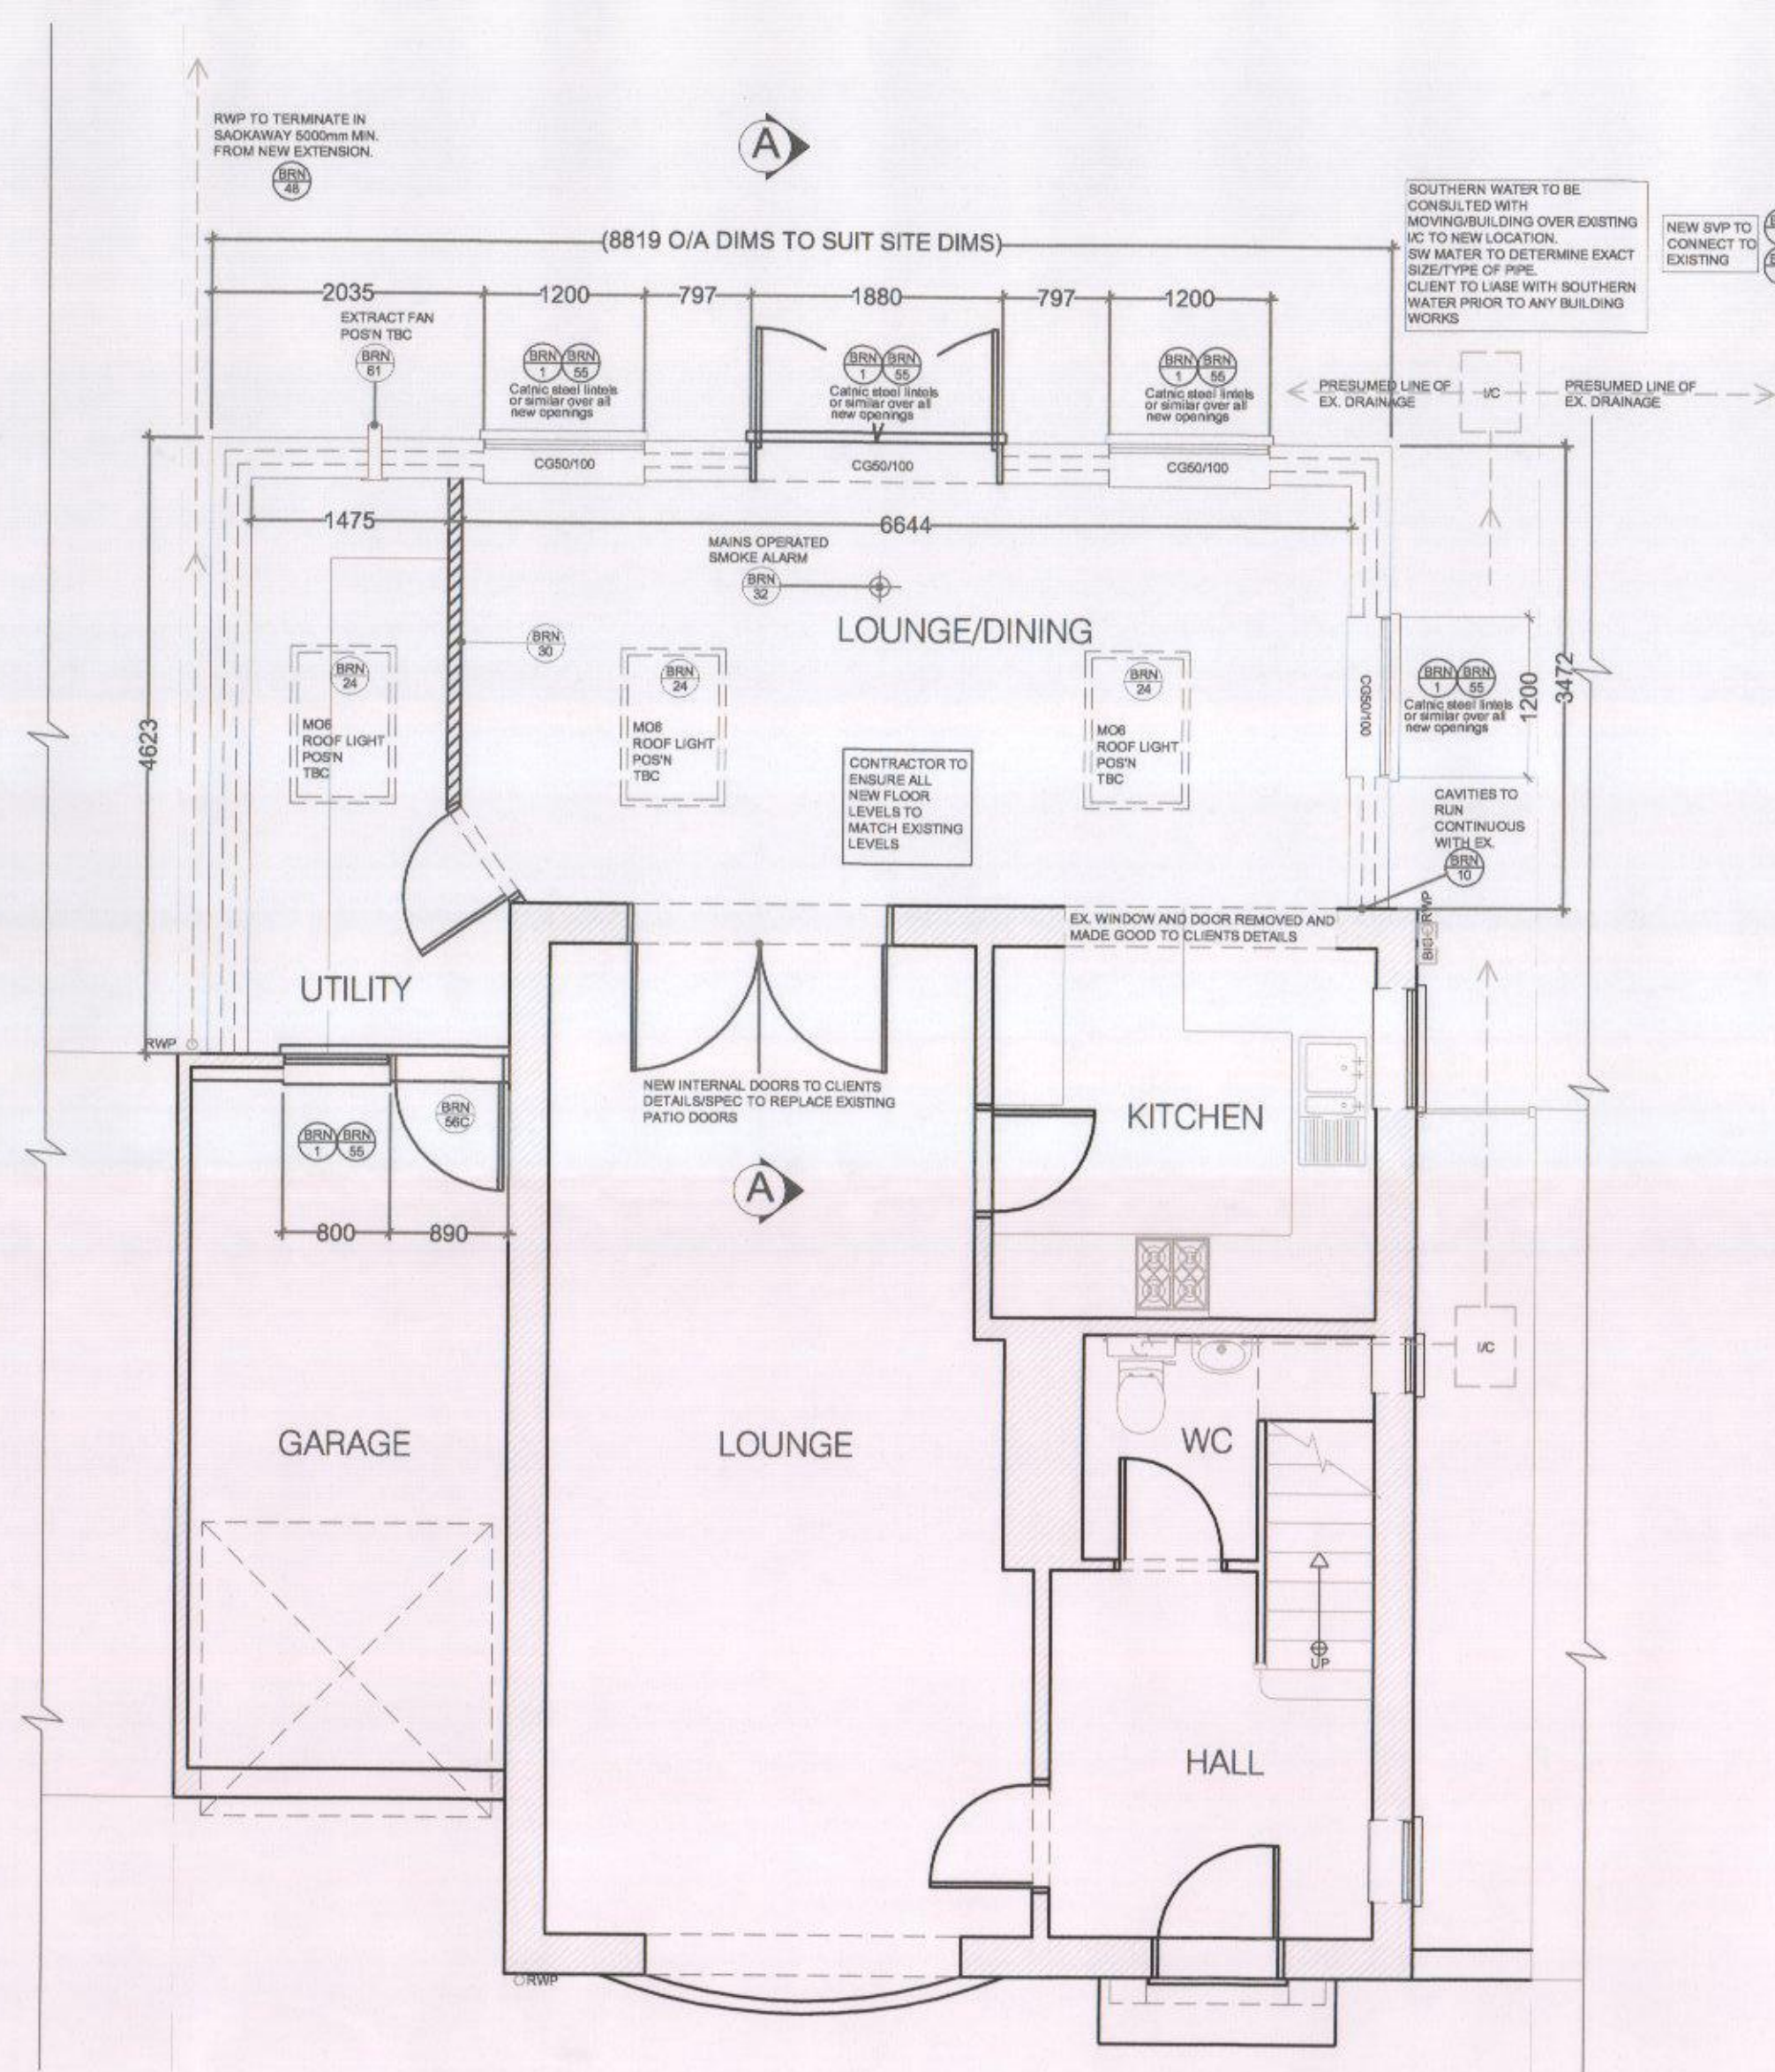


17 PROPOSED GROUND FLOOR PLAN
1:50

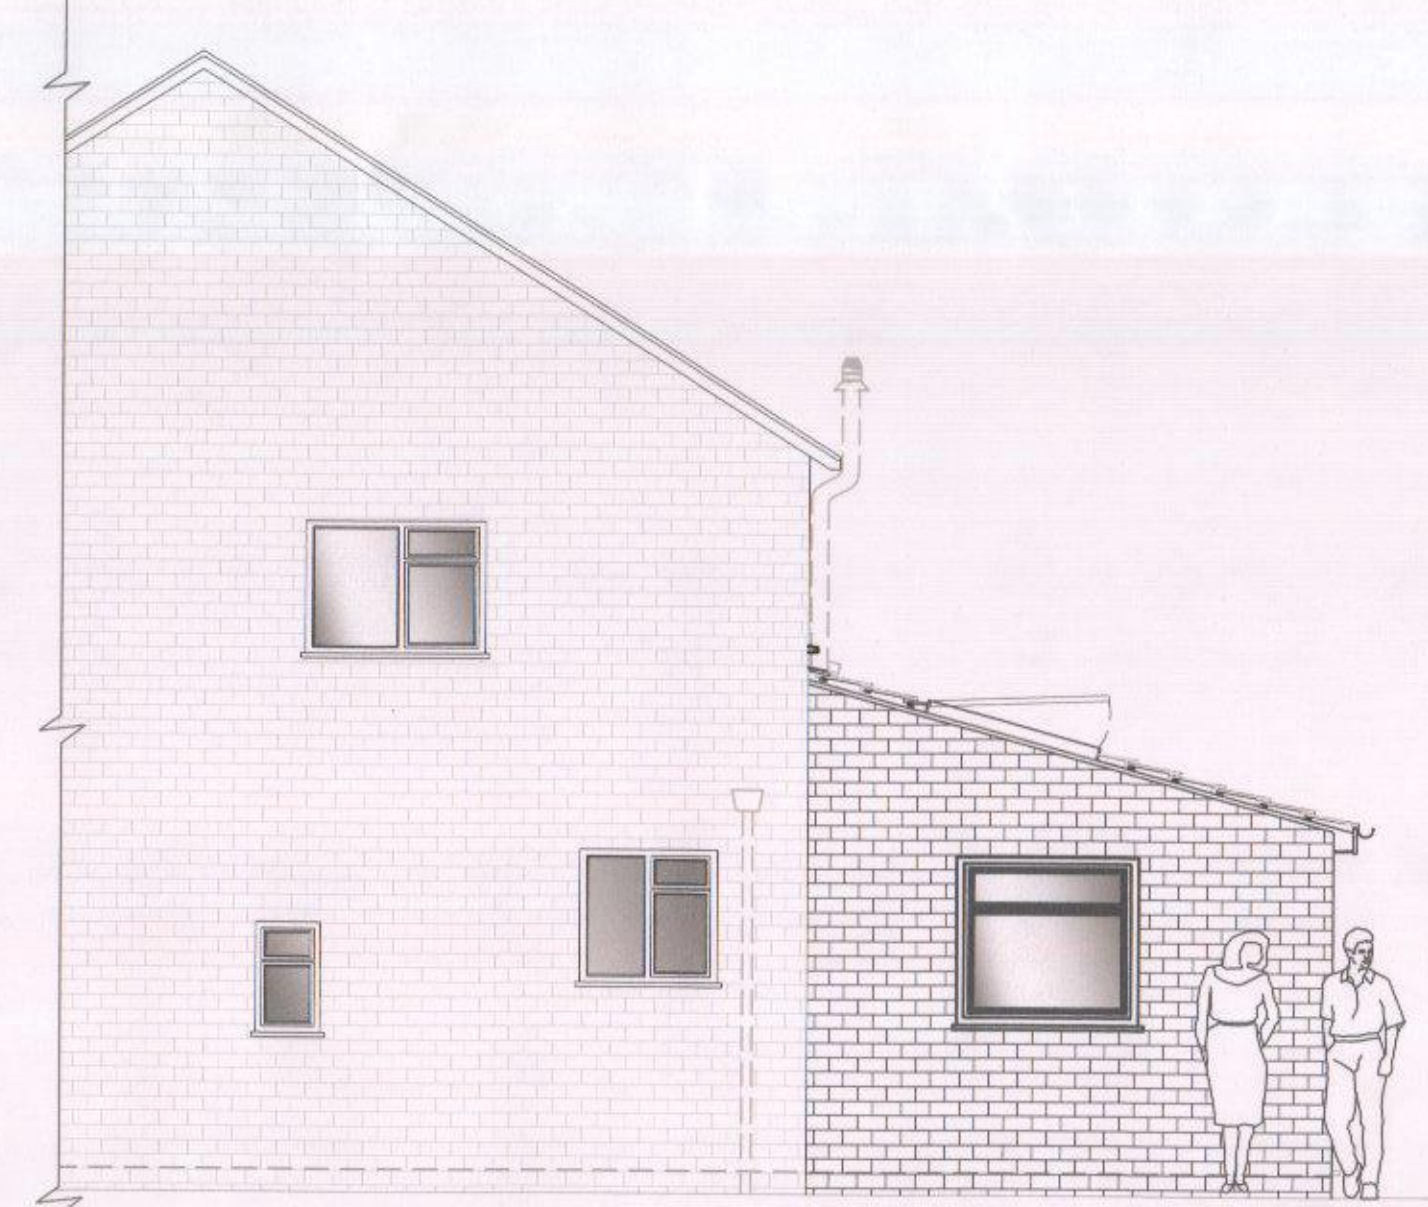


8 PROPOSED SIDE ELEVATION
1:50

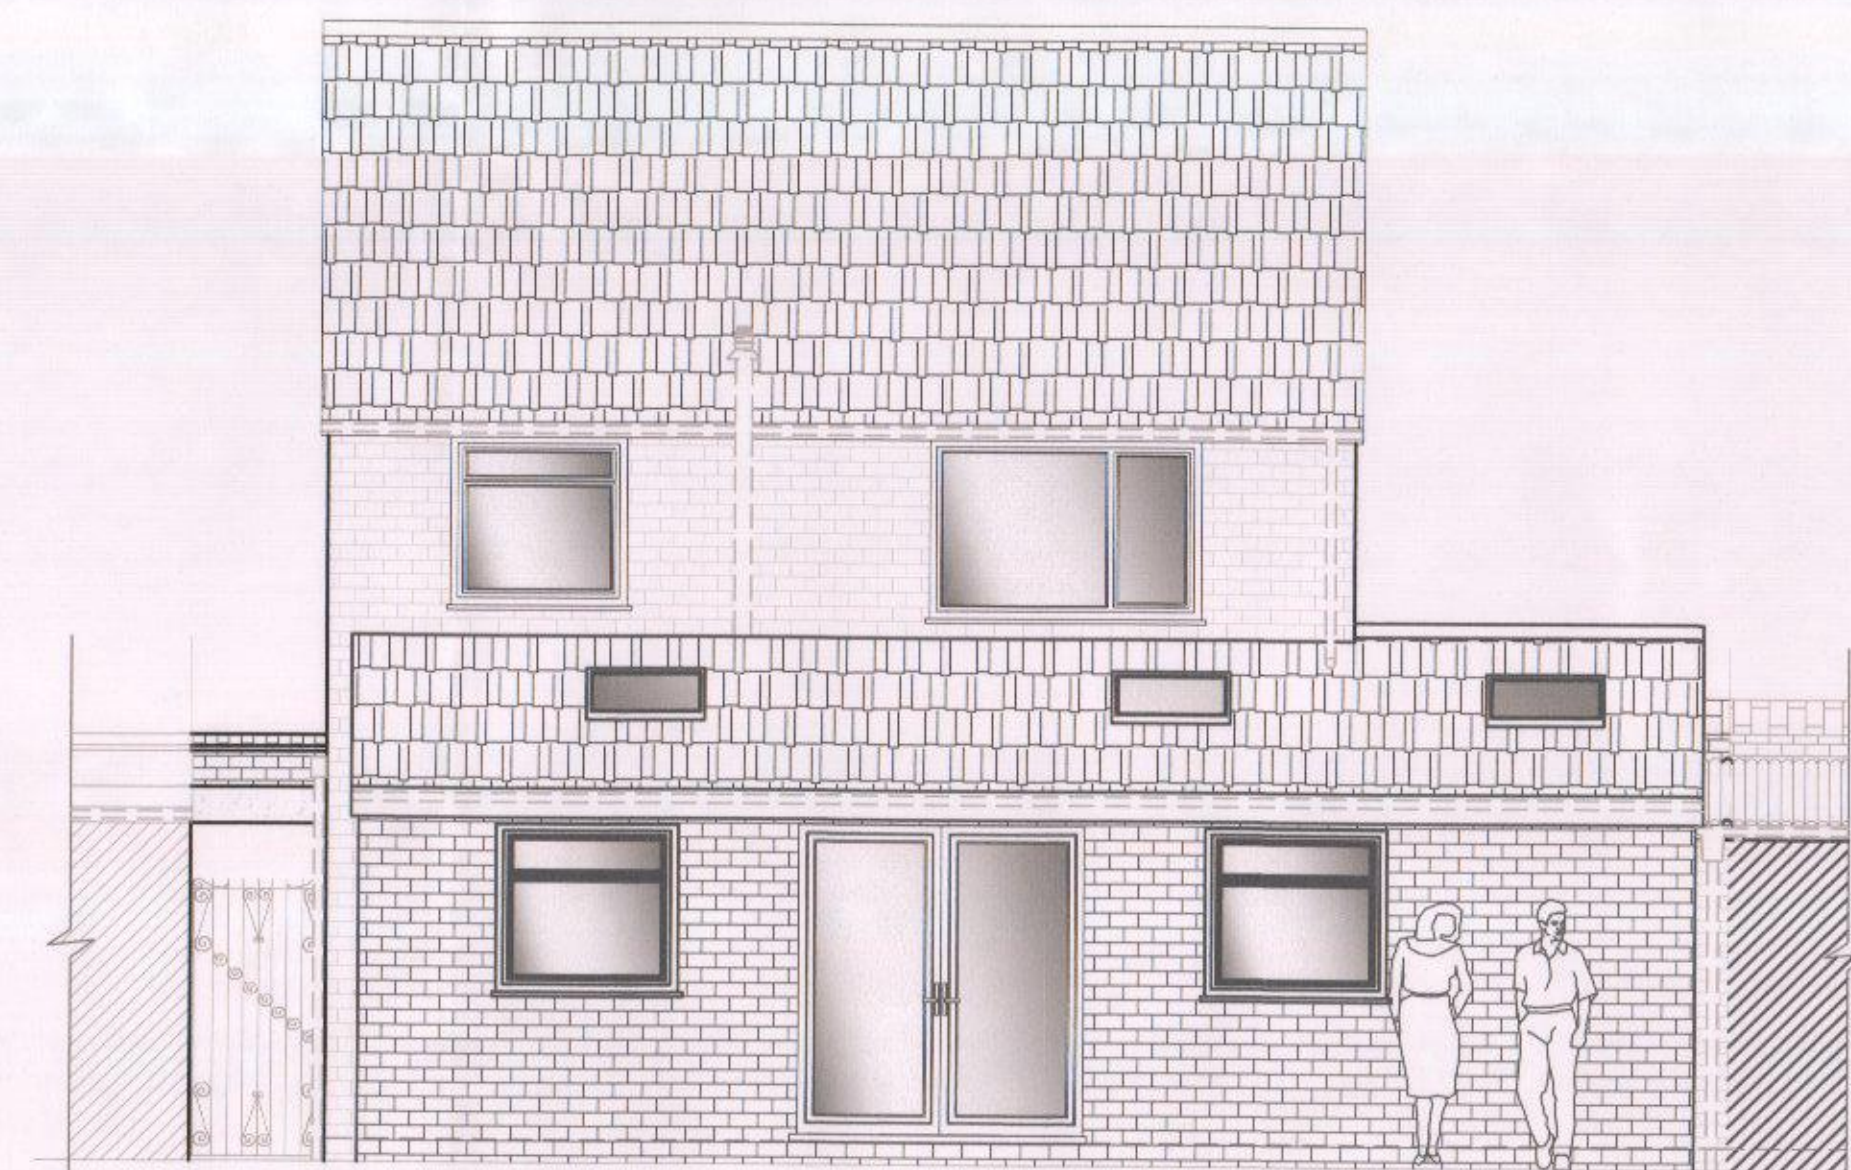


9 PROPOSED REAR ELEVATION
1:50

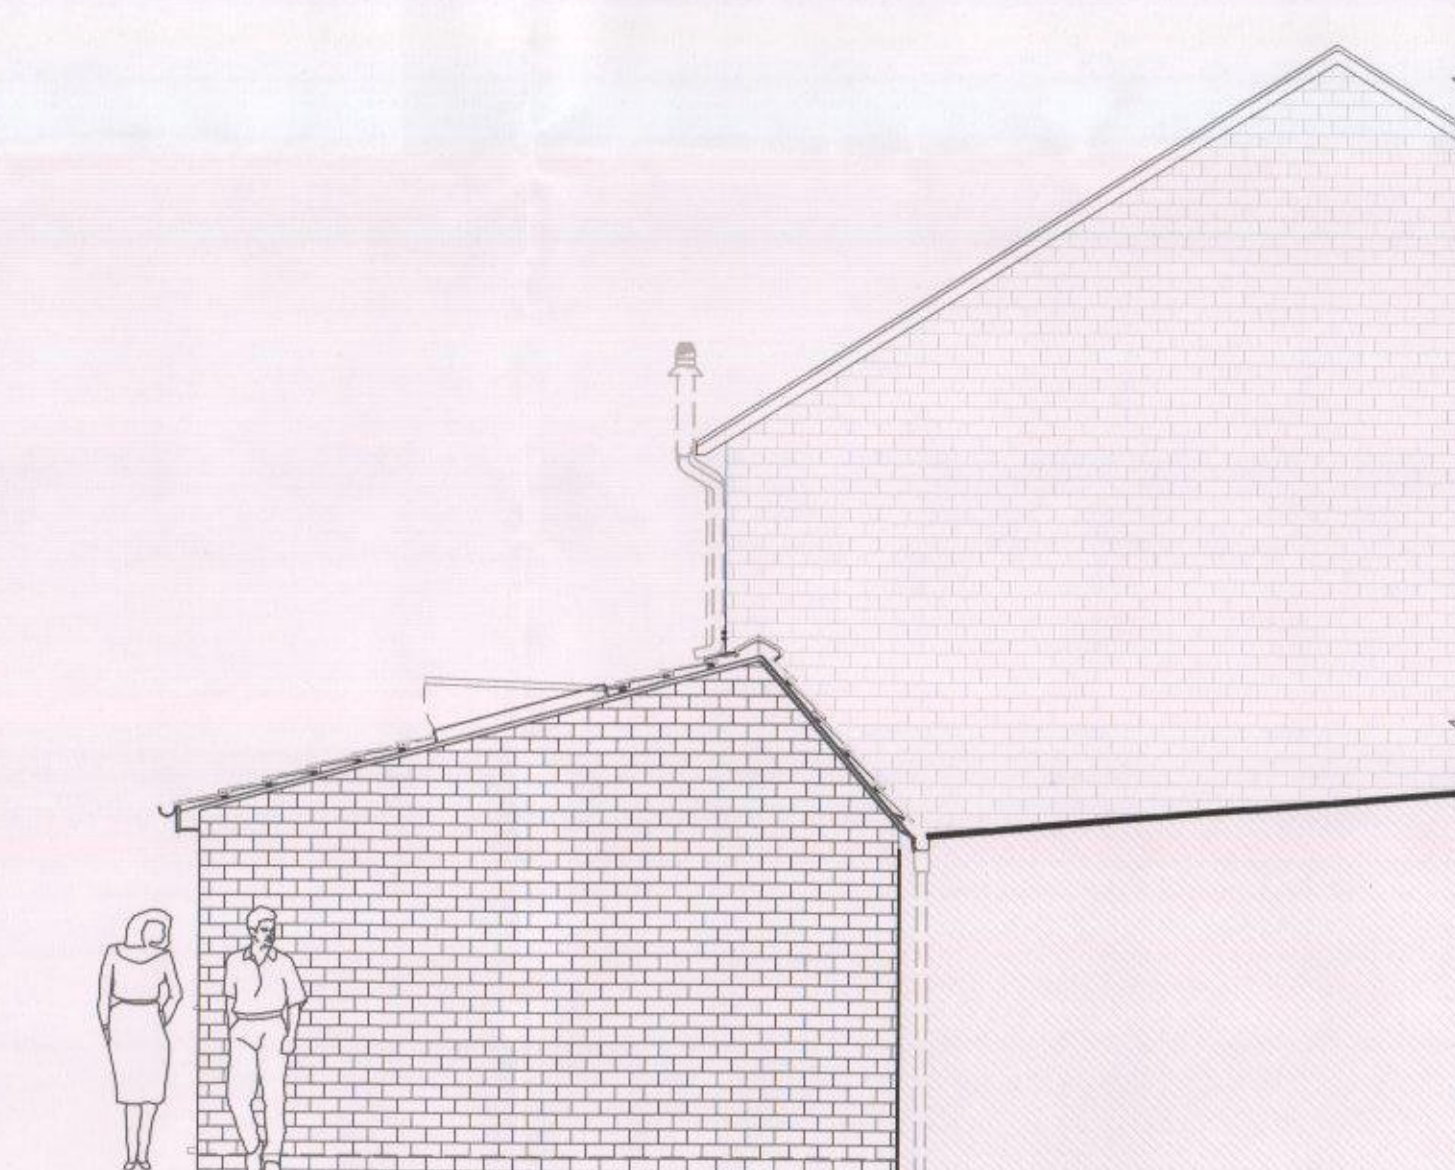


10 PROPOSED SIDE ELEVATION
1:50

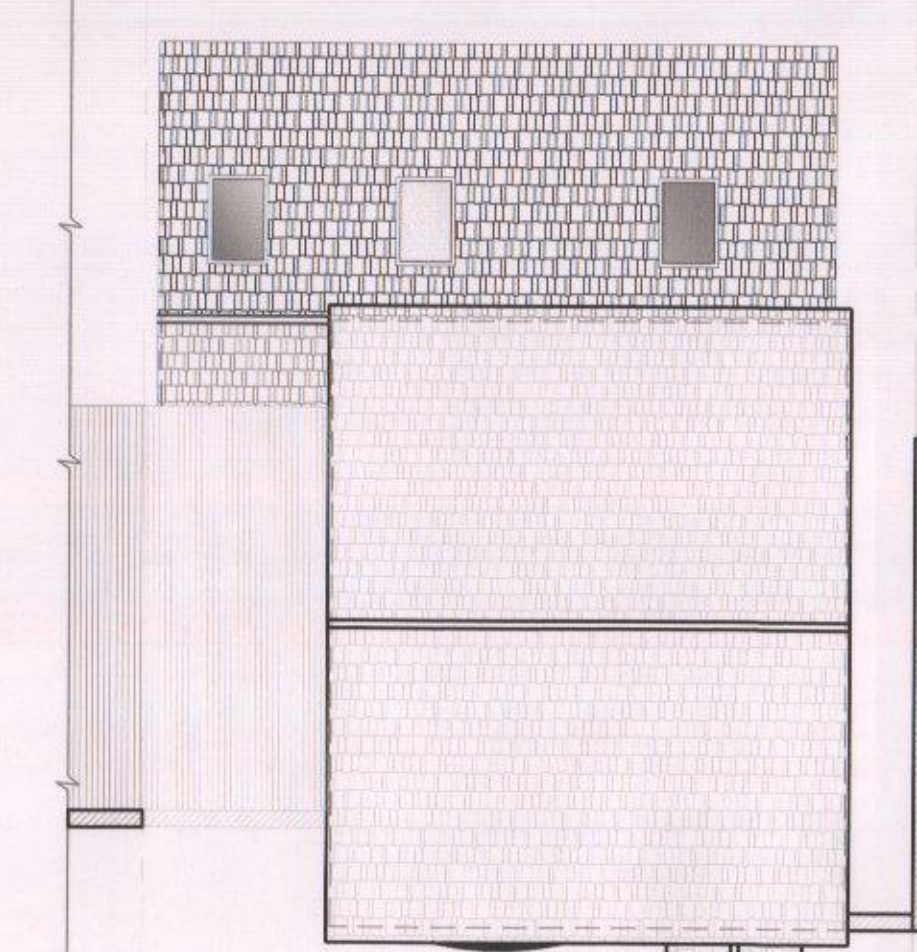


7 PROPOSED ROOF PLAN
1:100

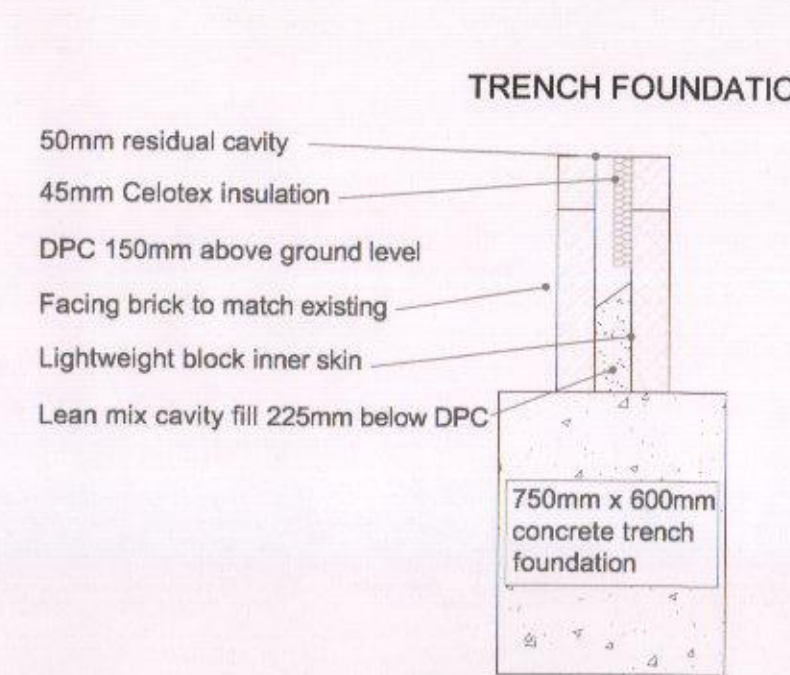


11 PROPOSED FOUNDATION DETAIL
1:20

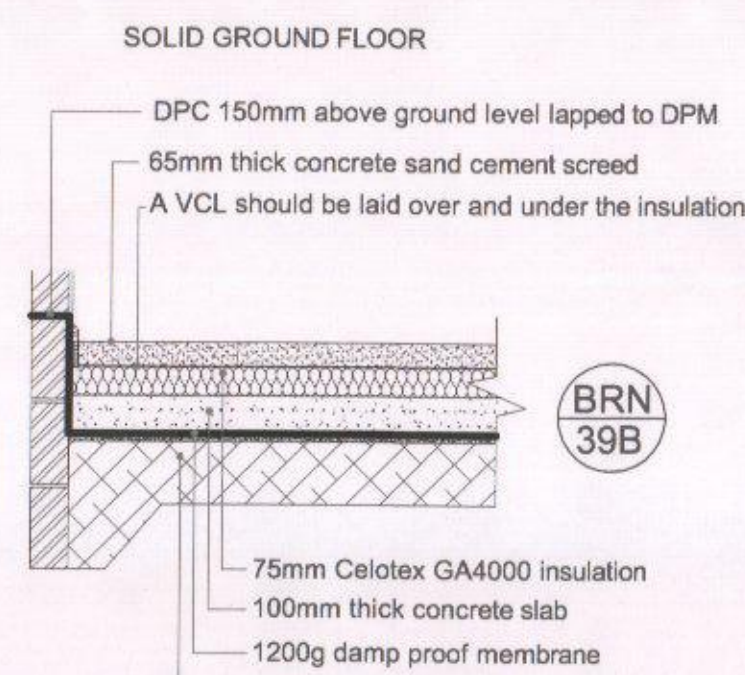


12 PROPOSED FLOOR SECTION
1:20

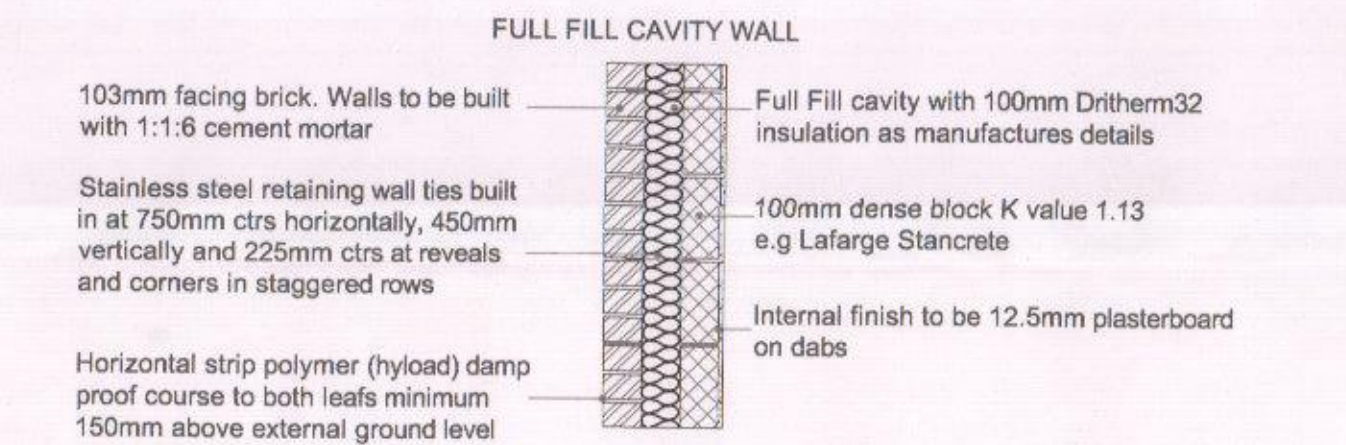


13 PROPOSED WALL SECTION THRU'
1:20

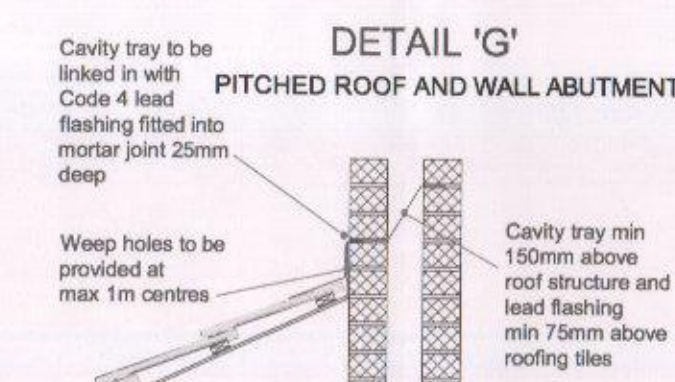


14 PROPOSED DETAIL 'G'
1:20

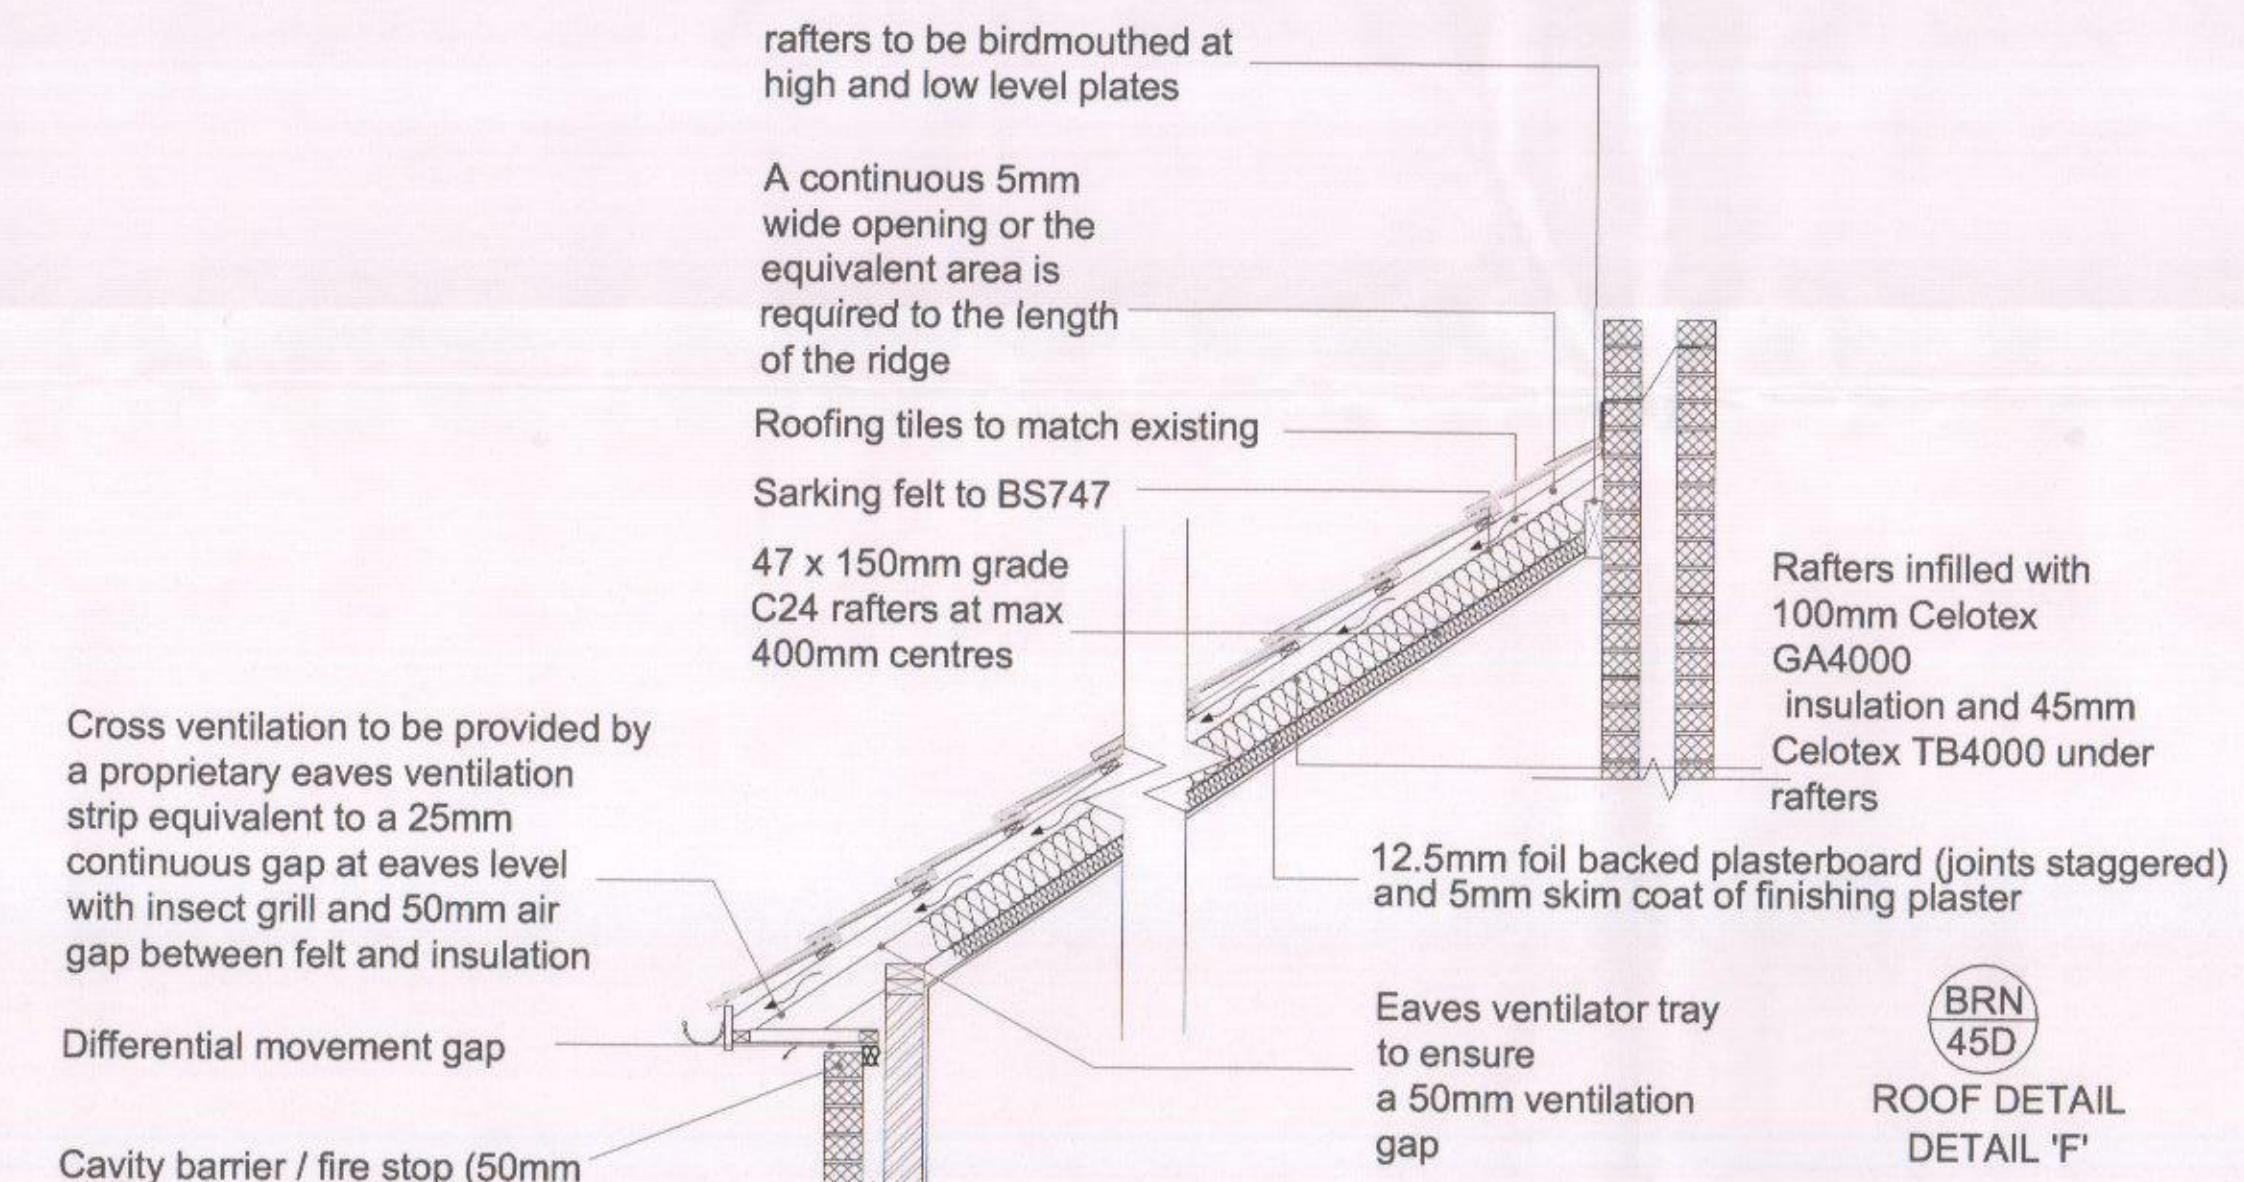


15 PROPOSED DETAIL 'F'
1:20

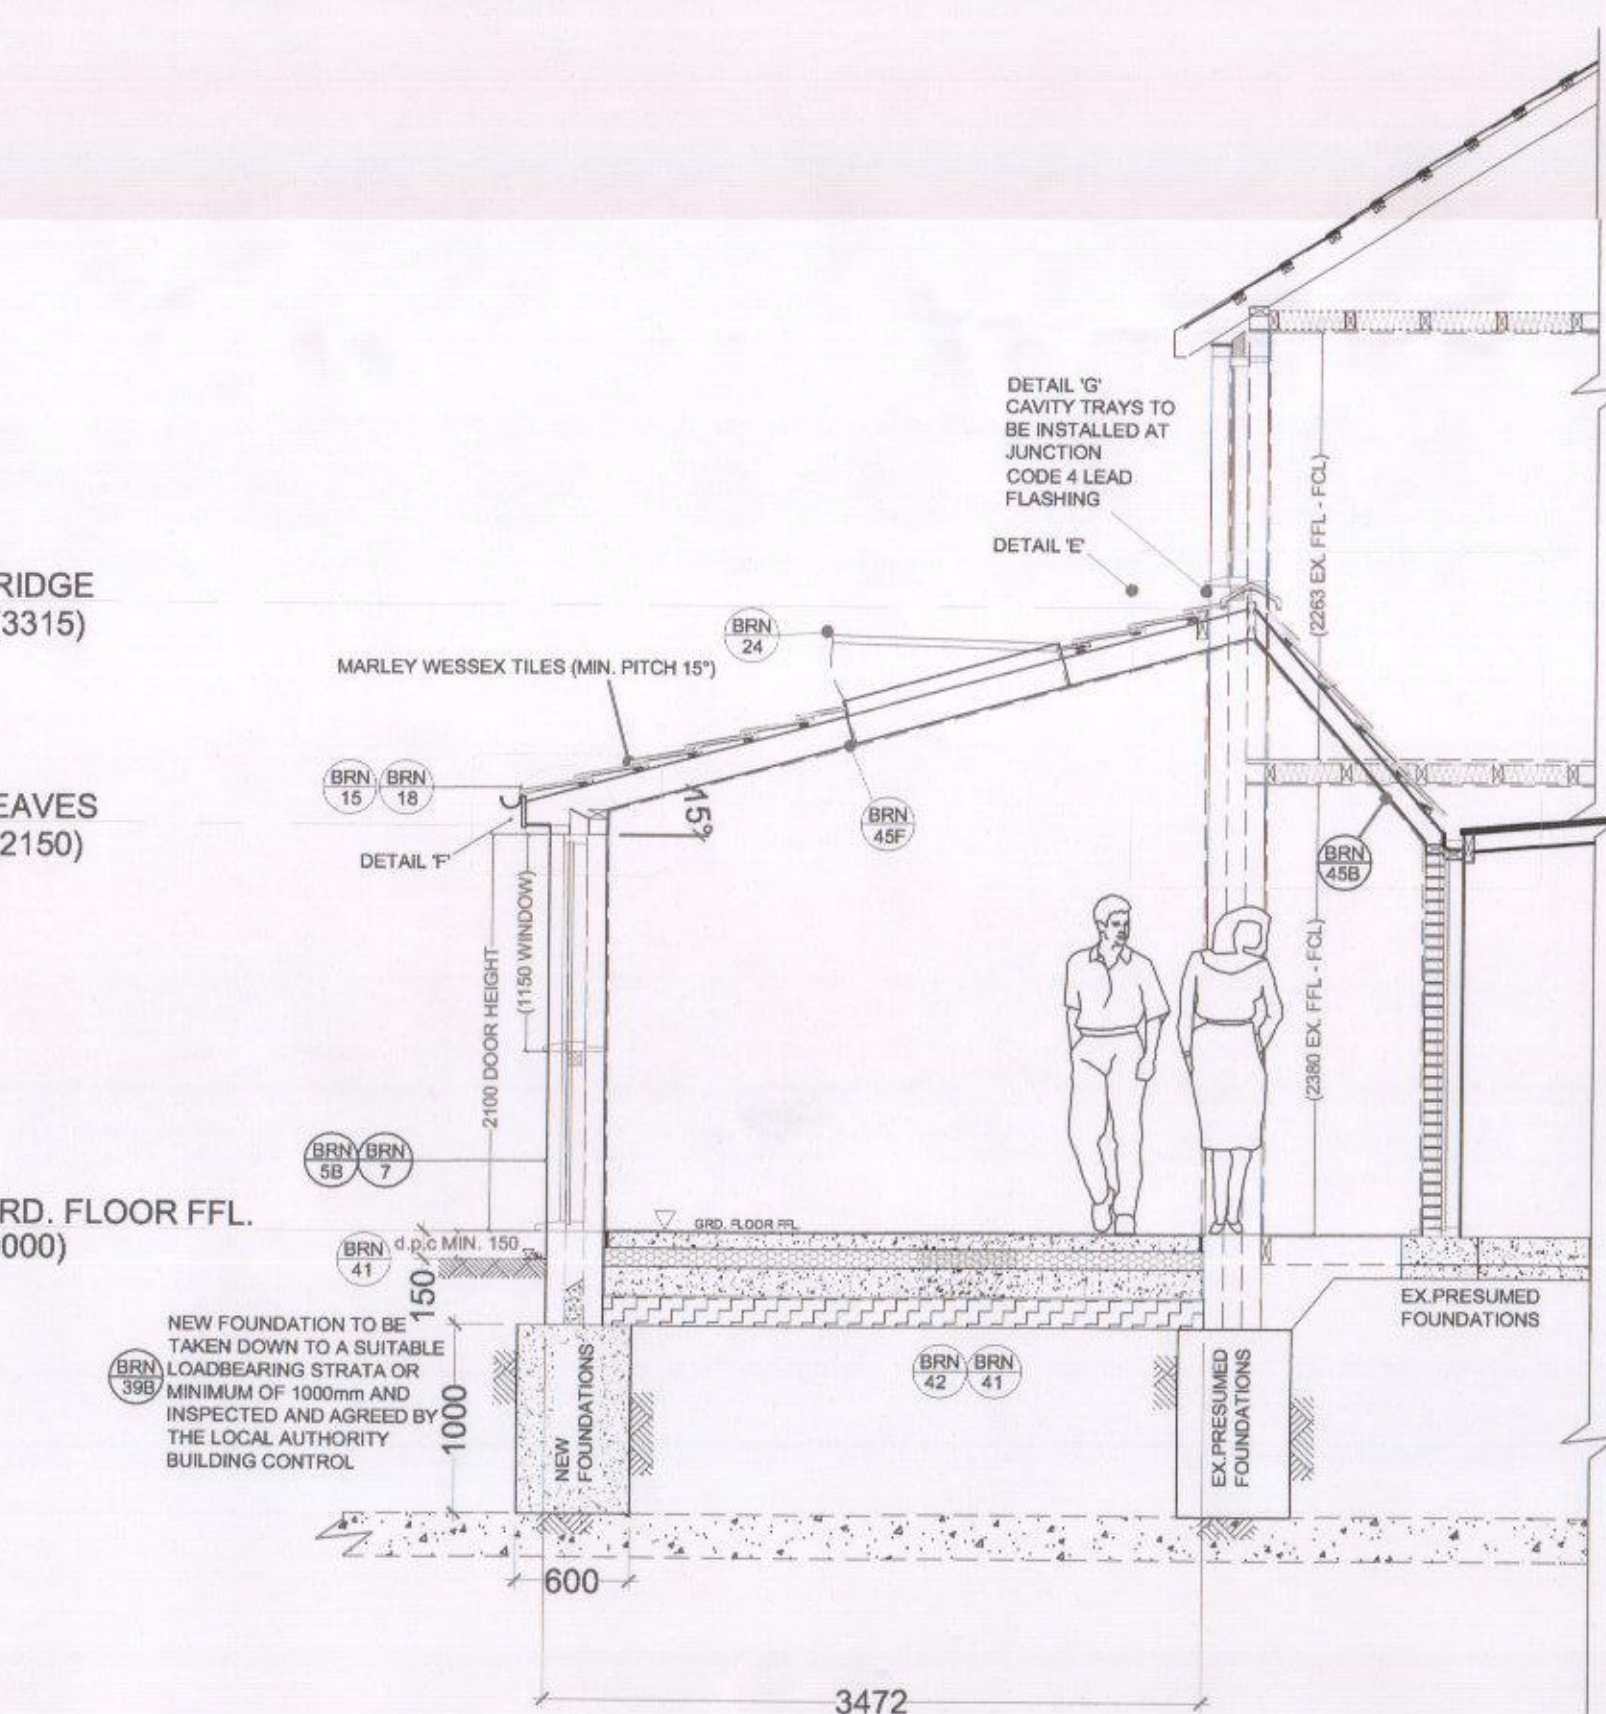

18 PROPOSED SECTION A-A
1:40

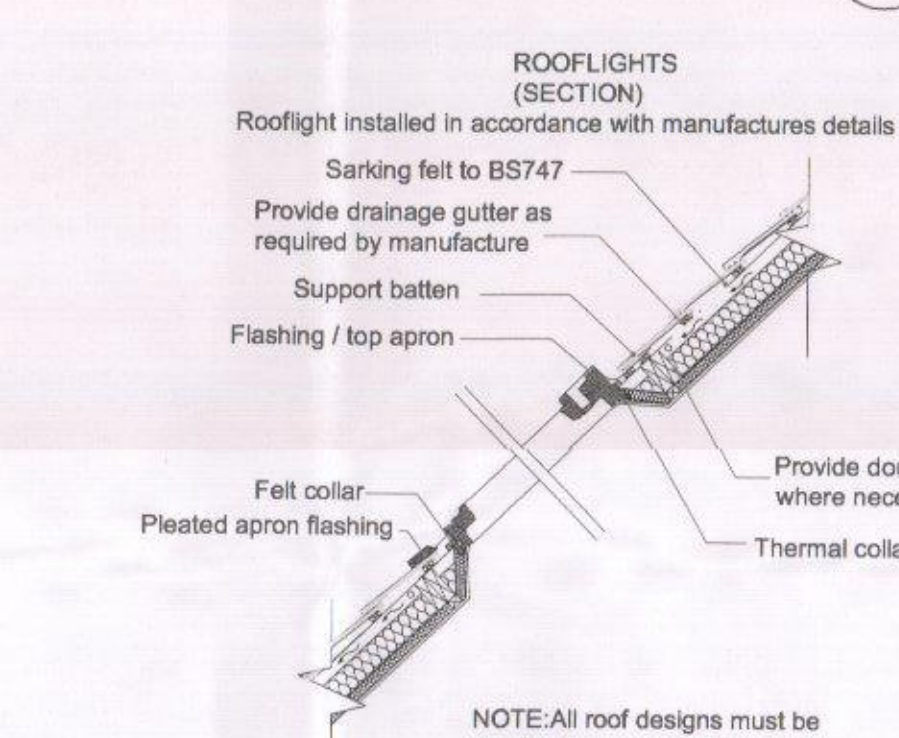


21 PROPOSED SECTION THRU' ROOFLIGHT
1:30

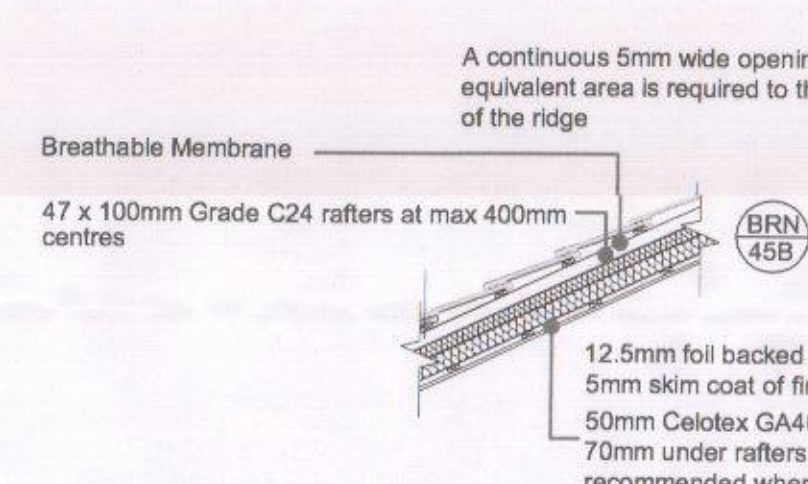


16 PROPOSED ROOF SECTION
1:30




16 PROPOSED ROOF SECTION
1:30

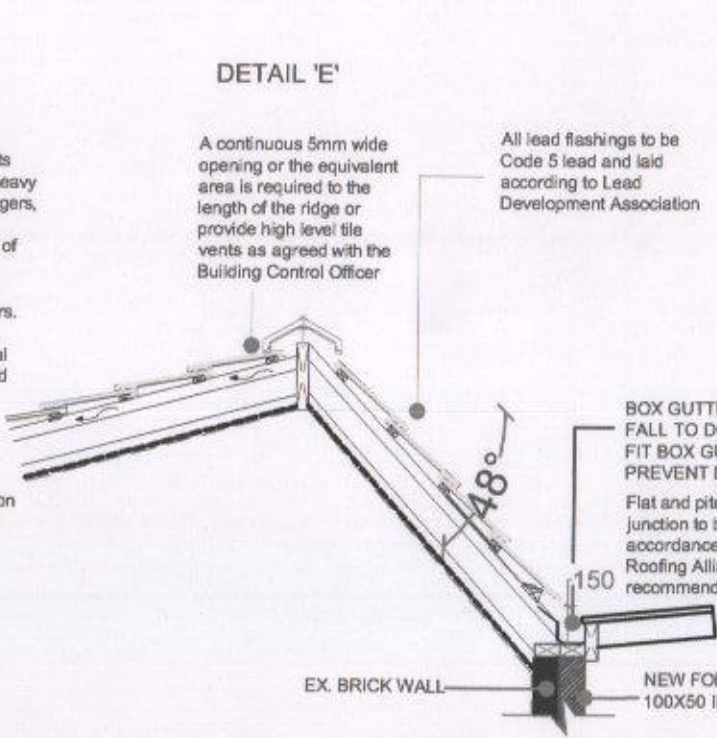

19 PROPOSED DETAIL 'E'
1:30

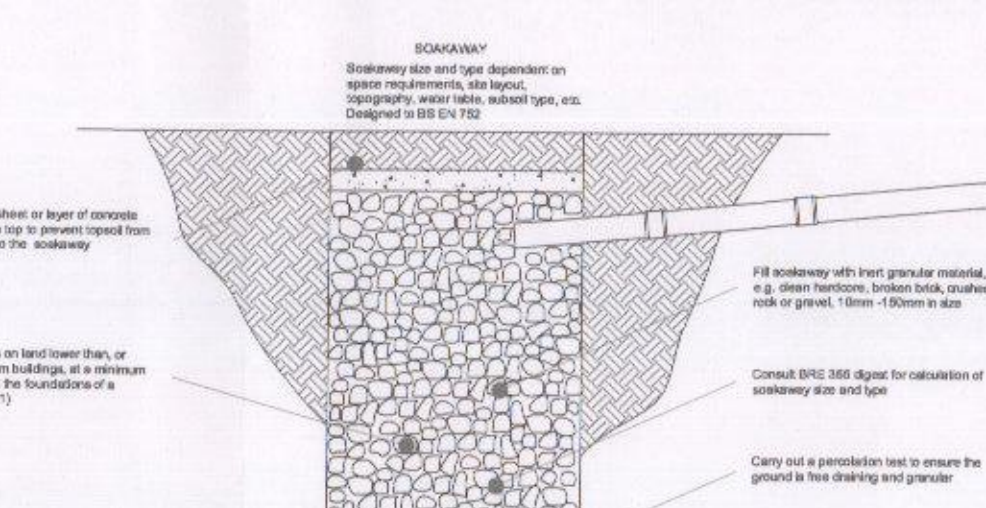

21 PROPOSED SOAKAWAY DETAIL
1:30

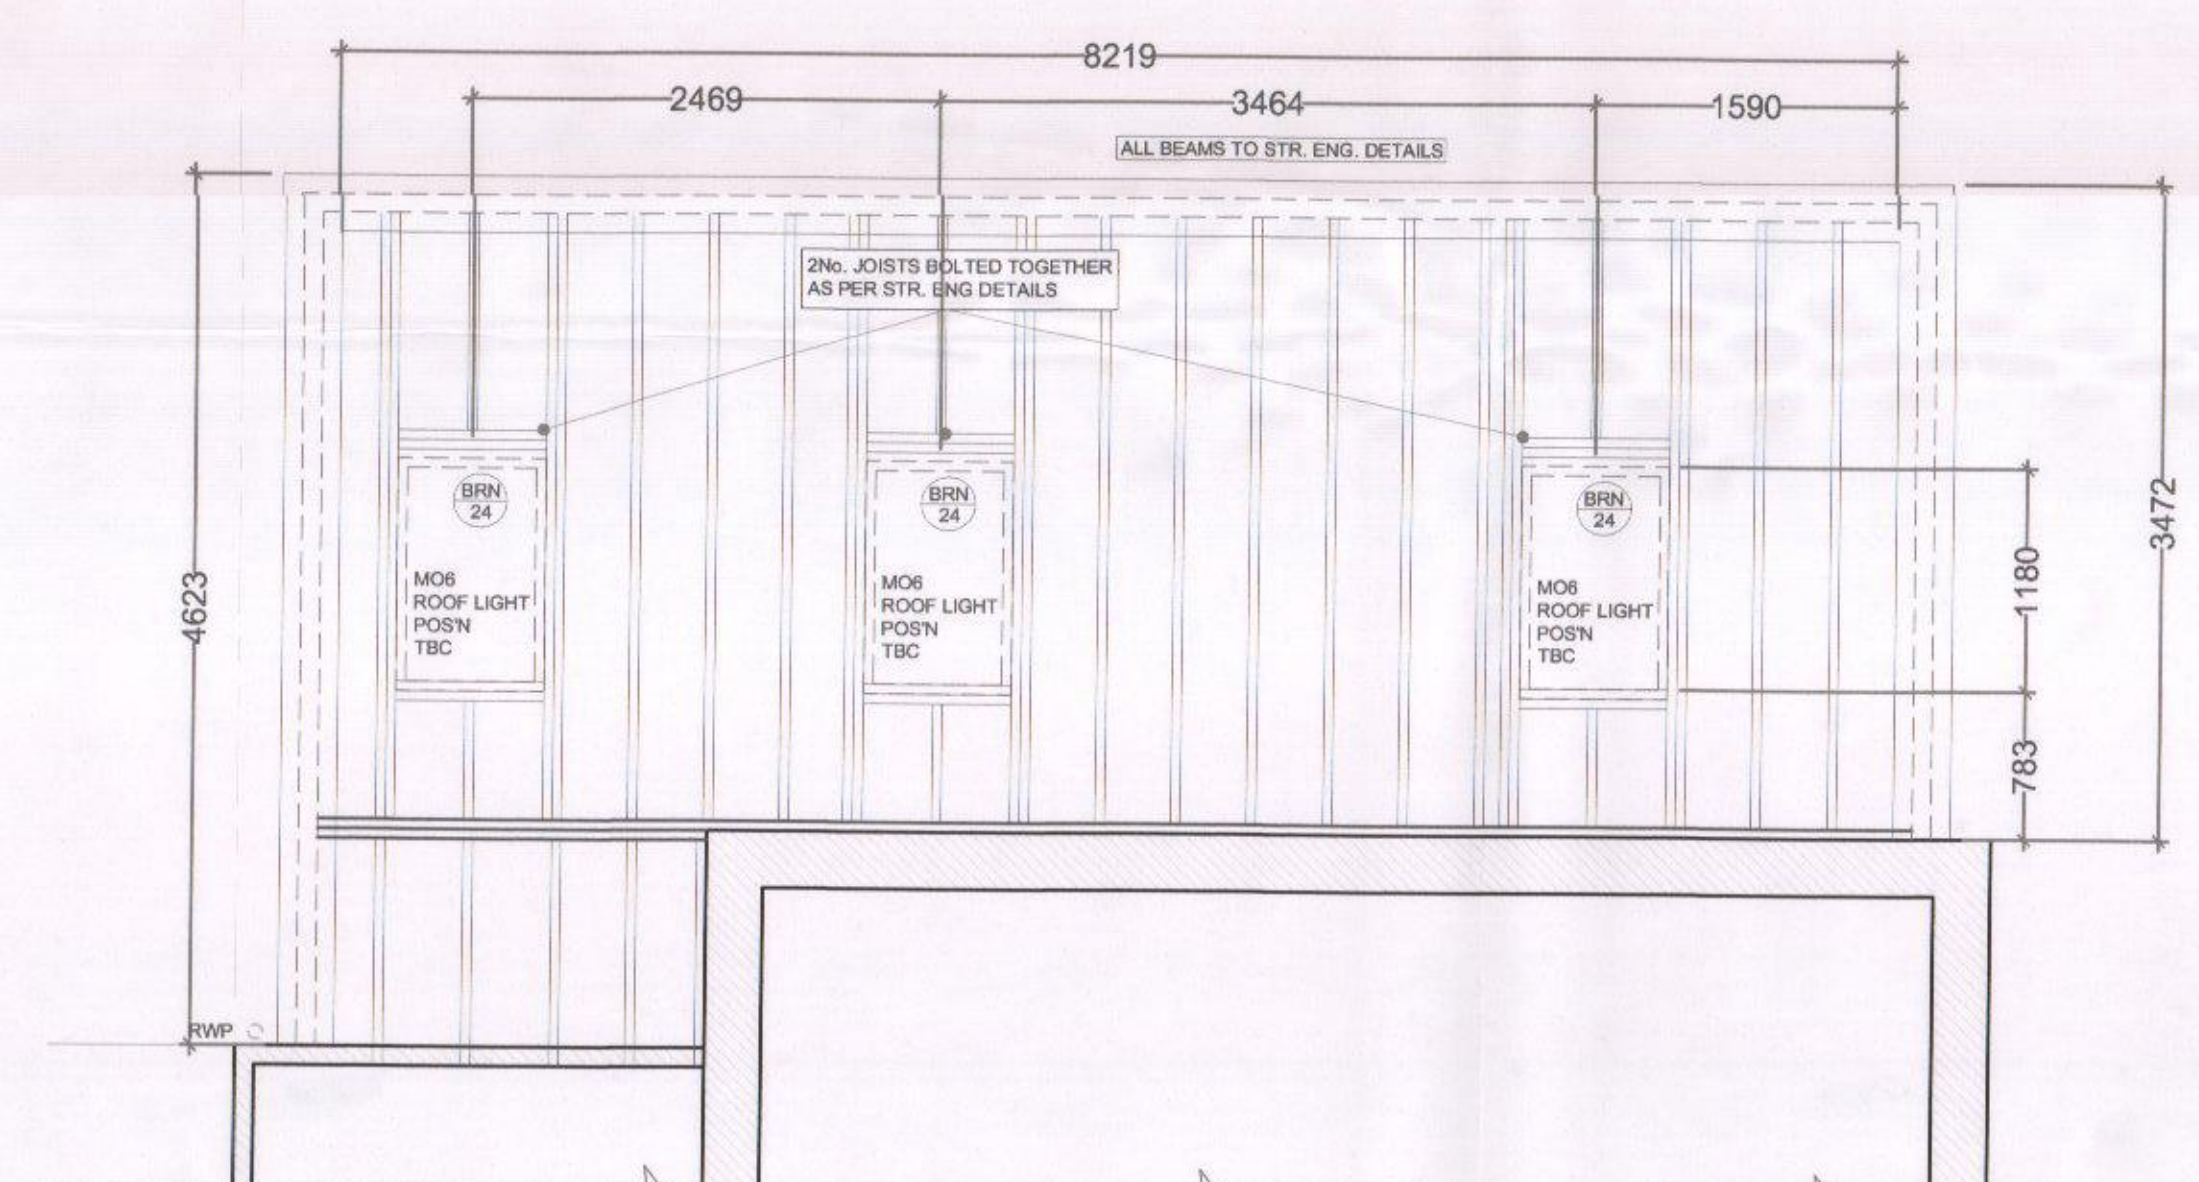

23 PROPOSED JOIST LAYOUT
1:40

DETAILS AND DIMENSIONS OF ALL LEVELS OF PROPOSED PLANS TO BE CHECKED ON SITE BY APPOINTED CONTRACTOR PRIOR TO ANY COMMENCEMENT/ORDERING OF MATERIALS OF WORK, ANY QUERIES, VARIATIONS OR DISCREPANCIES DIRECTED TO CLIENT - DM DESIGNS ACCEPTS NO RESPONSIBILITY IN ANY PART ON DRAWINGS UNLESS OTHERWISE AGREED PRIOR.

NOTE: DRAWING:SHAW_01A TO BE USED IN CONJUNCTION WITH ASSOCIATED BUILDING REGULATIONS NOTES SHAW/BRN. DIRECTIONAL NORTH ARROW SHOWN ON BLOCK & LOCATION PLANS SHAW/BLP.

BRN 1 DENOTES ATTACHED BUILDING REGULATION NOTES DENOTES ITEM No.

MODIFICATIONS	ISSUE:

TITLE
PROPOSED SINGLE STOREY REAR EXTENSION

CUSTOMER
MR & MRS SHAW
53 ROUNDWAY, WATERLOOVILLE,
HANTS, PO7 7QD

DRAWN BY:

RECEIVED
Havant Borough Council
24 MAY 2016