




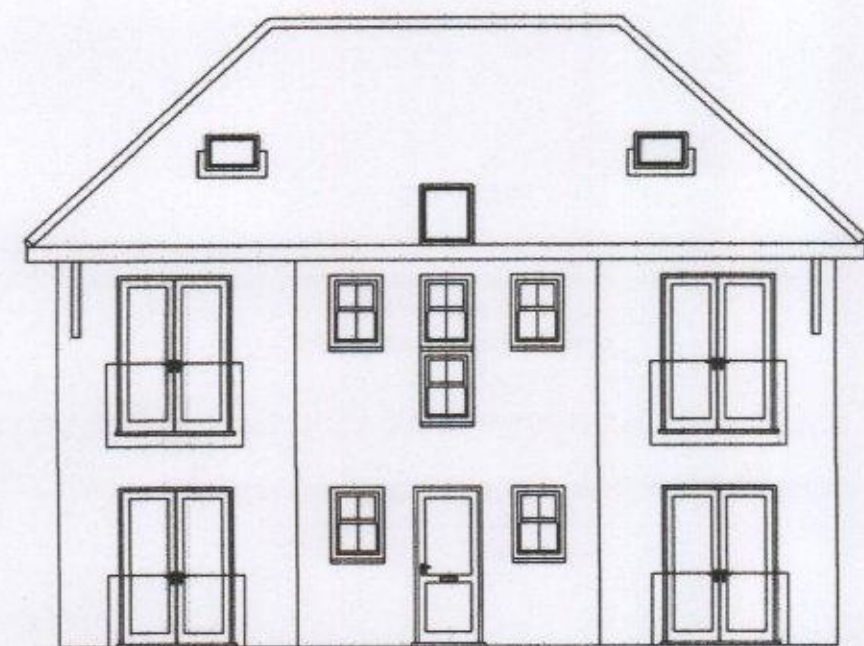


Proposed Front Elevation

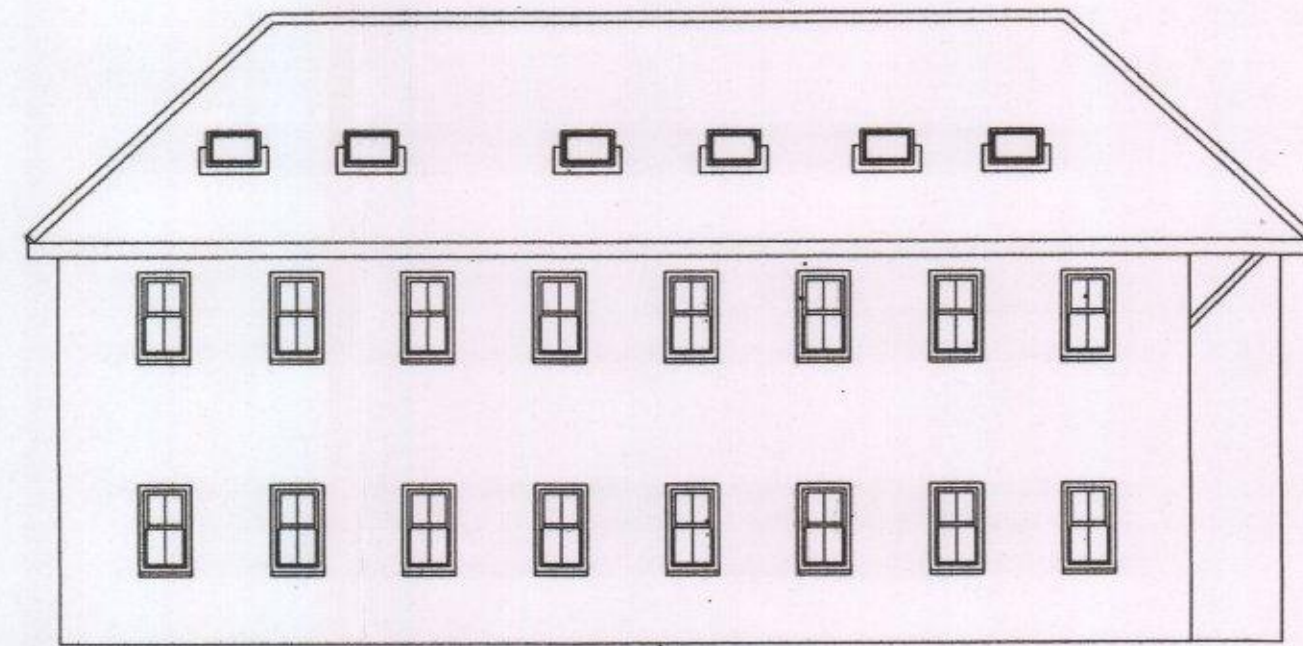


Proposed Side Elevation

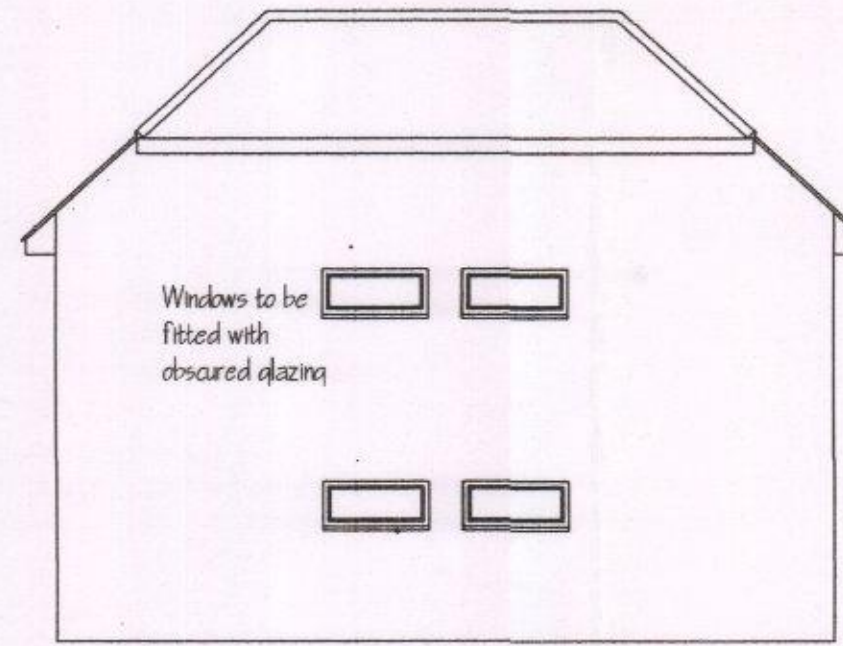


Proposed Rear Elevation

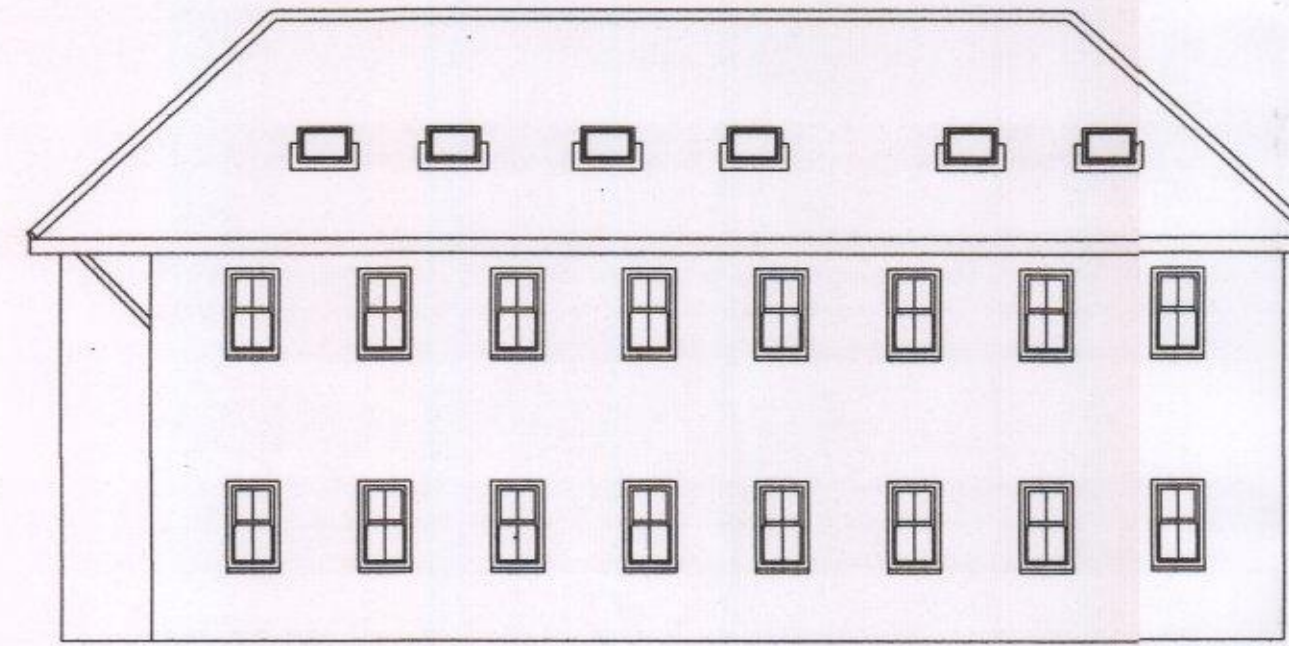


Proposed Side Elevation

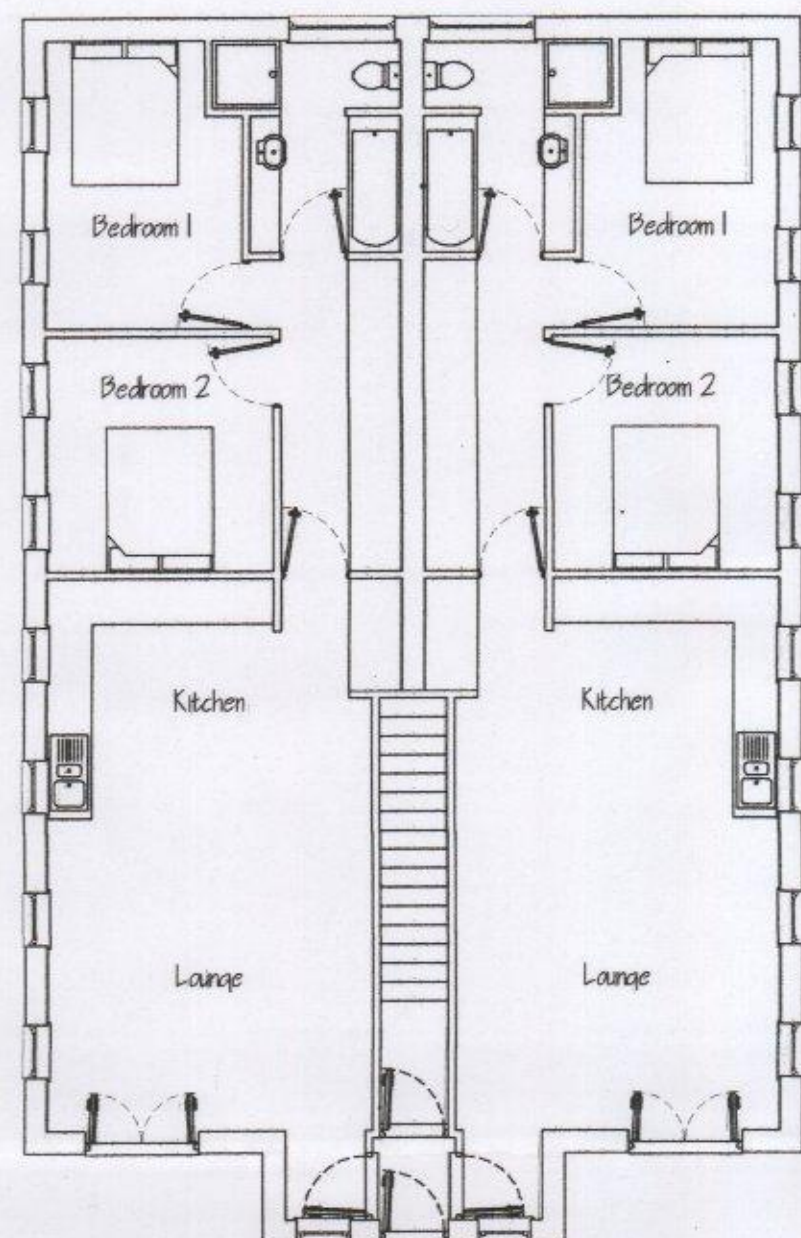


Proposed Ground Floor Plan

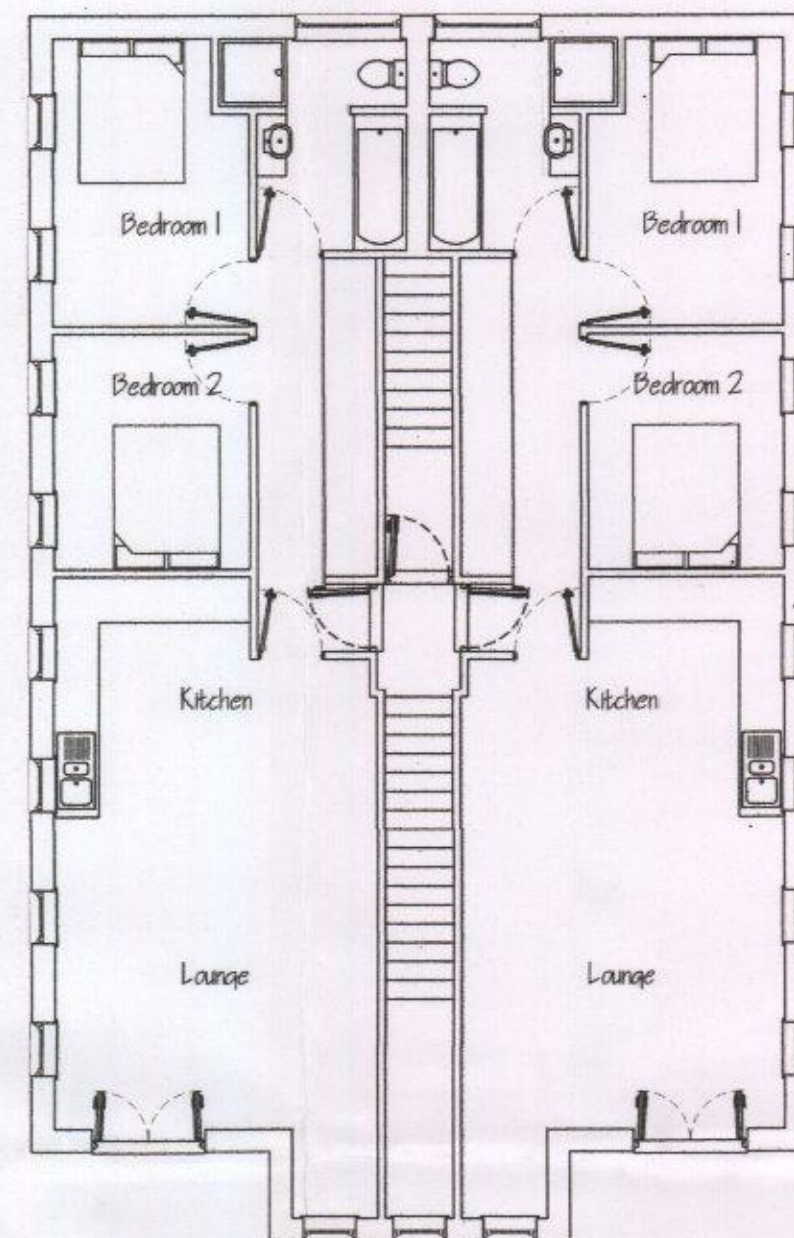

Proposed First Floor Plan



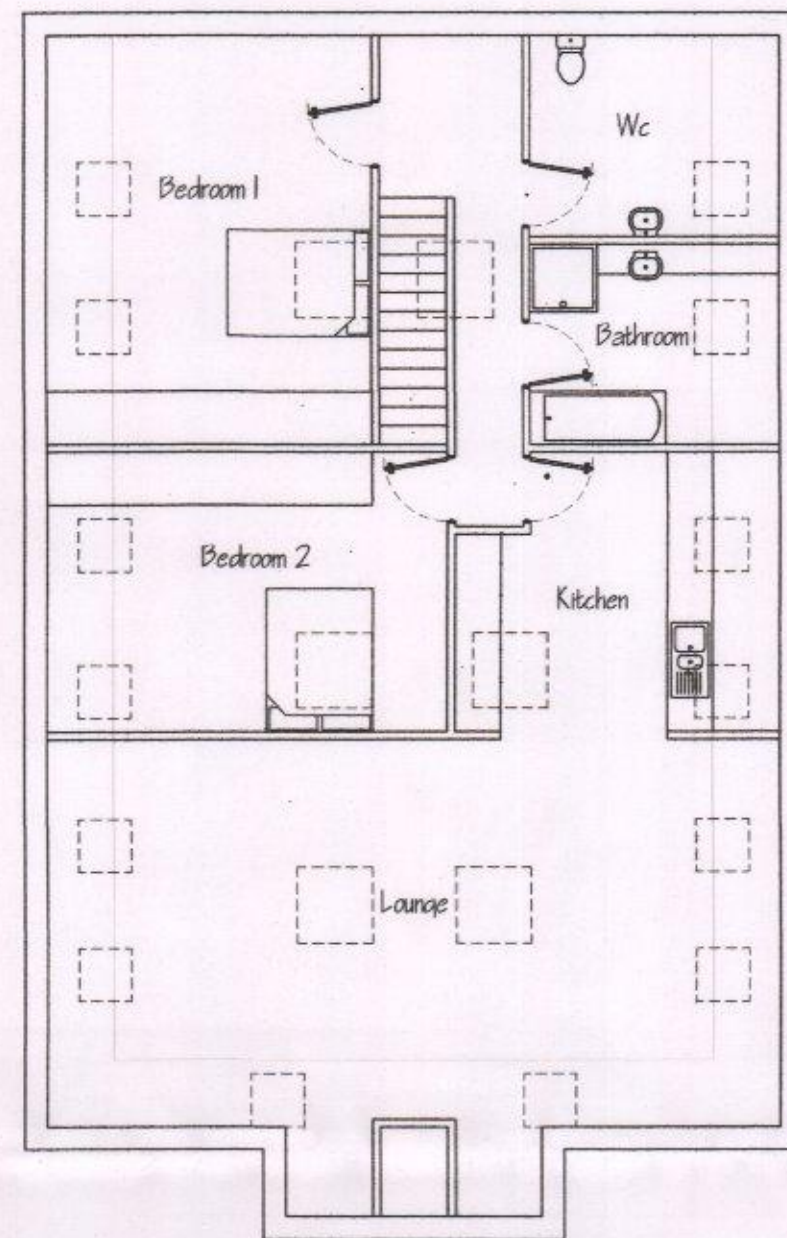


Proposed Second Floor Plan

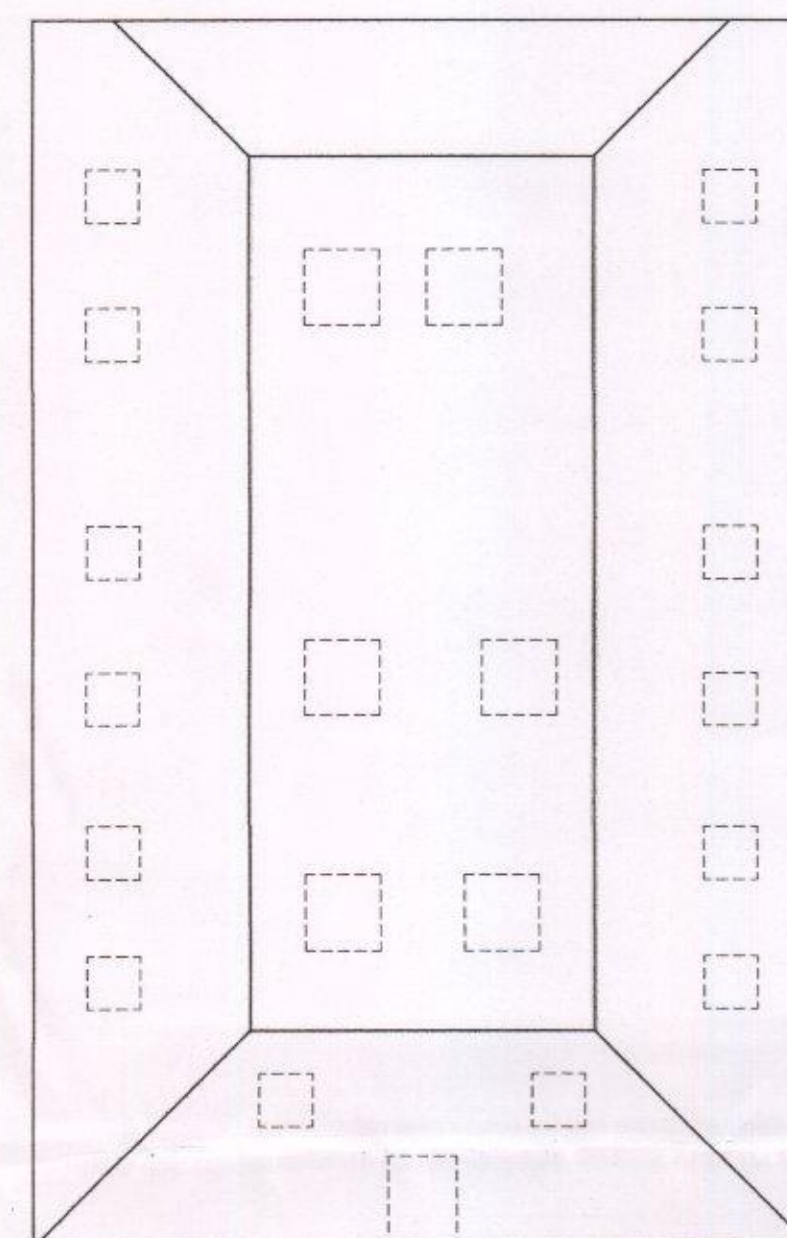


Proposed Roof Plan

All external materials to be used in the proposed development shall match those of the existing property and as described within the planning application forms. Unless otherwise agreed in writing by Local Authority Planning Department.

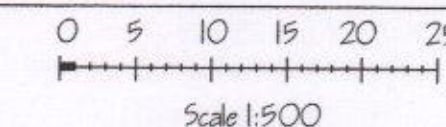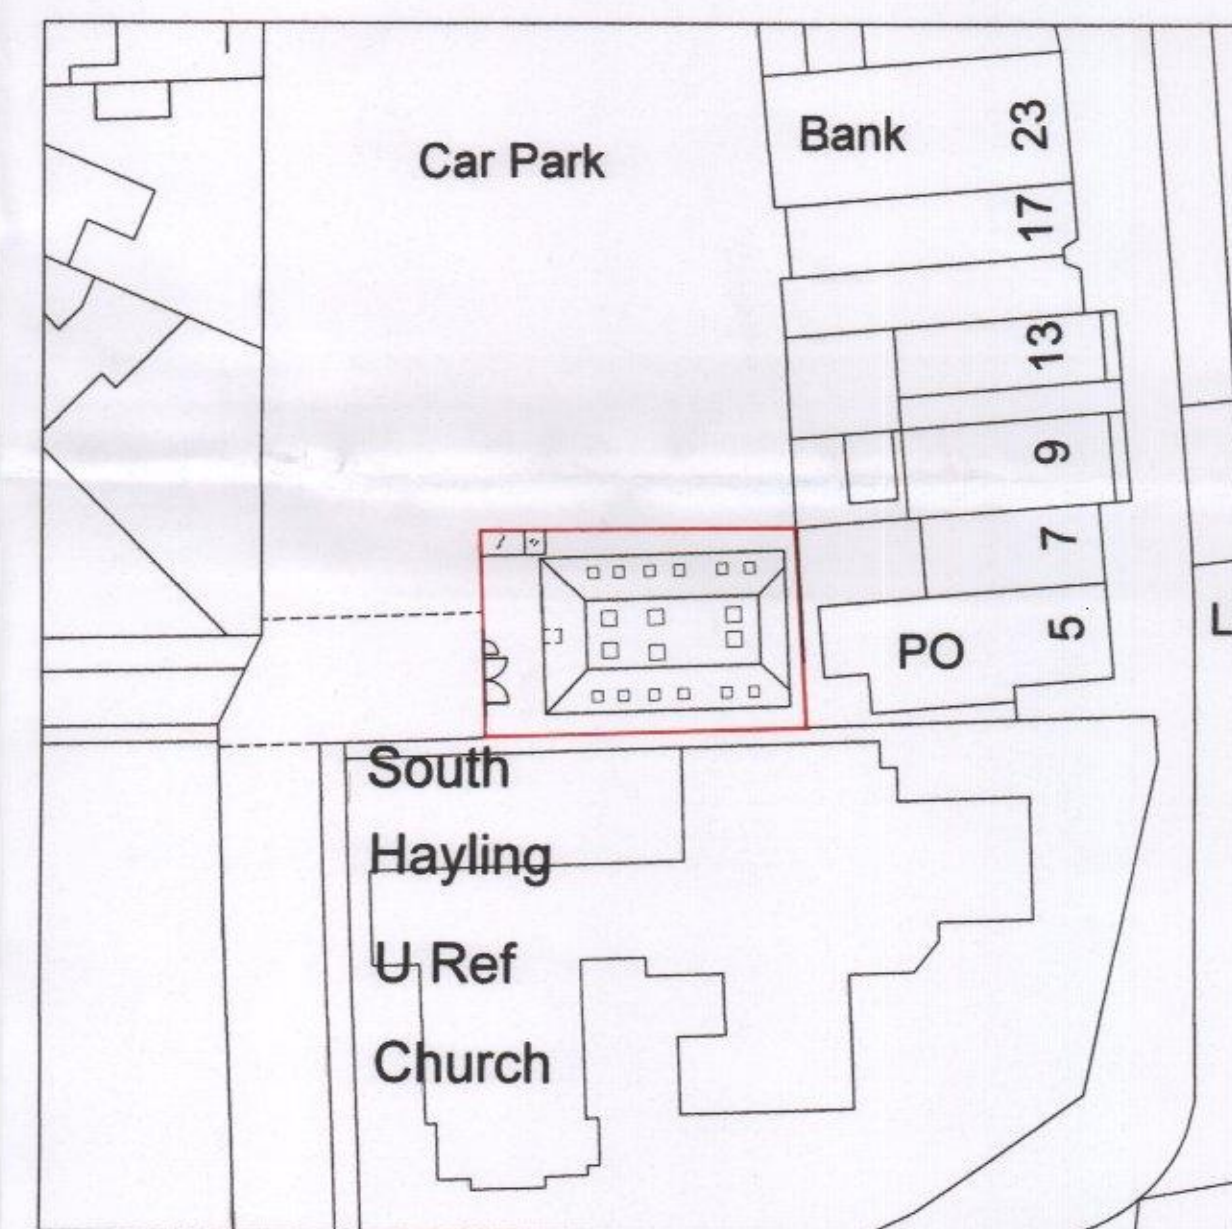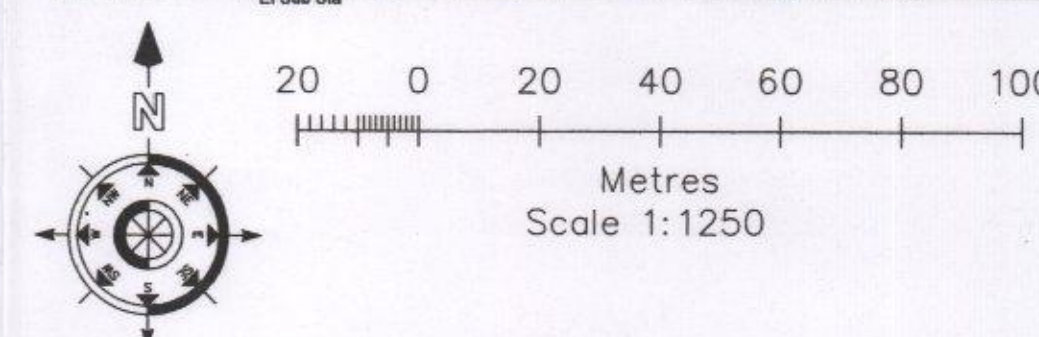


Group Licence No. 5750
© Crown Copyright 2009
Reproduction in whole or in part is prohibited without the prior permission of Ordnance Survey.


Site Survey

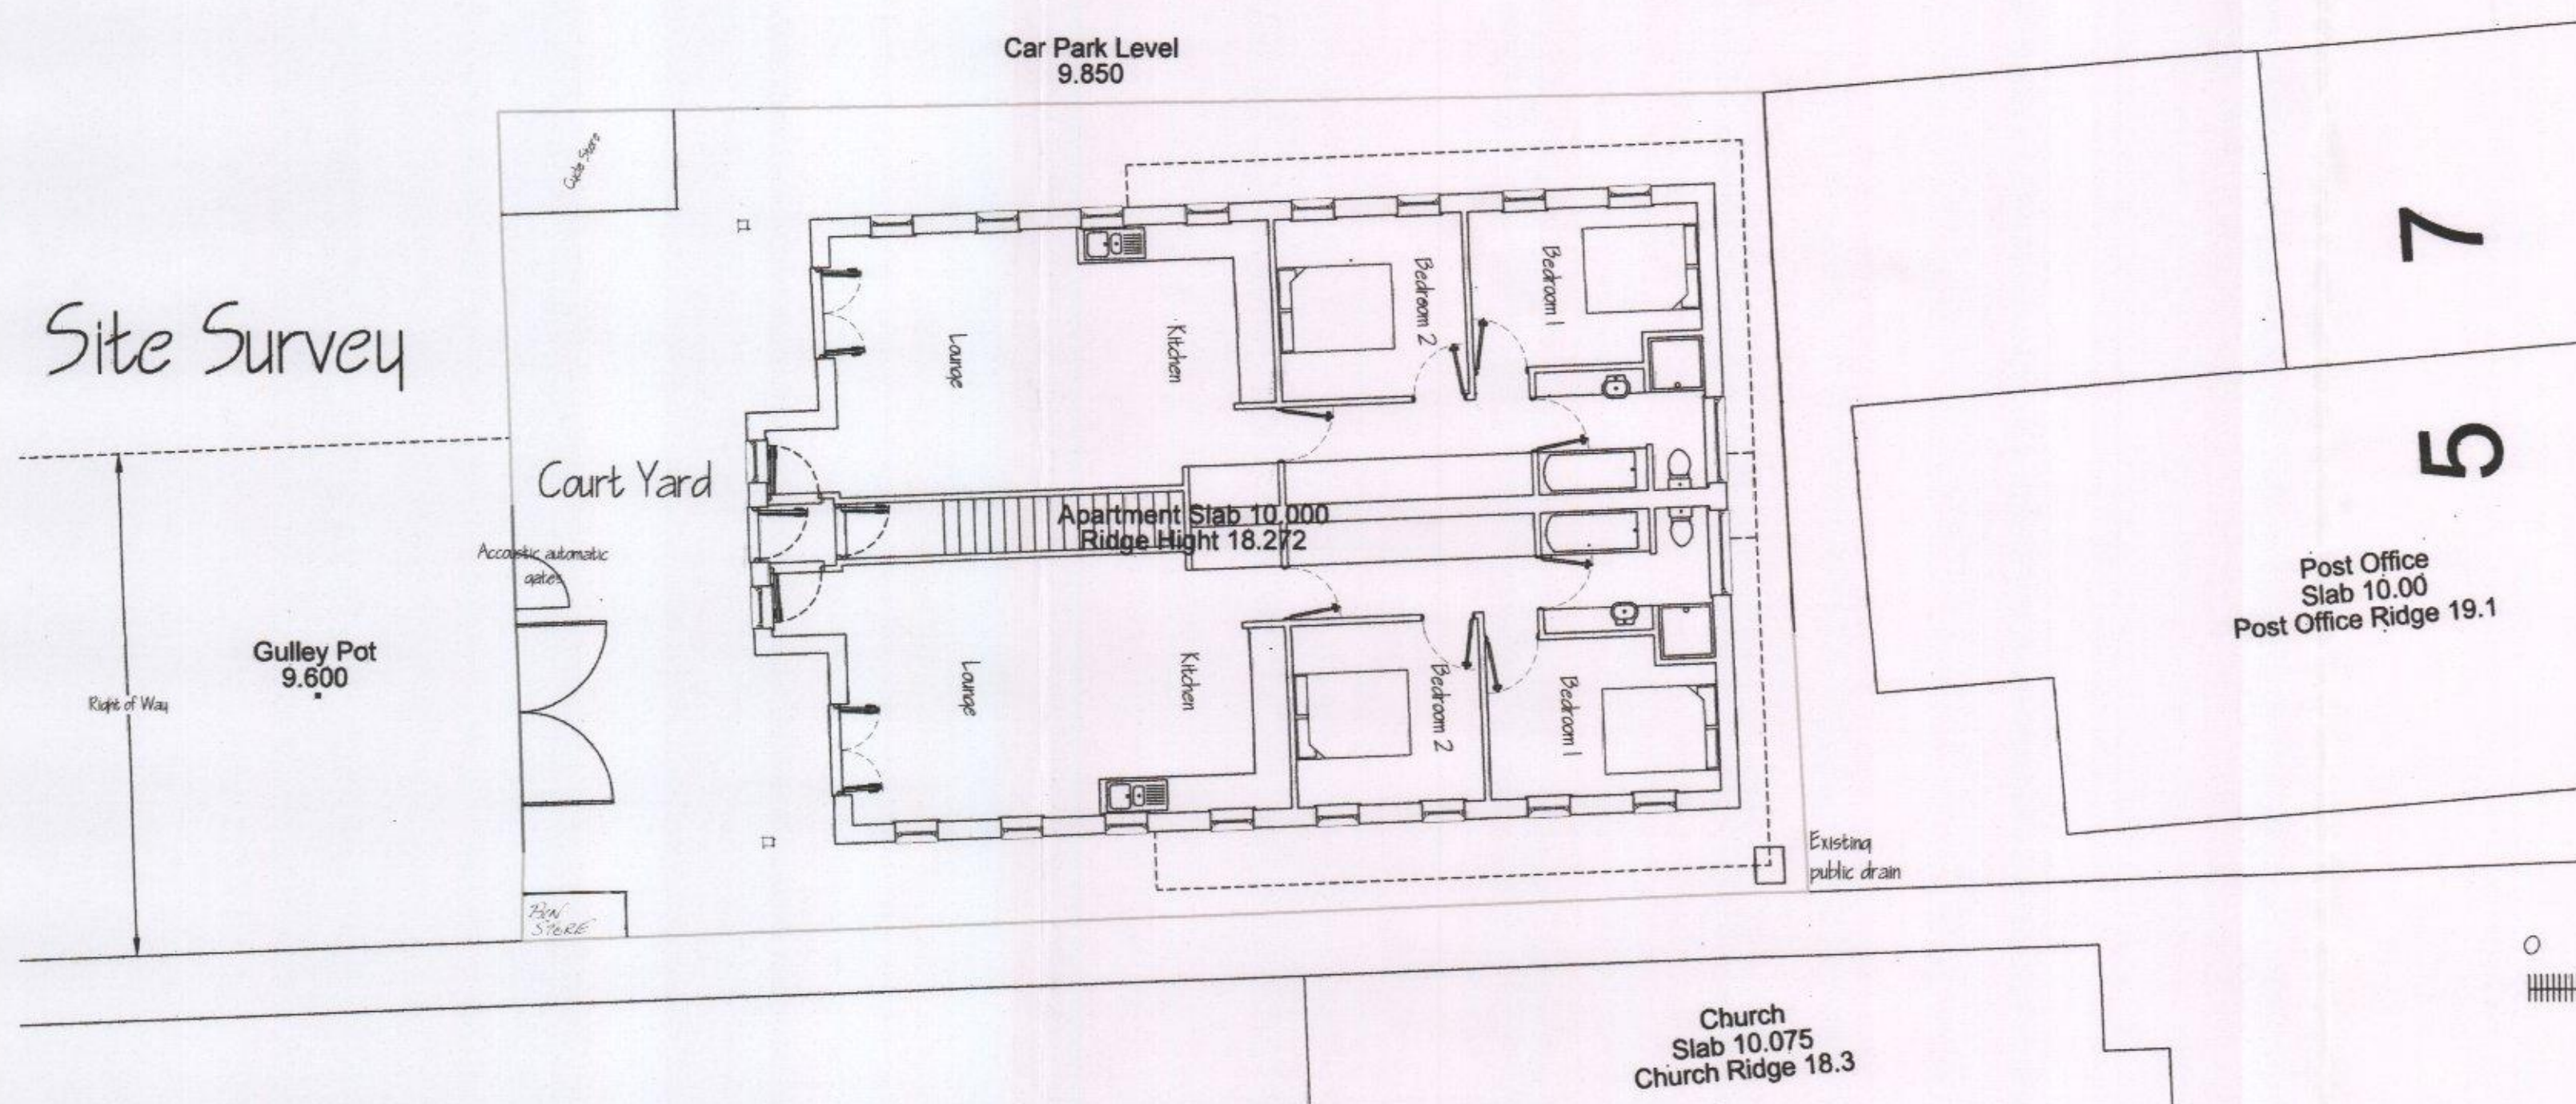

Proposed Front Elevation

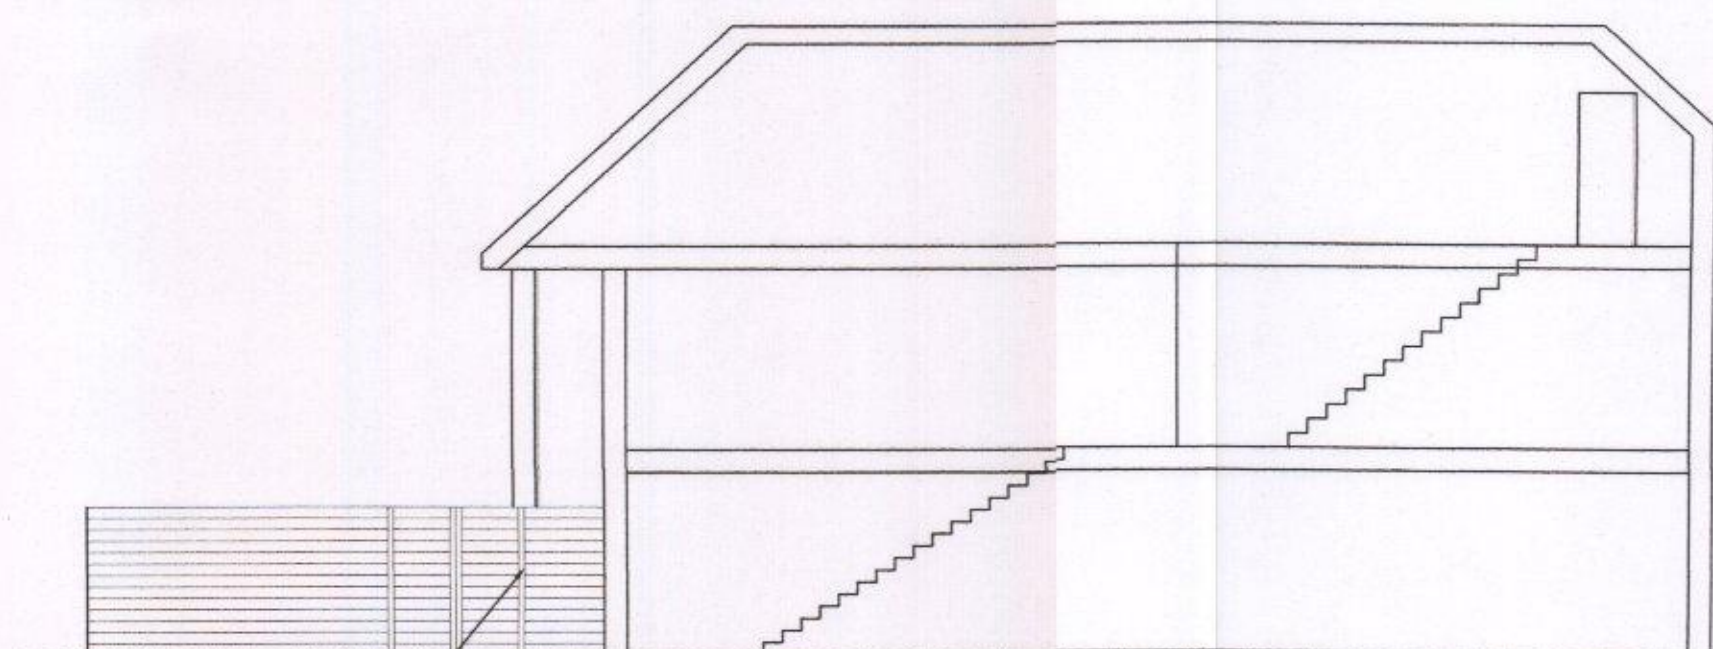

Proposed Section

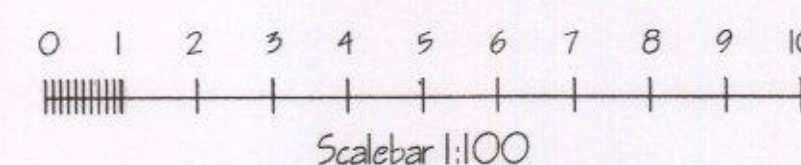

Whilst every care has been taken in the preparation of this drawing, its sole intention is to provide sufficient information to obtain Planning Permission and Building Regulations approval. It is the builder's responsibility to ensure fit and function and ensure all dimensions are checked and reported back if necessary.

client	Mr Mark Simmons
drawing title	5 No.2, bedrooms HOLIDAY FLATS, COMMERCIAL LEISURE ACCOMMODATION
scheme	3 Elm Grove HAYLING ISLAND PO11 9EA
date	17th June 16
drawing No	100
scale	1:100
drawn by	Simon R

HAVANT BOROUGH COUNCIL

08 JUL 2016

RECEIVED