

NOTES


Permission is granted to scale from this drawing for the purpose of Local Authority Planning Approval only. In all other circumstances DO NOT scale from this drawing. Please contact this office for any additional information required.

Contractors, Sub Contractors and Suppliers are to check all relevant dimensions and levels of the site and building before commencing any stop drawings or building work. Any discrepancies should be recorded to the Architect.


Where applicable this drawing is to be read in conjunction with the Consultants' drawings.

This drawing is the copyright of Tetlow King Ltd ©. All rights reserved. Ordnance Survey Data © Crown Copyright. All rights reserved. Licence No. 100007359

REV	DESCRIPTION	DATE	AUTH	CHKD
-----	-------------	------	------	------

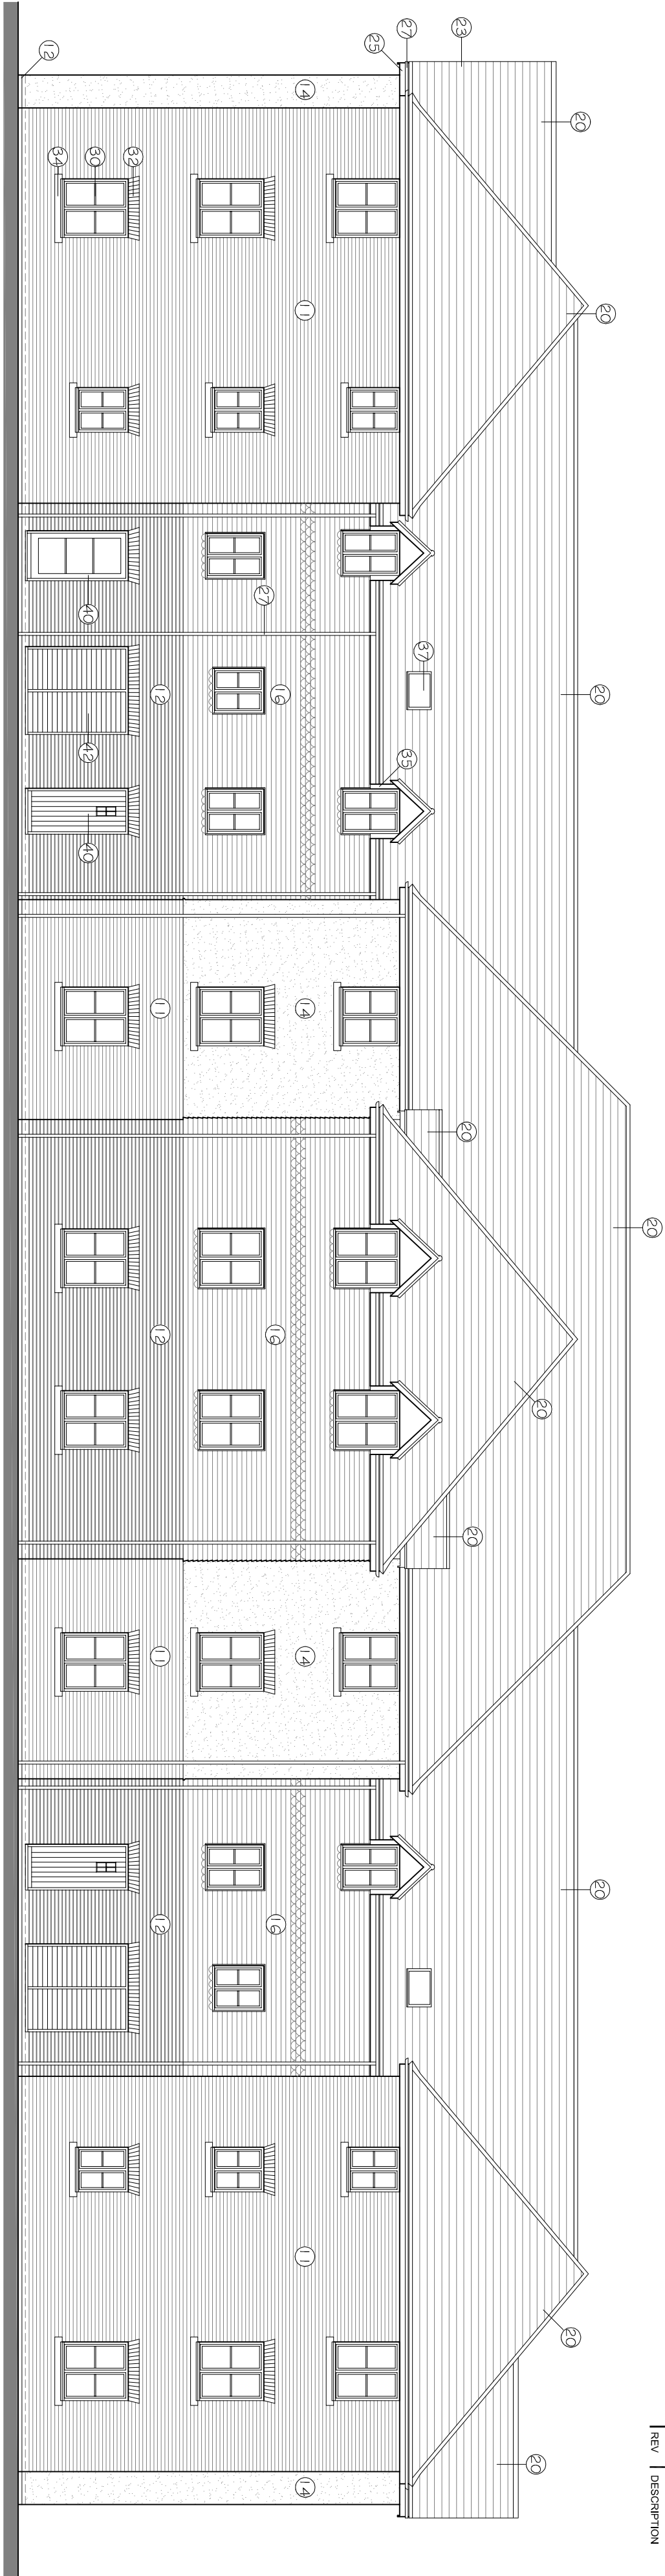

Rear Elevation (faces North)

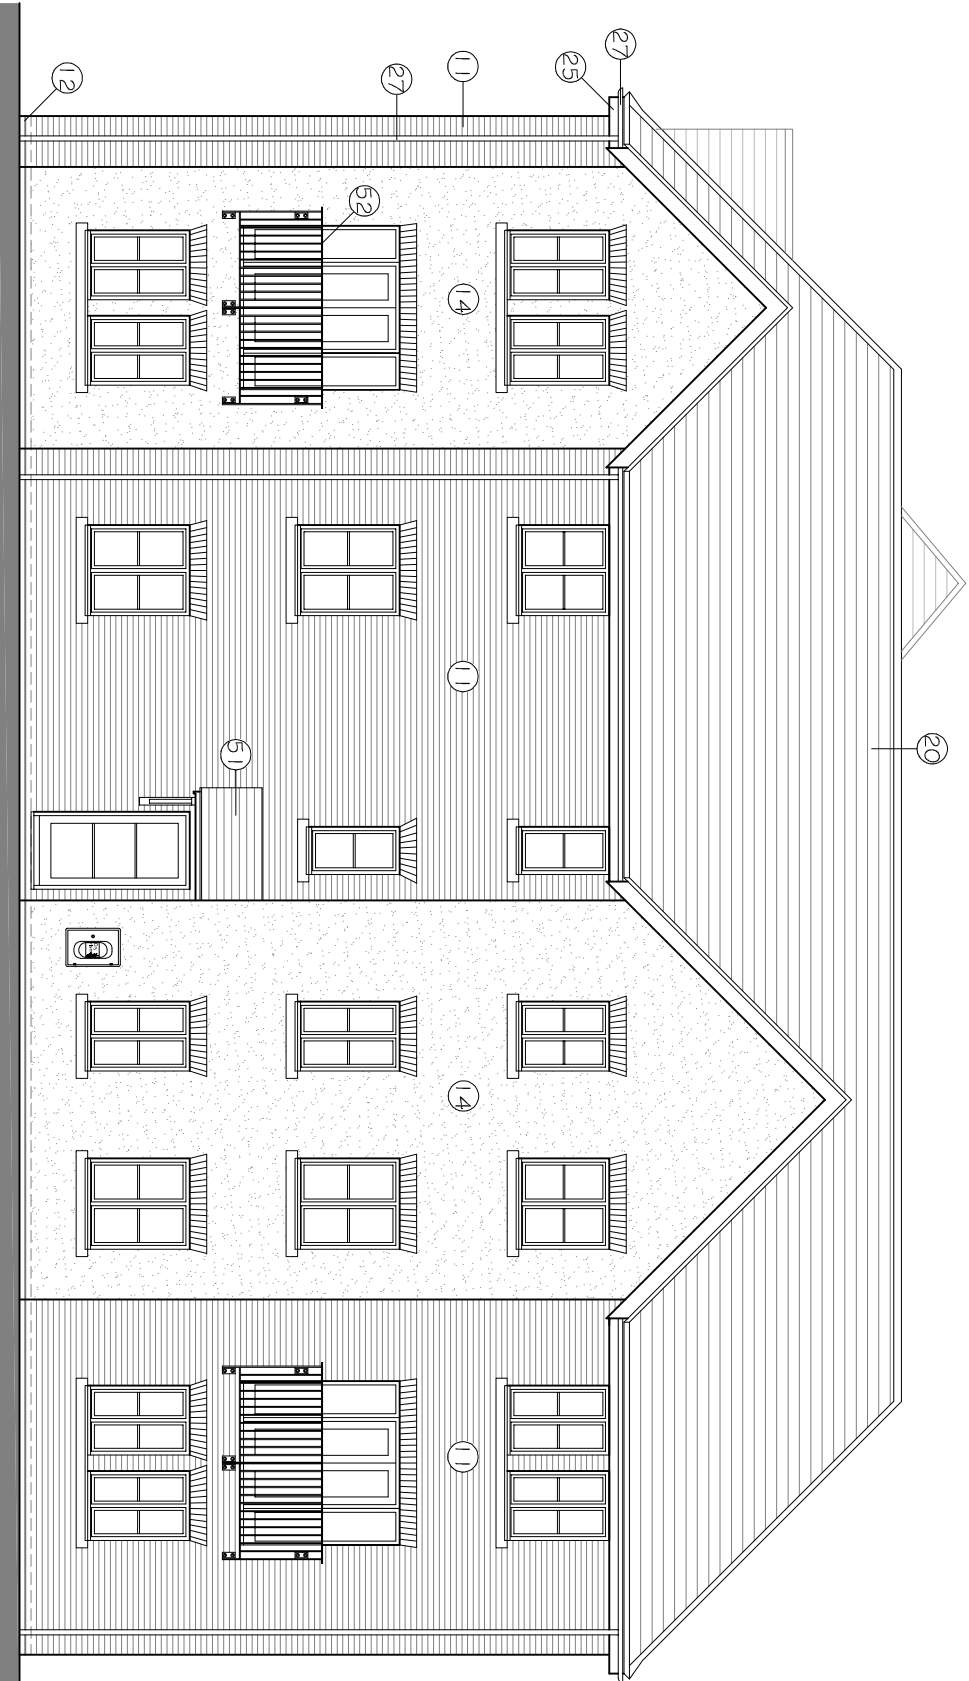


Side Elevation (East Wing)

MATERIALS KEY

- WALLS**
- 10 Facebrick Type 1 (pale buff mull) stretcher bond in natural colour mortar
 - 11 Facebrick Type 2 (light red/orange mull) stretcher bond in natural colour mortar
 - 12 Facebrick Type 3 (dark red/orange mull) stretcher bond in natural colour mortar
 - 13 Smooth render colour ivory
 - 14 Knapped flint faced block with facebrick detailing as shown to match mull facebrick
 - 15 Plain tile hanging Terracotta colour (with decorative tiles as shown)
 - 16 Decorative projecting sillings - also courses of creating tiles
 - 17 Decorative facebrick mull
- ROOF/EAVES/SCOFFS**
- 20 Roofing slabs (black/buck matching ridge + hip slates)
 - 21 Plain tiles (small format) Terracotta colour
 - 22 Flat-profile finelocking concrete tile
 - 23 Flat-profile finelocking concrete tile
 - 24 Plain tile roof with projecting mull
 - 25 White pvcu 225 projection fascia and soffit to eaves
 - 26 White pvcu rainwater goods
 - 27 Grey single ply membrane to flat roof area

- WINDOWS/WINDOW HEADS/CILLS**
- 30 White upvc double glazed windows + glazed door screens to patternstyle as shown (mock sash + casement)
 - 31 300 high black arch window head in matching facebrick (flat or radiused as shown)
 - 32 225 high black arch window head in matching facebrick (flat or radiused as shown)
 - 33 Solder courses facebrick to window head
 - 34 Projecting reconstituted stone window sill (50 high)
 - 35 Projecting window surround with steel doors to detail
 - 36 Sample
 - 37 Valucor Type roof window

- SOLID DOORS/SCREENS/DOOR/PANELS**
- 40 Coloured profiled steel doors to house/apartment frontages
 - 41 Painted profiled steel front door with glazed transoms above
 - 42 Painted profiled doors and screens to stores etc
 - 43 Painted timber top glazed garage personal door
 - 44 Glazed panel above garage doors
- PORCHES/OTHER JOINERY/GARAGES/SCREENS**
- 50 White painted timber framed pitched roof porch to main entrance (see drawing for detail)
 - 51 White painted timber framed pitched roof porch to main entrance (see drawing for detail)
 - 52 Black painted timber frame to porch structure to main entrance
 - 53 Clay chimney pots + facebrick clad chimney structures

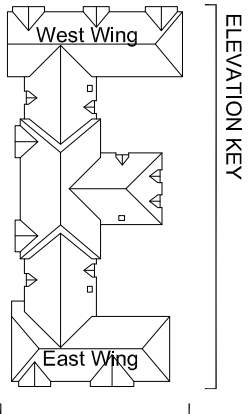

PLANNING



ARCHITECTS - URBAN DESIGNERS - SUSTAINABILITY CONSULTANTS
Building 300, The Grange, Romsey Road, Wickham, Hampshire, SO51 0AE
Tel: 01794 367703 Fax: 01794 515517 Web: www.tetlowking.co.uk

PROJECT
Hampshire Farm
Emsworth
for Bellway Homes and Bloor Homes

DRAWING
Plots 190-214

Elevations
Sheet 2 of 3

SCALE	DATE	AUTHOR	CHKD
1:100 @ A2	May 2012	MP	

JOB NO.	DRAWING NO.	REV
PL120418	P.190-214.e2	