



EXISTING

SIDE ELEVATION


PROPOSED

FRONT ELEVATION


SIDE ELEVATION

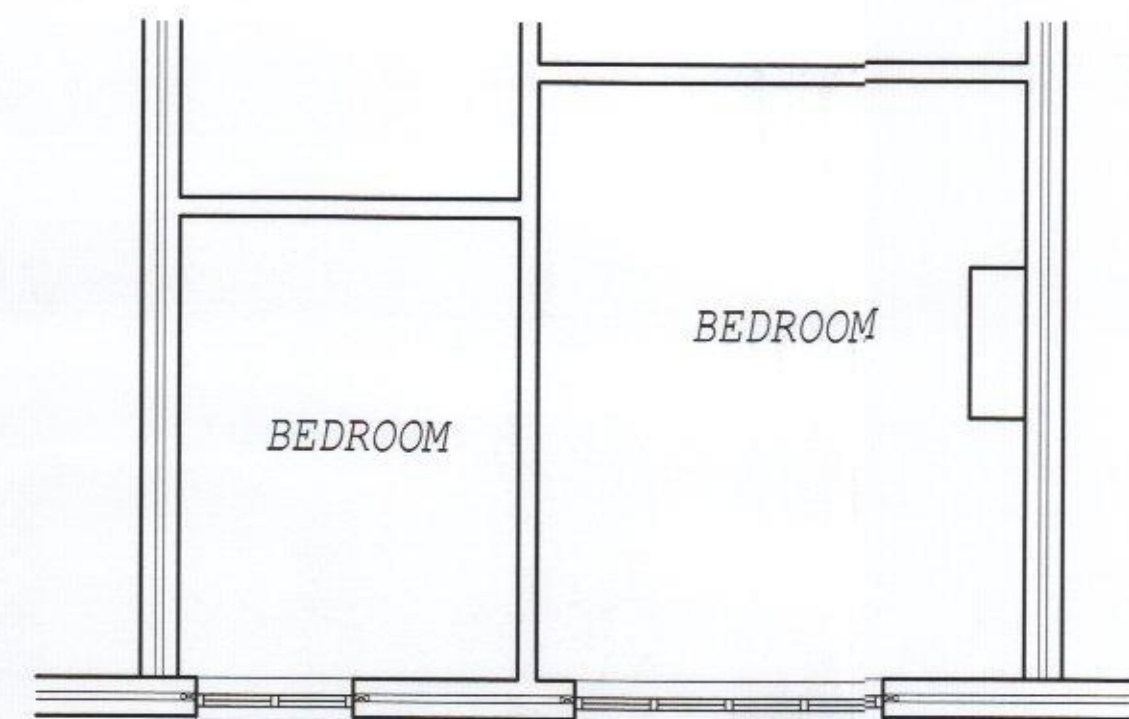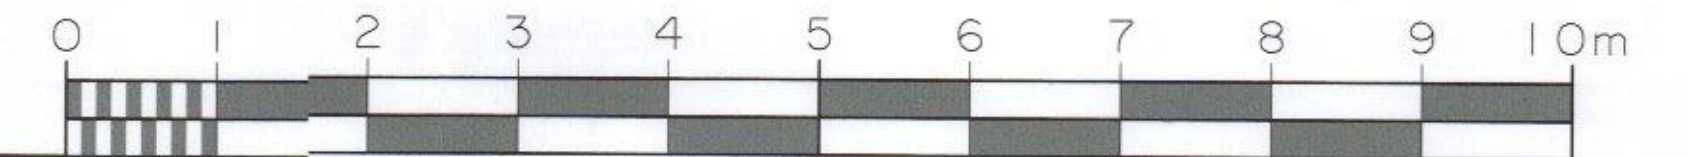

FIRST FLOOR PLAN

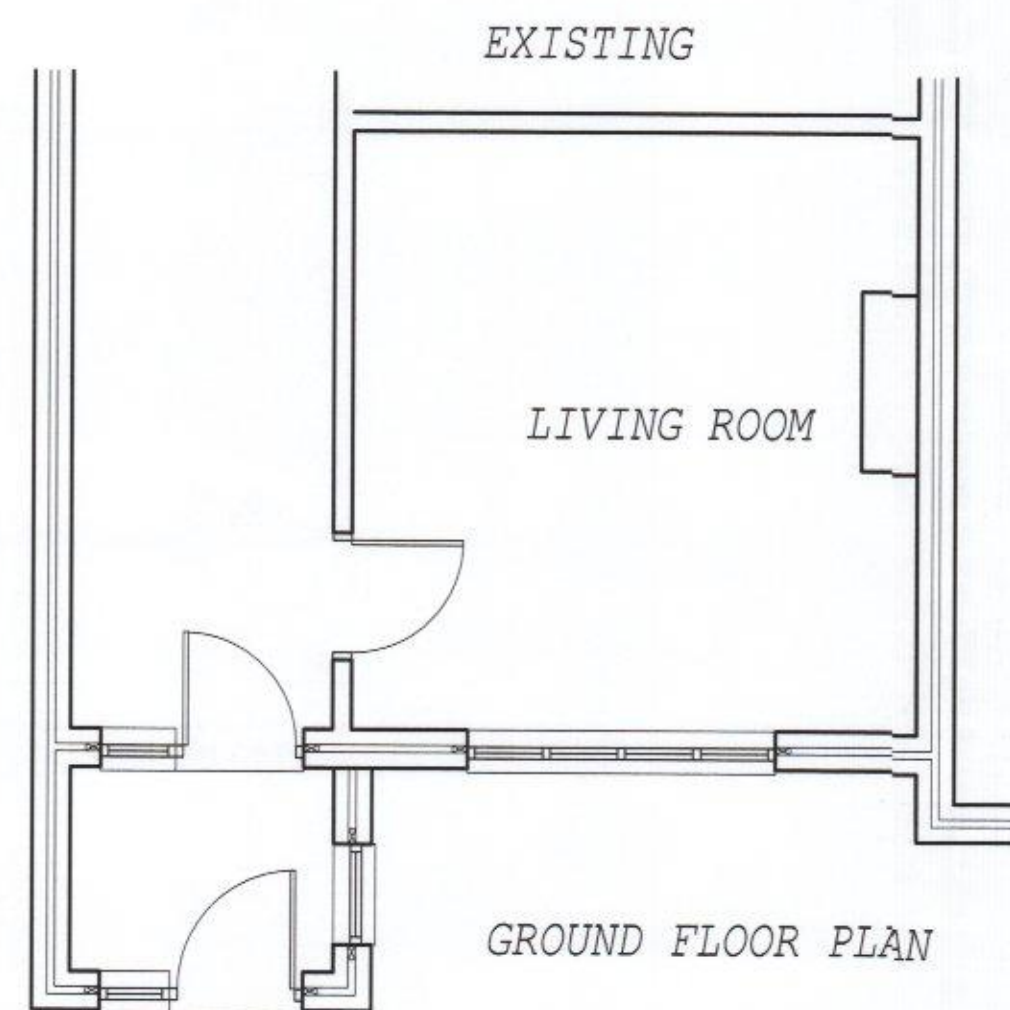

GROUND FLOOR PLAN

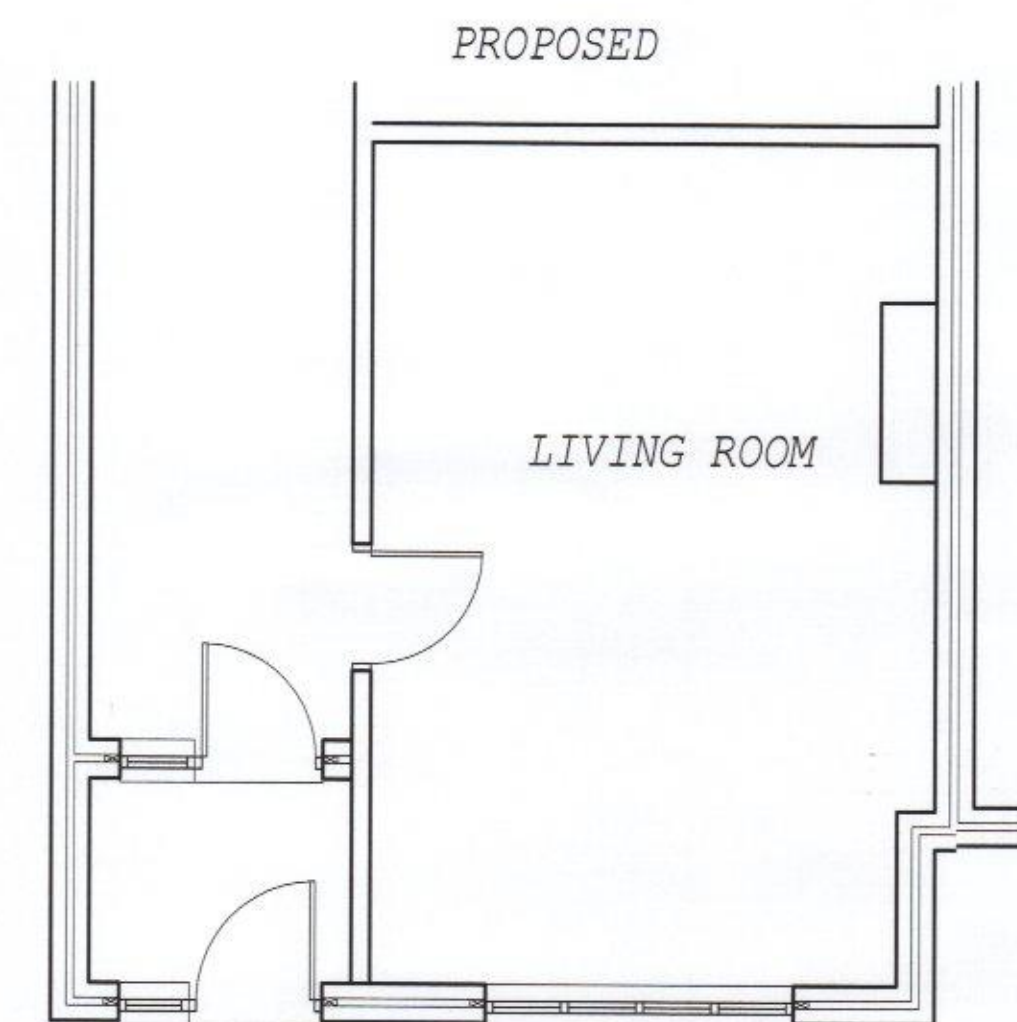

GROUND FLOOR PLAN

STEPHEN BROMLEY ASSOCIATES
5 WEST ST SHOREHAM BY SEA
WEST SUSSEX

PROPOSED FRONT EXTENSION

AT SCALE 1:50

41 LINKENHOLT WAY

Drawing no 10959-1