


HAVANT BOROUGH
COUNCIL

24 JUN 2016

RECEIVED

PROPOSED REAR ELEVATION 109 HULBERT ROAD.

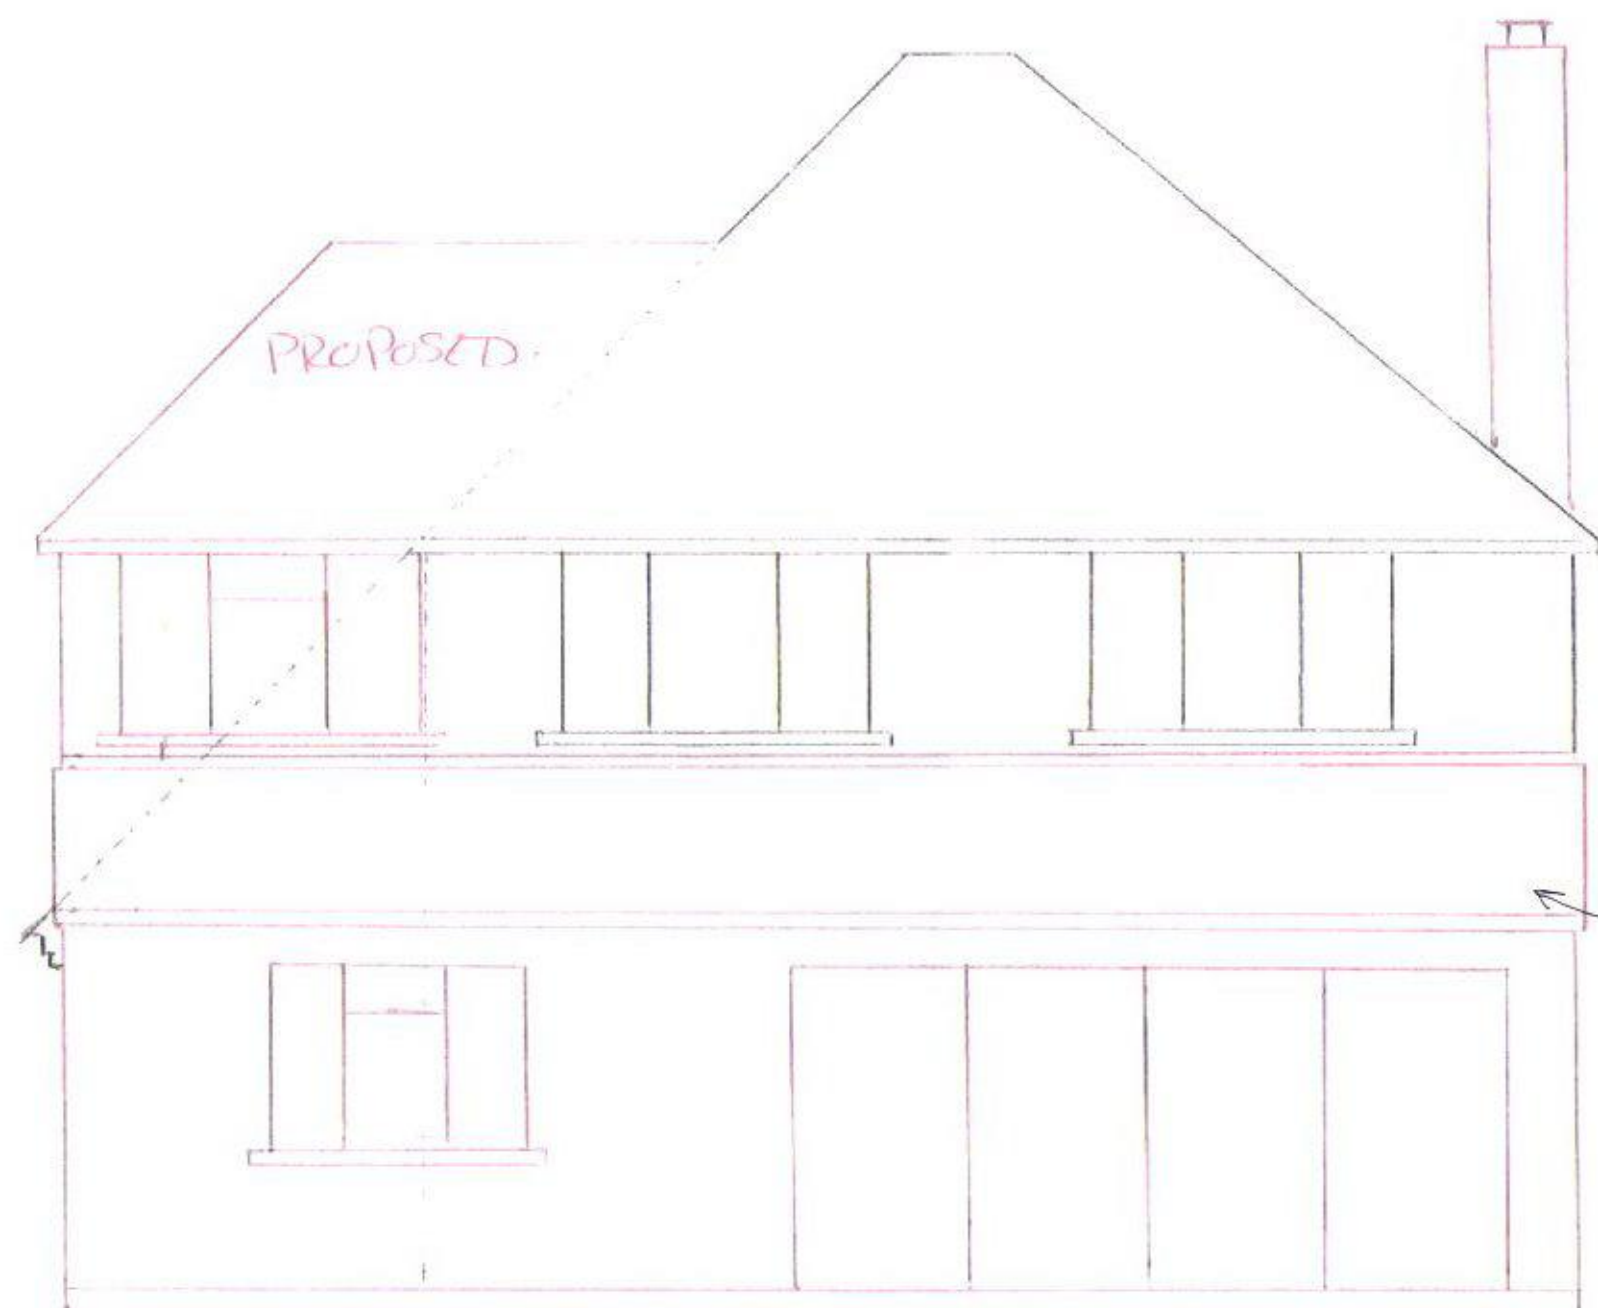

Scale 1:50

Scale 1:50.