




REAR ELEVATION

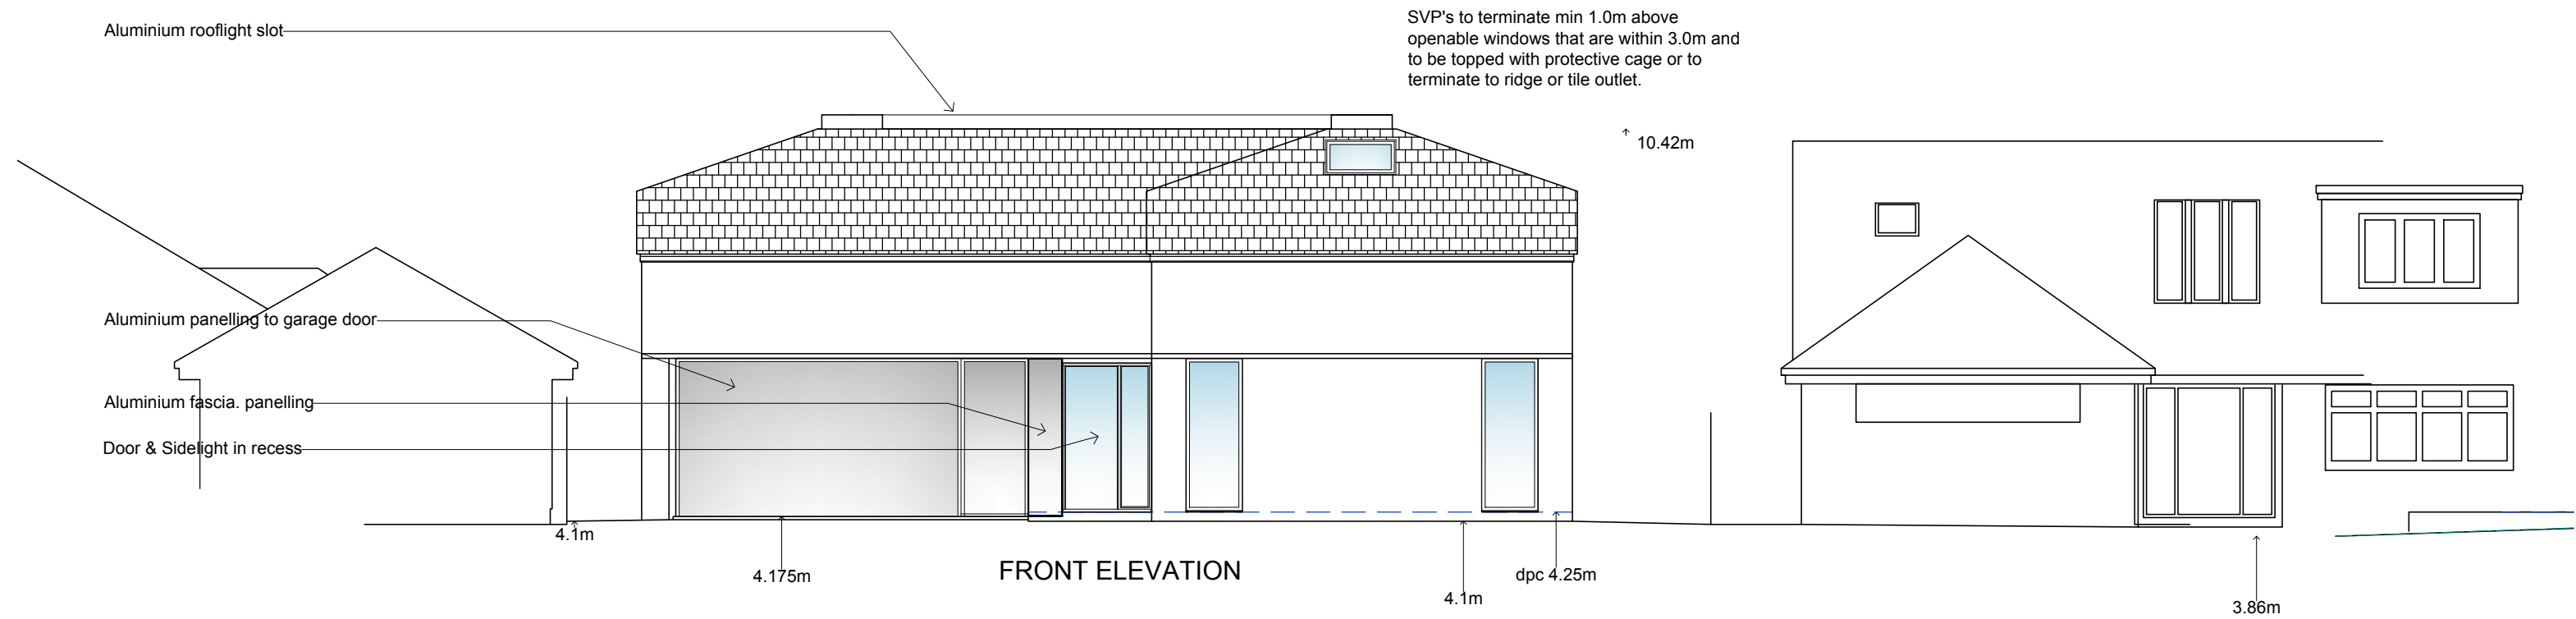

FRONT ELEVATION

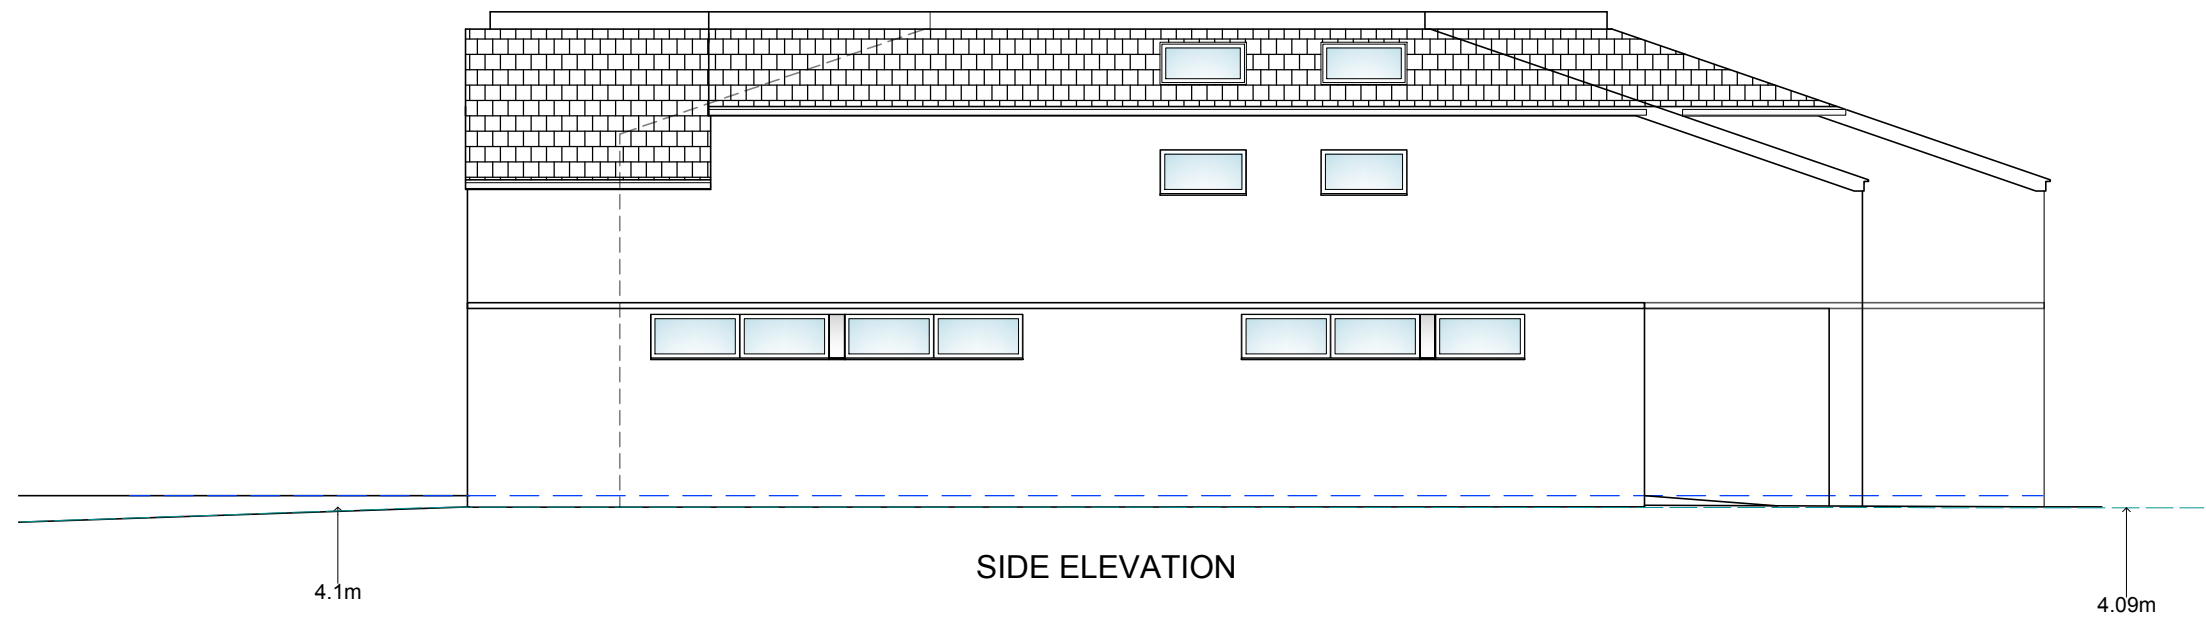

SIDE ELEVATION

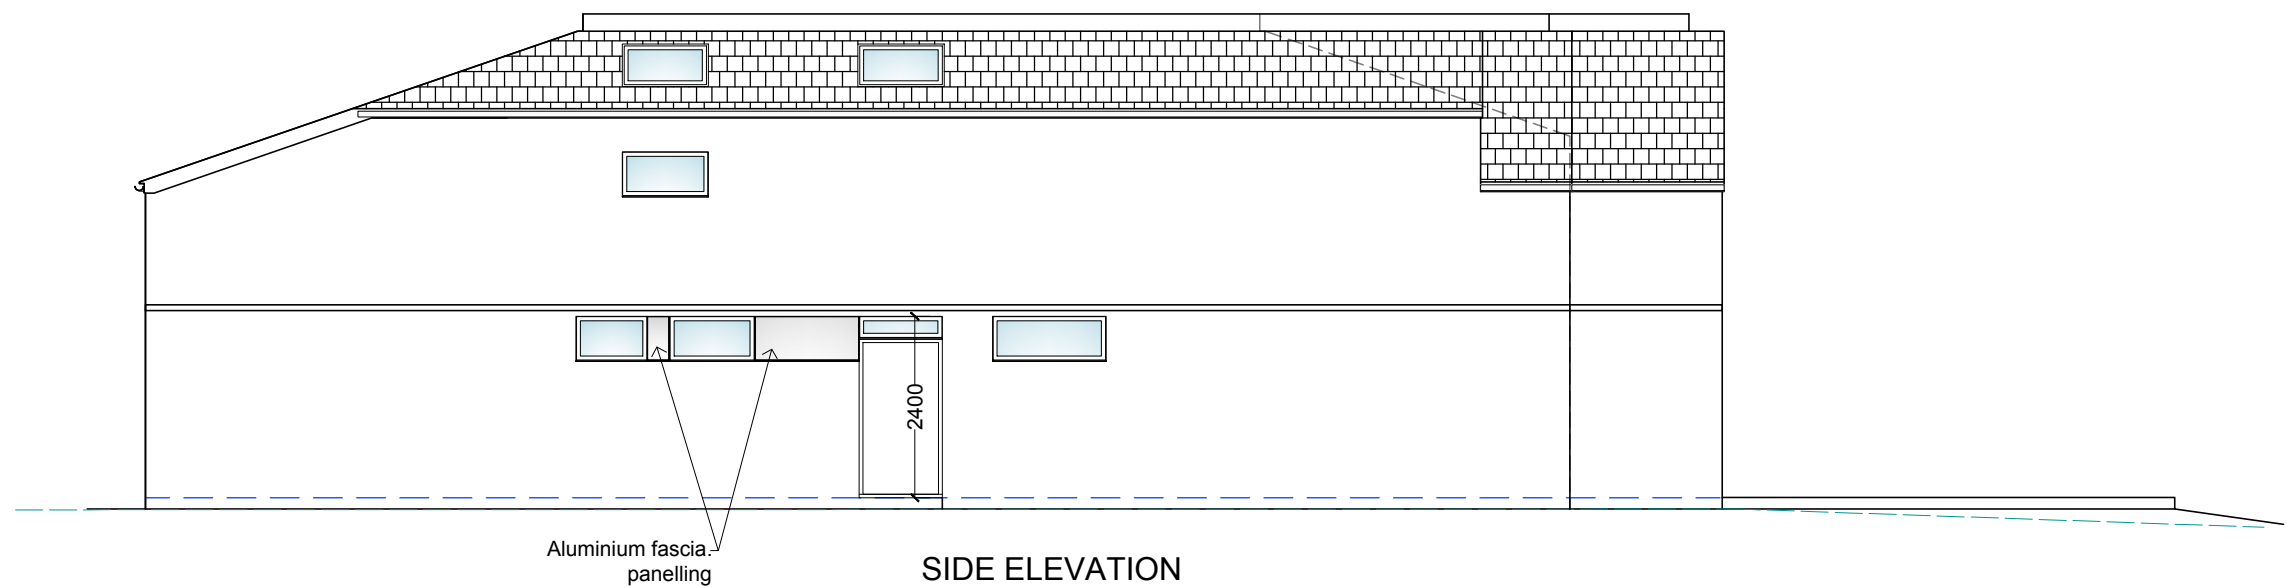

SIDE ELEVATION

THIS DRAWING IS FOR PLANNING
PURPOSES ONLY.
DO NOT USE FOR BUILDING.

Copyright
These drawings and all drawings prepared by Design & Materials Ltd are the property of Design & Materials Ltd and are protected under copyright. They must not be used, or reproduced in any form, without the written consent of Design & Materials Ltd.
The plans and information contained therein are supplied for the sole purpose of the construction of the building, or buildings in conjunction with an all-in package of architectural and materials supply service purchased from Design & Materials Ltd.

Revisions:		
A	Dec 2015	Drawing Updated
B	Aug 2016	Drawing Updated
C	Aug 2016	Drawing updated
D	Aug 2016	Drawing Updated
E	Sept 2016	Revised Front Elevation
F	Nov 2016	Rear harbour view amended
G	Nov 2016	Rear harbour elevation reduced
H	Nov 2016	Hatch added to rear elevation
J	Nov 2016	minor amendments
K	Nov 2016	Revised rear elevation materials
L	Dec 2016	Revised Drawing for Harbour Board

Client:
Mr & Mrs T Stallard
Project:
Replacement Dwelling @

3 Swans Walk
Hayling Island
PO11 9TX

Date: Nov 2015
Scale: 1:100 Paper Size: A2
Revision: **L**
Drawing No. **T355/2**
Elevations

Design & Materials Limited
enquiries@designandmaterials.uk.com
www.designandmaterials.uk.com
Consultants throughout the UK

Head Office
8 The Point
Coach Road
Shireoaks
Nottinghamshire
S81 8BW
T: 01909 531454
F: 01909 484179

Design & Materials