


NOTES
Survey accurate at time of site attendance. Do not scale from printed drawings.

Grid is based on Ordnance Survey national grid fixed by GPS satellite active network.
Levels are related to the Ordnance Survey GPS active Network and transformed using the OSGM02 & OSTN02 model.


Although this is a digital survey the accuracy and amount of detail shown is only commensurate with the graphical scale of mapping as specified. Care should be exercised when working to larger scales.

Visible features in the vicinity of the boundaries as shown above, may not represent the extent of legally conveyed ownership.


Whilst every effort has been made to achieve accuracy on this plan, CRUCIAL clearance dimensions, levels and invert levels should be checked prior to design and construction.

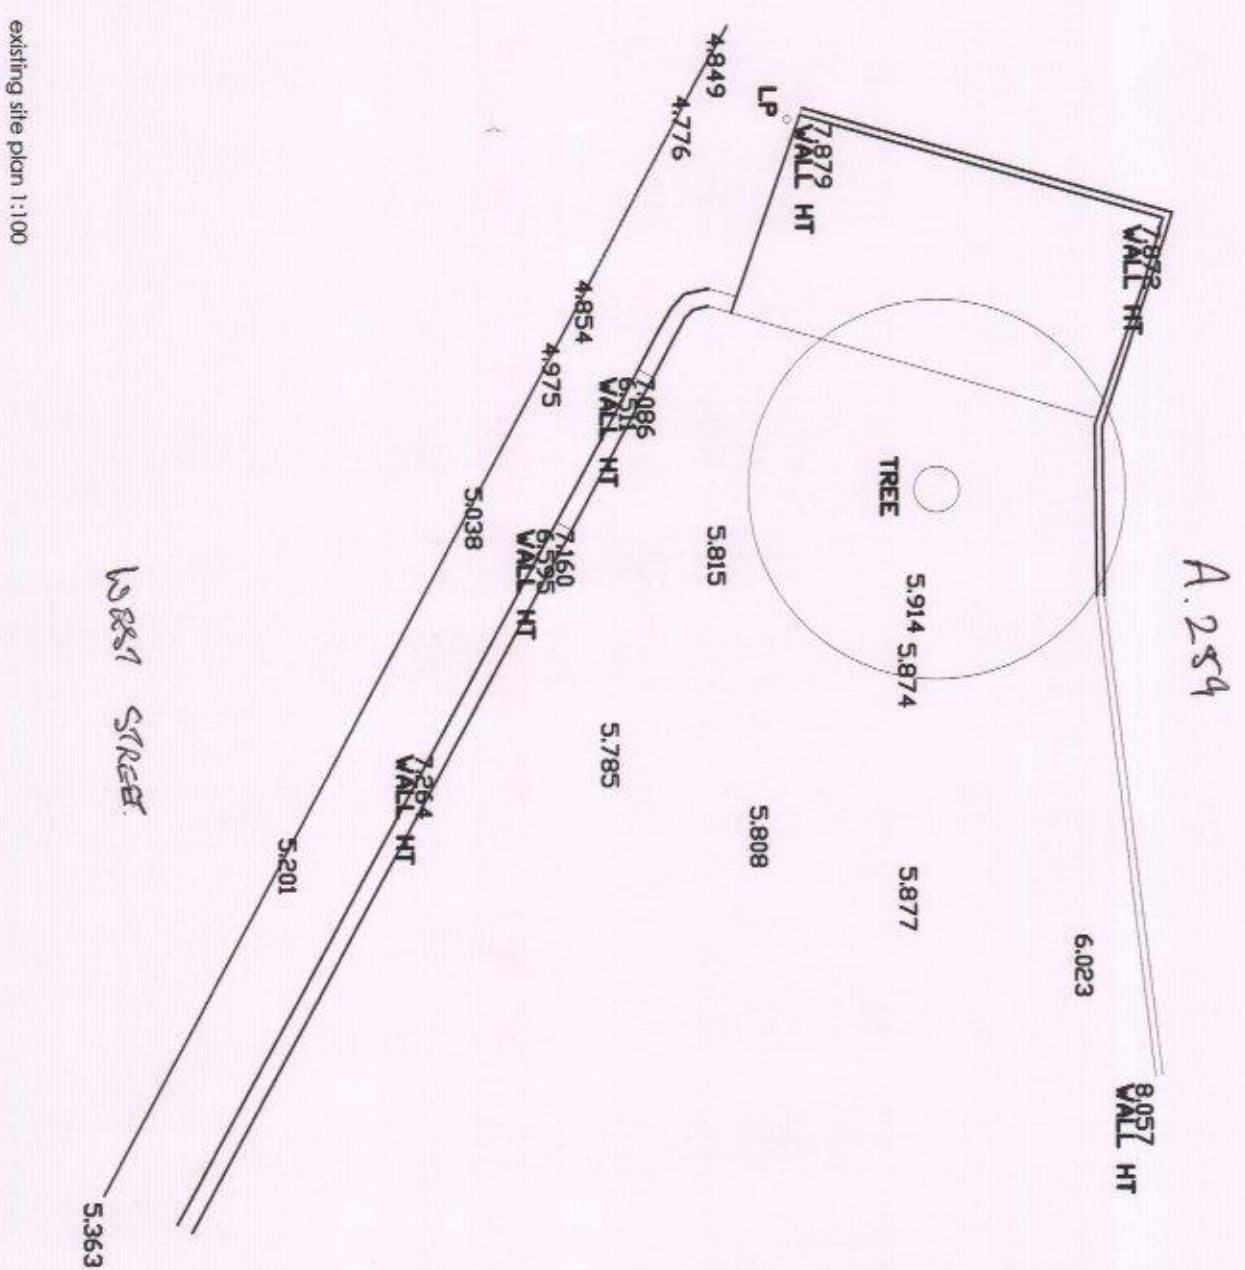


existing site plan 1:100

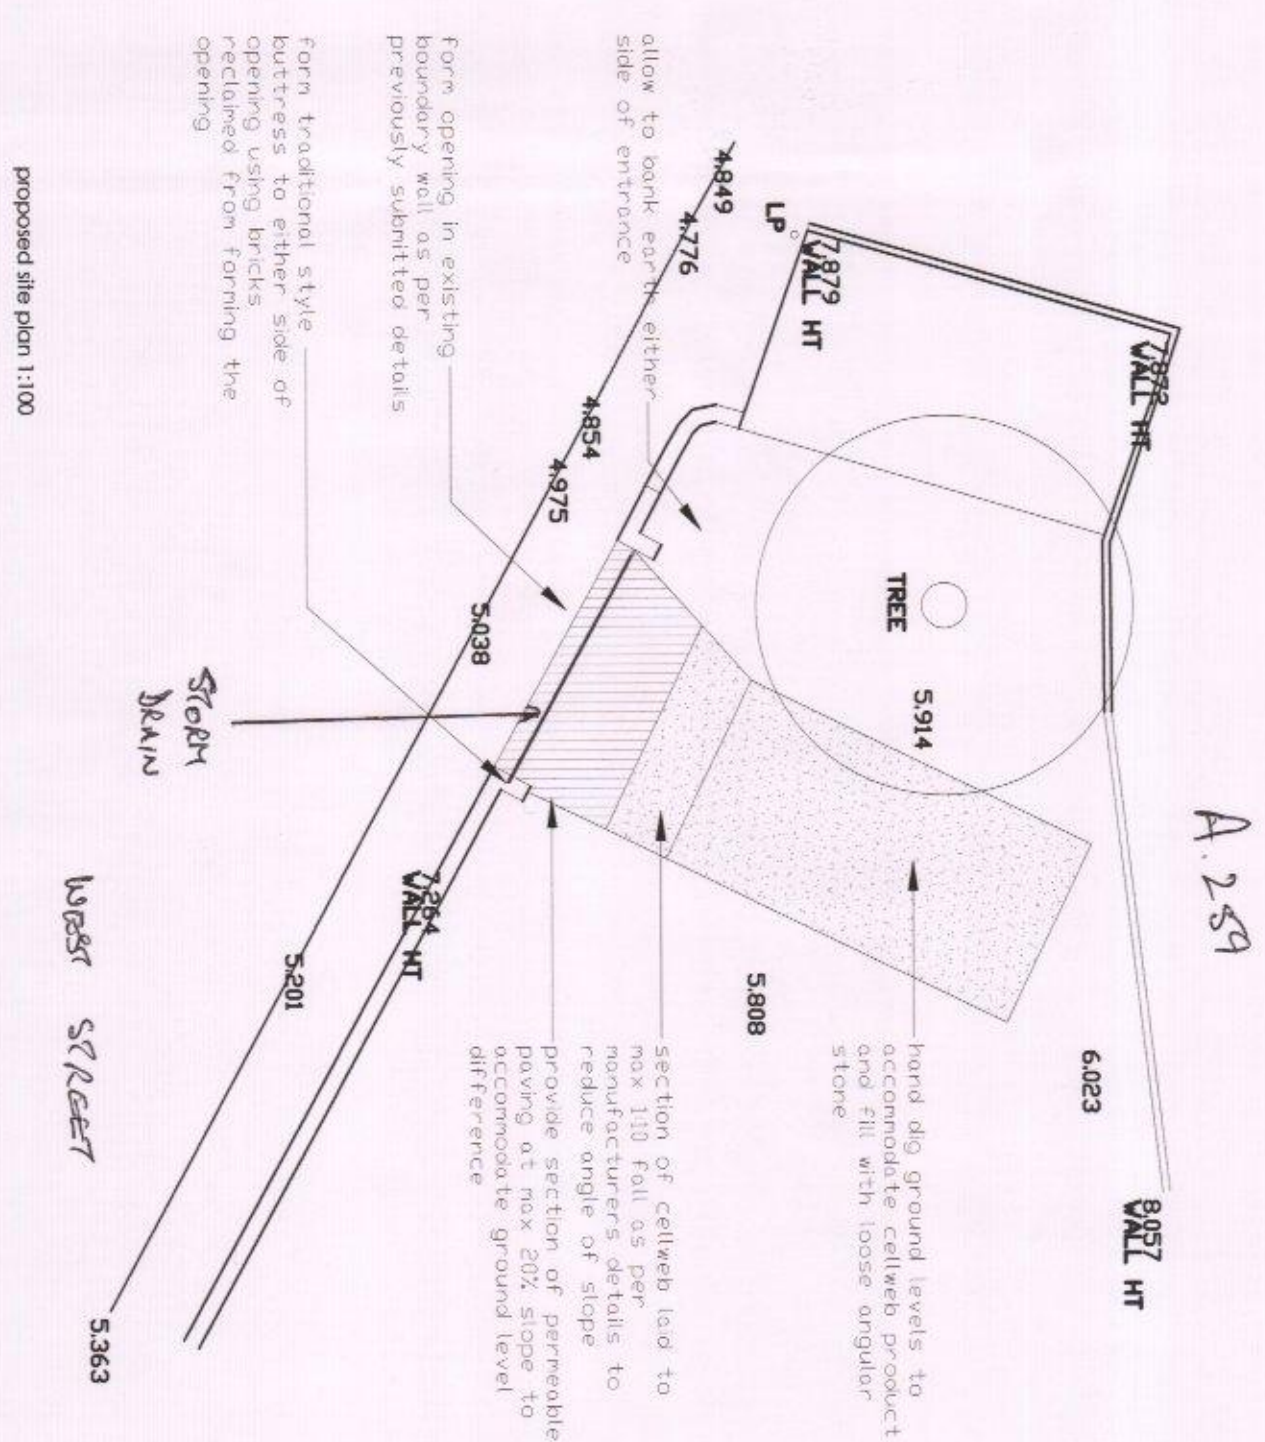


proposed site plan 1:100

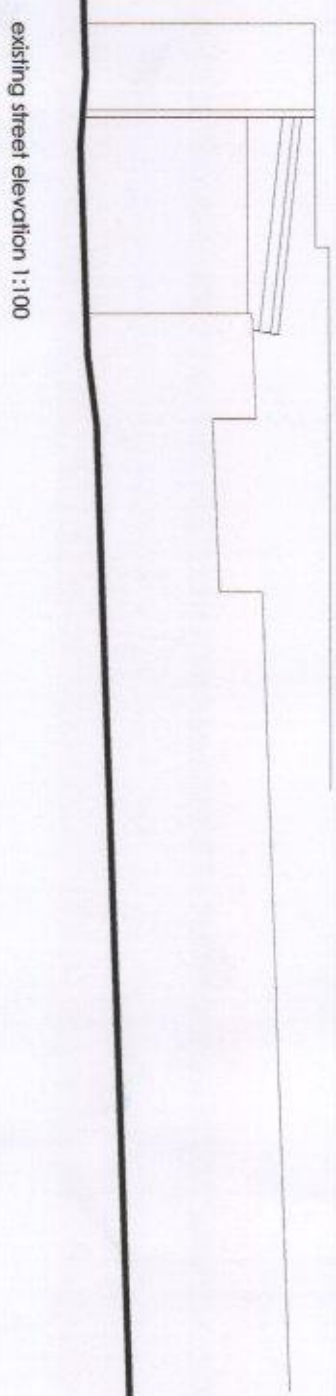


existing street elevation 1:100

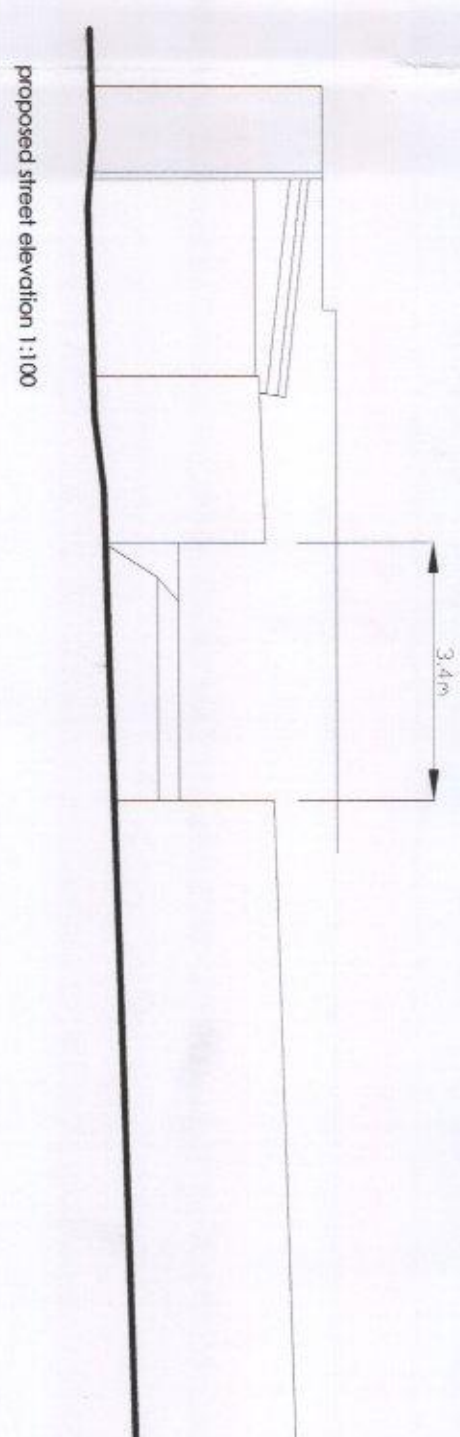

proposed street elevation 1:100

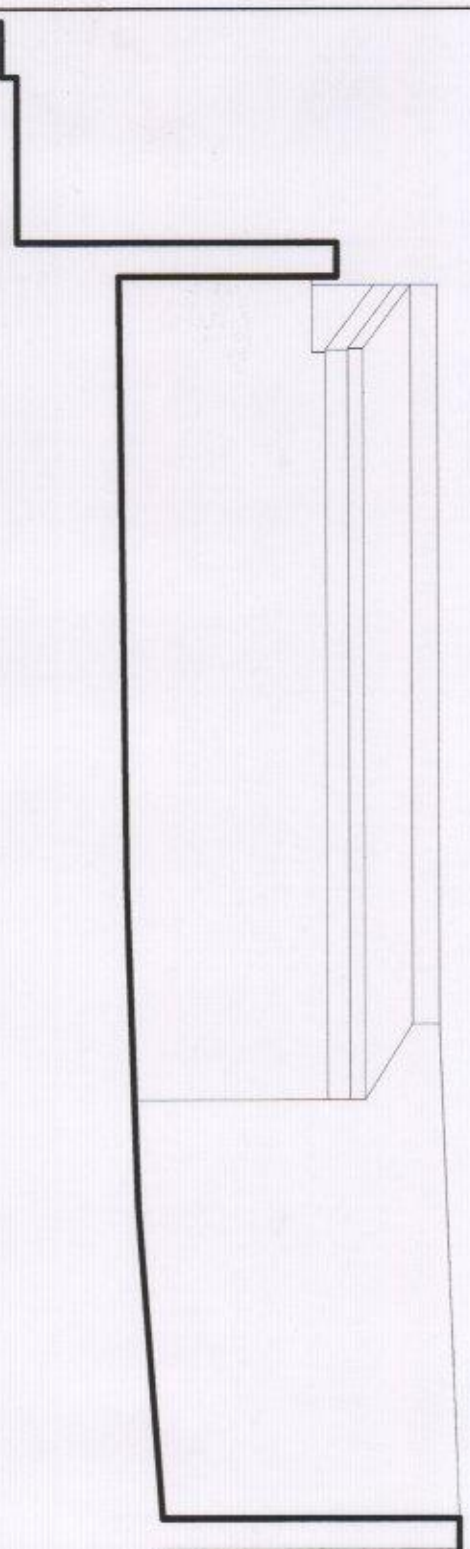

existing site section 1:50

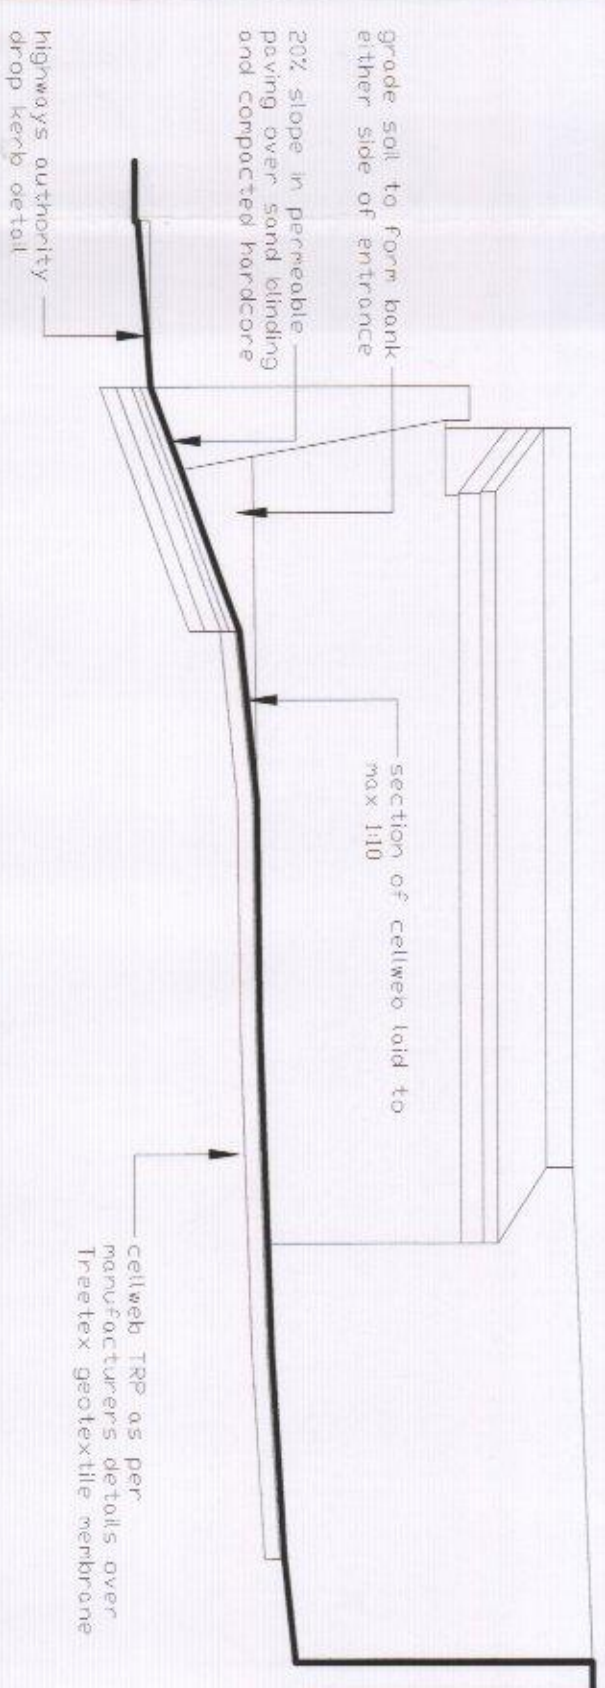

proposed site section 1:50

HAVANT BOROUGH
COUNCIL
12 MAY 2016
RECEIVED

medlams
surveys limited
www.medlams-surveys.co.uk
bmediam@medlams-surveys.co.uk
07717 205 388 01243 931482

project:	Kepple Lodge, West Street, Emsworth		
client:	Mr P Giles	job ref:	S683
title:	Site levels	scale	1:100
date	06.04.16	dwg no.:	01

scale 1:100 @ A2
dwg no: 01 rev: A