




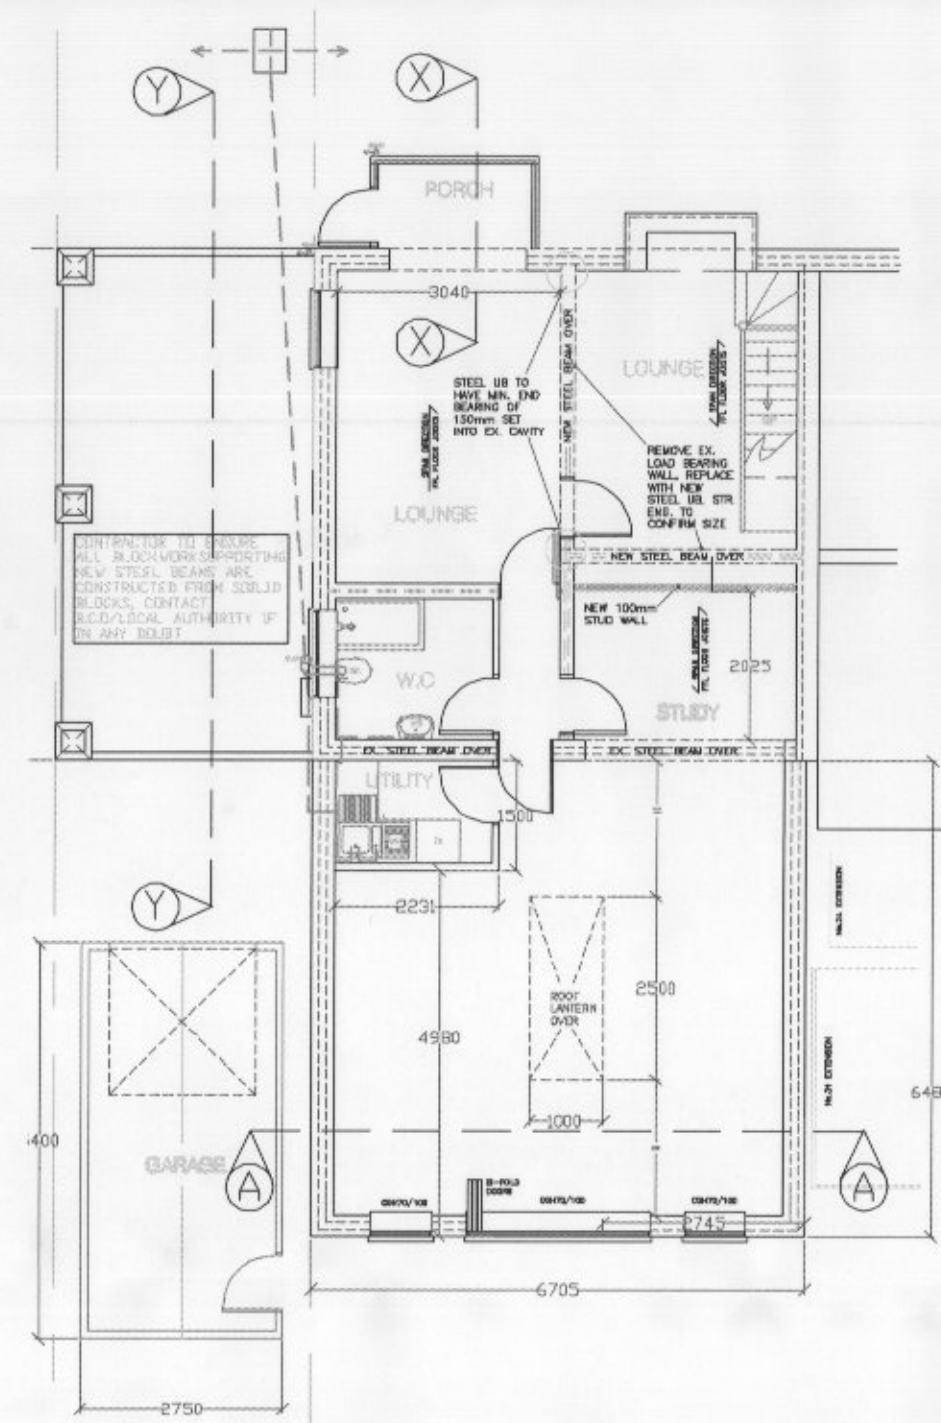

1 PROPOSED GROUND LAYOUT PLAN
1:100

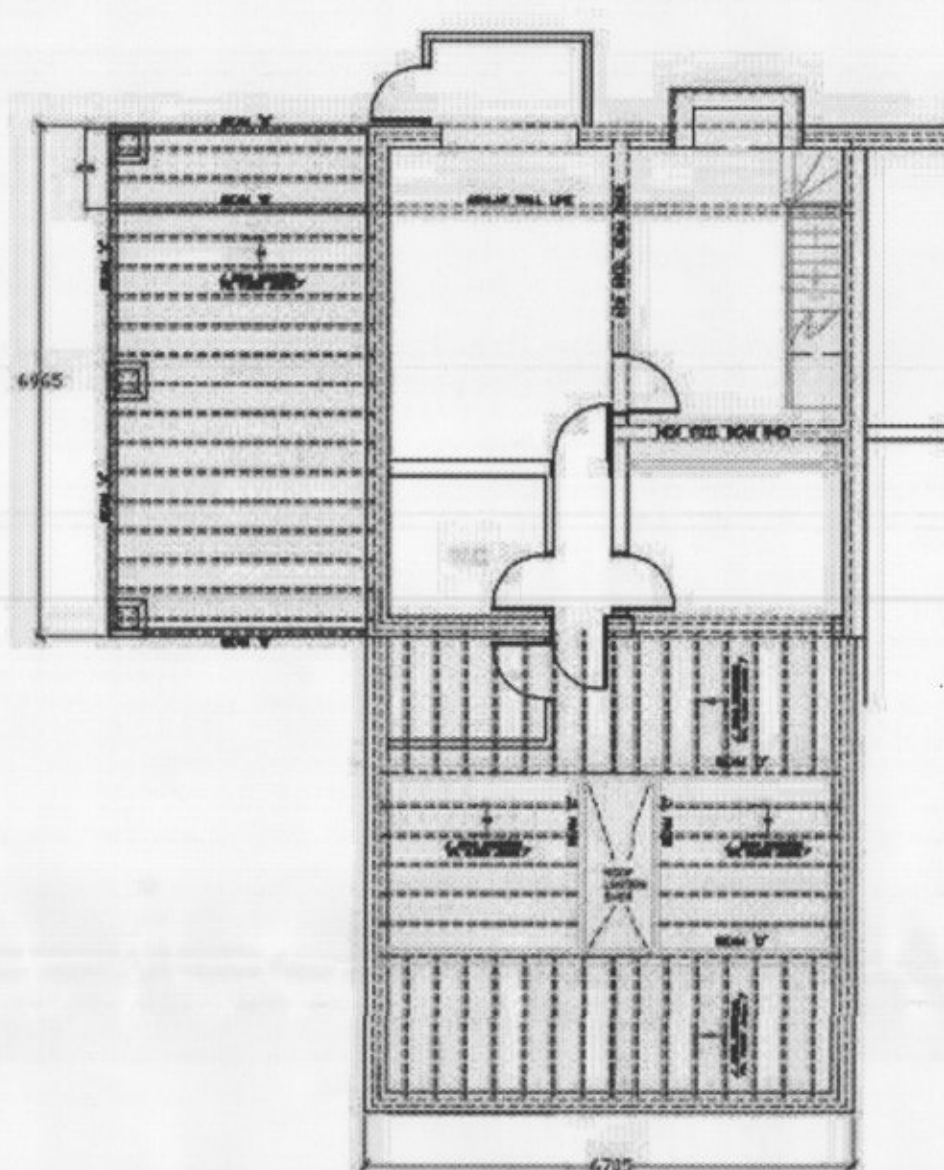

6 STEEL/JOIST LAYOUT
1:100

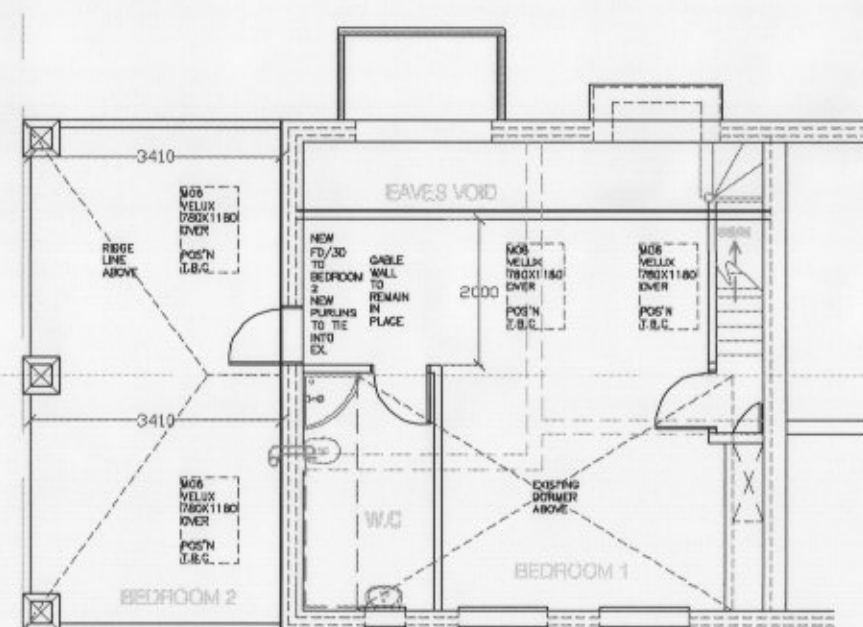

10 PROPOSED FIRST FLOOR LAYOUT PLAN
1:100



2 PROPOSED REAR ELEVATION
1:50




3 EXISTING REAR ELEVATION
1:50




4 PROPOSED FRONT ELEVATION
1:50




5 EXISTING FRONT ELEVATION
1:50

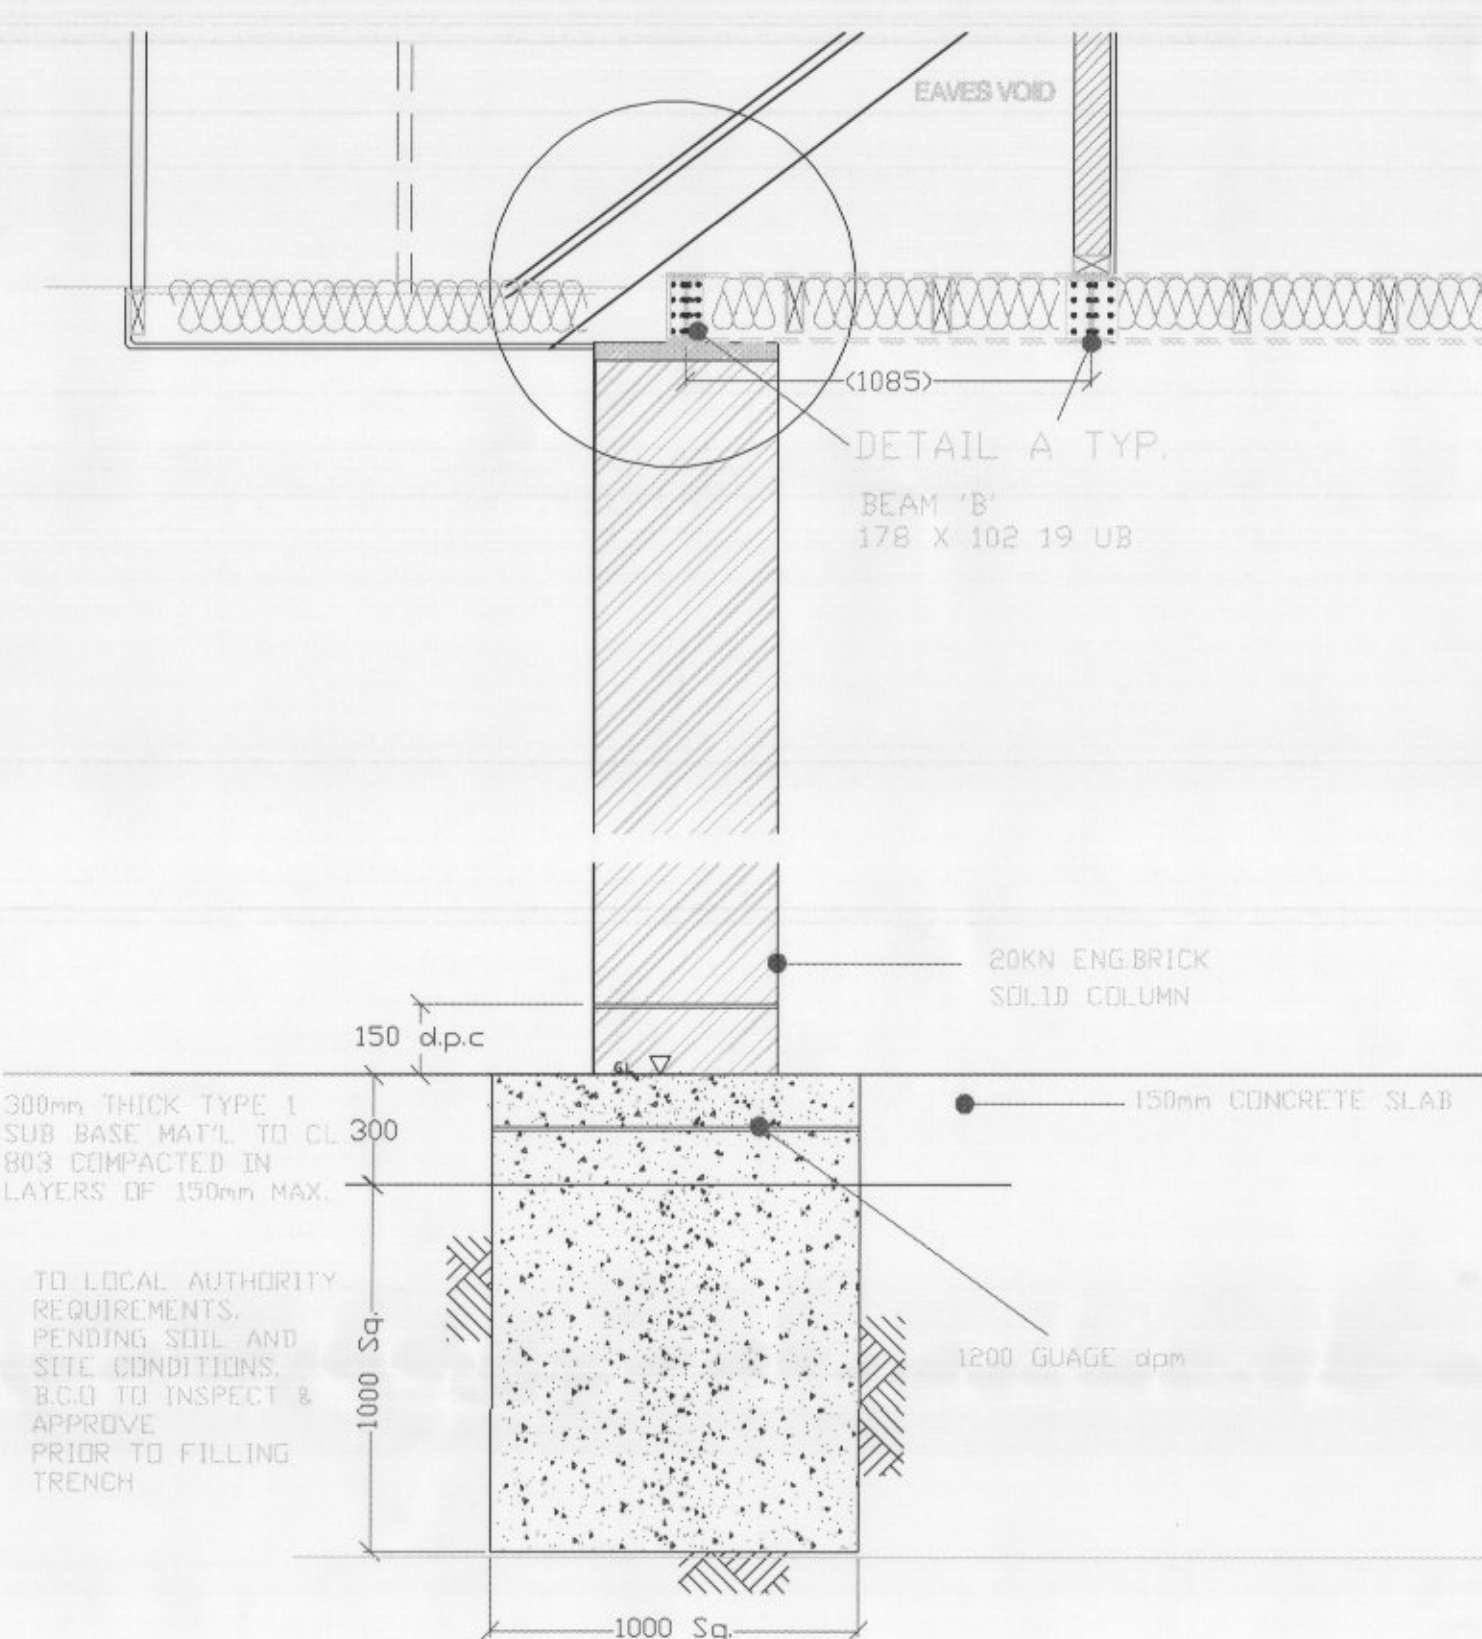

7 COLUMN SECTION
1:20
FOUNDATION DETAIL

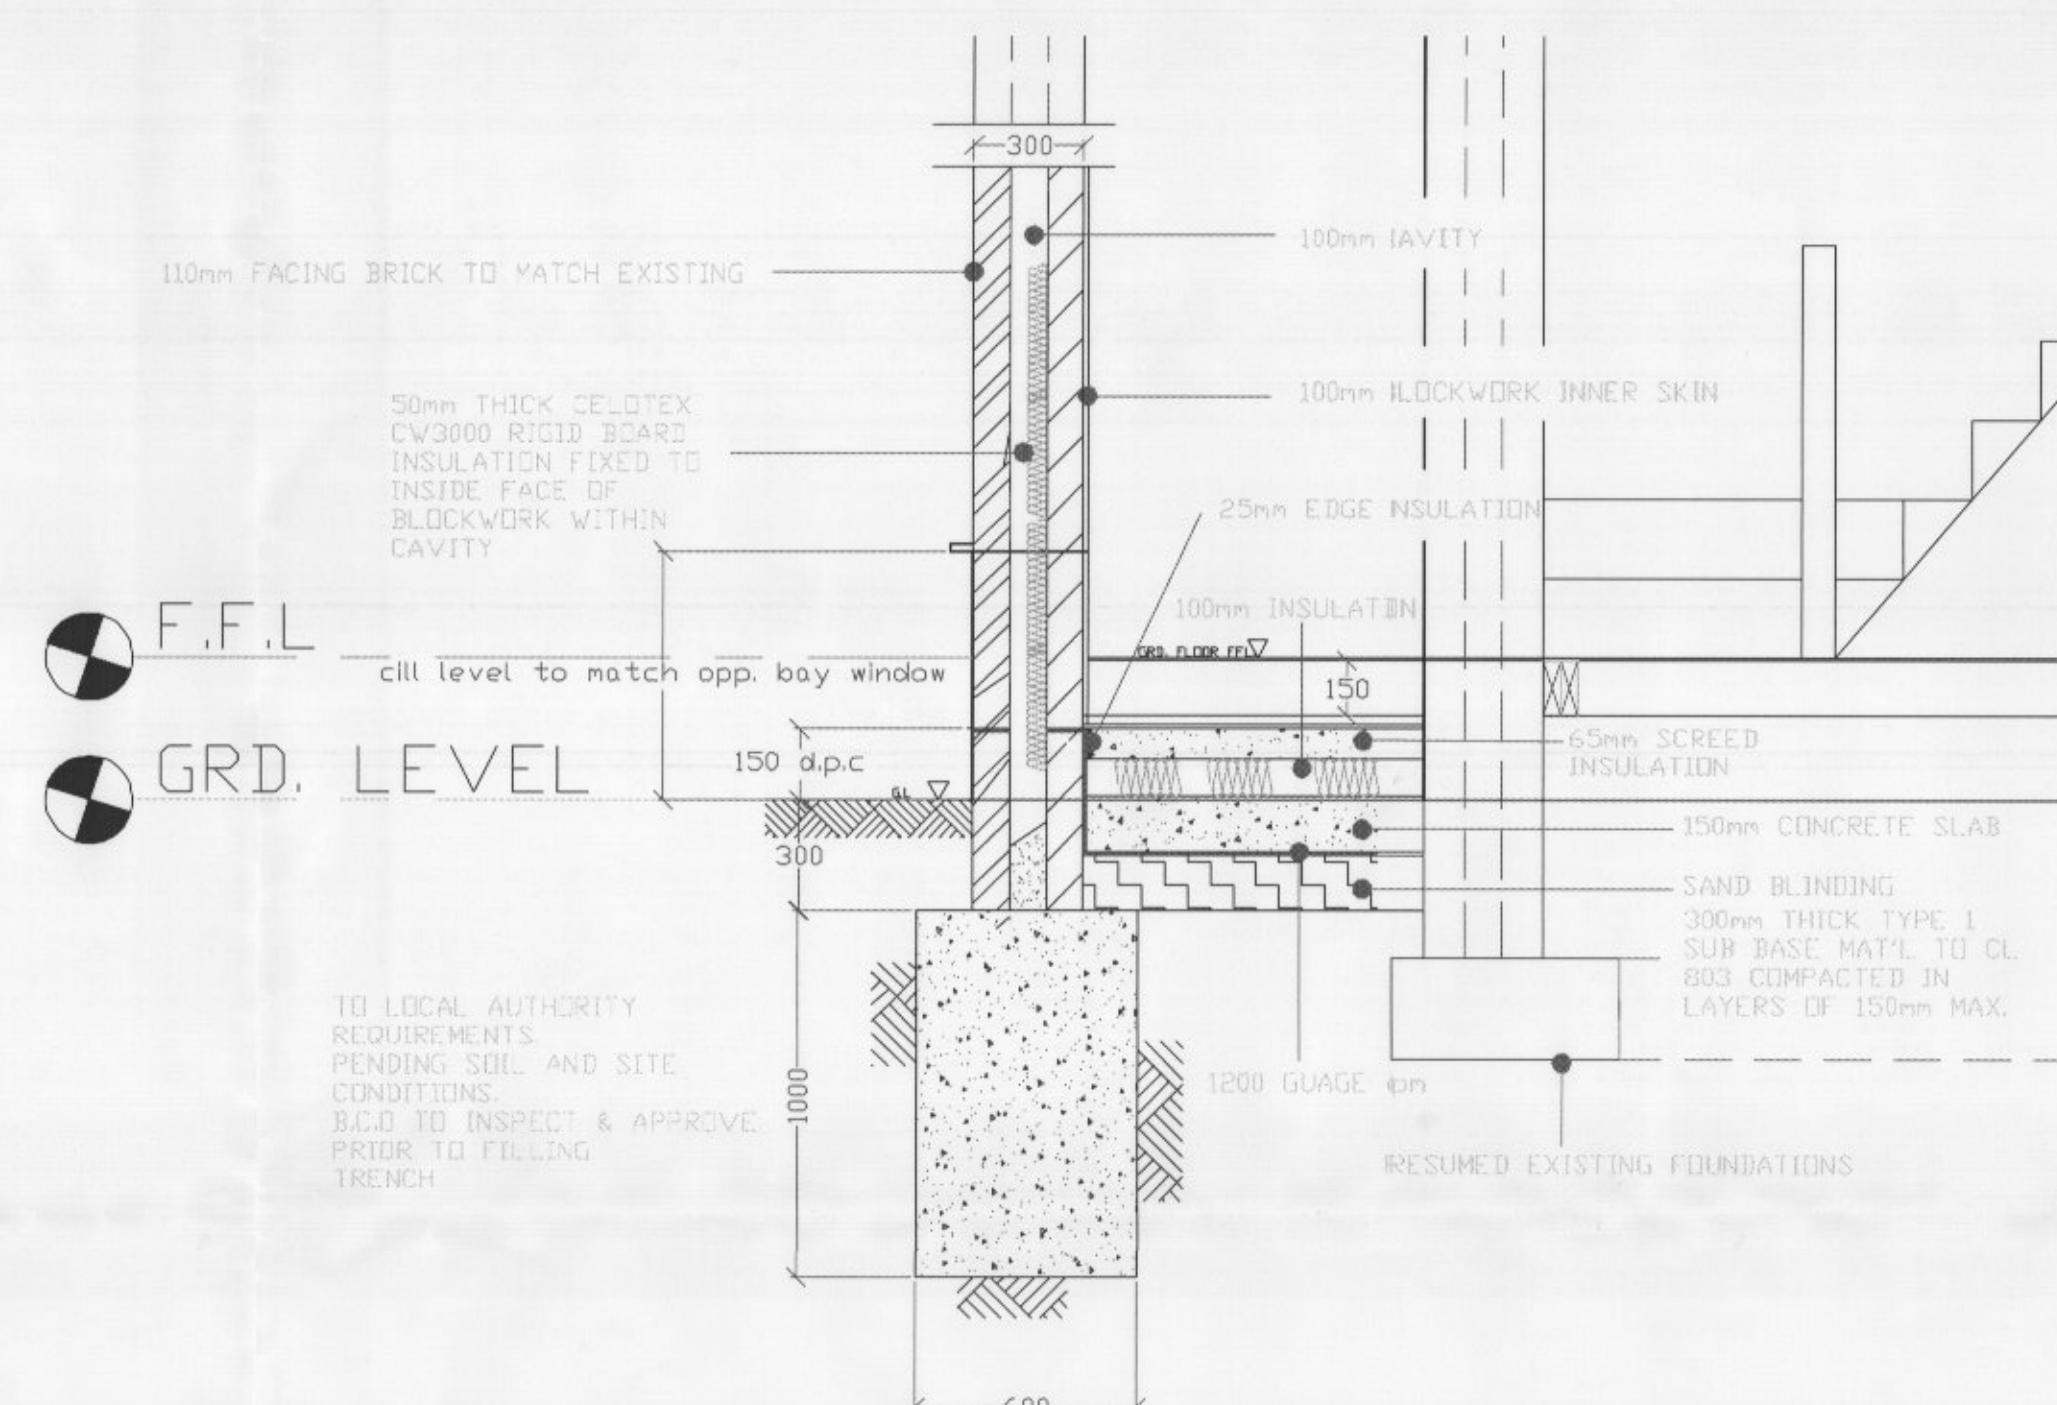


8 SECTION X - X
1:20
FOUNDATION DETAIL

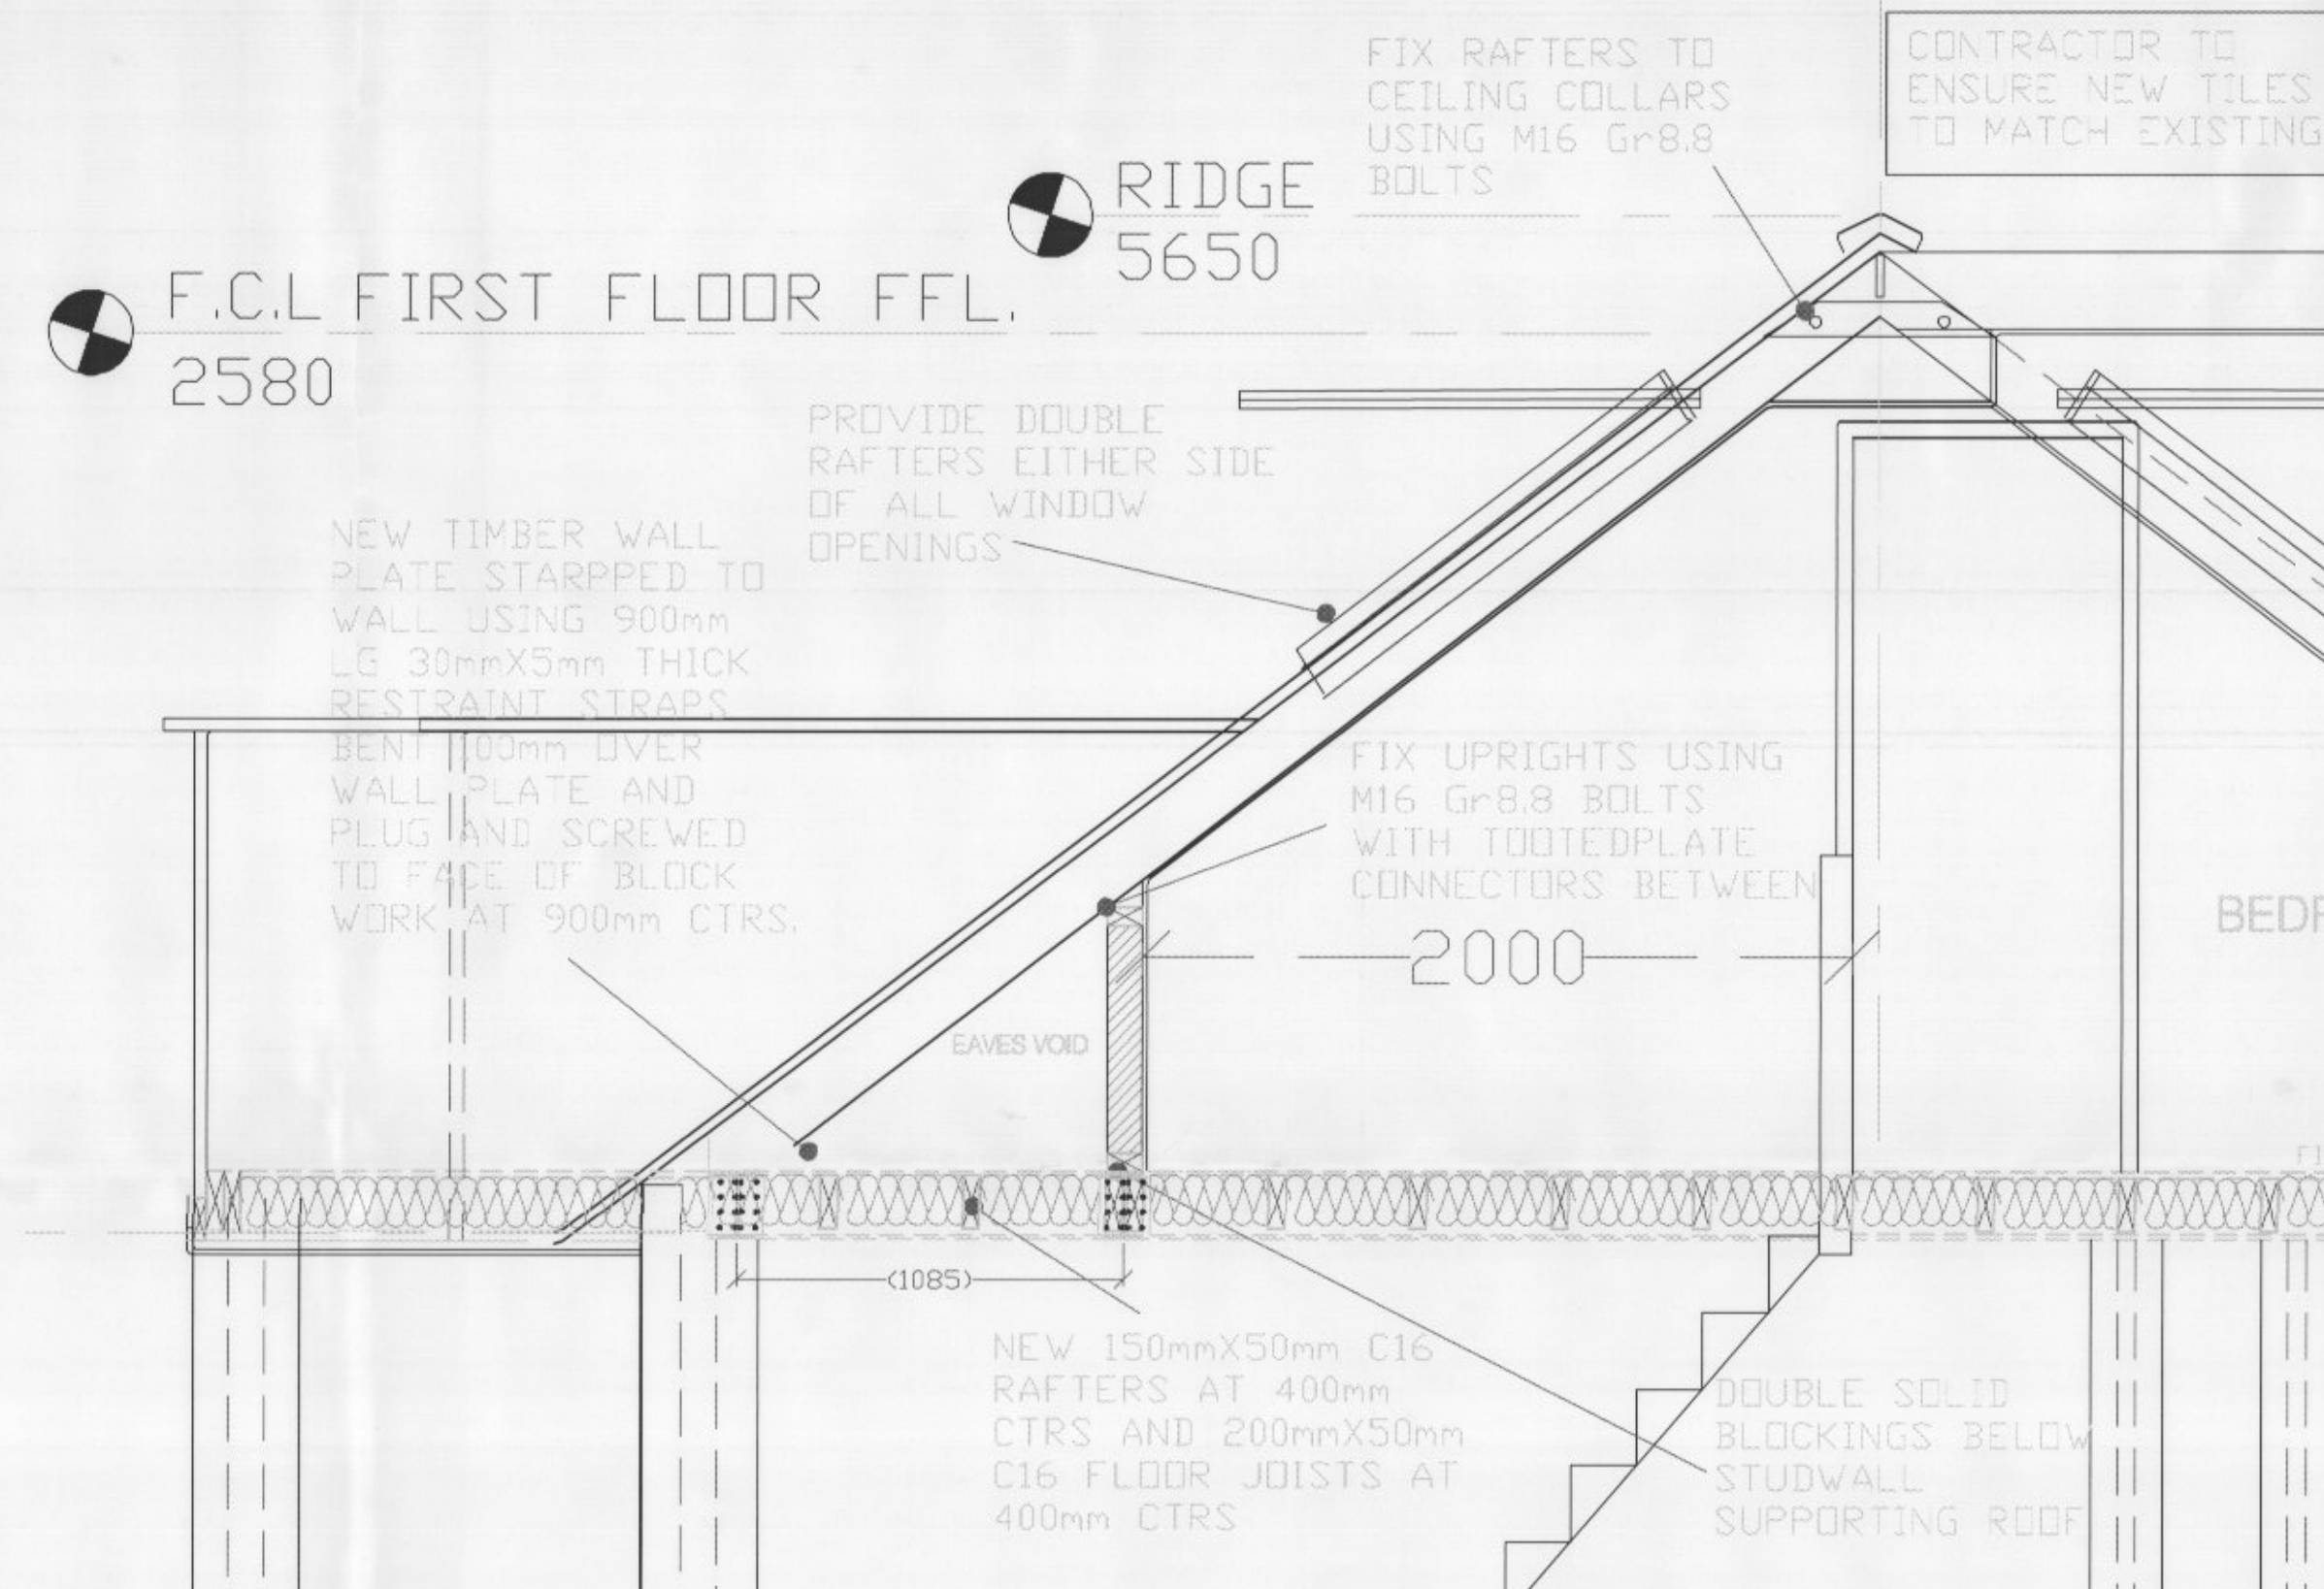

9 SECTION Y - Y AT FIRST FLOOR
1:20



11 PROPOSED SIDE ELEVATION
1:50

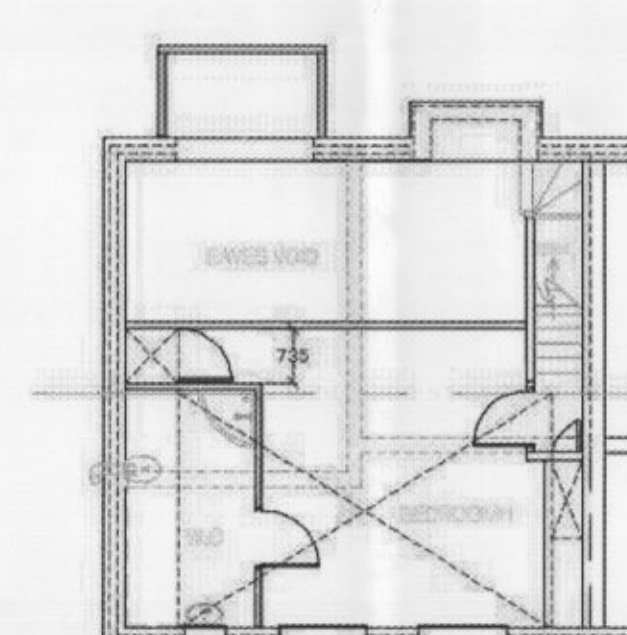

12 EXISTING FIRST FLOOR LAYOUT PLAN
1:100

MODIFICATIONS		ISSUED
ROOF CHANGED TO FULL GABLE END		
TITLE		
LOFT EXTENSION / CARPORT		
CUSTOMER		
M. ASHMAN 32 HAMBLEDON ROAD WATERLOOVILLE, HANTS, PO7 7UB		
DRAWN BY:	S.MILLS	DRAWING NO: ASHMAN 01A
DATE:	31.10.2015	REVISION: B
SCALE:	1:20, 1:50, 1:100	A0