





Proposed First Floor Layout.

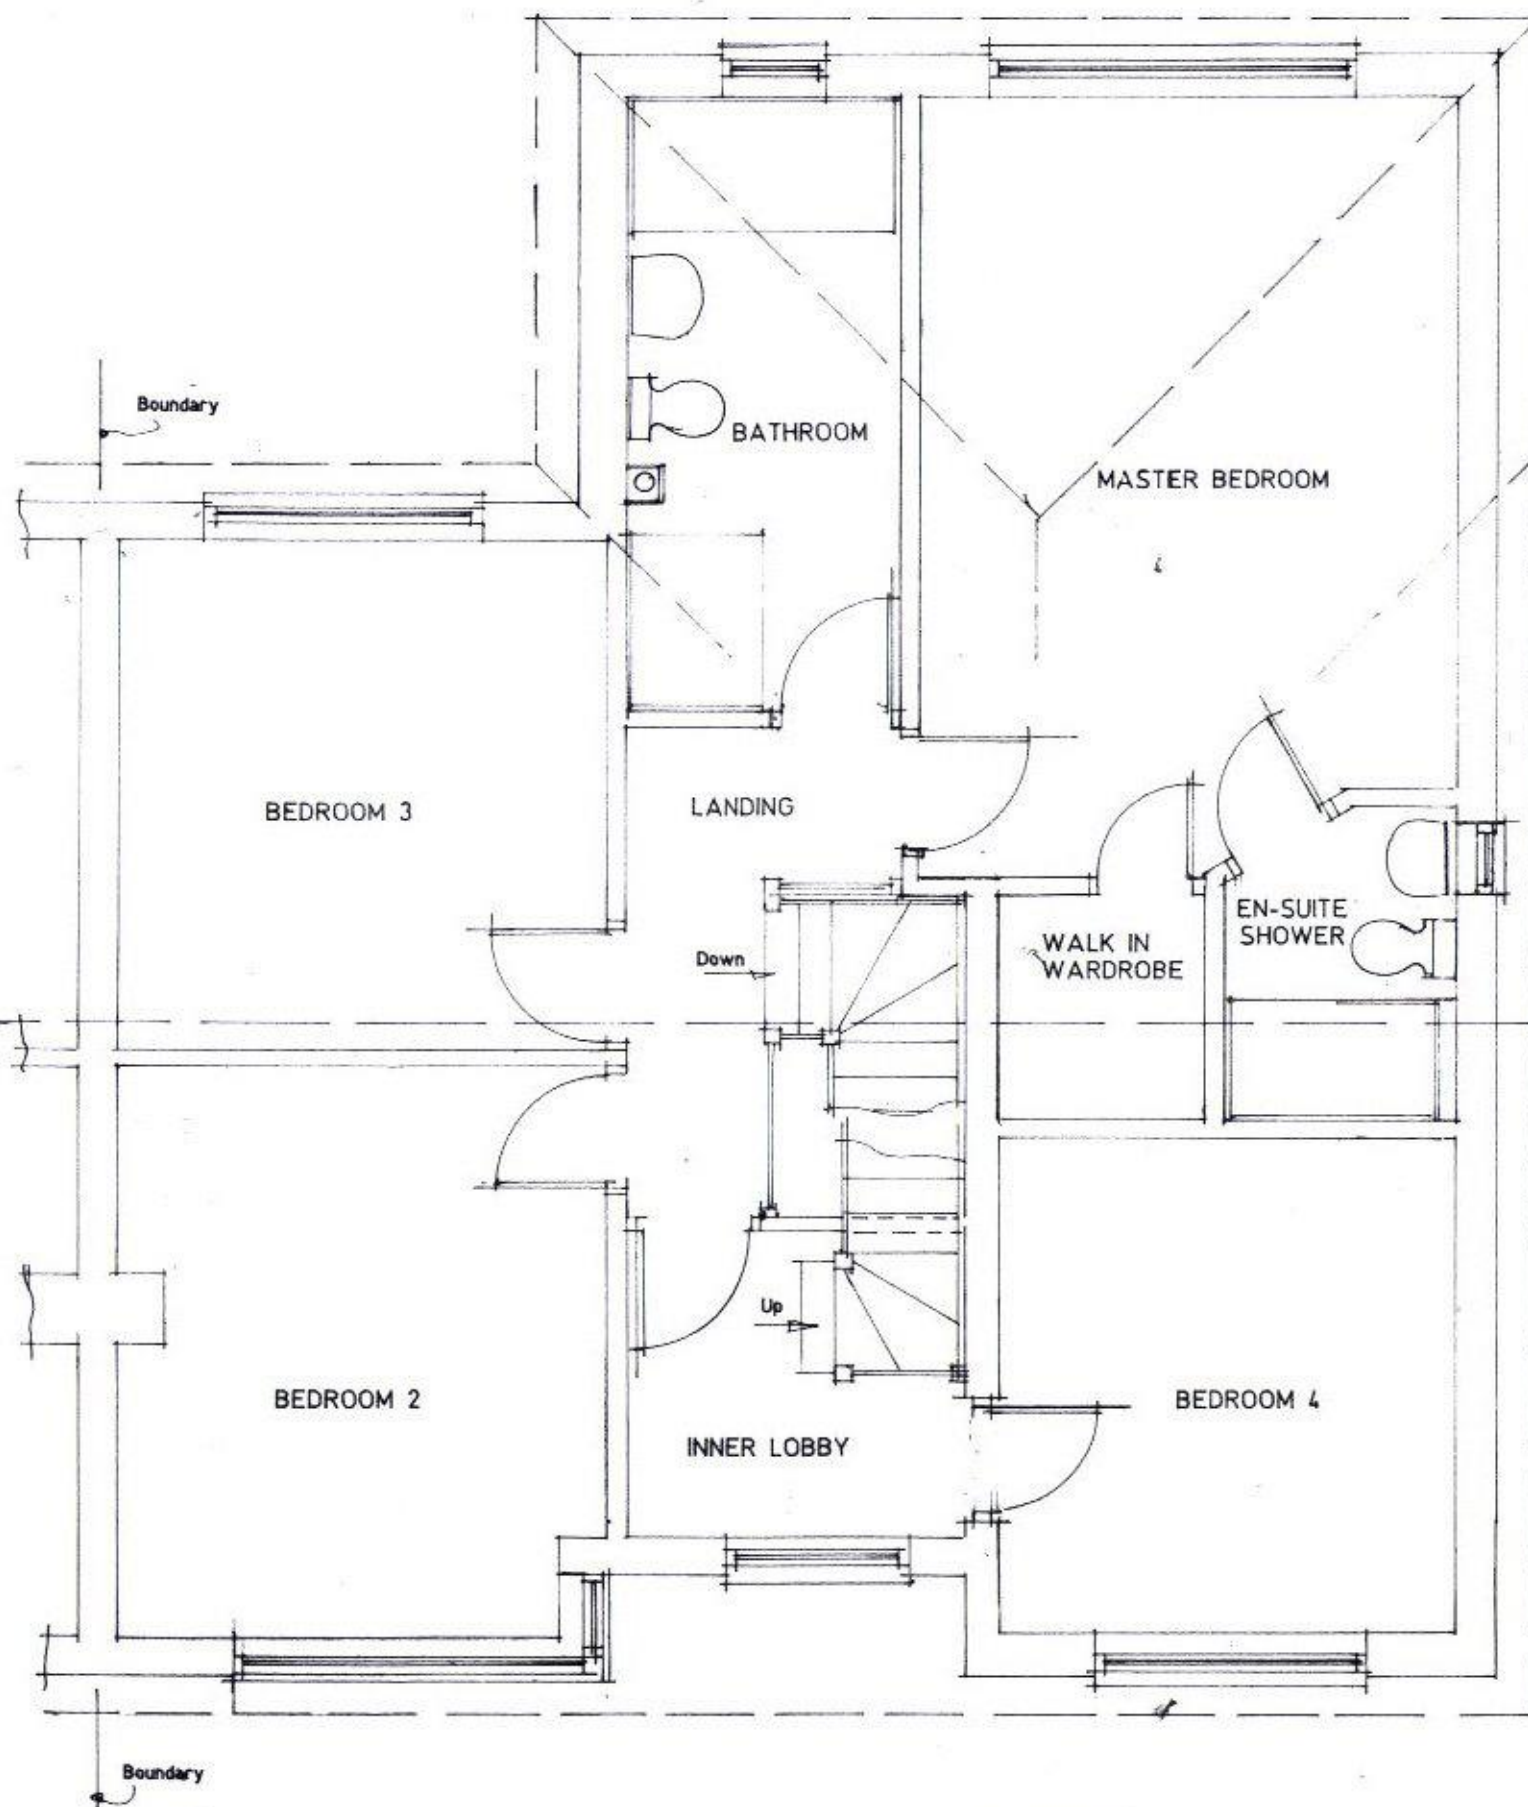

Proposed North West Elevation.

 

Proposed internal alterations, 2 storey side/rear extension plus room in roof at 43 Burnside, Waterlooville, Hants. PO7 7QG

Mrs N Gibbs

Scale 1:50

Date December 2015

A3 Drawing number

3

Revision.