



HAVANT BOROUGH
COUNCIL
15 AUG 2013
RECEIVED

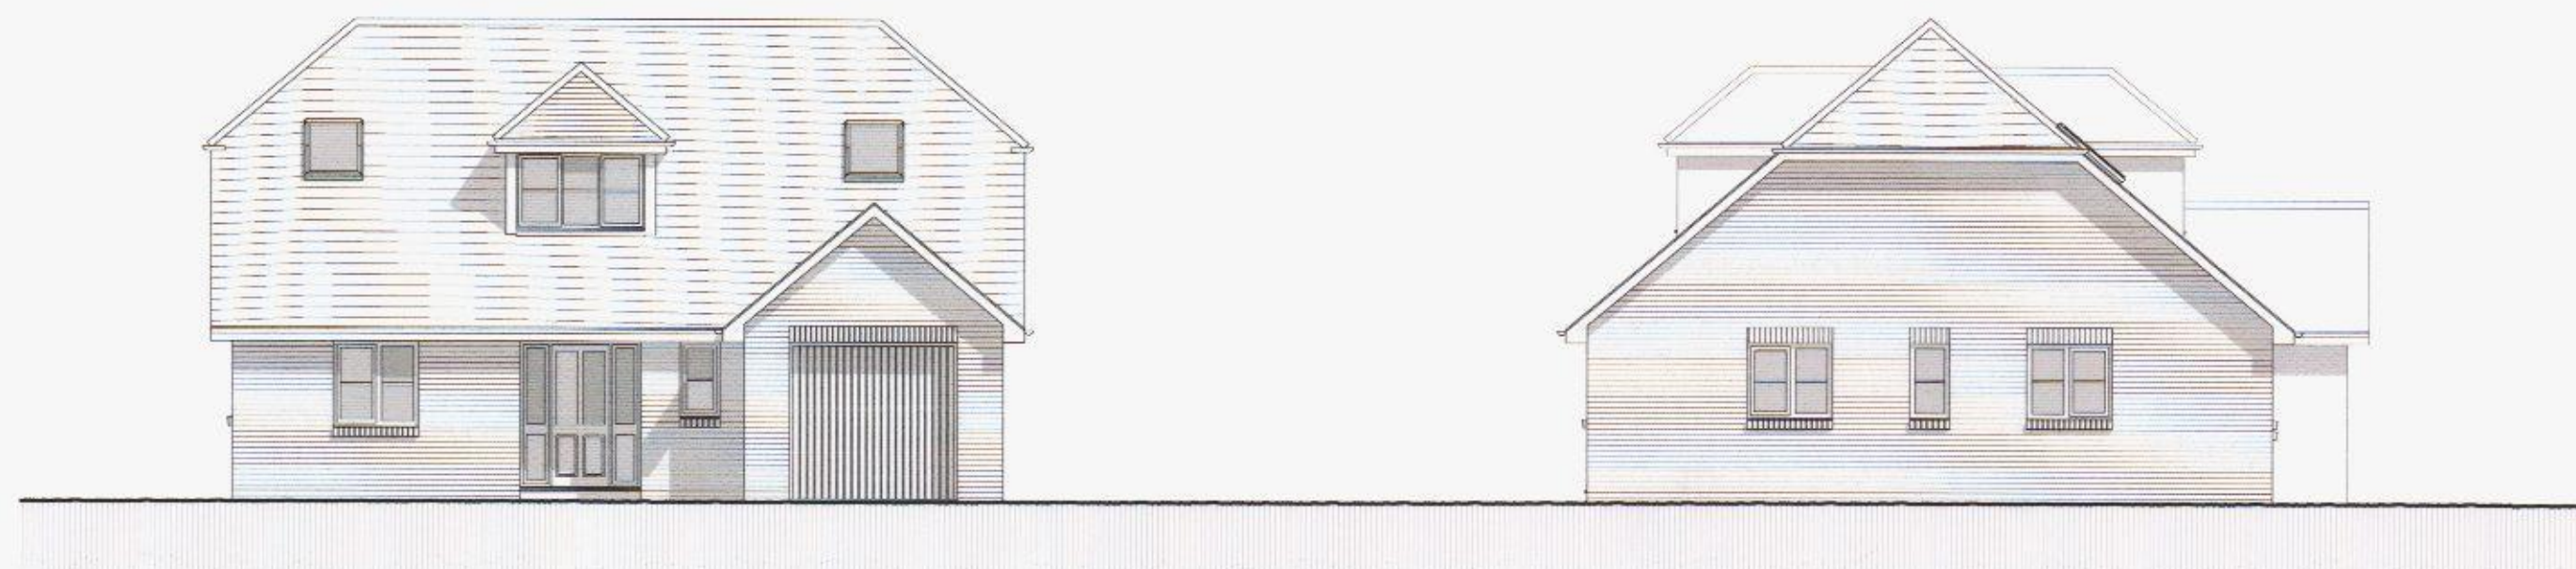

front elevation

side elevation

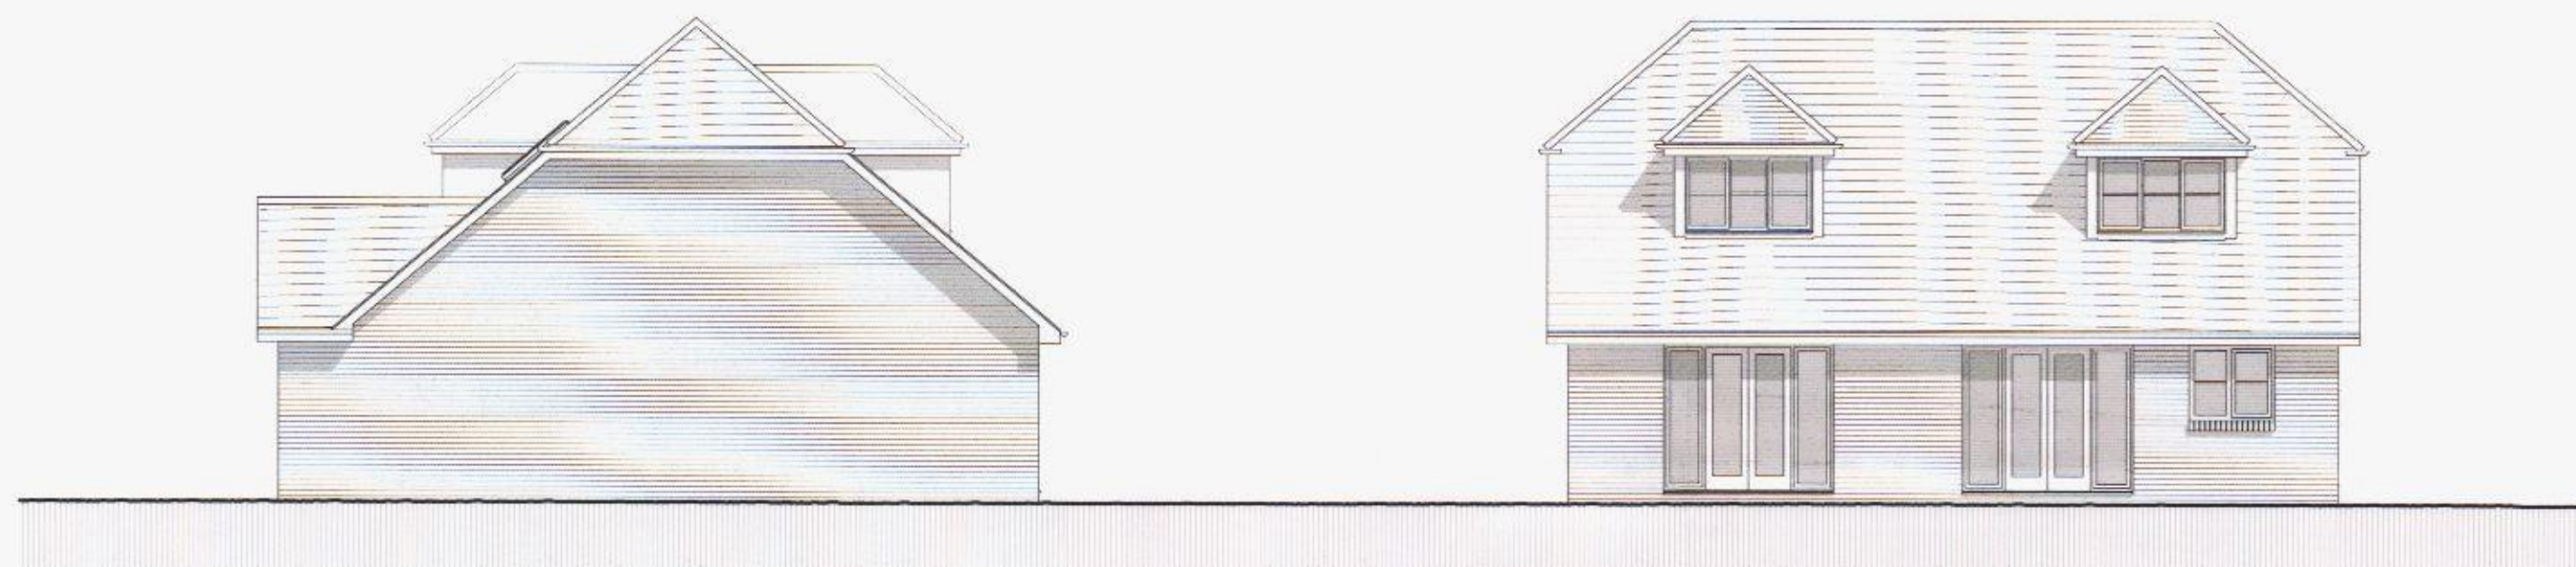


side elevation

rear elevation


Materials Schedule

Plot 75


Roof	- grey concrete interlocking tiles matching half round ridge and hip tiles
Walls	- buff facing bricks generally red features
Dormers	- lead faced
Fascia	- white Upvc
Gutters	- black Upvc
Windows	- white Upvc
Front Door	- hardwood

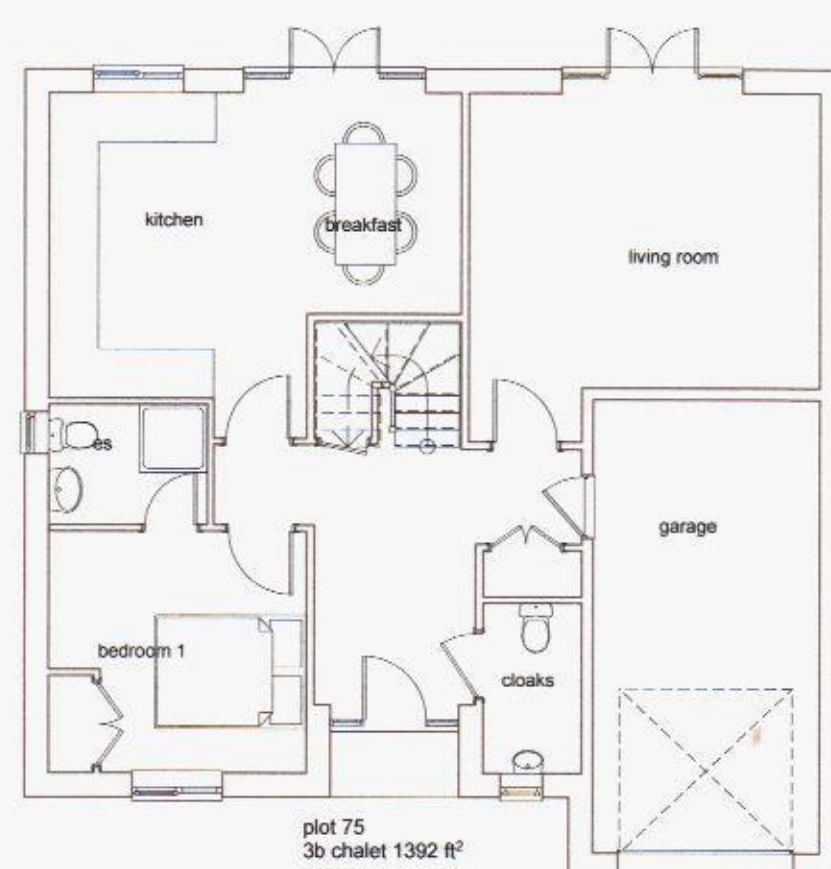

ground floor

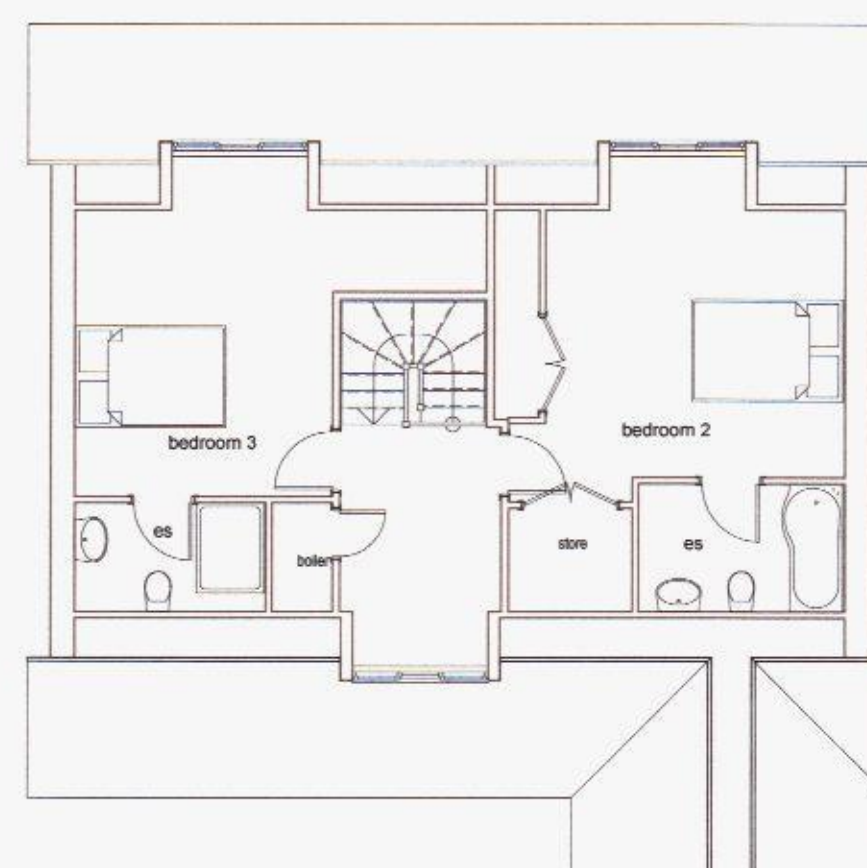

first floor

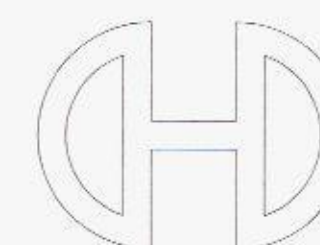

Victoria House 14 St Johns Road Hedge End Southampton Hampshire SO30 4AB
Tel: 01489 773577 • Fax: 01489 787111 • E-mail: sales@crayfernhomes.co.uk
All dimensions are to be checked on site prior to commencement of work.
The drawing is the copyright of Crayfern Homes Limited
and may not be copied, altered or reproduced in any way without their written authority.

PLOT 75

DEVELOPMENT AT
SCRATCHFACE LANE
BEDHAMPTON
HAMPSHIRE

FOR
CRAYFERN HOMES LIMITED

0 1 2 3 4 5
scale bar 1:100 @ A2

SCALE: 1:100 @ A3 DATE: AUG 2012 DRAWING NO 02.12_236