




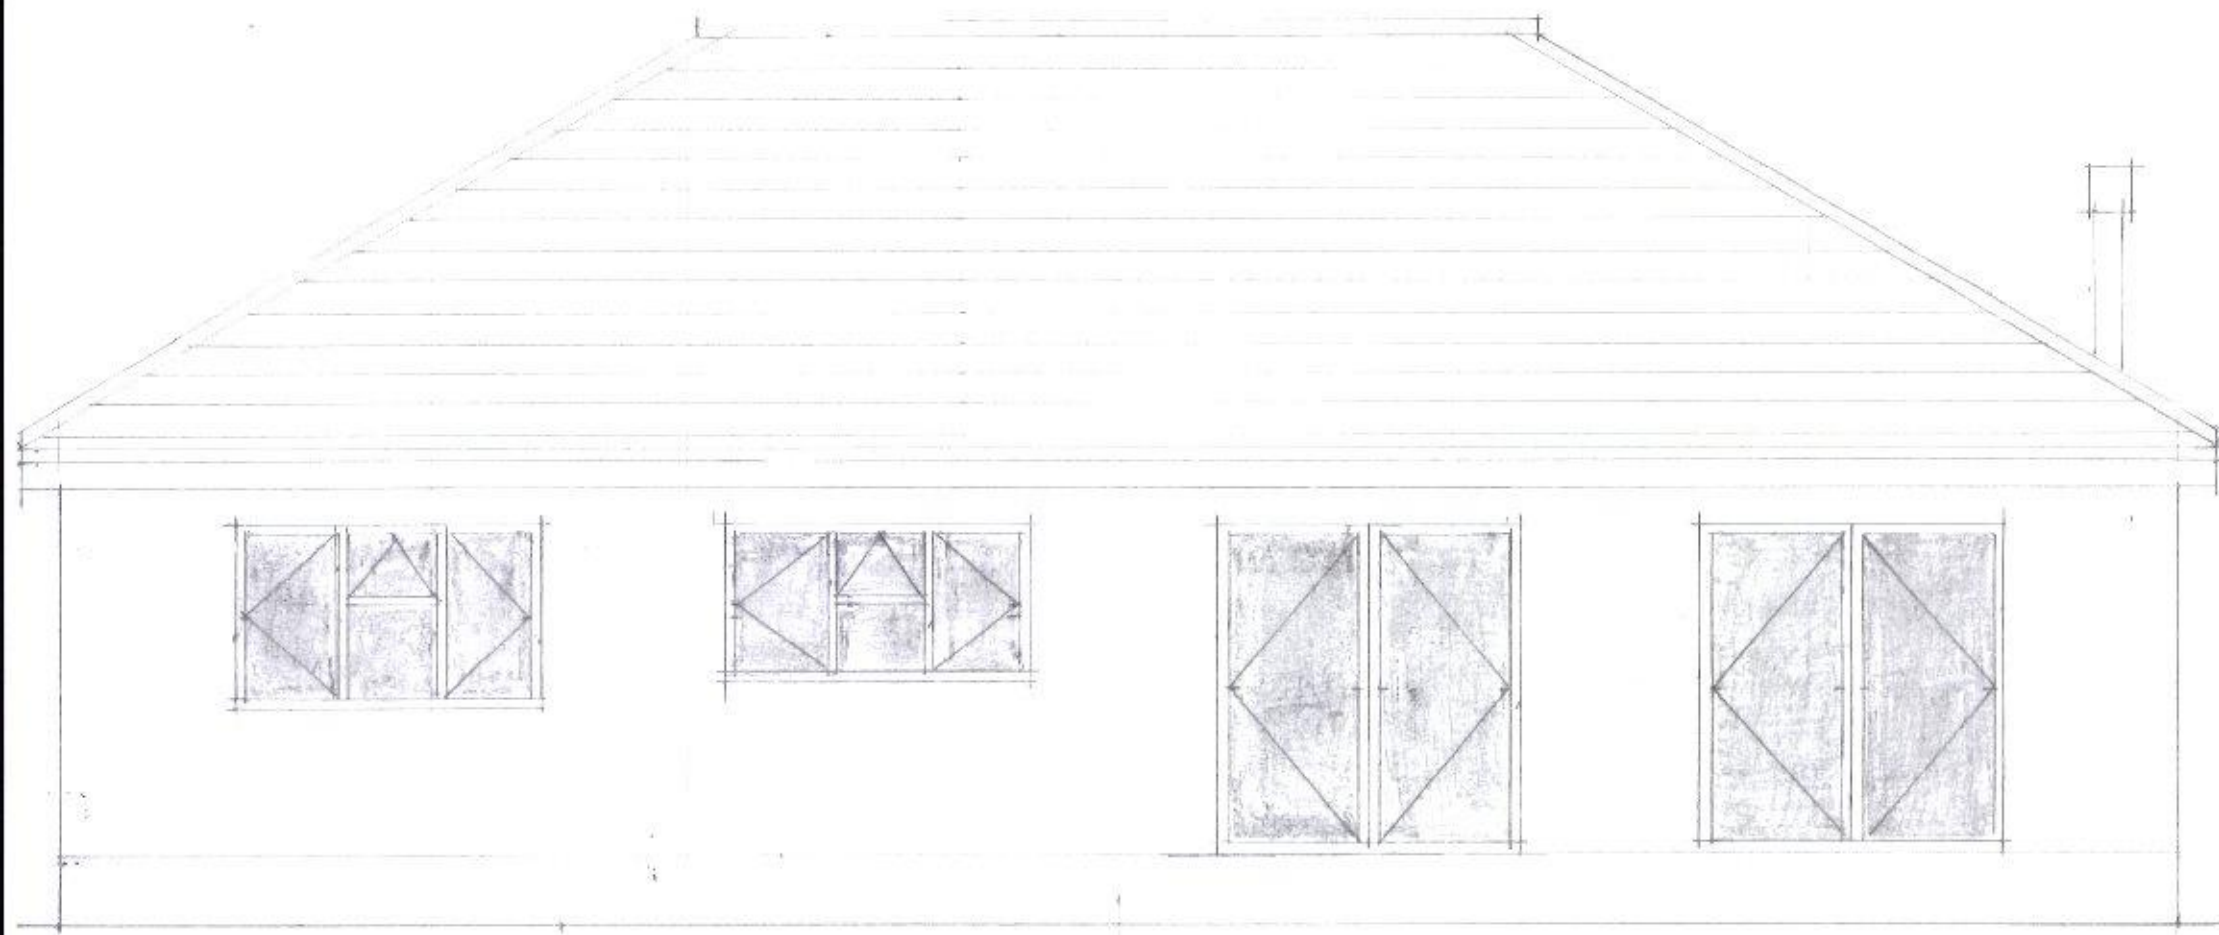


NORTH ELEVATION

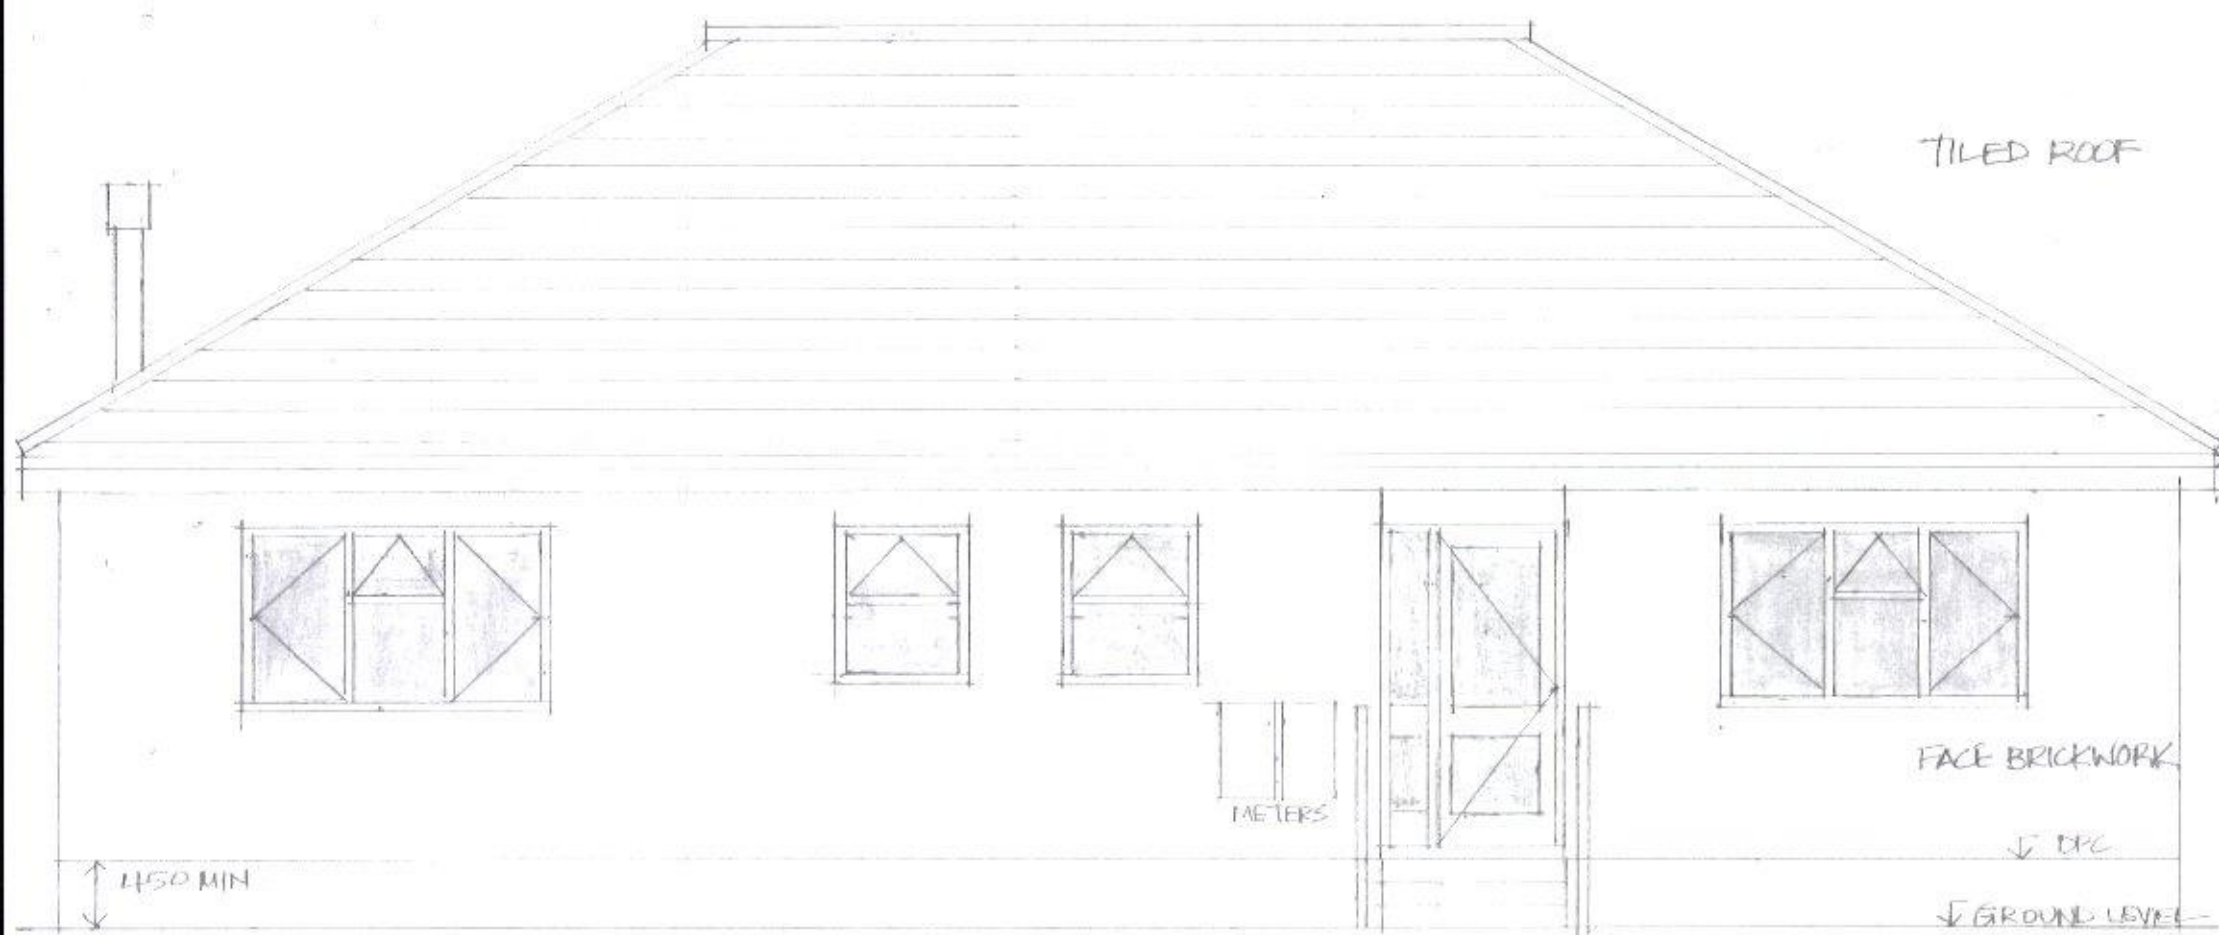

SOUTH ELEVATION

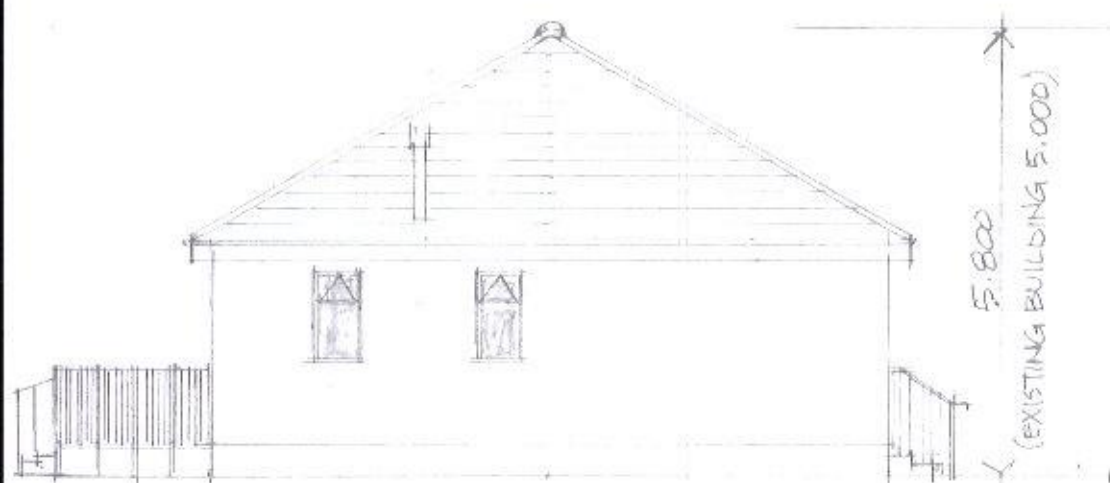

WEST ELEVATION

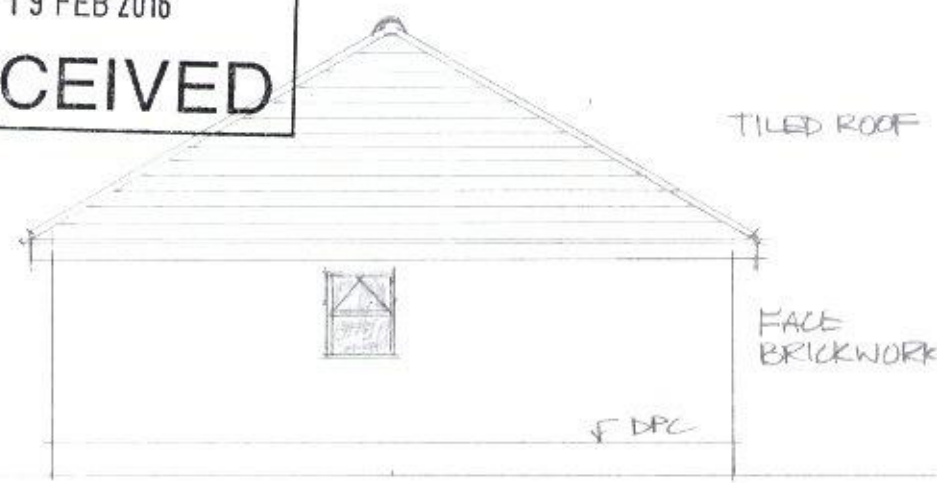

EAST ELEVATION

67 SOUTHWOOD ROAD HAYLING ISLAND
HAMPSHIRE PO11 9PT
PROPOSED SINGLE STOREY DWELLING
DRAWING NUMBER PJ/PD11
SCALES 1:50 AND 1:100 DATE JAN 2016