

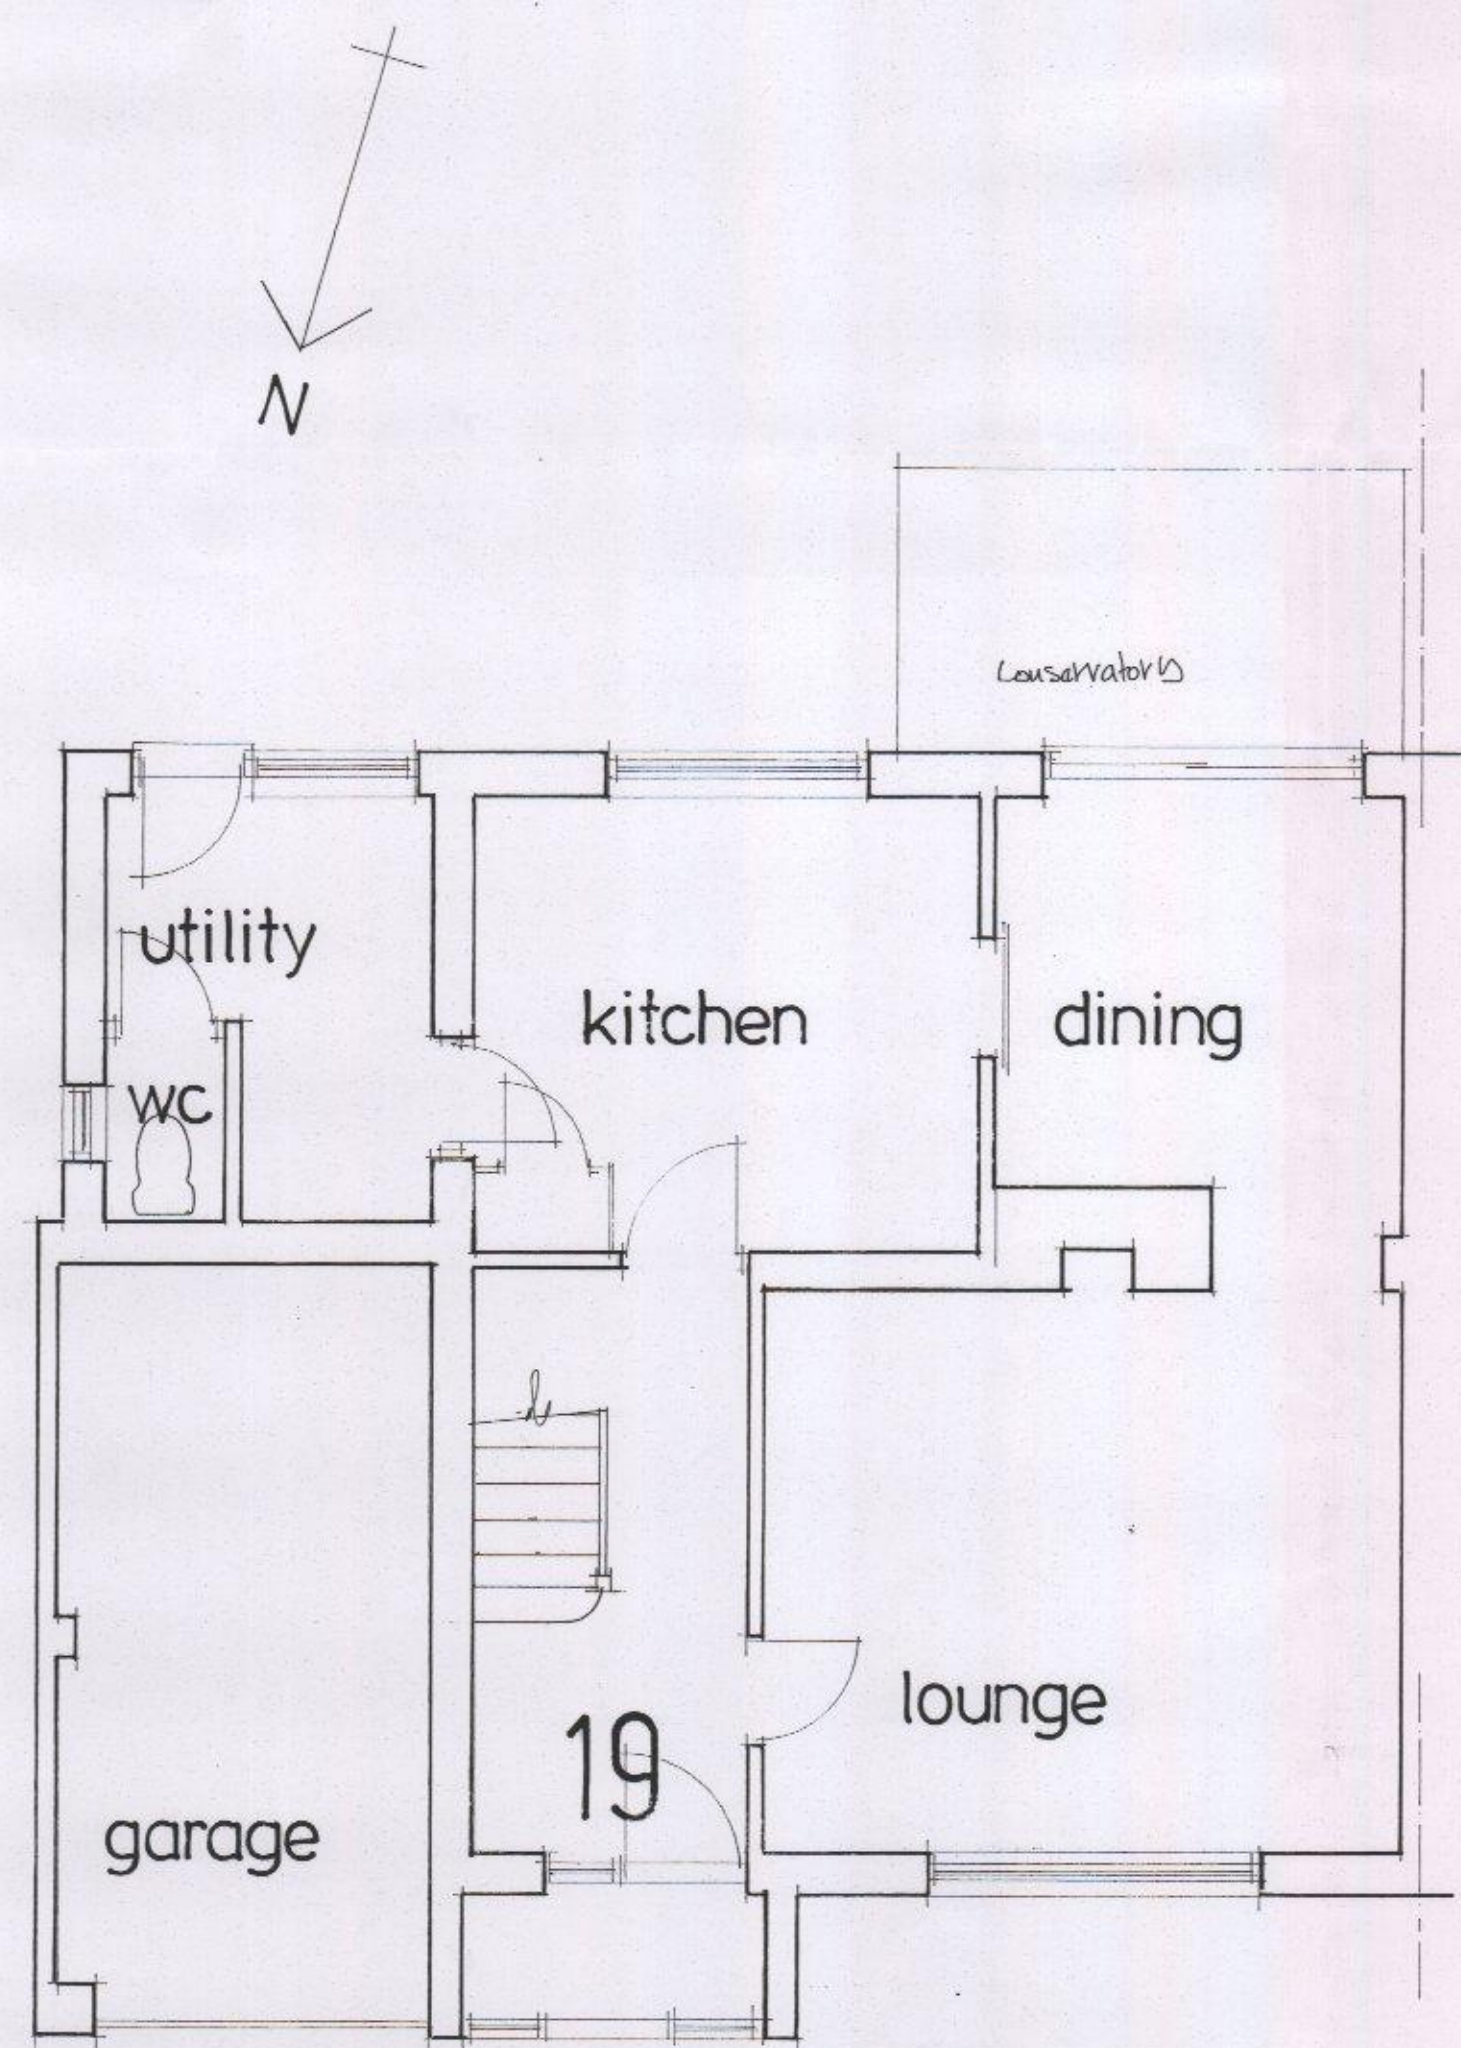


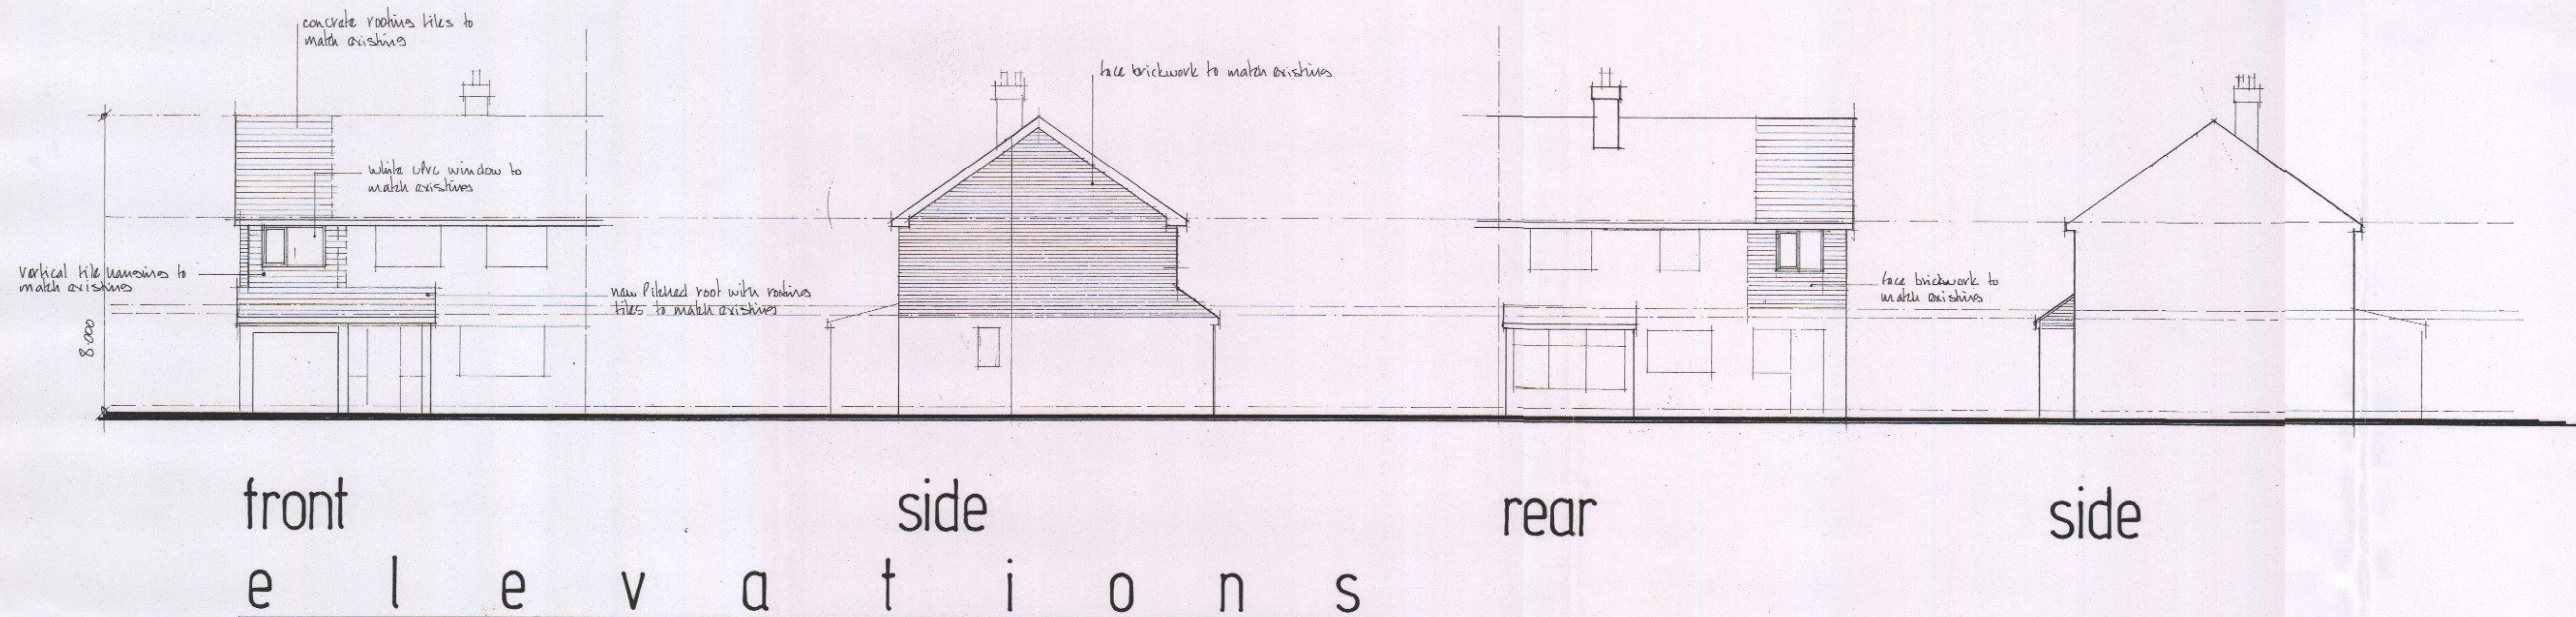


ground floor plan

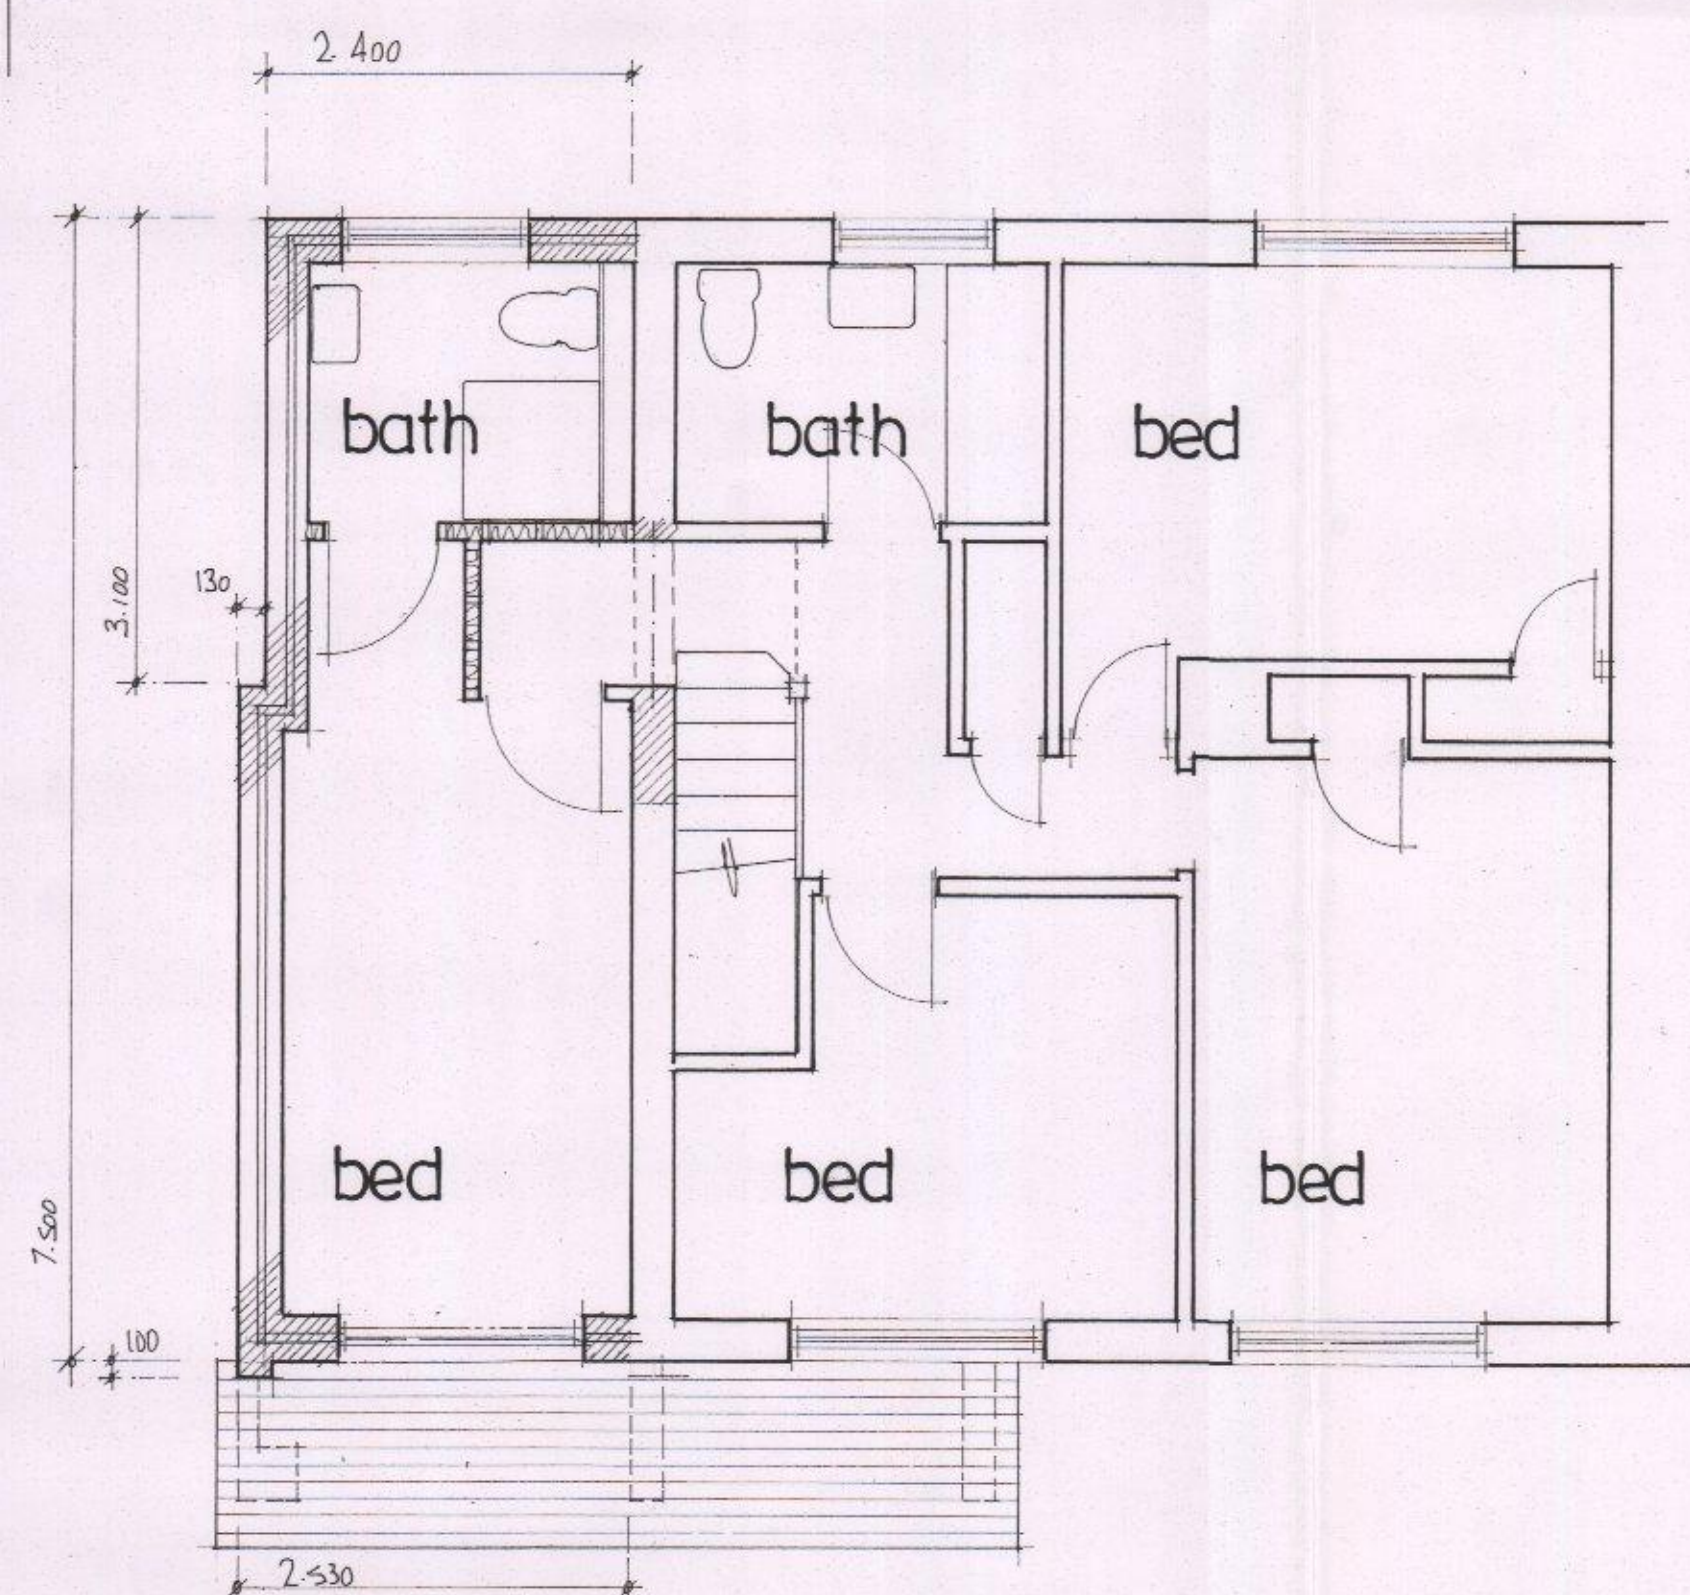


first floor plan

Scale: 1:50 and 1:100

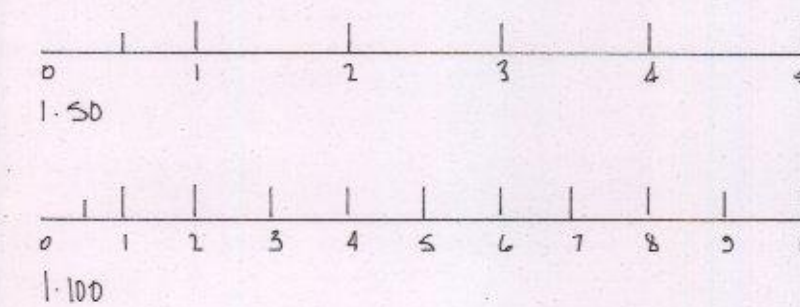

HAVANT BOROUGH COUNCIL
29 JUN 2016
RECEIVED

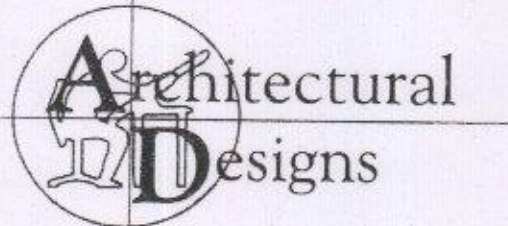	
Architectural Designs 157 Methuen Road, Southsea, Portsmouth, Hants. PO4 9HQ Telephone: 02392 362829	
Project: Proposed first floor side extension and new pitched roof to front porch and conservatory 19 Hooks Lane, Bedhampton	
Title: Design drawings	
Scale: 1:50 and 1:100	
Date: June 2016	
Drawing No: 1606-1310	