



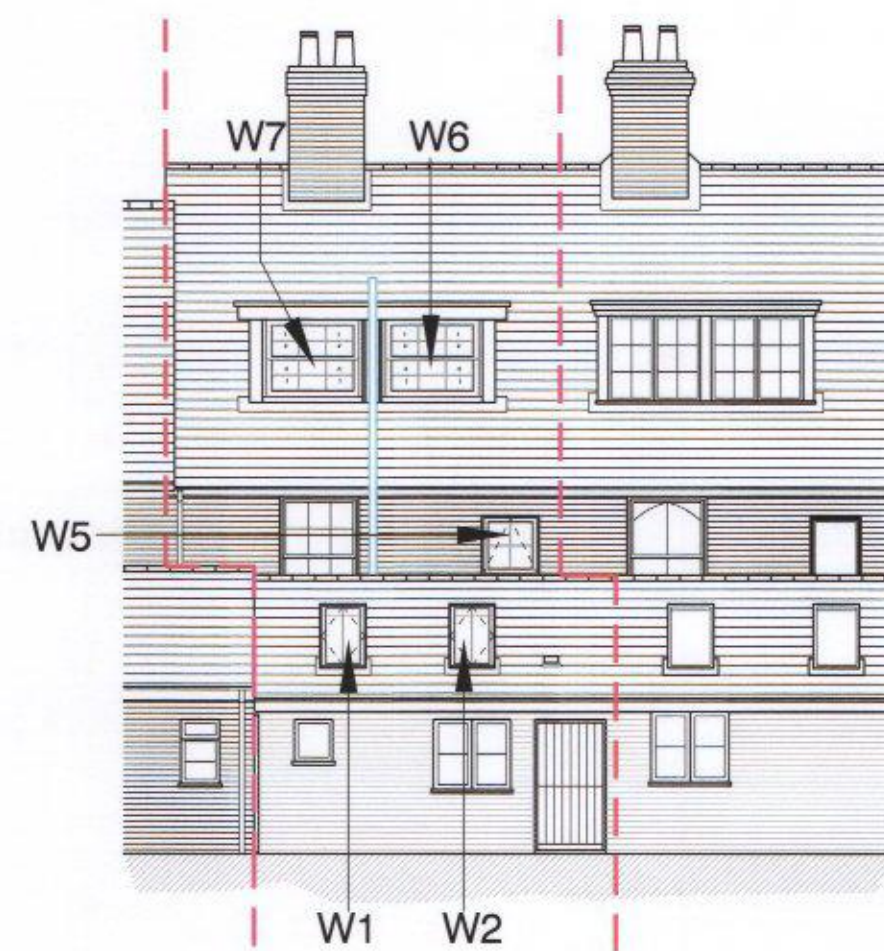

Proposed South East Elevation
@ 1:100 (A1)

W7 to be retained and refurbished if possible following comments from specialist manufacturer.


W6 to match existing W7 window.

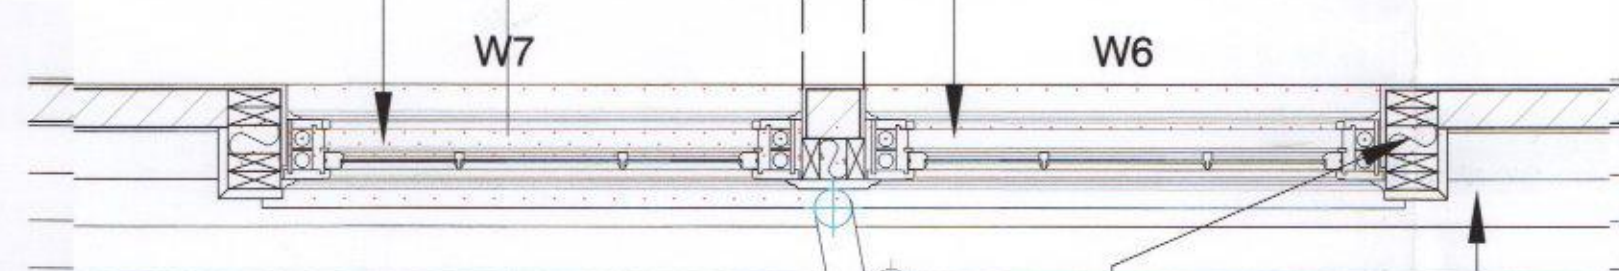


Proposed Dormer Plan
@ 1:20 (A1)

Existing timber boarded finish to made good to existing section and continued externally to proposed section to finish Dormer.

Existing pitched roof structure to be made good around proposed extended dormer section.

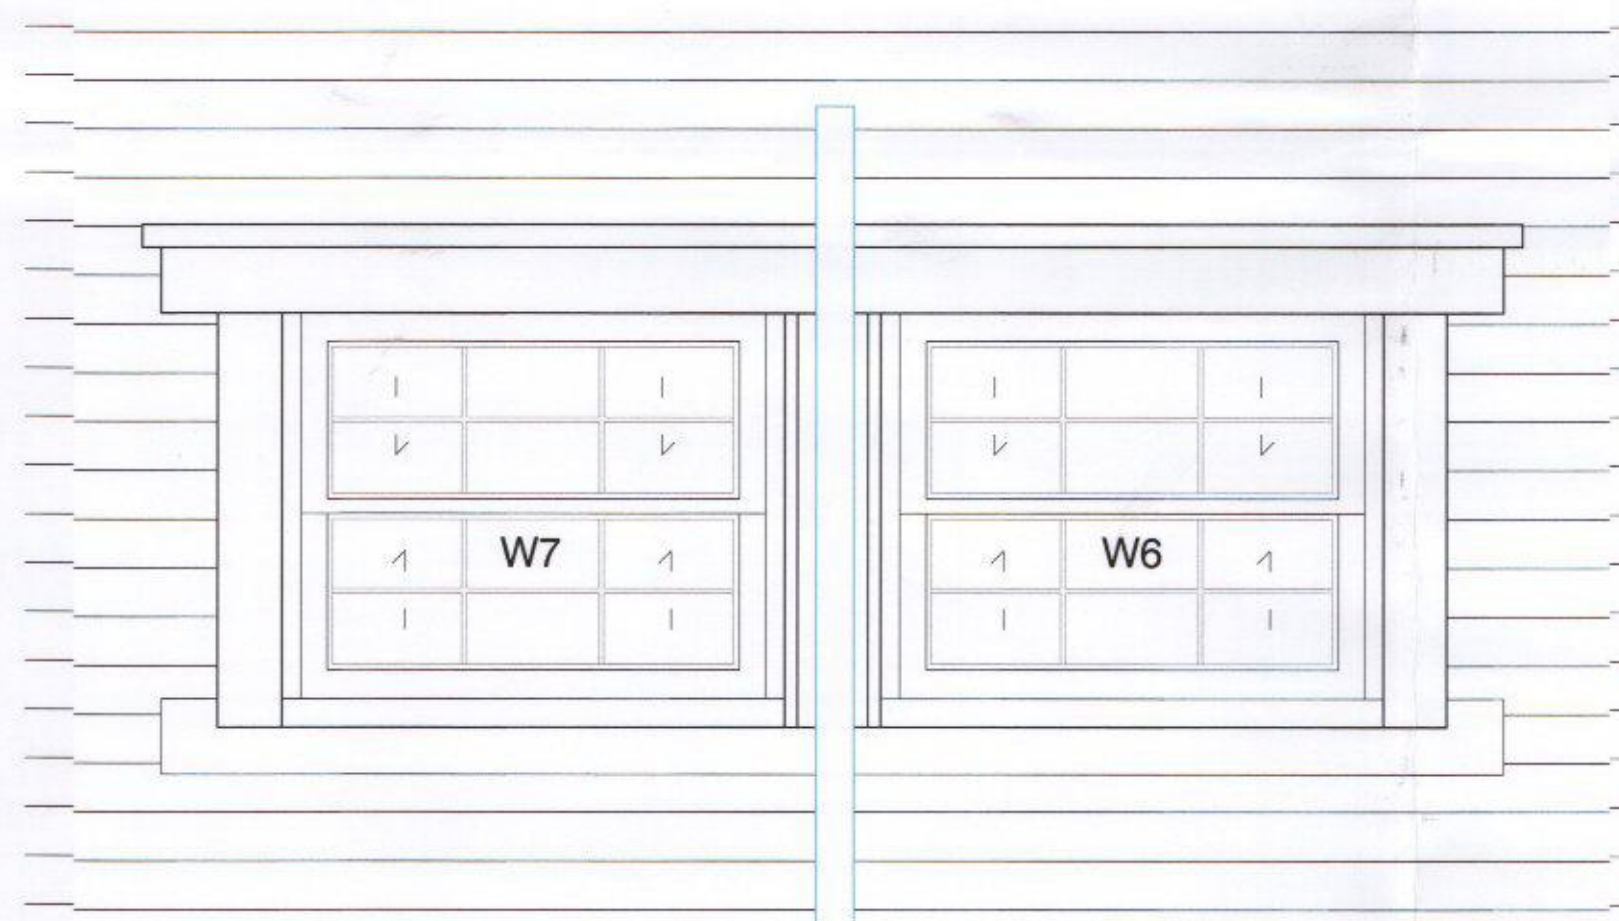


Proposed Dormer Elevation
@ 1:20 (A1)

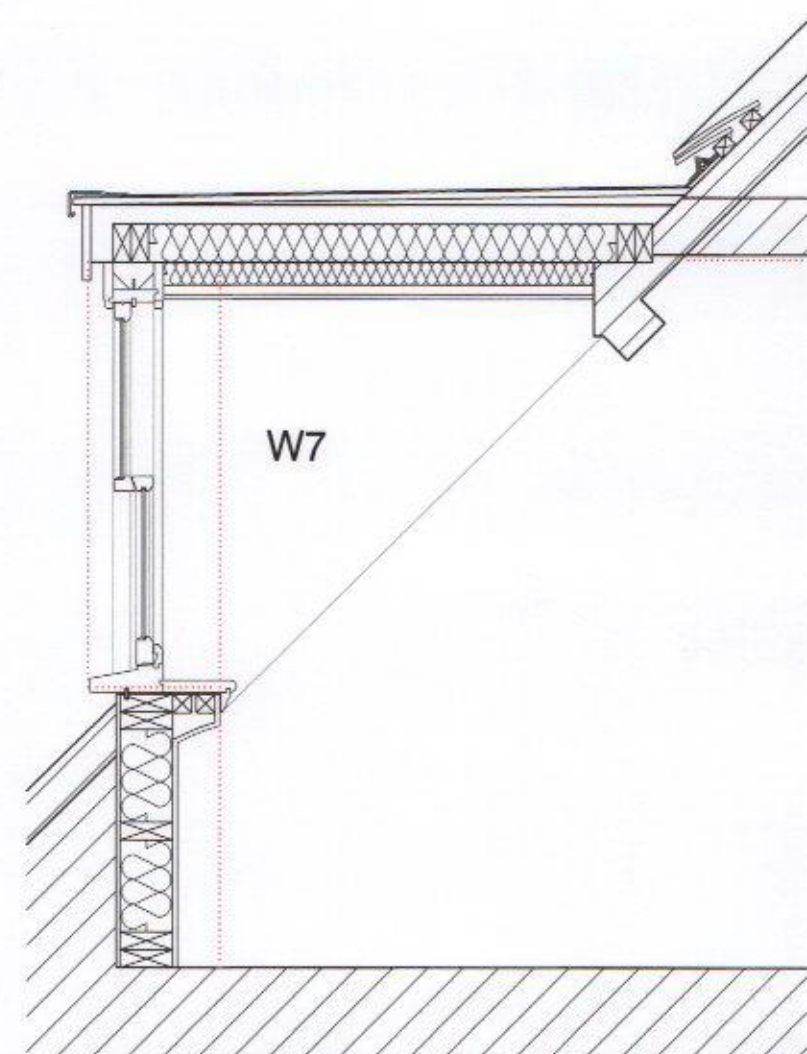


Proposed Dormer Section @ 1:20 (A1)

W6 & W7 DETAILS

W1 & W2 Velux FK06 GGL SD5P2 (or similar approved) Conservation rooflights installed in accordance with manufacturers details and requirements.

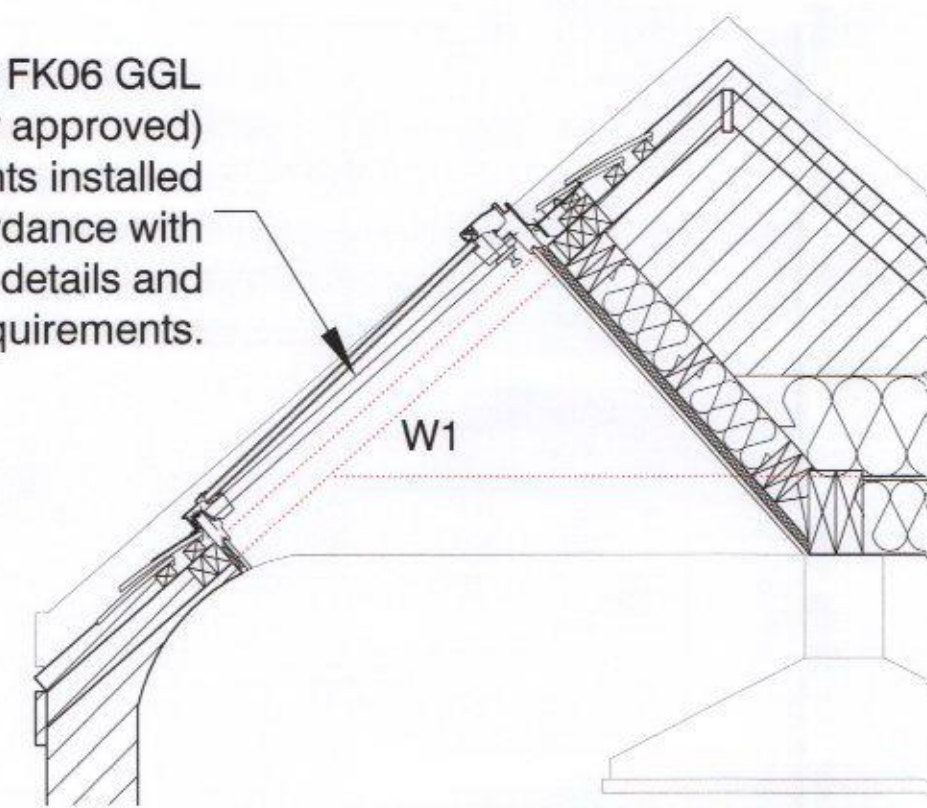

Proposed Rooflight Section
@ 1:20 (A1)

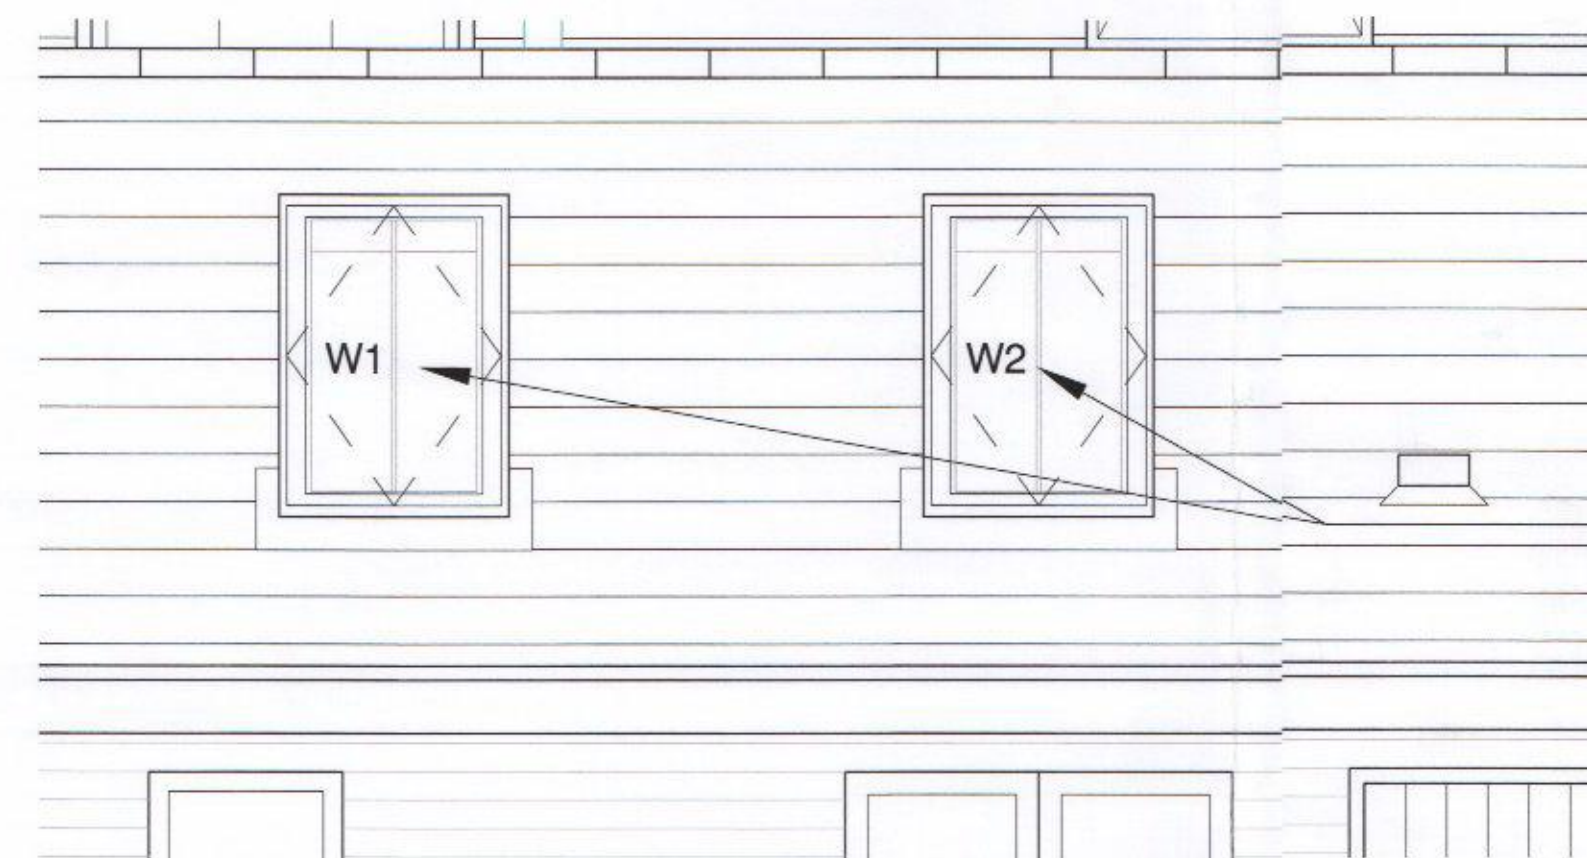


Proposed Dormer Elevation
@ 1:20 (A1)


W1 & W2 DETAILS

W1 & W2 Velux FK06 GGL SD5P2 (or similar approved) Conservation rooflights installed in accordance with manufacturers details and requirements.

NOTES:
Dimensions to be checked on site before commencing work. Any discrepancies shall be reported to the architect immediately.
Do not scale from these drawings except for planning purposes.
Use figured dimensions only.
Where applicable this drawing is to be read in conjunction with other consultants' drawings.
All drawings to be read in conjunction with specification and all other drawings including structural engineer and mechanical and electrical drawings / specification

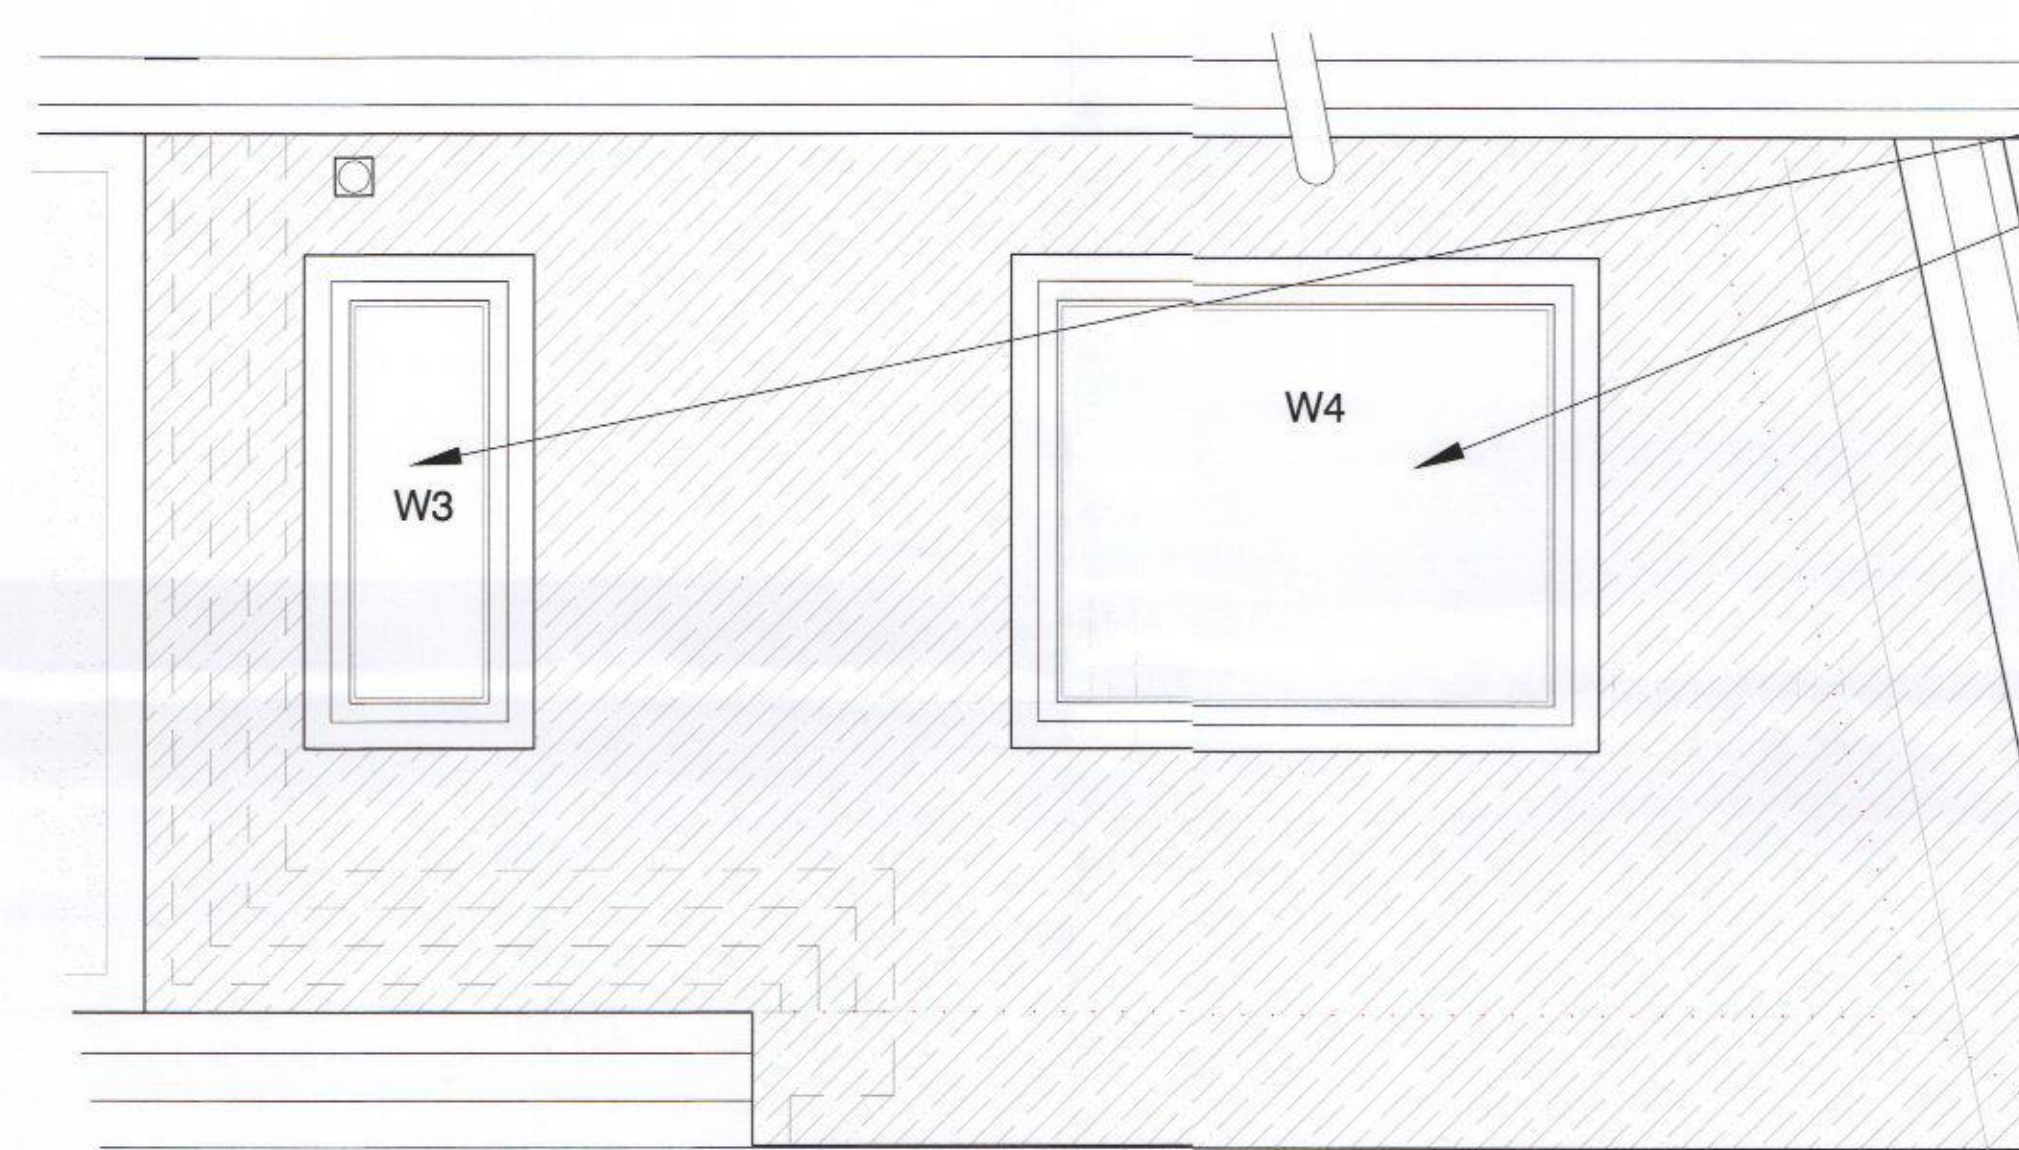


Proposed Lantern Plan @ 1:20 (A1)

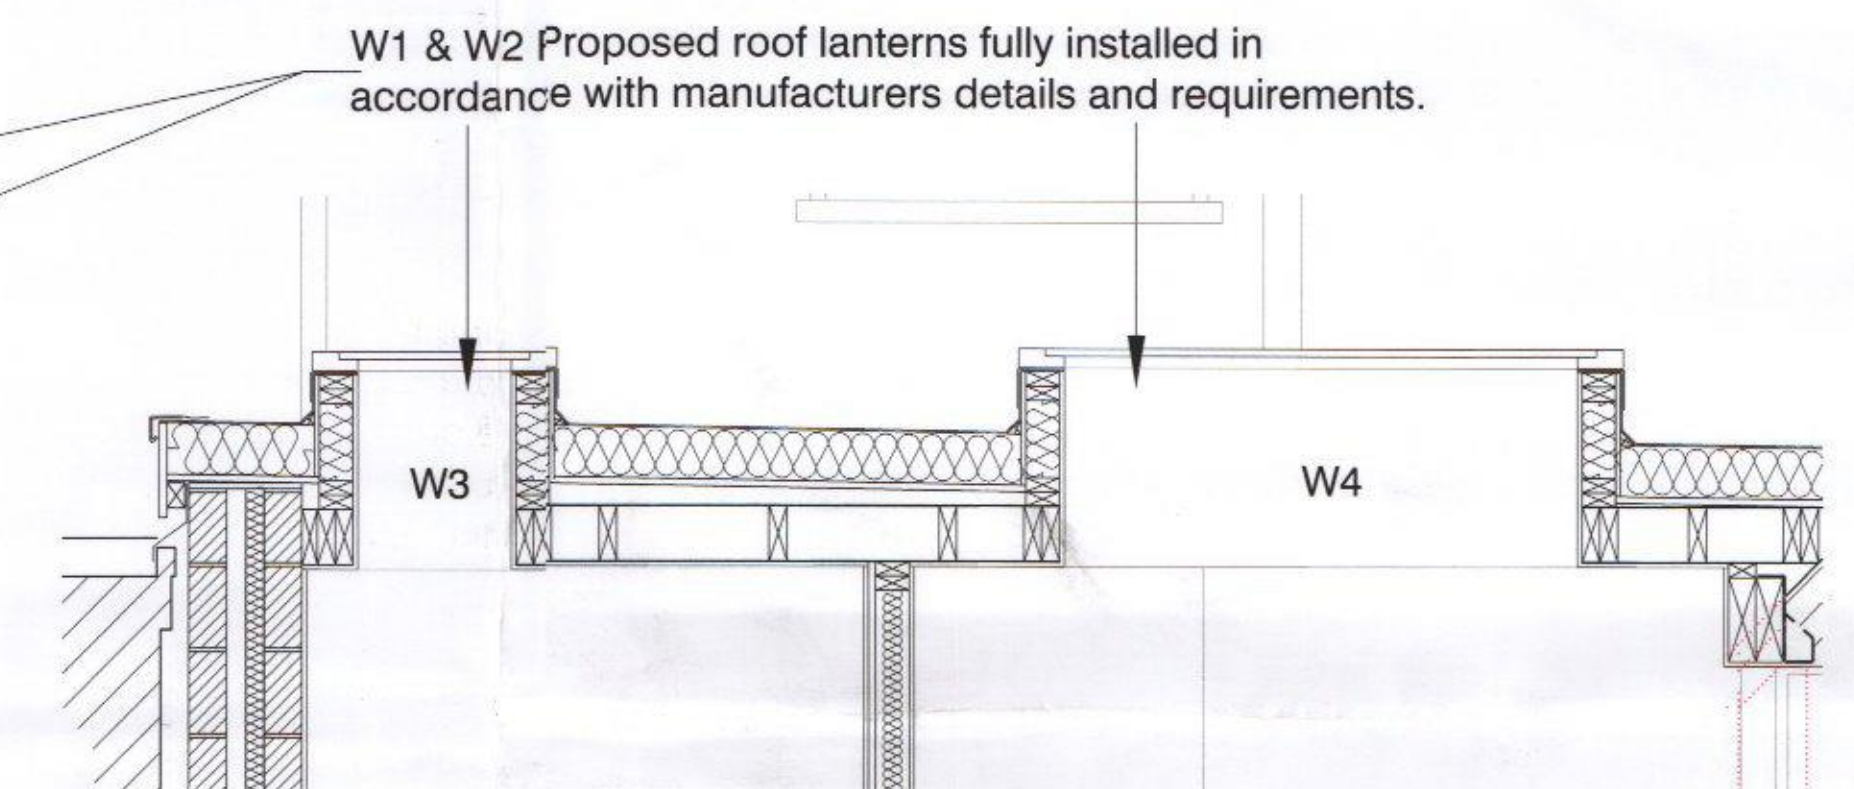

Proposed Lantern Section @ 1:20 (A1)

W1 & W2 Proposed roof lanterns fully installed in accordance with manufacturers details and requirements.

W3 & W4 DETAILS

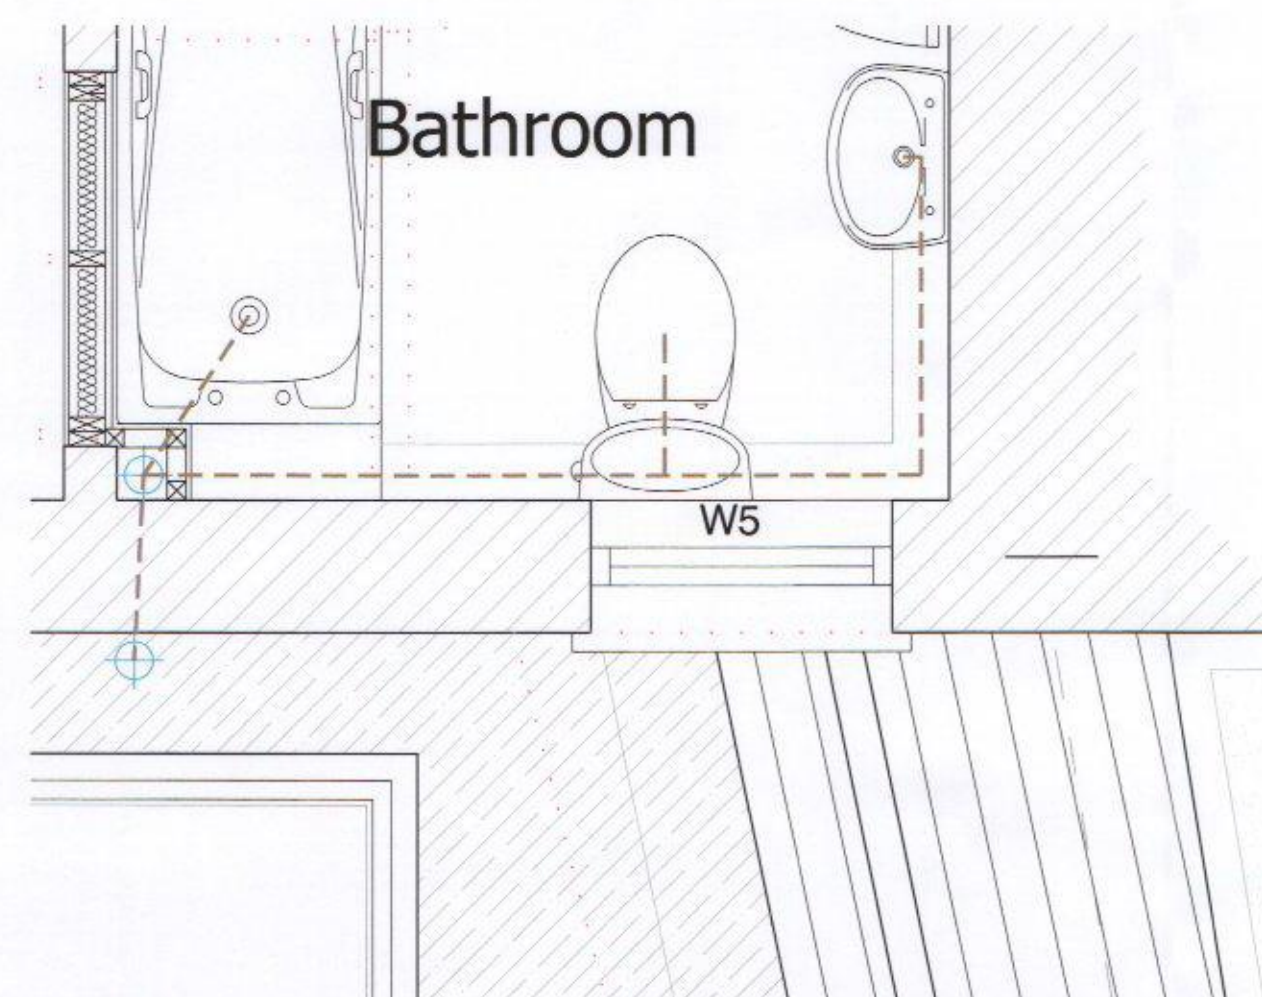

Proposed Bathroom Window Plan
@ 1:20 (A1)


W5 Proposed windows and doors are to be of timber construction in accordance with specialist manufacturers details and requirements.

All surrounding walls are to be made good following window installation along with adequate lintels and cavity closer's being installed.



Proposed Bathroom Window Section
@ 1:20 (A1)

W5 DETAILS

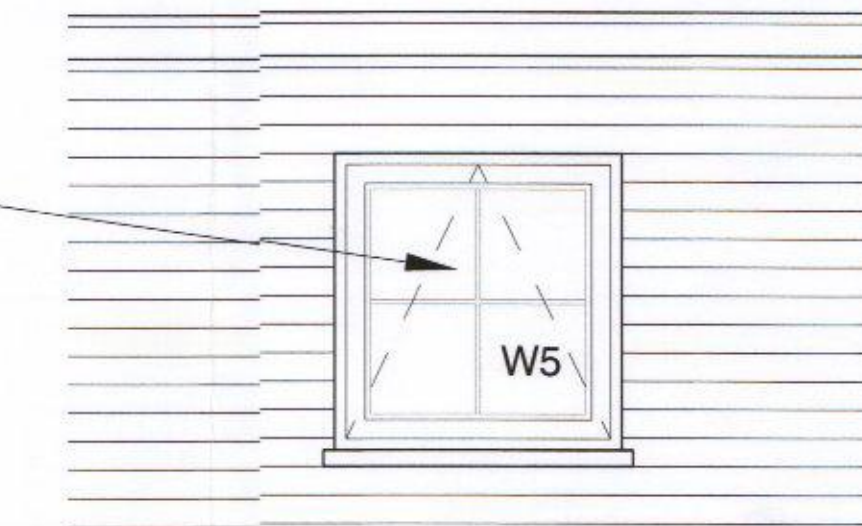

Proposed Bathroom Window Elevation
@ 1:20 (A1)

PLEASE REFER TO HELYER DAVIES ARCHITECTS BUILDING REGULATIONS PLANS, ELEVATIONS AND SECTIONS FOR FULL SPECIFICATION.



REV	DATE	AMENDMENT	DRAWN

hd architects
www.hdarchitects.co.uk mail@hdarchitects.co.uk

Helyer Davies Architects Ltd
1 The Old Flour Mill,
Emsworth, PO10 7BT
01243 370 715

CLIENT
Philippa Garety & Clara Herbert

PROJECT
15 Queen Street,
Emsworth,
Hampshire
PO10 7 BJ

DRAWING
Window Details

SCALE
as noted @ A1

DATE	September 2016	DRAWN	SR
DRAWING NUMBER	19017-104	REVISION	