




Note:
All dimensions must be checked on site
and not scaled from this drawing.
except for planning.

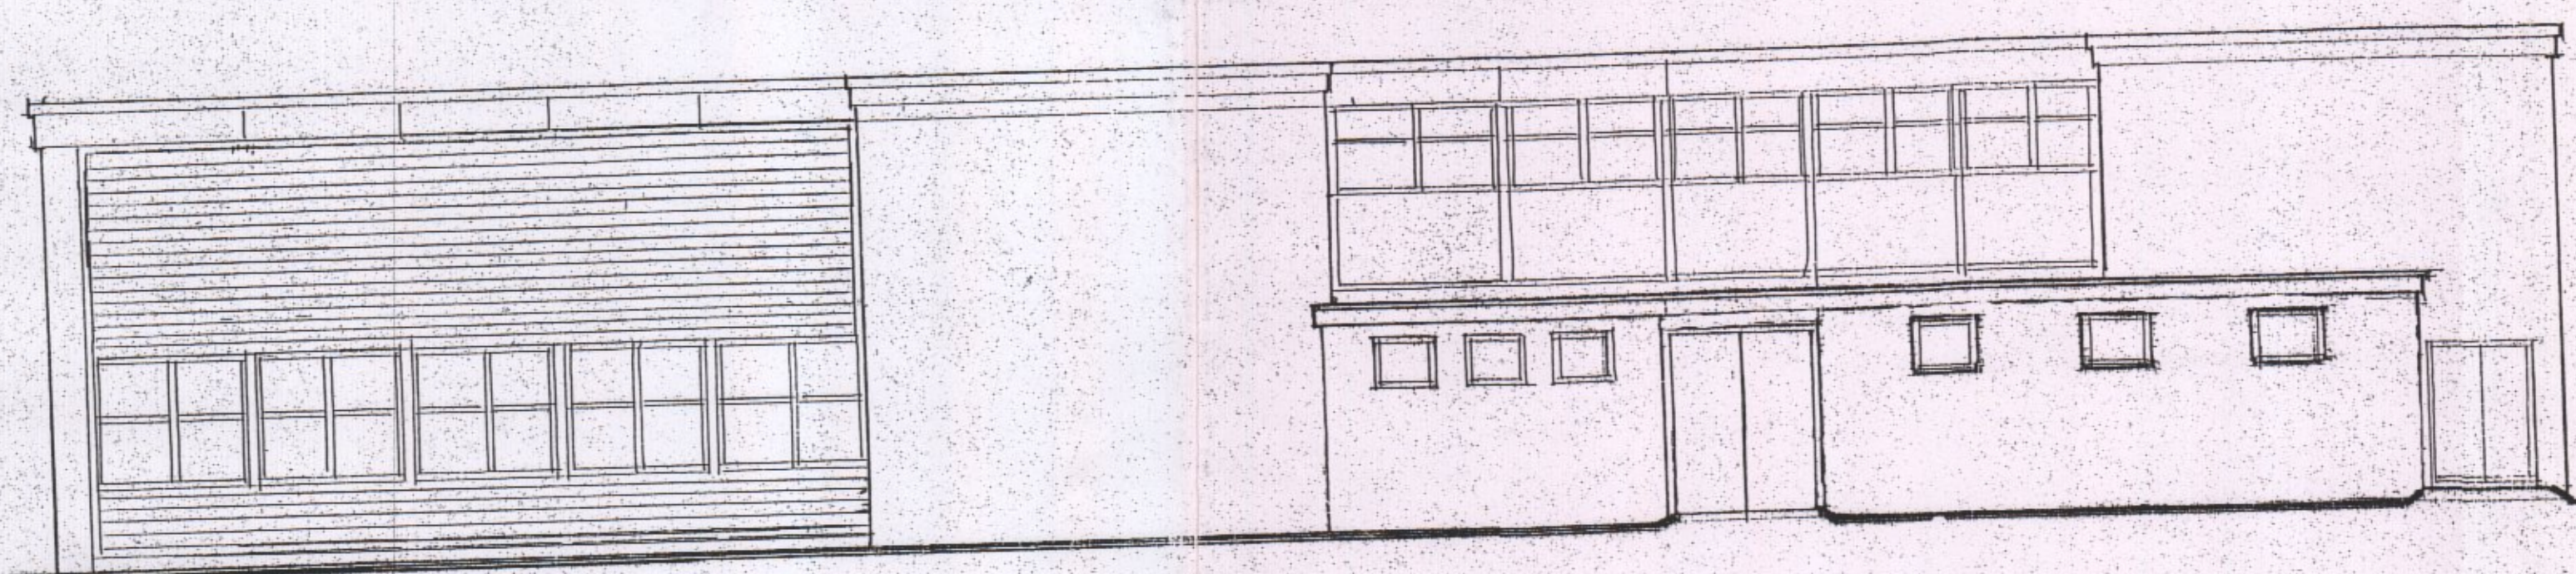

NORTH - WEST ELEVATION

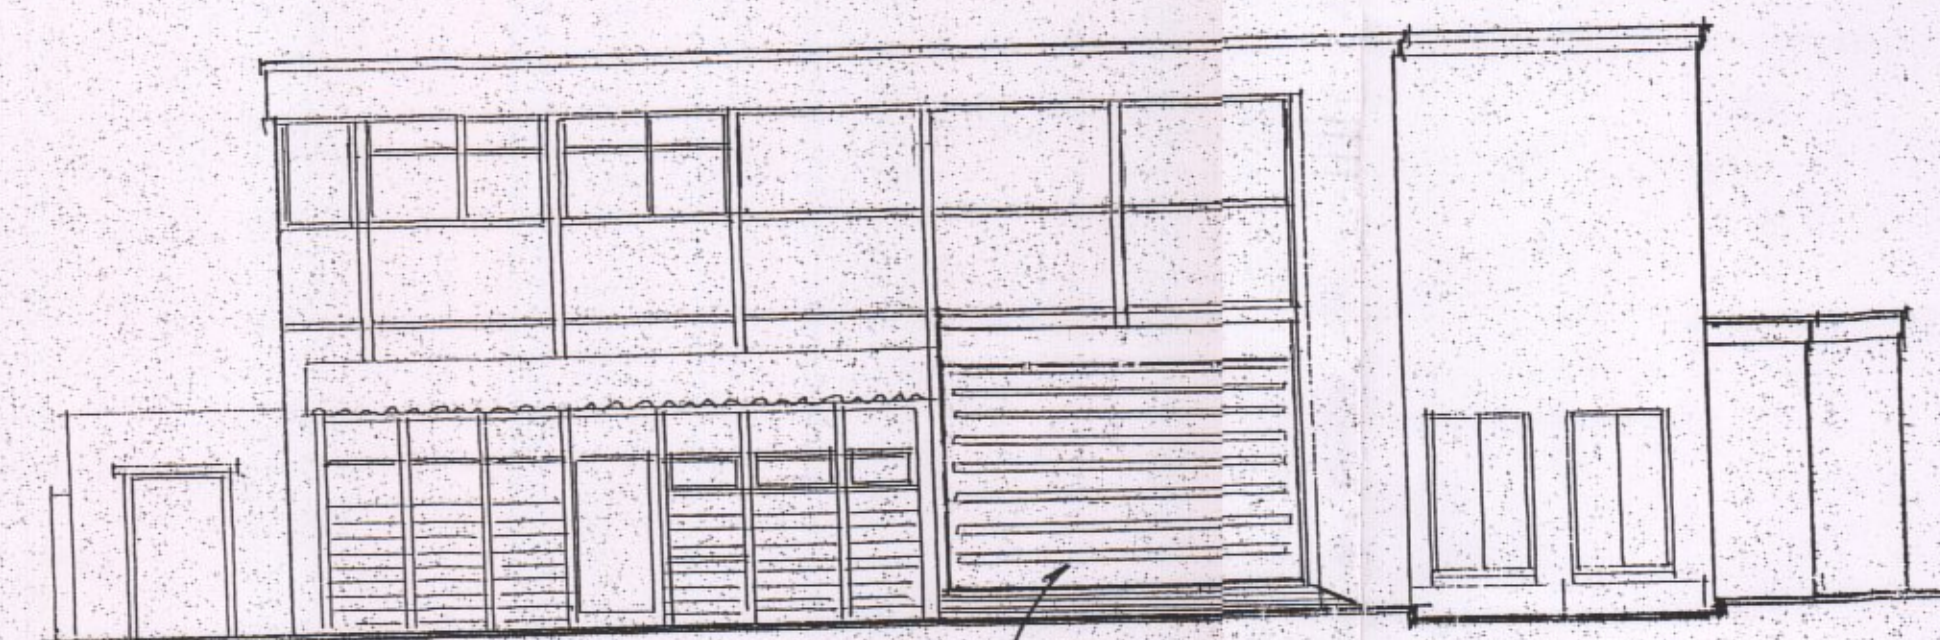

PROPOSED NORTH - EAST ELEVATION

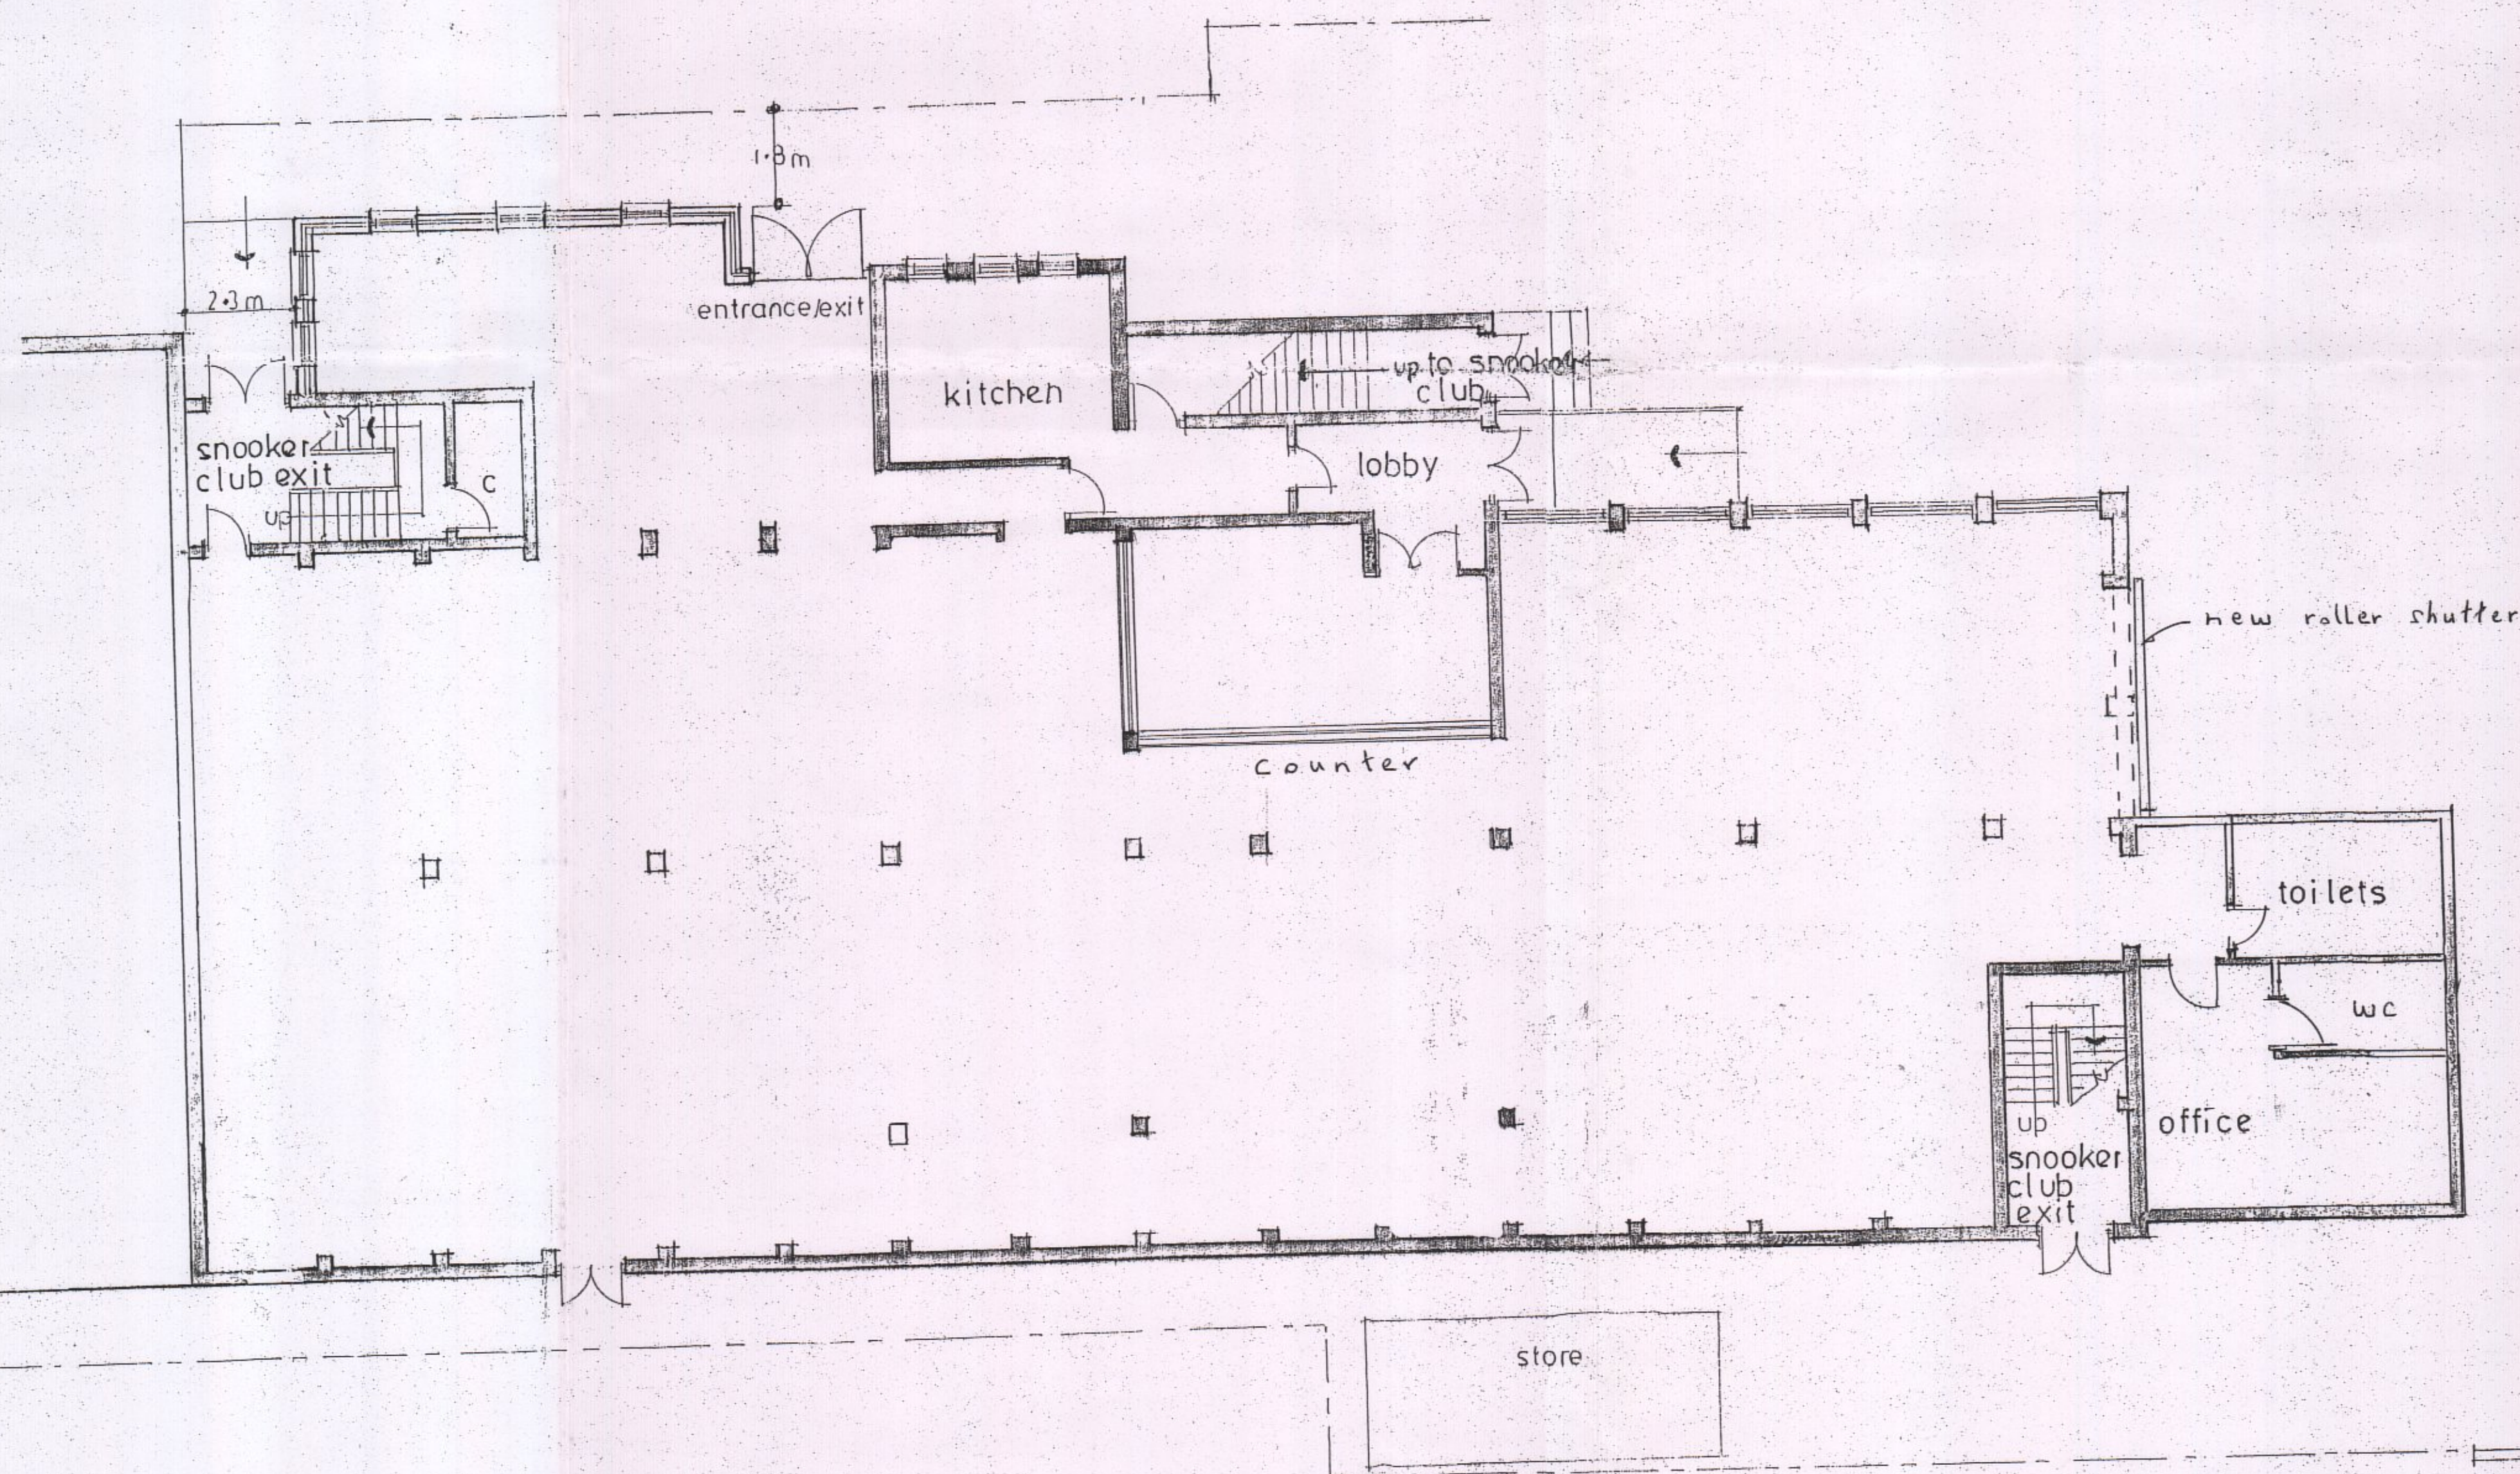

GROUND FLOOR PLAN

0 1m 5m 10m
scale bar

A	Date	Revision

Client
TRADEAMP LTD

Job Title

ASTON ROOMS
16 ASTON ROAD
WATERLOOVILLE HANTS

Drawing Title
proposed change
of use to
warehouse and
trade counter

Scale 1:100

Date APR '16 Drawn by CW

Drg. No. 2 Rev.