


HAVANT BOROUGH
COUNCIL


17 JUN 2016

RECEIVED

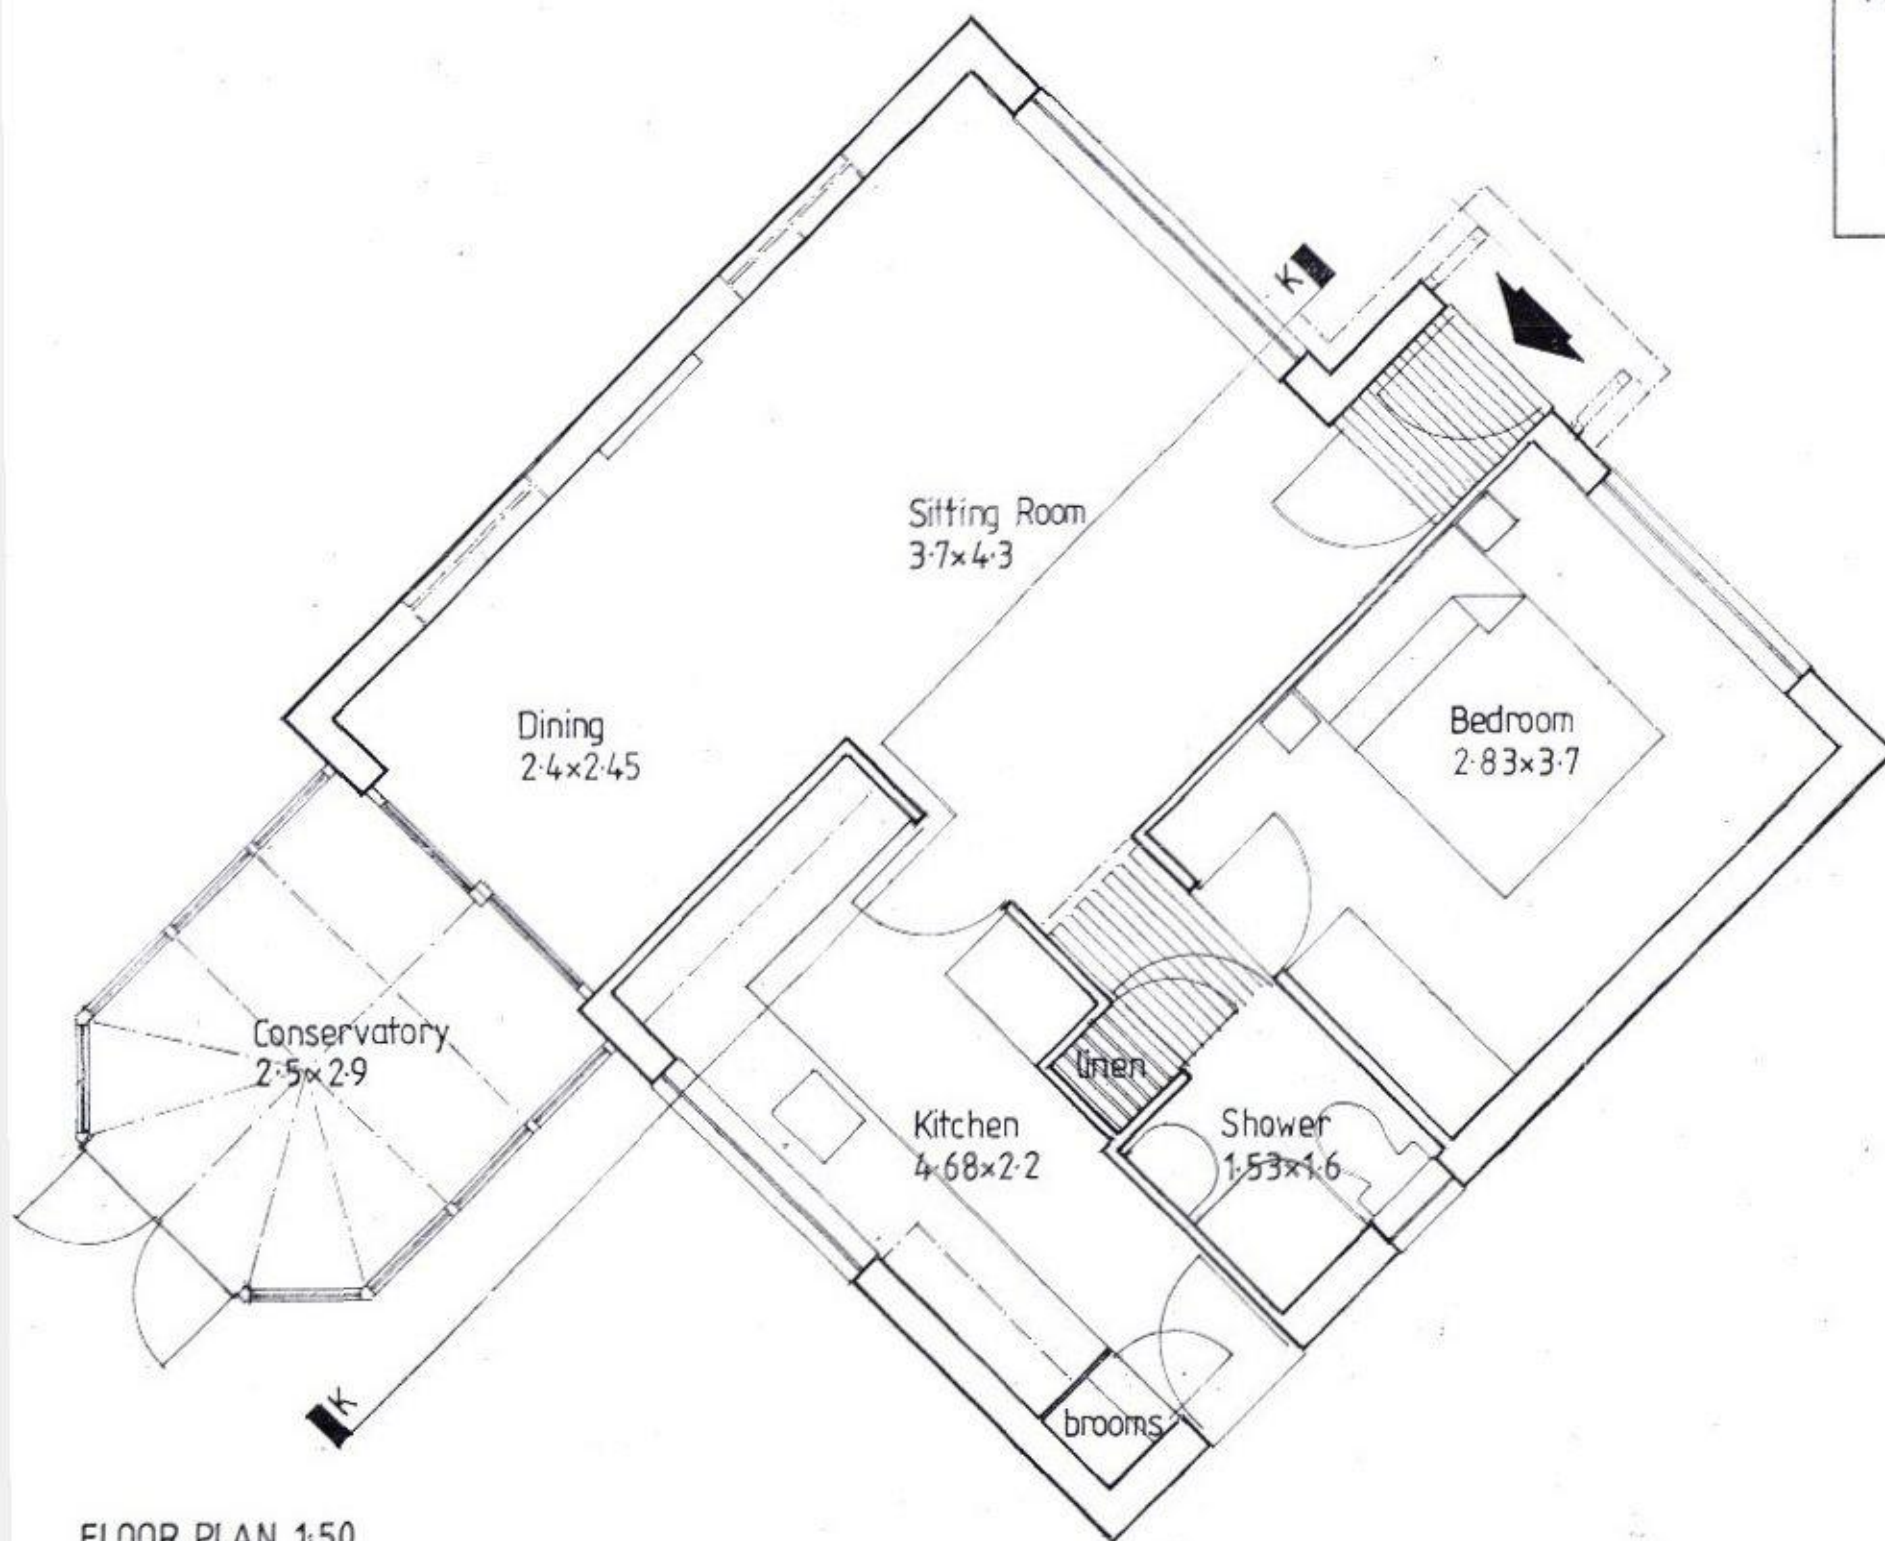

FLOOR PLAN 1:50

area 47.6 sq.mtrs. (512 sq.ft.)
excluding conservatory 7.25 sq.mtrs. (78 sq.ft.)

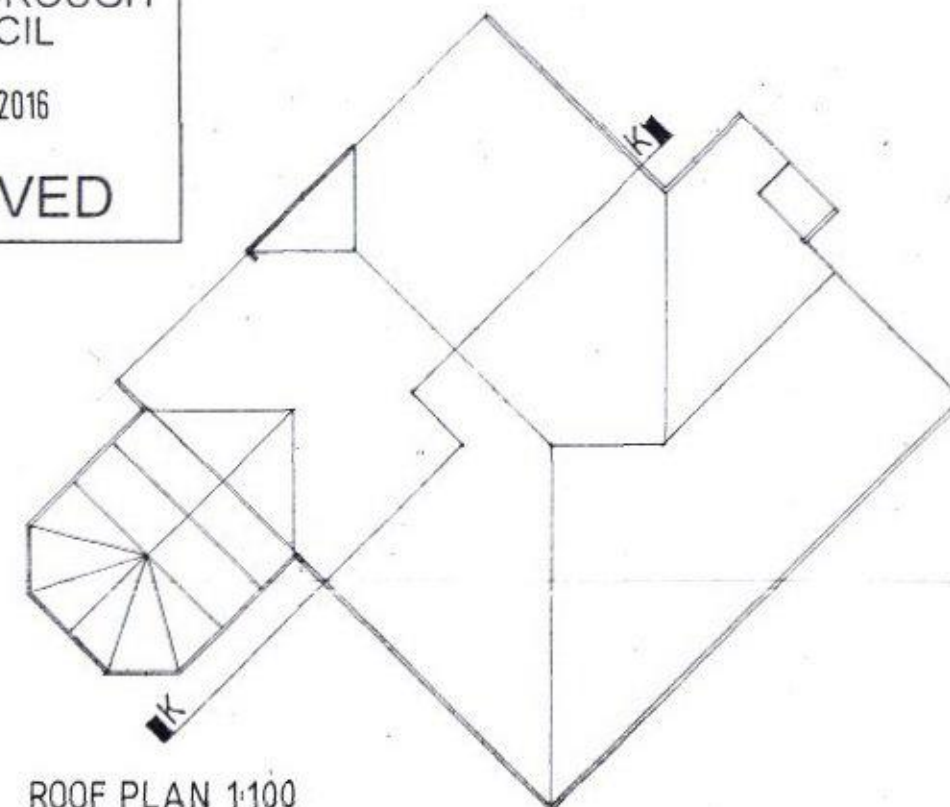

reproduced under O.S. licence 1000 06801



SITE LOCATION 1:1250

revisions

PROPOSED SENIOR CITIZEN ONE BED BUNGALOW

AT THE

REAR OF 42, MILTON RD. FRONTING JUBILEE RD. WATERLOOVILLE.

Detailed Planning Application

2305/10 scale as noted
date June 2016

Kanavan & Wingfield

CHARTERED ARCHITECTS: INTERIOR DESIGNERS