



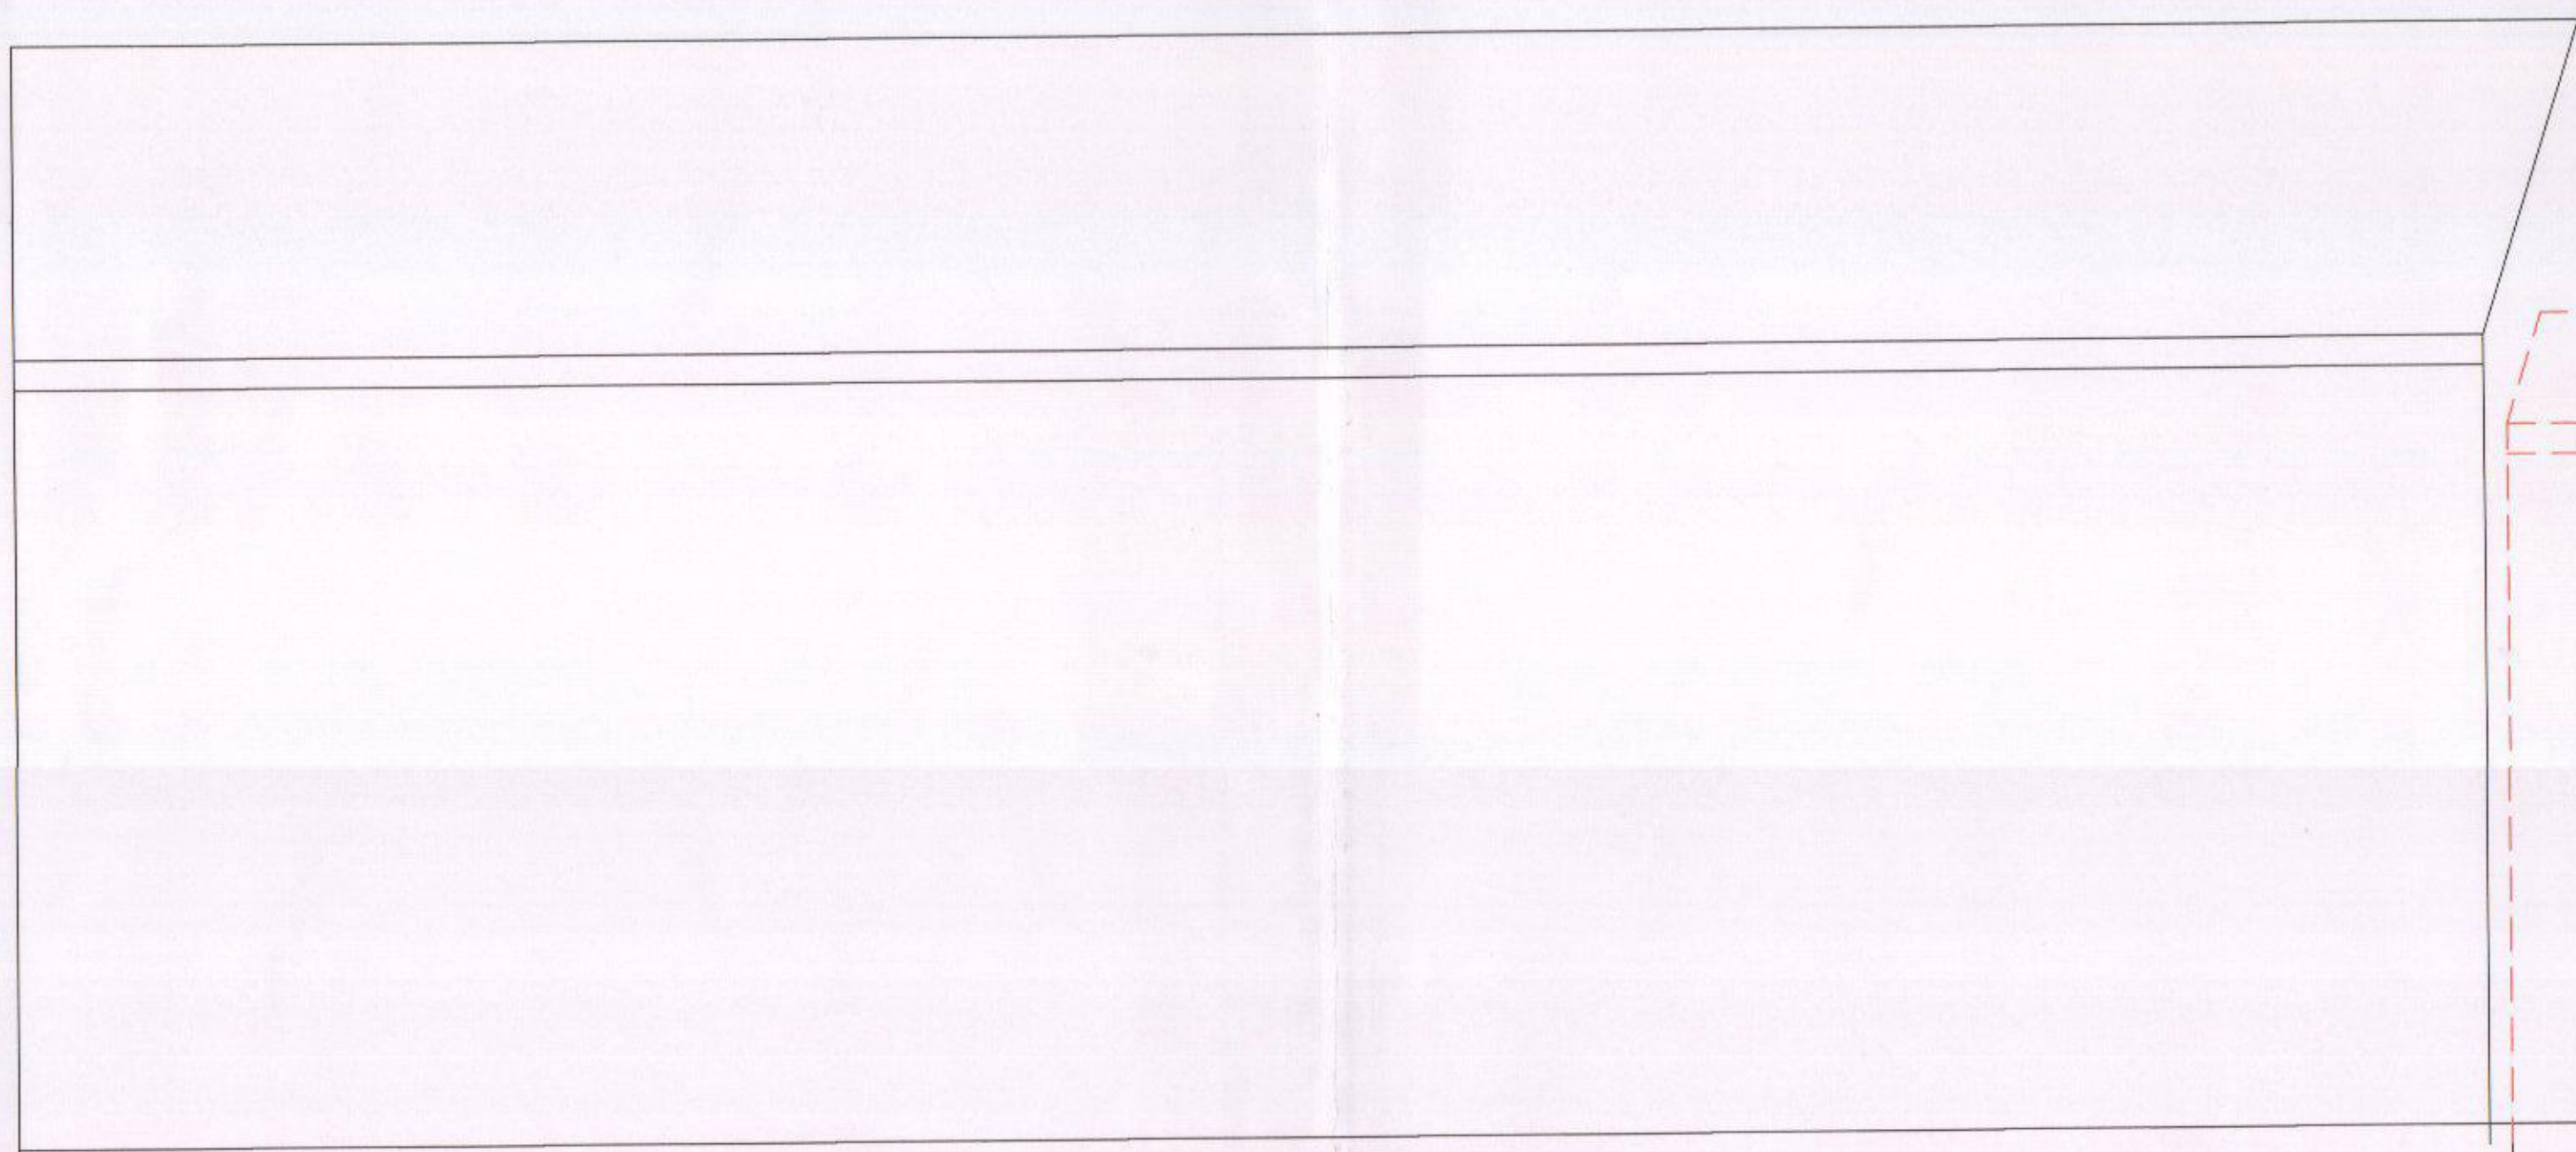


WEST ELEVATION

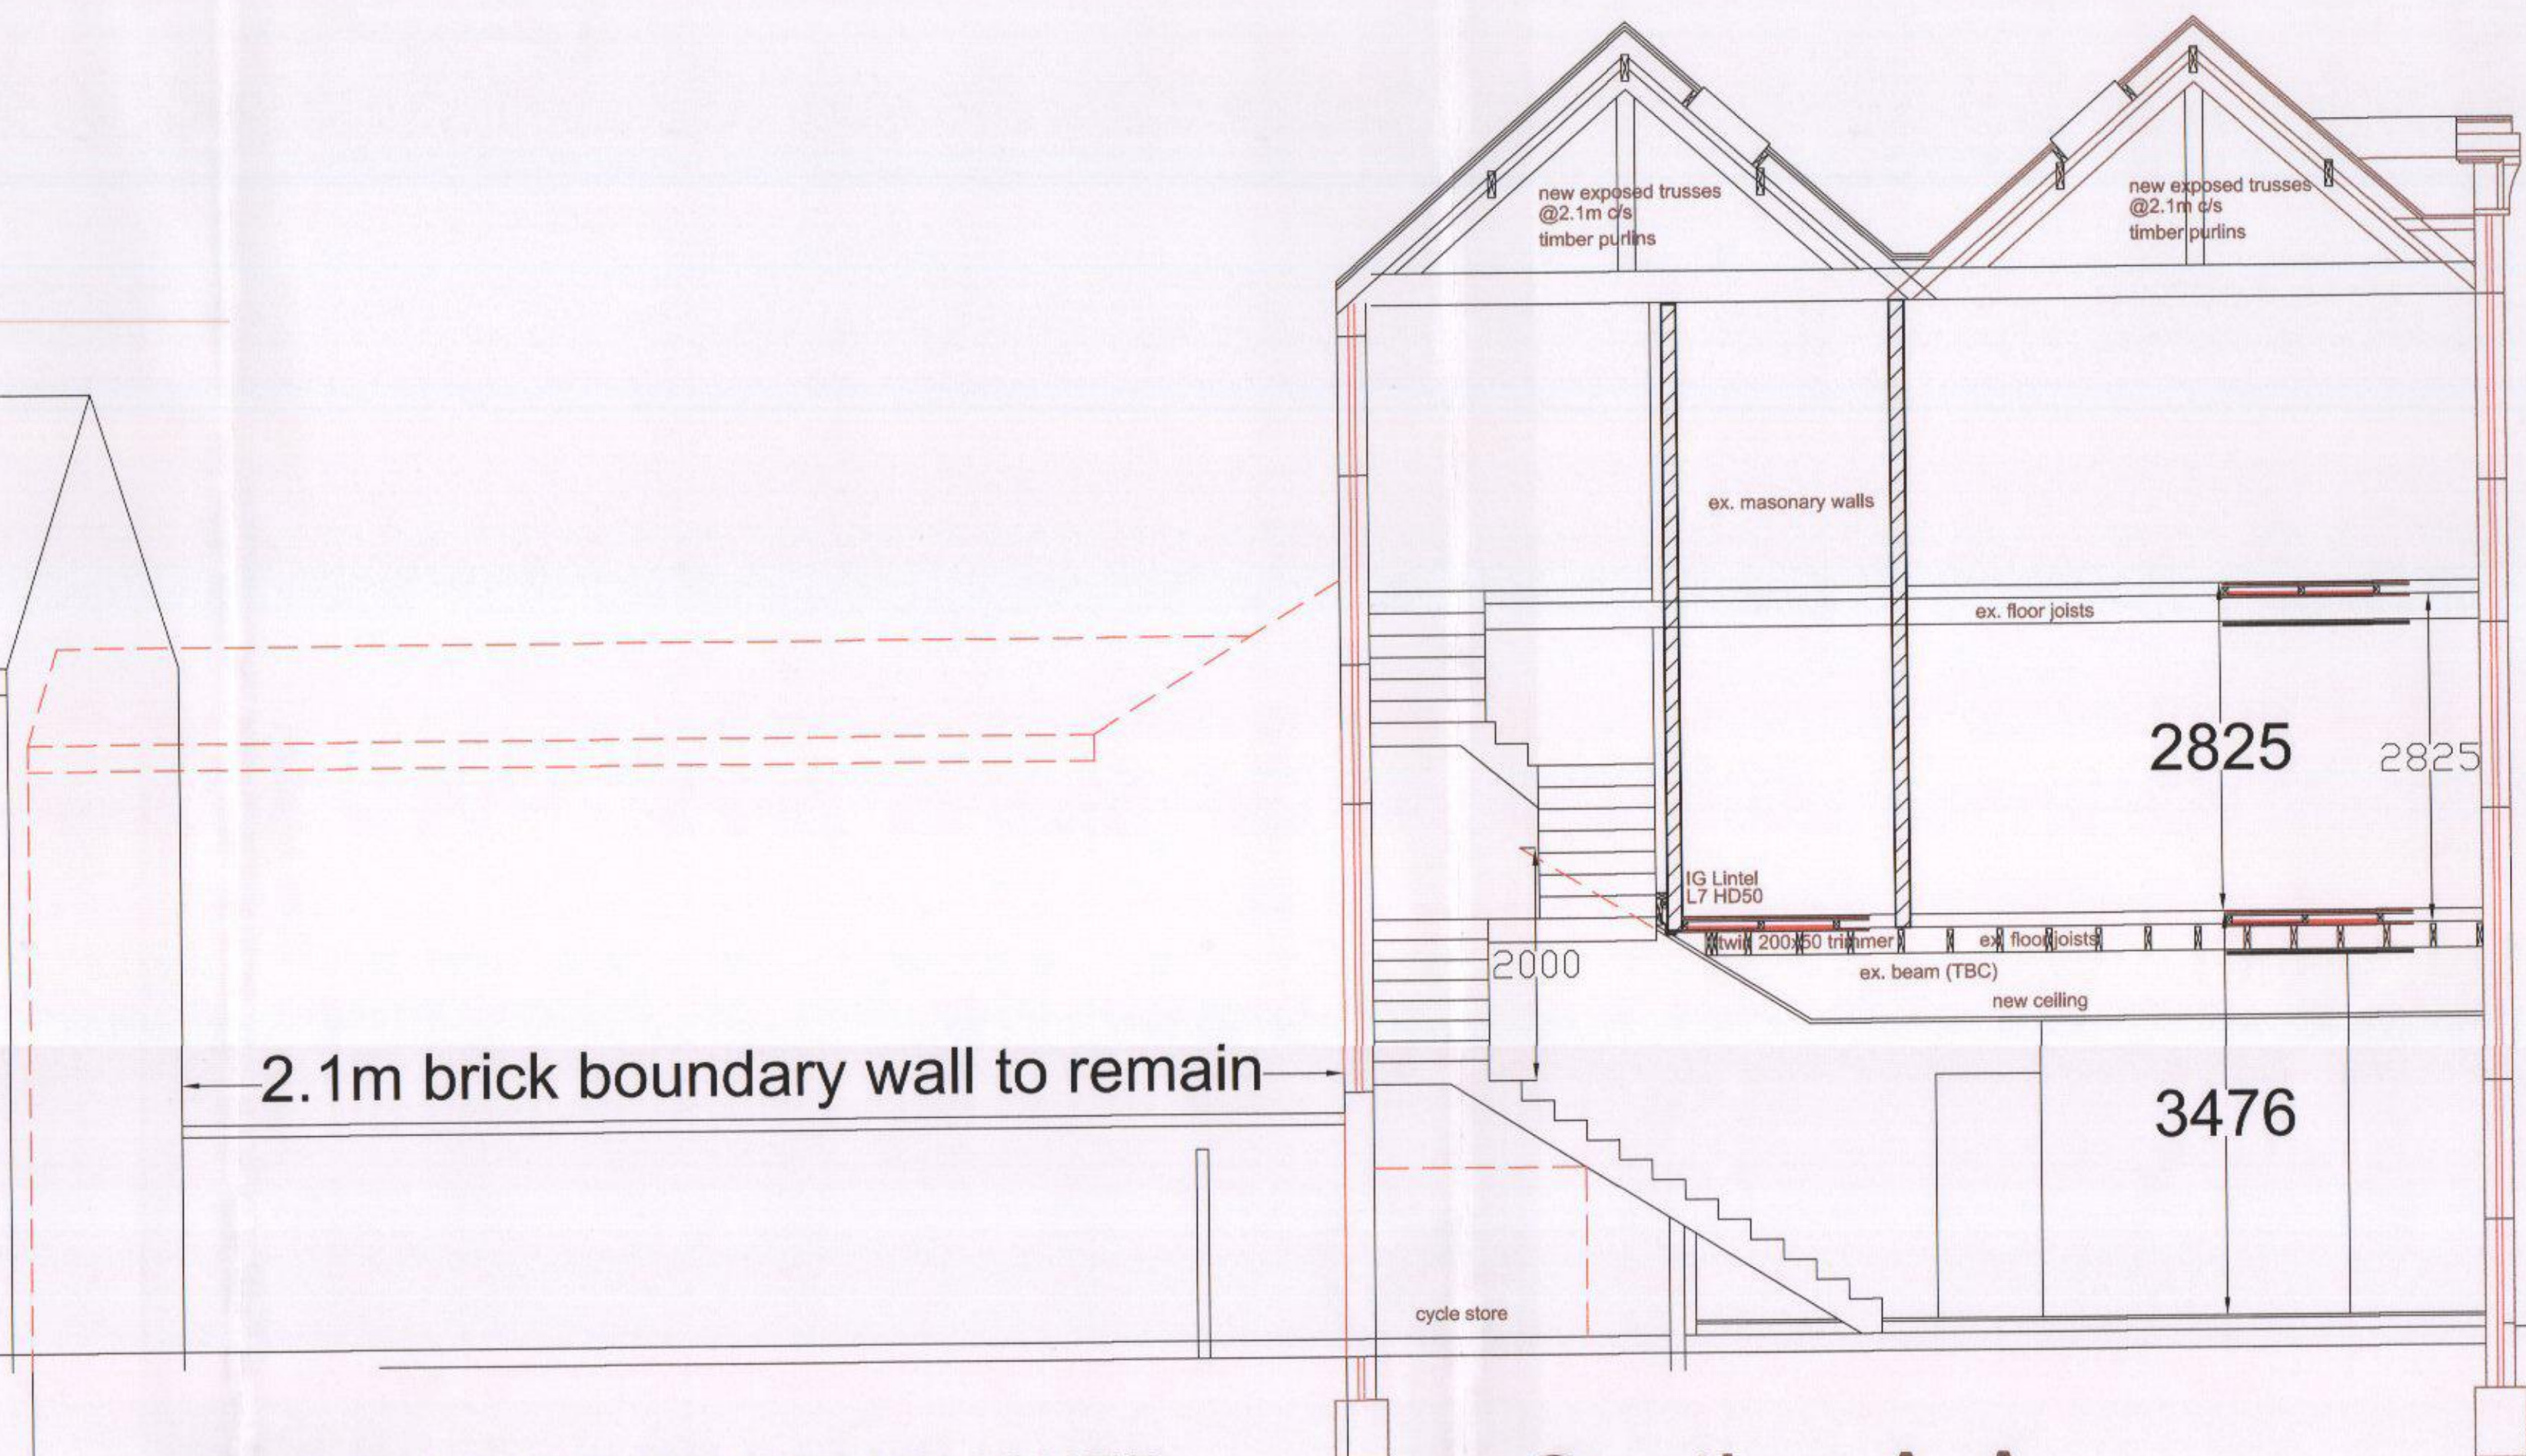

Section A-A

2.1m brick boundary wall to remain

BUILDING TO BE DEMOLISHED

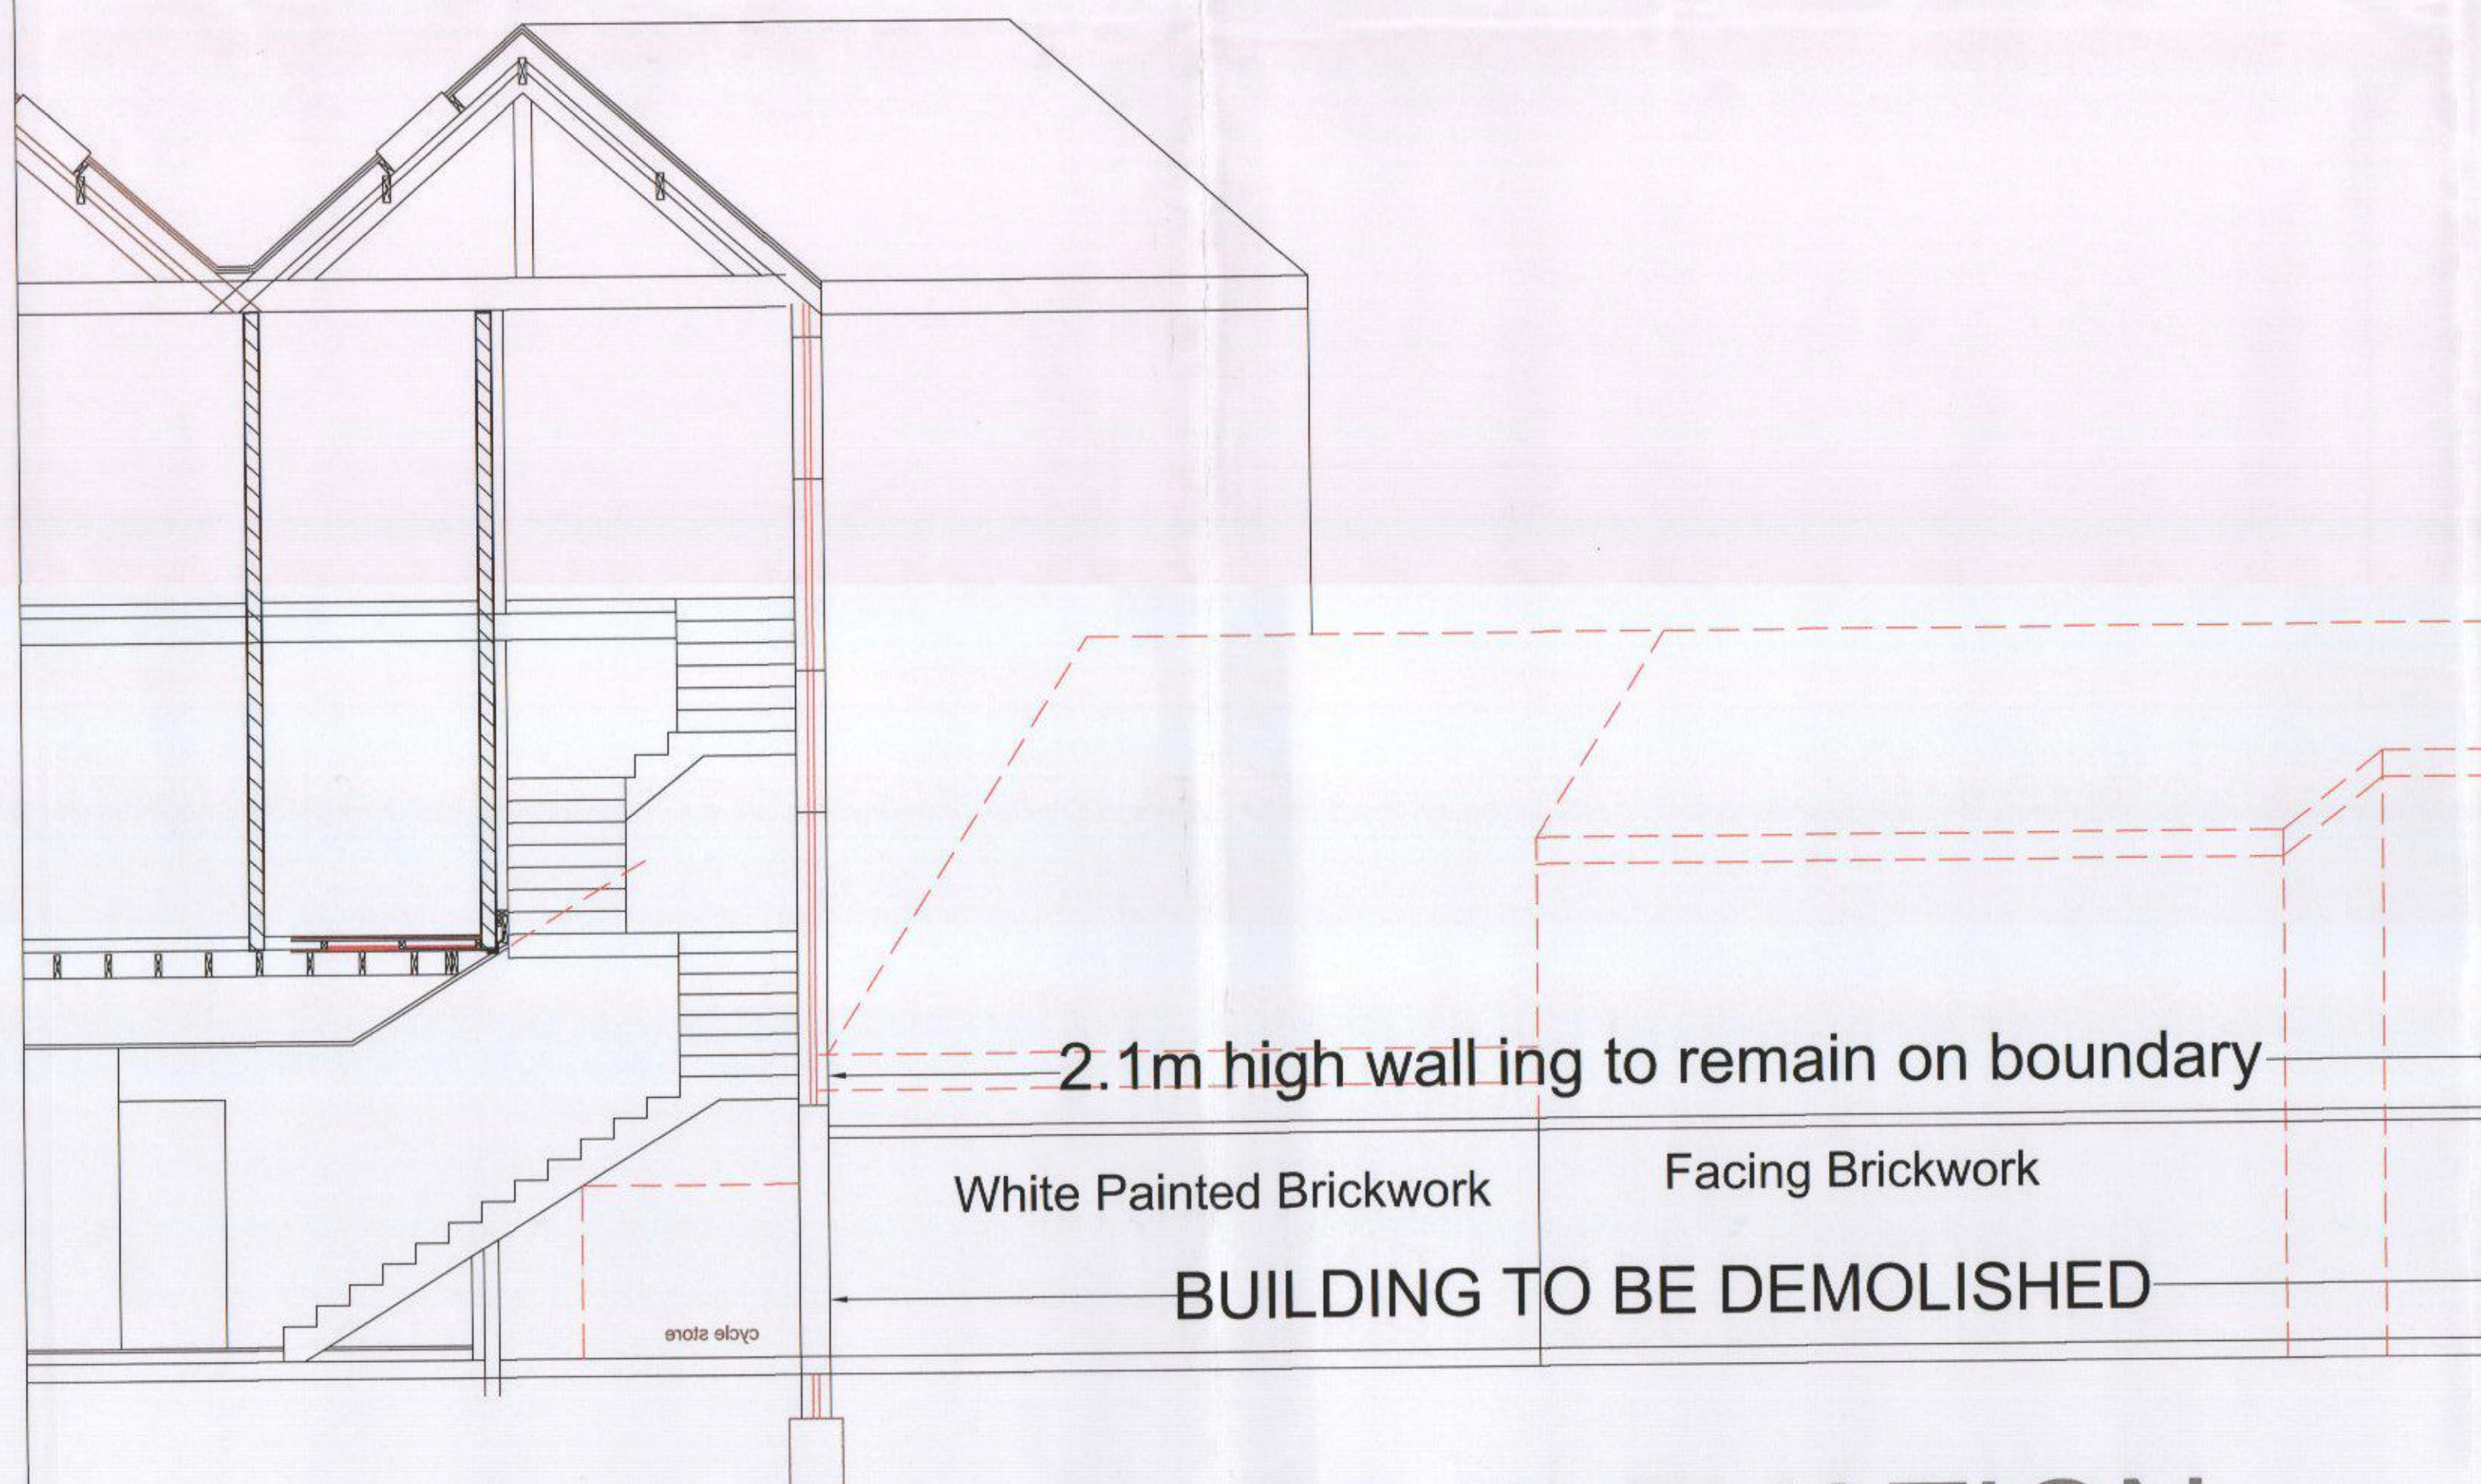


EAST ELEVATION

Existing Warehouse building to be made secure with blockwork infill as required



SCALE	TITLE
1/50	Residential Proposals (3 APARTMENTS)
DATE	
Dec. 15	11, East Street - Havant
DETAIL	
	BUILDING TO BE DEMOLISHED
AUTHOR	DRAWING No
PG	15/45/D02

 

PETER GALLOWAY PARTNERSHIP

pgp

ARCHITECTS

HAVANT

TEL. 02392 483153

MDB. 07808 483362