




FRONT (west)


SIDE (north)

SIDE (south)


REAR (east)

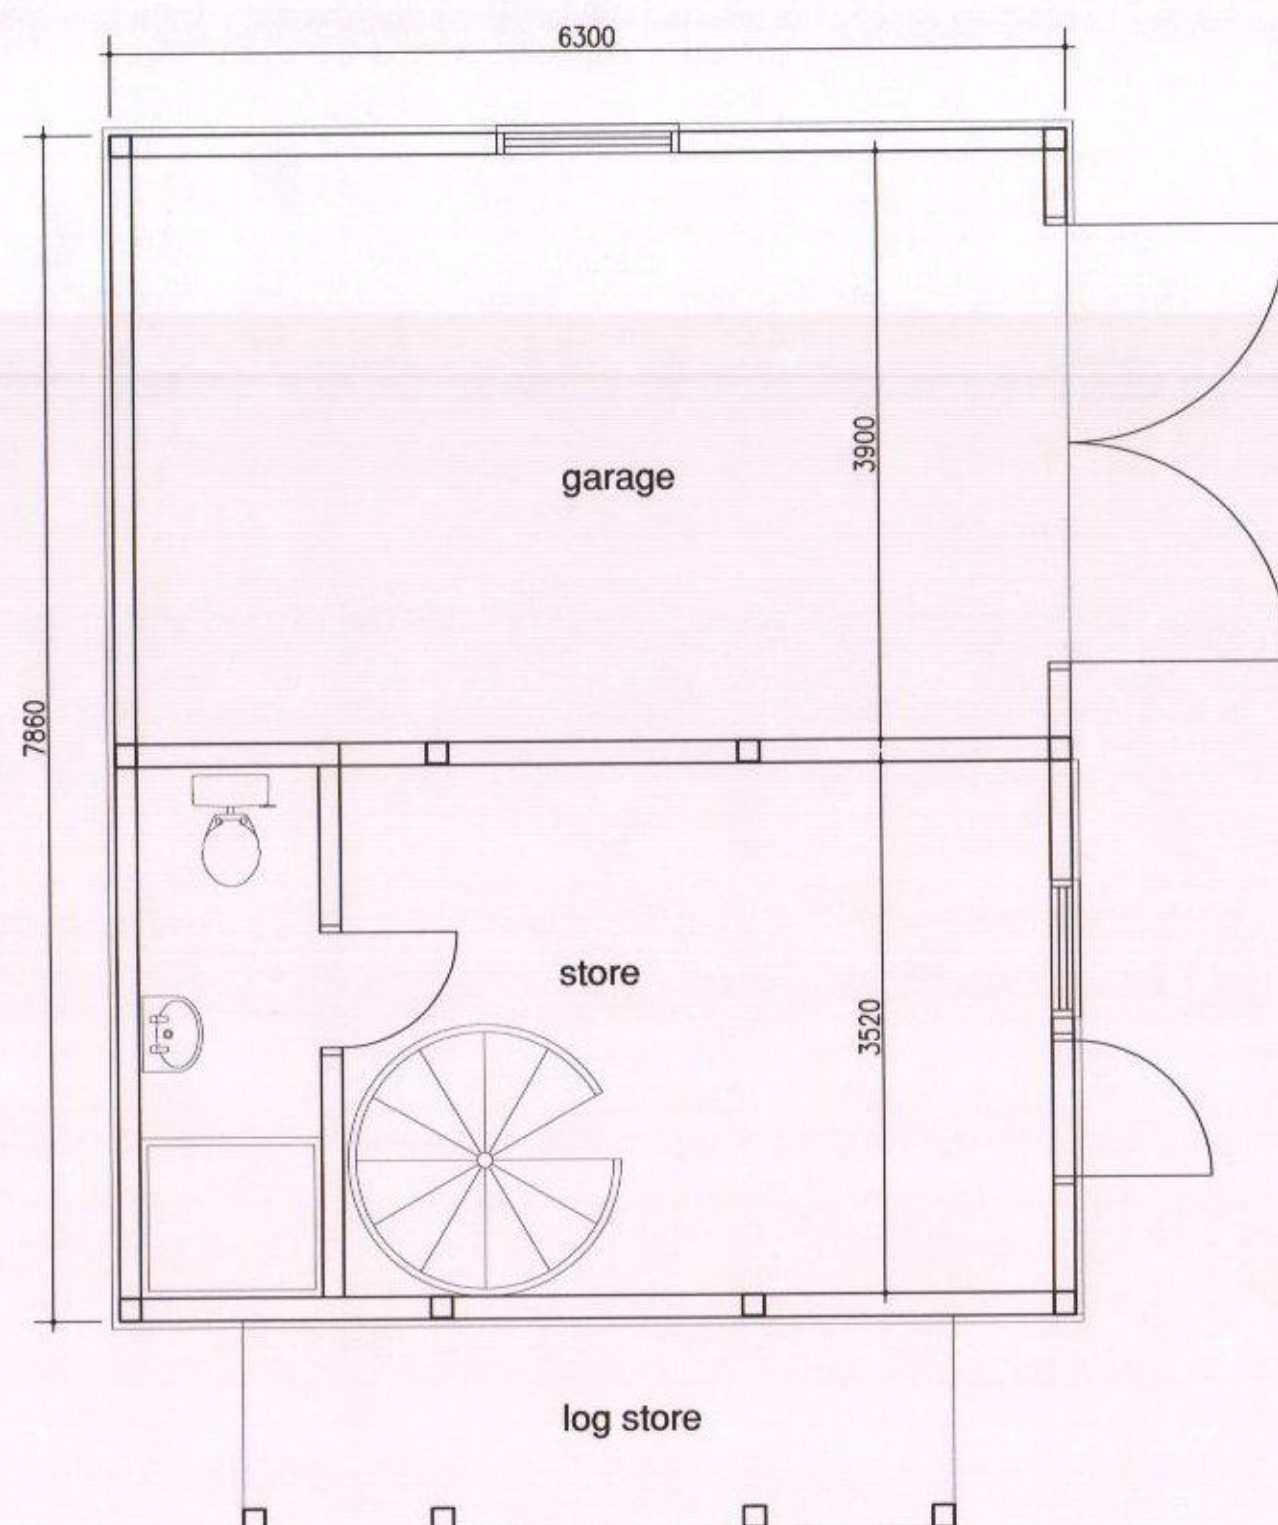


Ground Floor Plan

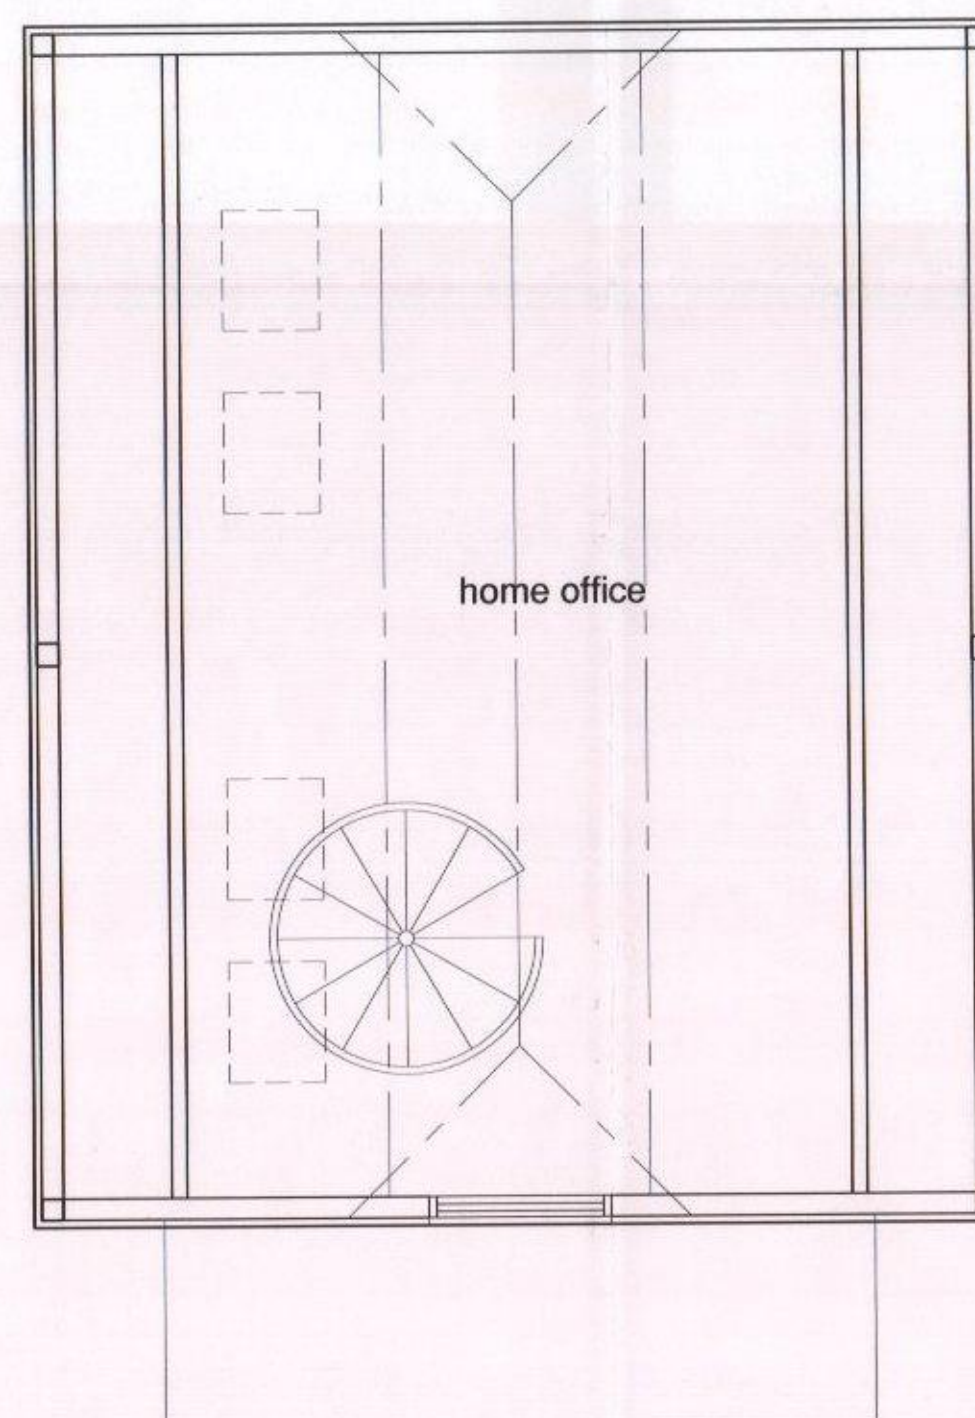

First Floor Plan

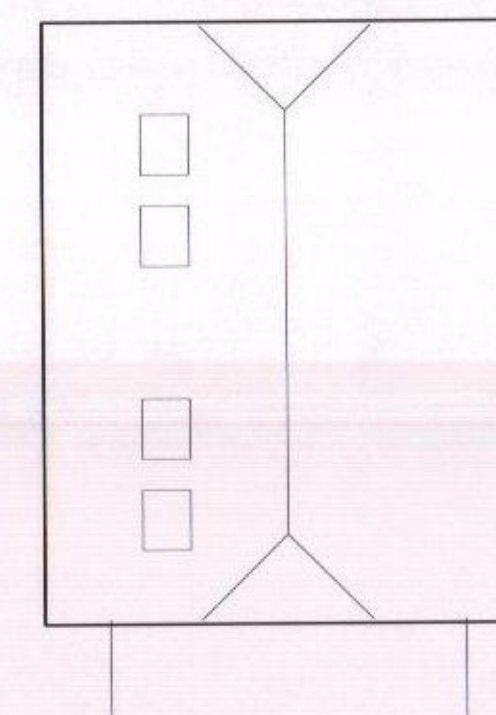

Roof Plan

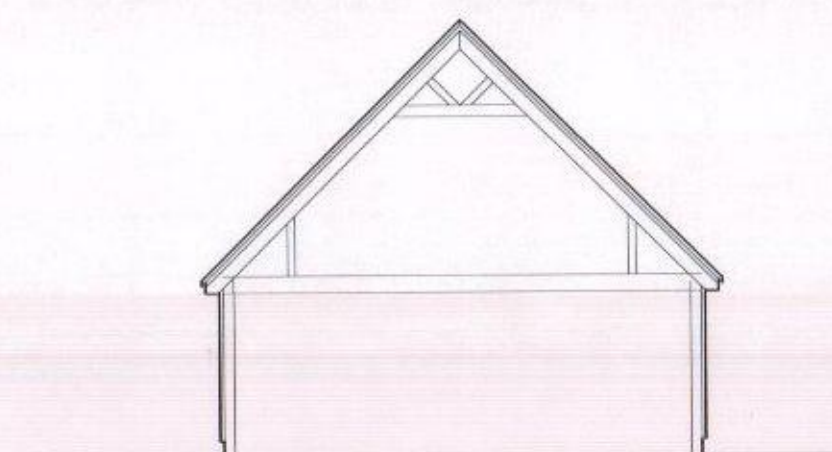

Section

D	Log store added to north elevation	mw 14.03.12	
C	Building width reduced	mw 12.03.12	
B	Windows & doors revised	mw 26.01.12	
A	Layout revised	mw 16.01.12	Chk / Date
-	Original Issue		
Rev		Draw / Date	Chk / Date

This drawing is copyright and must not be disclosed to third parties without permission
Scaled dimensions are not to be used for construction

4 Queensgate
Queens Road
Fareham
Hampshire
PO16 0NW

Tel: 01329 288911
Fax: 01329 221913
E-mail: admin@m2architecture.com

m2
architecture
architectural technologist

PROJECT

Proposed Garden Building
10 Southleigh Road
Havant

CLIENT

Pennington & Pope

DRAWING TITLE

Plans, Elevations



PROJECT NO. 11031
DRAWING NO. 103
REV. D
SCALE 1:100 1:50