




LOCATION PLAN
SCALE 1:1250

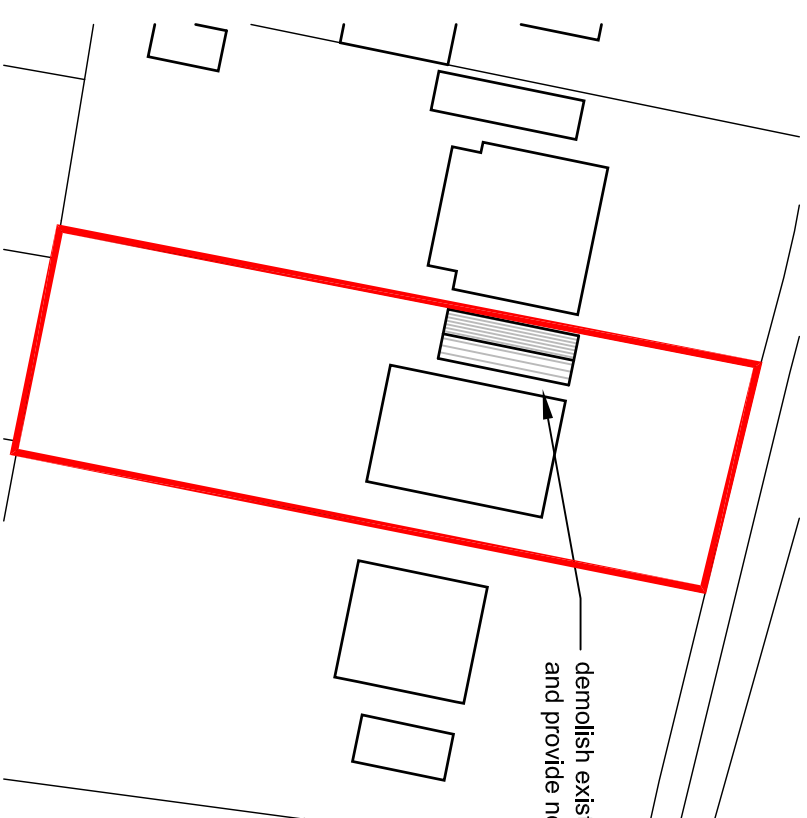


BLOCK PLAN
SCALE 1:500

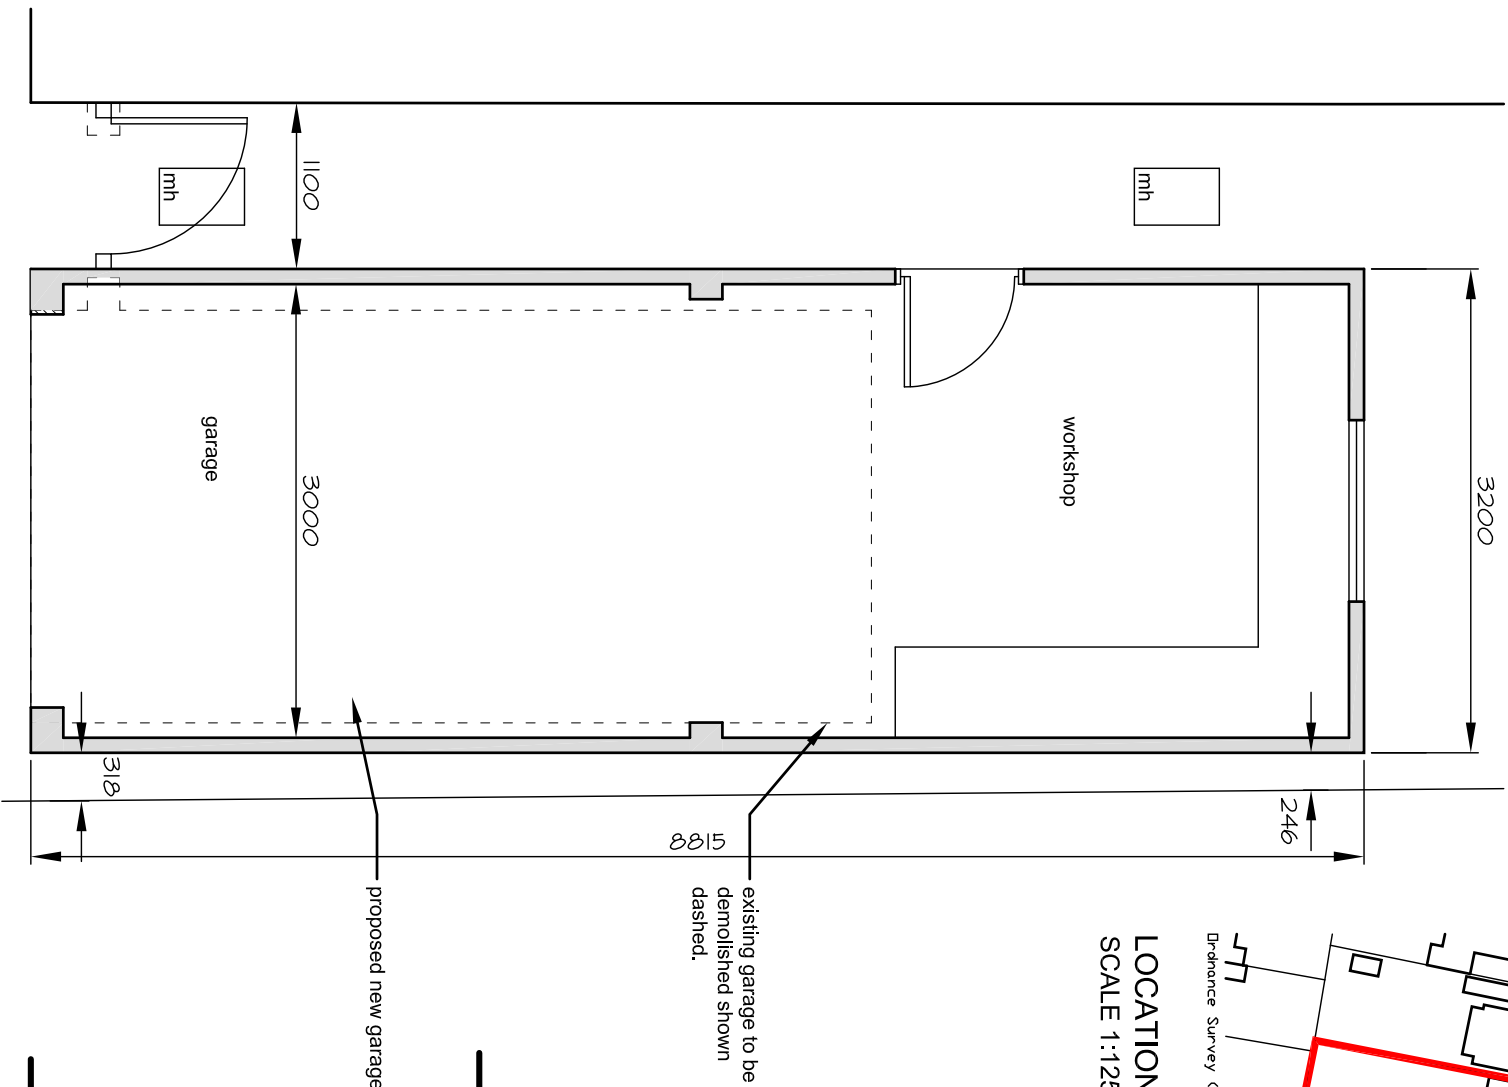


PROPOSED GARAGE FLOOR PLAN
SCALE 1:50

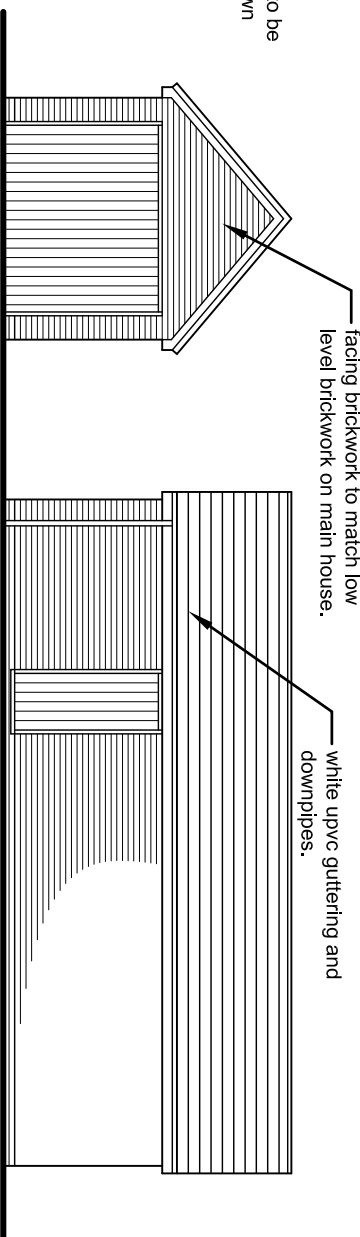


FRONT ELEVATION
SCALE 1:100

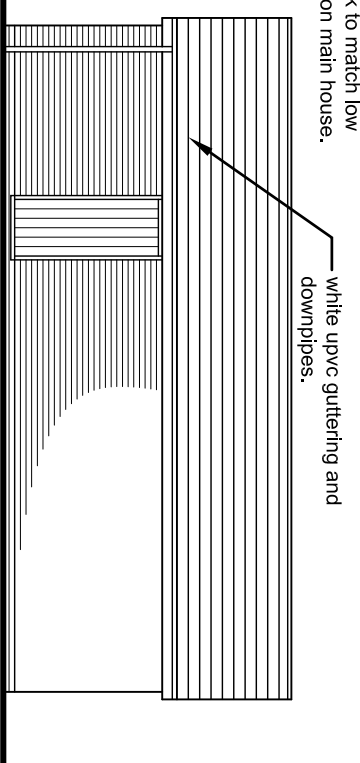

SIDE ELEVATION
SCALE 1:100

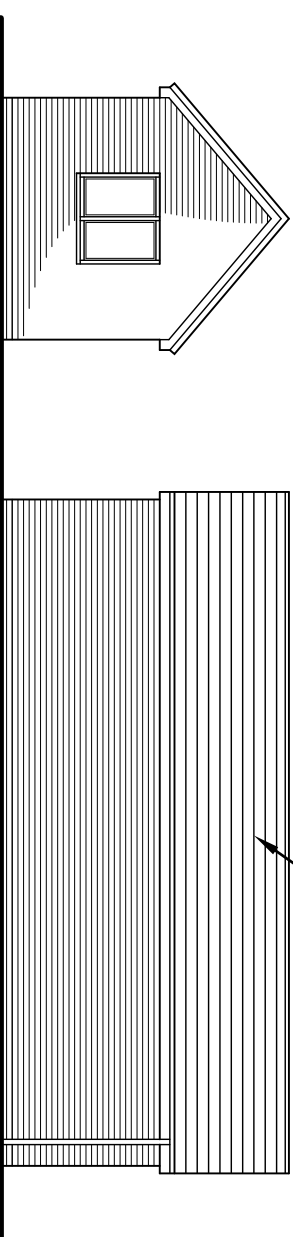

REAR ELEVATION
SCALE 1:100

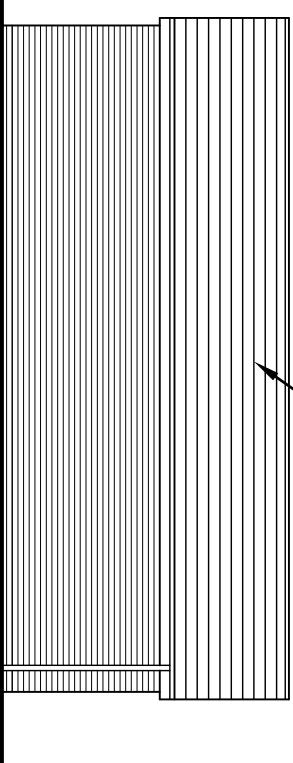

SIDE ELEVATION
SCALE 1:100

Note:

Do not Scale from this Drawing (except for planning approval).
All dimensions are in millimetres and to be checked on site.
All Dimensions relating to subcontractors or suppliers work
must be checked and agreed between the main contractor and
the sub-contractors and suppliers.

grp architectural design

Gavin Page BA (Hons)
20 Amethyst Grove, Waterlooville, Hants,
PO7 8SG. Tel: 07747 011252
email: gavin.page77@googlemail.com

CERTIFICATE OF LAW/FULNESS APPLICATION
PROPOSED SINGLE STOREY GARAGE
5 Sinah Lane, Hayling Island, Hants, PO11 0EY.
Mr R James

DRAWN BY: gp CHECKED:
SCALE: as shown DATE: Oct '12
JOB NO: 12036 DRAWING: PL100 A