



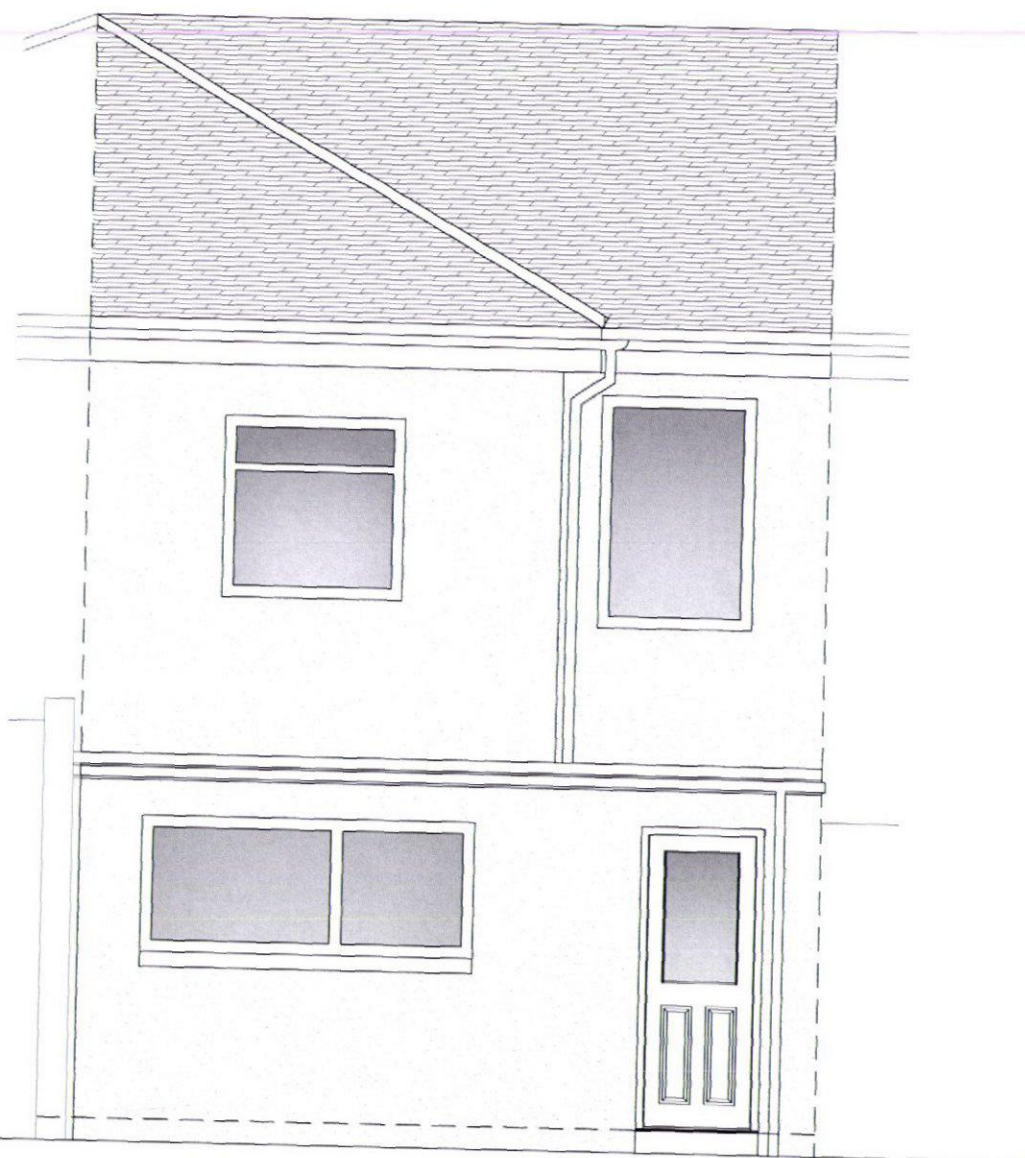

EXISTING REAR ELEVATION 1:50 at A3

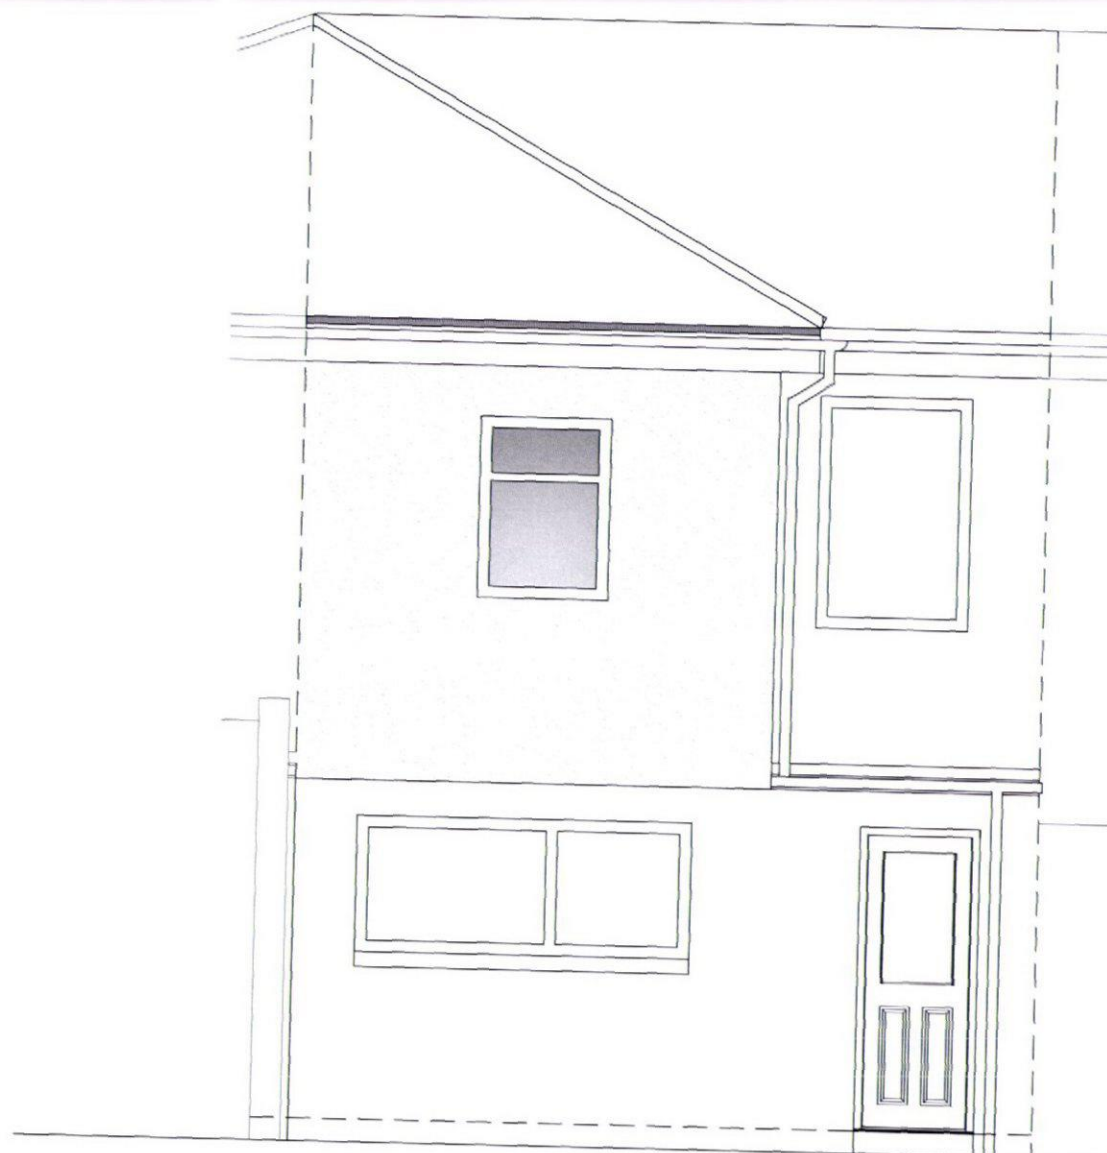

PROPOSED REAR ELEVATION 1:50 at A3

This drawing is the copyright of Family Mosaic and may not be reproduced, copied in whole or in part or altered without prior written permission.

Location plan details taken from details provided by Ordnance Survey. These dimensions must be checked and not scaled from this drawing.

Do not scale from these drawings. Use written dimensions only. All dimensions to be checked on site prior to commencement of work and/or prefabrication.

If the Family Mosaic Surveyor has not done so, it is the client's/developer's responsibility to ensure all relevant approvals, licences or documentation are in place and conditions satisfied prior to commencement of works or prefabrication, including, but not limited to:
The Party Wall etc. Act 1996
The Construction (Design & Management) Regulations 2007
Local Authority Planning Consent
Highways (Road Opening permit)
Local Water Authority / other Statutory Bodies
Building Regulations (Local Authority, NIRC etc)
Environment Agency / NRA

Unless the Family Mosaic Surveyor has done so, it is the client's/developer's responsibility to complete or procure all necessary ground/soil inspections, destructive testing, etc. and Structural Engineering, Contract documentation and administration etc. prior to commencing works or prefabrication.

HAVANT BOROUGH COUNCIL
23 DEC 2015
RECEIVED
PRELIMINARY

I / We agree that this drawing correctly represents the necessary and appropriate works to be carried out under the Disabled Facilities Grant

signed _____ date _____
Client / Occupational Therapist / SCC Case Officer
delete as appropriate

rev	date	description	by

Client Master Wyatt Humphrey
Address 10 Sea Front
Hayling Island
Hampshire, PO11 9HL
Project DFG
Drawing Rear Elevations
Grants Officer Phil Holt
OT

Scale 1:100 @ A3 Date 21/10/15 Drawn by BB
Project No. xxxxx Drawing No. 4 Rev. -

S:\00SOUTHAMPTON\CAD templates\intouch logo.cmyk.jpg

Home Improvement Agency
Brookside Centre
Auckland Road, Millbrook
Southampton
SO15 OSD
T: 0845 266 8757
M: 07508 875448