




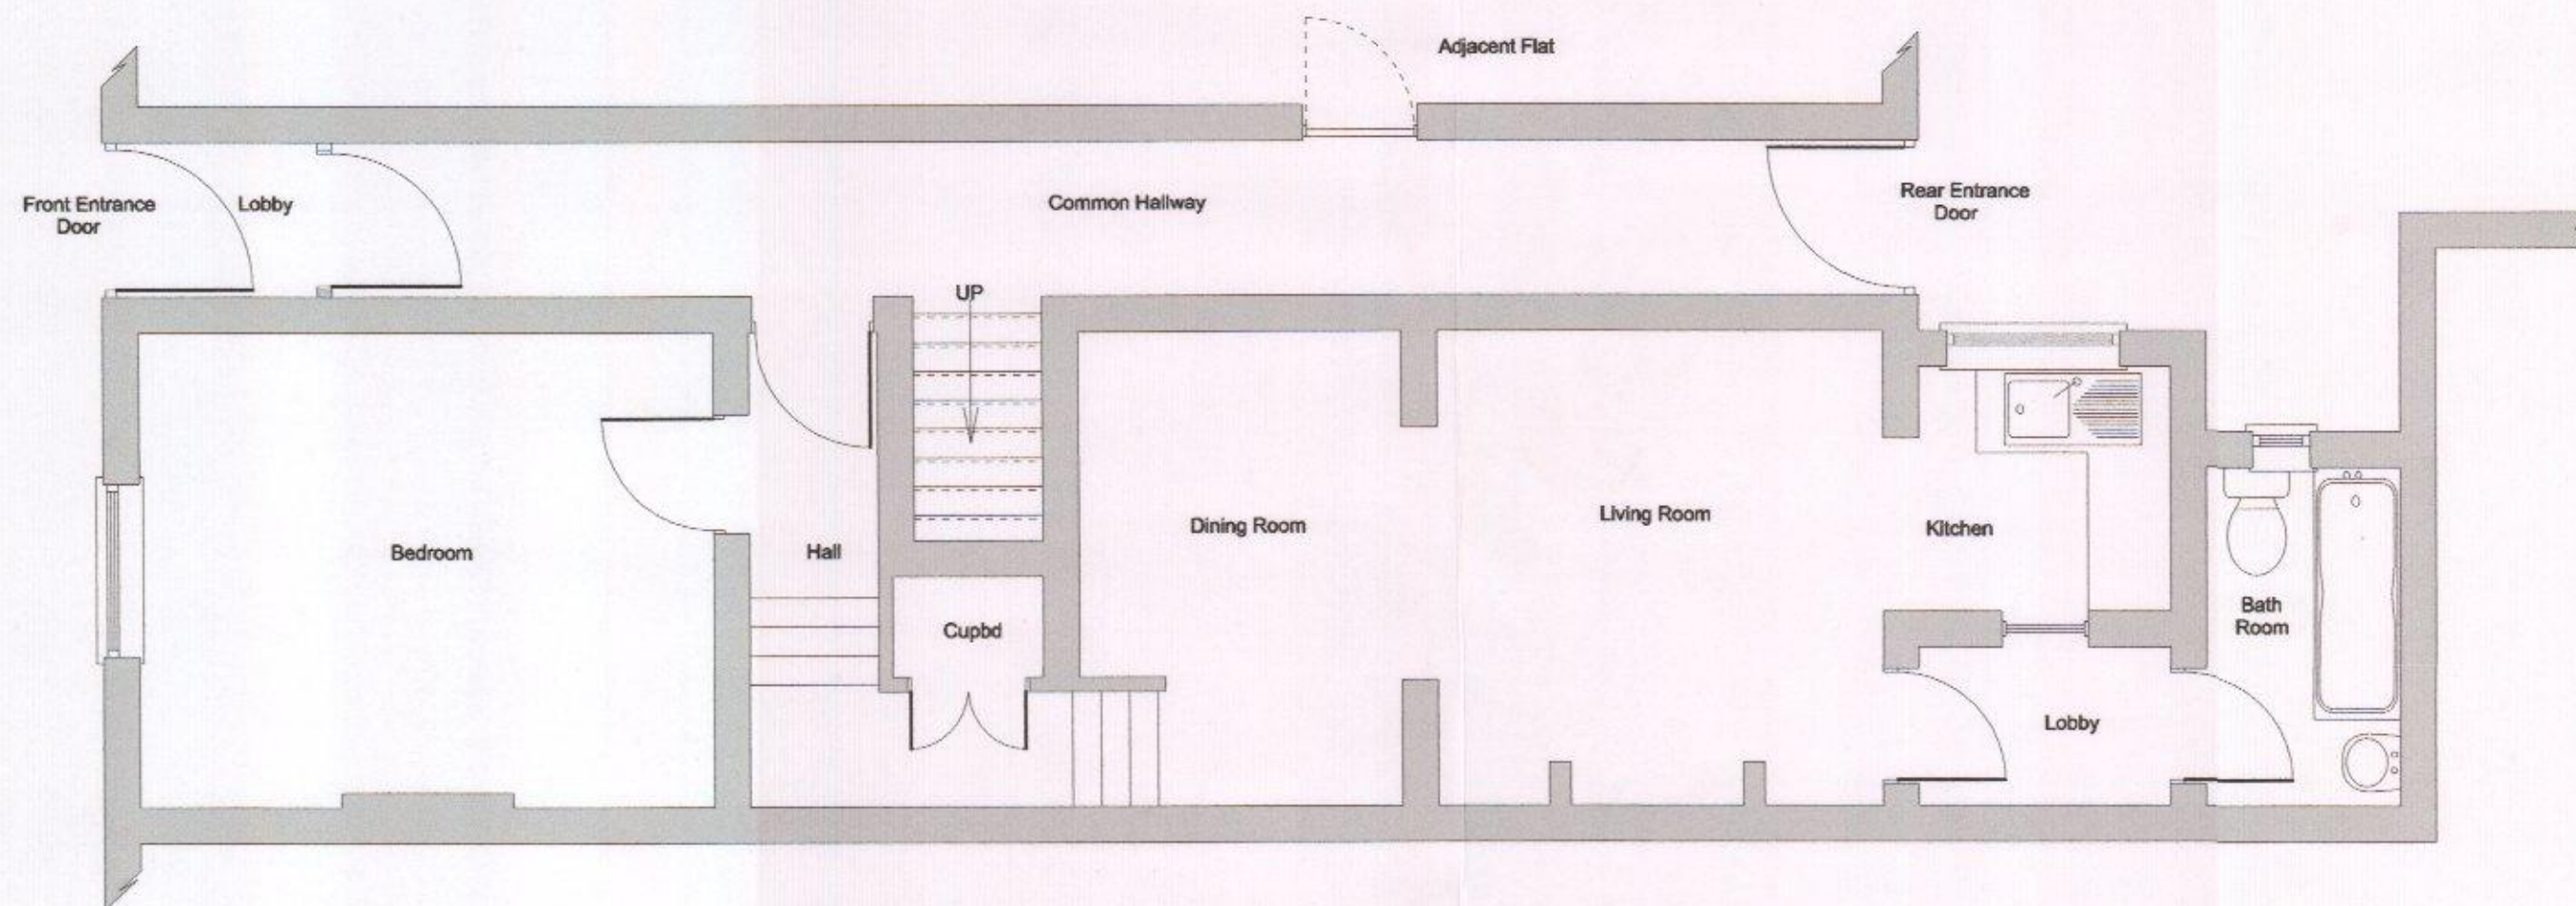

Existing Layout

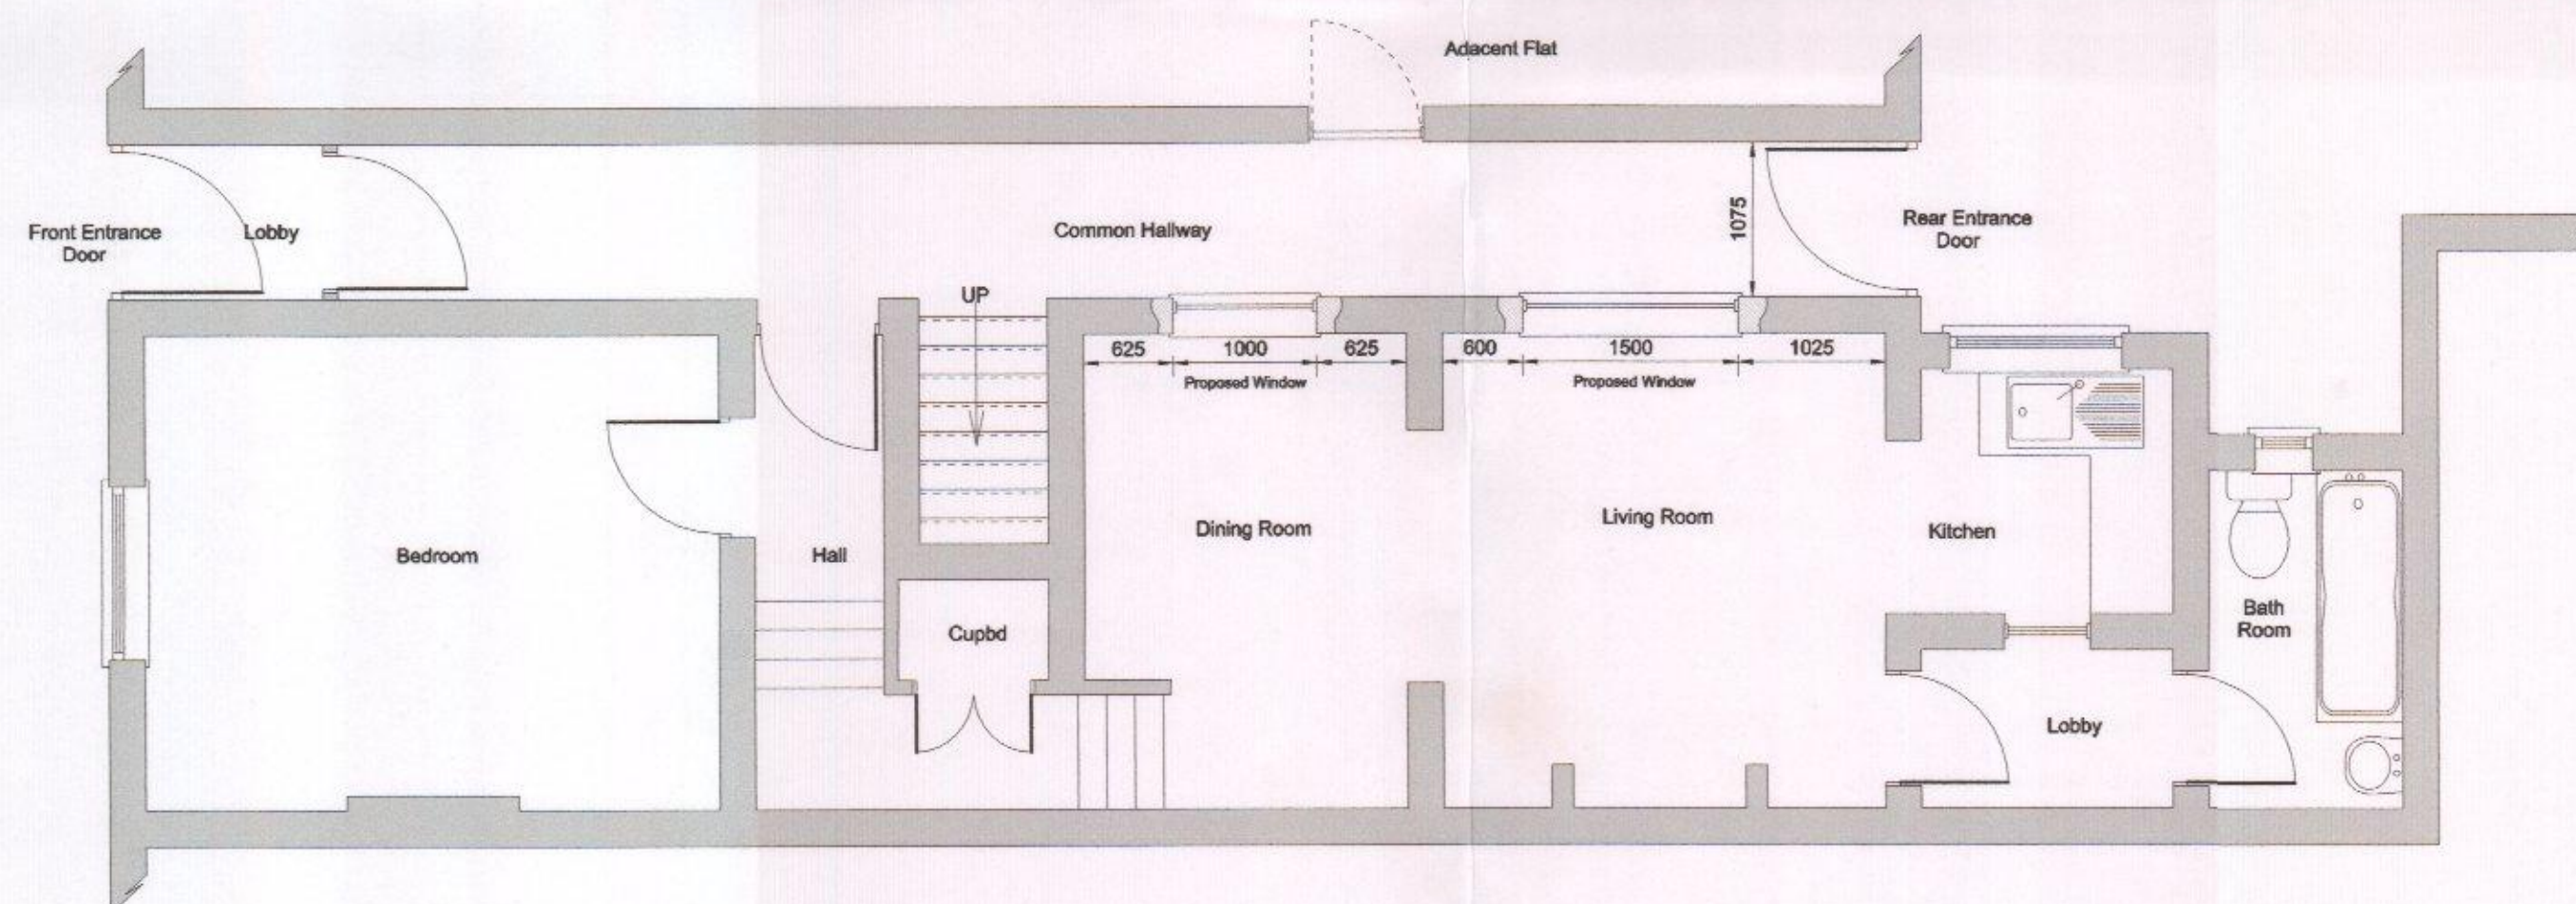

Proposed Layout

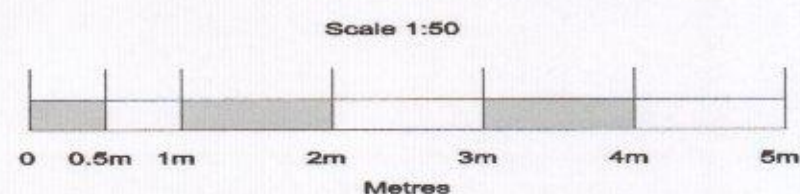

Mr P Everest

Form two Openings
to gain Borrowed Light

Flat A
Dolphin House
Queen Street
Emsworth
Chichester

Scale 1:50

Amendment
Existing and Proposed
Floor Plans

Drawing No. 16/113/003

Drawn

Date May 2016