


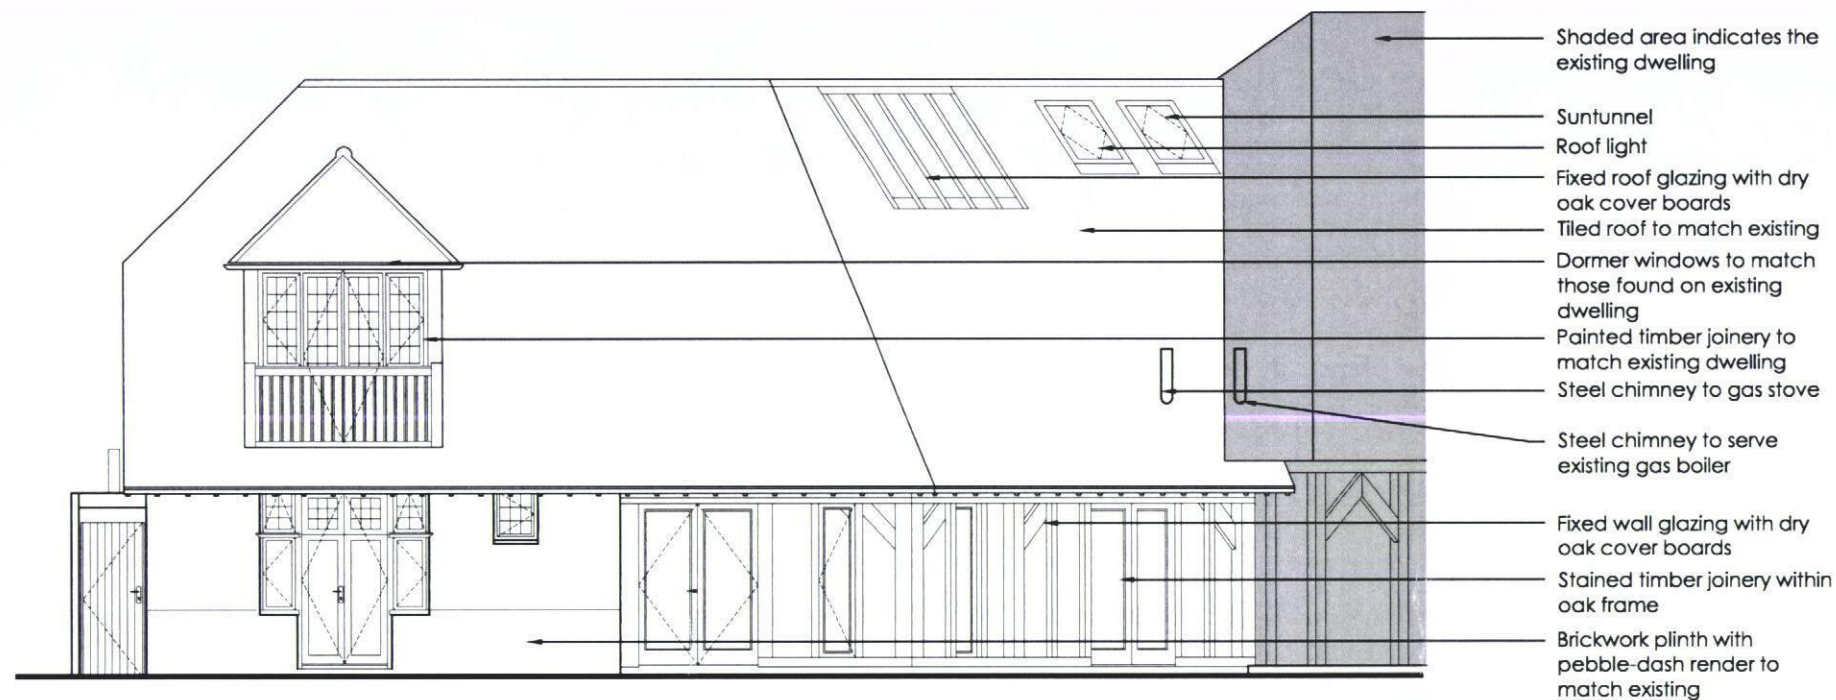

West Elevation

Notes:

1. These drawings are the copyright property of Roderick James Architects LLP.
2. This document should only be used for the purpose indicated by the drawing status below.


Approved



South-West Elevation

Rev C 11/01/13

Gable to north elevation amended to a half-hip. Side boundary wall to 25 Westbourne Ave reduced in height.

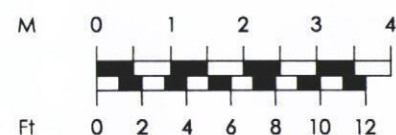

1:100




Roderick James Architects LLP

DISCOVERY HOUSE . STEAMER QUAY RD . TOTNES . DEVON . TQ9 5AL
tel: 01803 868000 fax: 01803 864475 email: totnes@rjarchitects.co.uk

revision	date	details	chk'd by
drawing status			
Planning			
project		drawing	drw'n by
Proposed works to 23 Westbourne Avenue, Emsworth, Hants, PO10 7QT		Proposed Elevations	chk'd by
client		drawing number	revision
Mr & Mrs Gill		Gill/1/P105	C
scale	date		
1:100	Sept 2012		




East Elevation

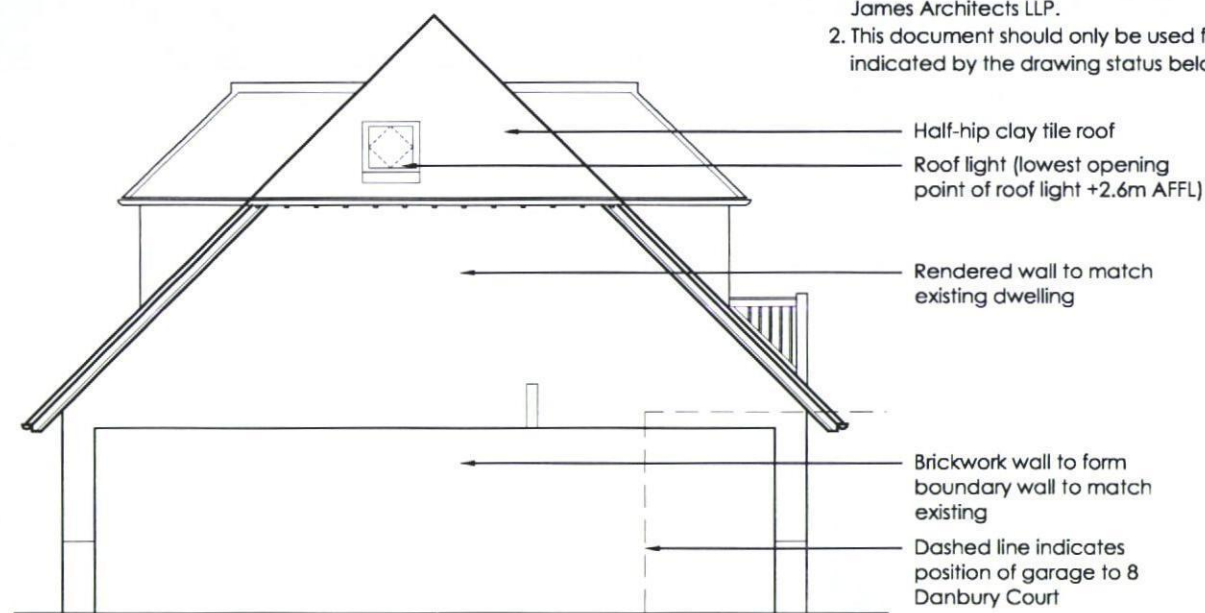

North Elevation

Notes:


1. These drawings are the copyright property of Roderick James Architects LLP.
2. This document should only be used for the purpose indicated by the drawing status below.

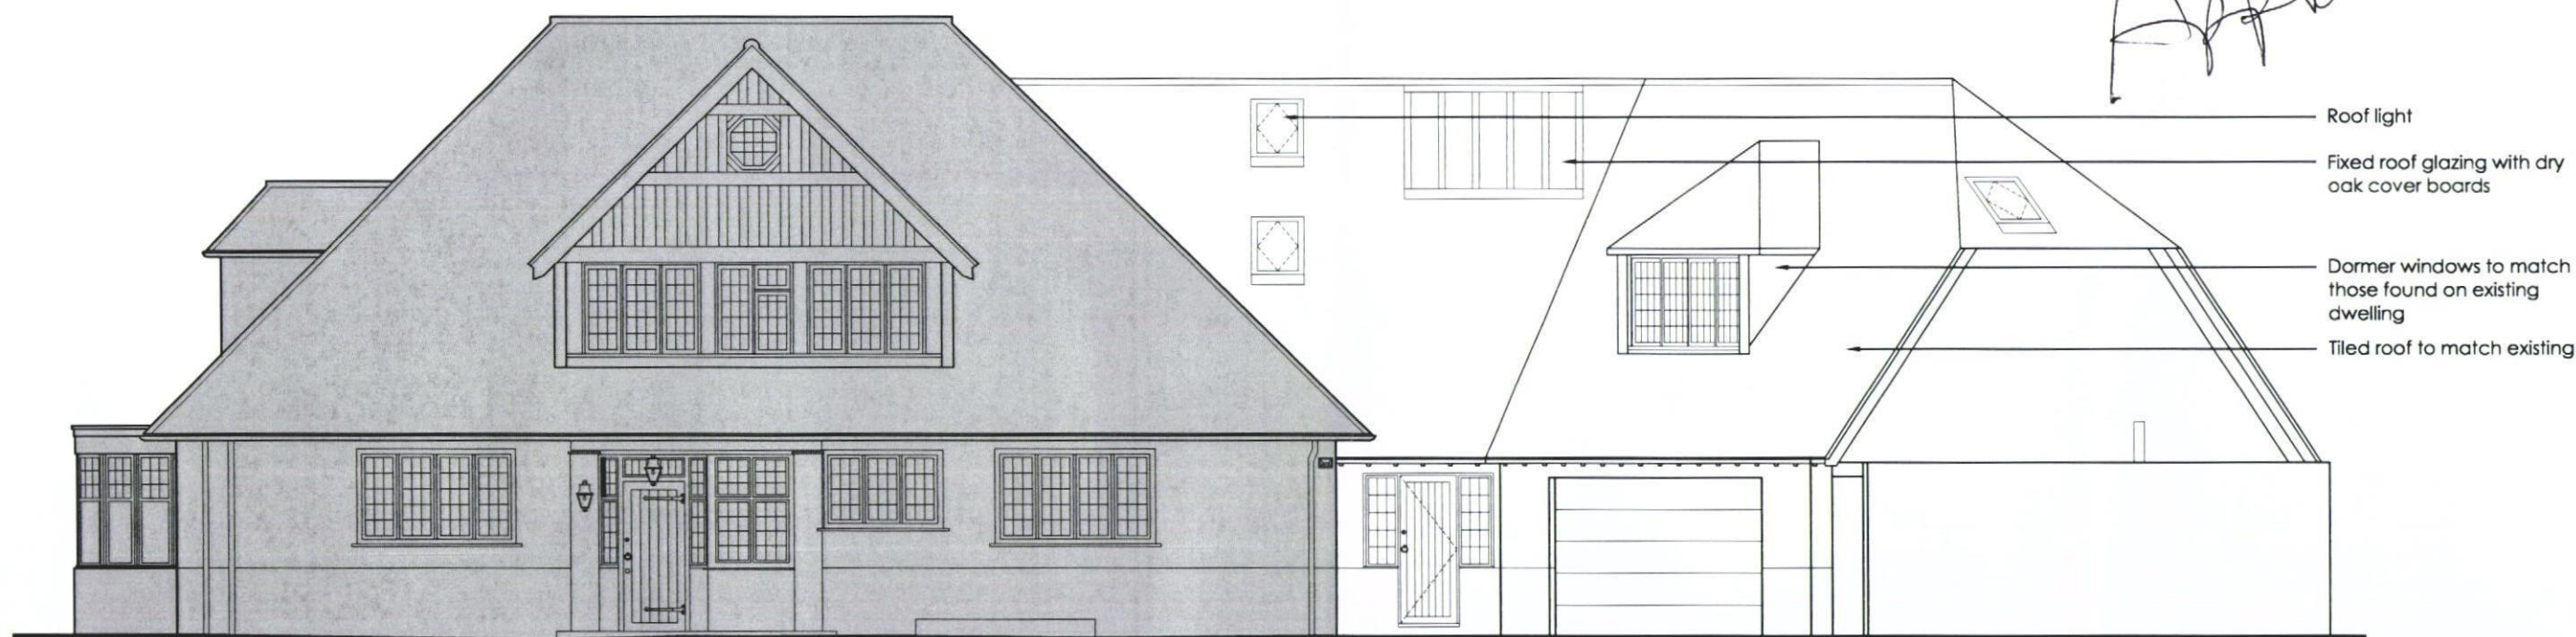

North-East Elevation

Rev C 11/01/13

Gable to north elevation amended to a half-hip. Side boundary wall to 25 Westbourne Ave reduced in height.

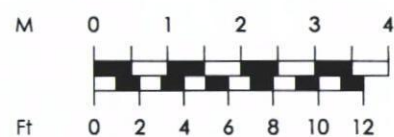

1:100



Roderick James Architects LLP

DISCOVERY HOUSE, STEAMER QUAY RD, TOTNES, DEVON, TQ9 5AL
tel: 01803 868000 fax: 01803 864475 email: totnes@rjarchitects.co.uk

revision	date	details	chk'd by
drawing status			
Planning			
project Proposed works to 23 Westbourne Avenue, Emsworth, Hants, PO10 7QT		drawing Proposed Elevations	drw'n by
client Mr & Mrs Gill		drawing number Gill/1/P106	chk'd by
scale 1:100	date Sept 2012		revision C