




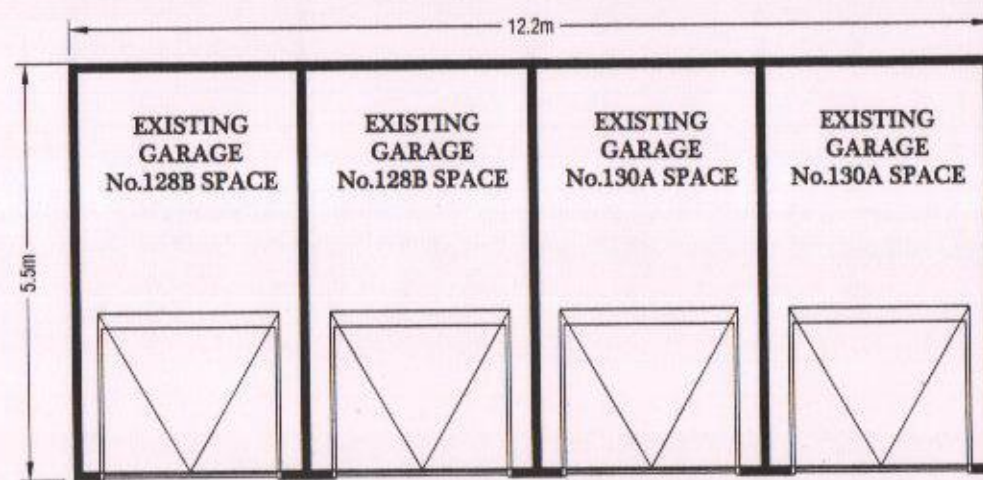


Existing Garages, Floor Plan @ 1:100

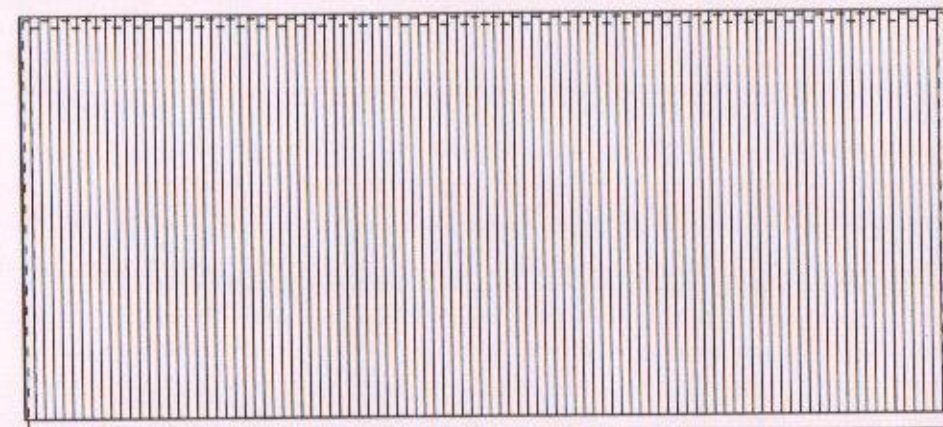


Existing Garages, Roof Plan @ 1:100

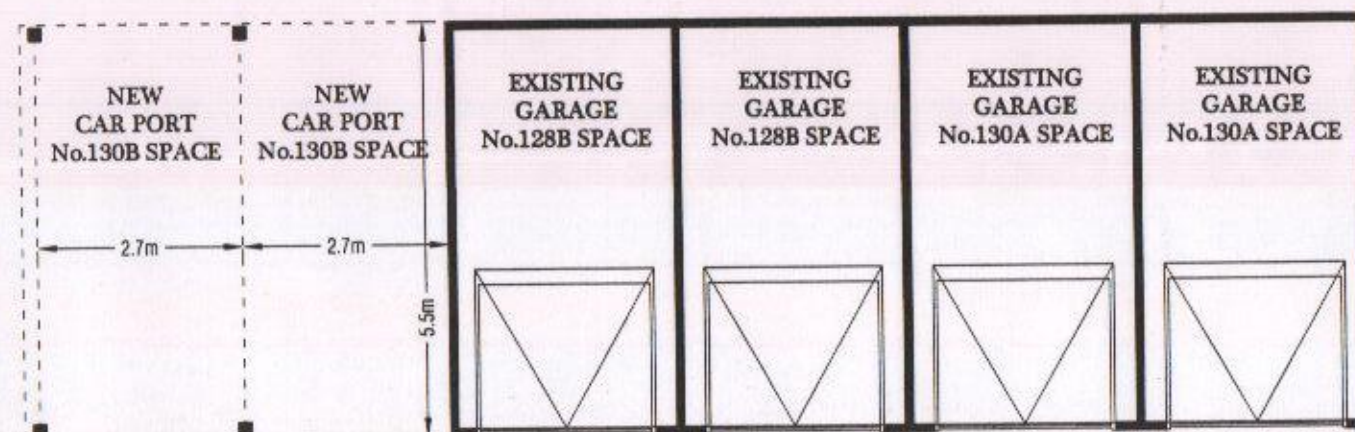

Proposed Car Port Extension To Existing Garages, Floor Plan @ 1:100

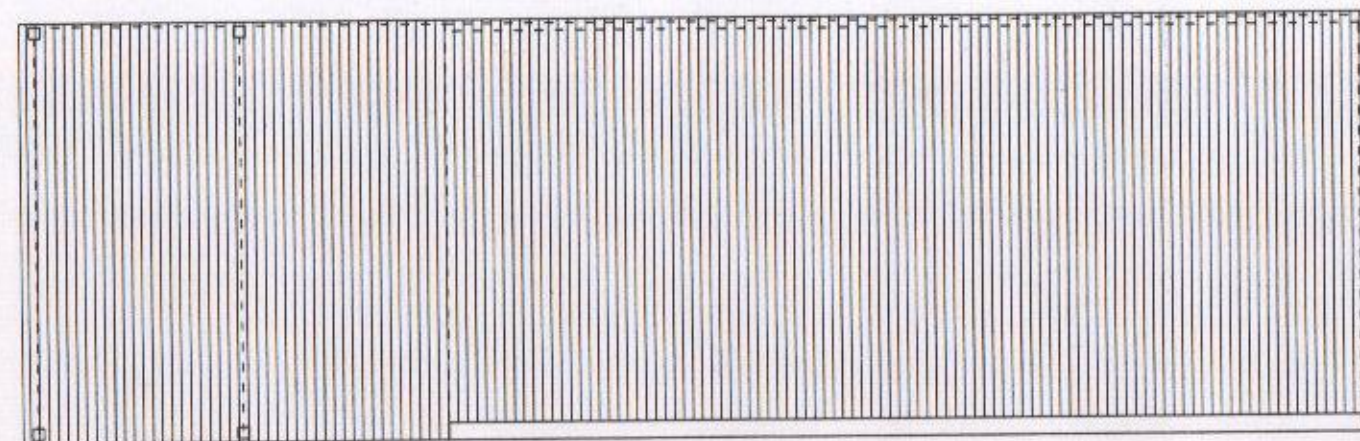


Proposed Car Port Extension To Existing Garages, Roof Plan @ 1:100

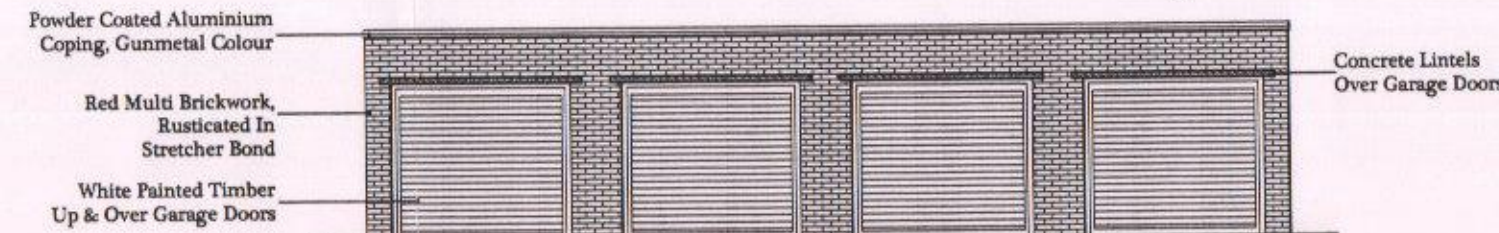


Garages, Existing South Elevation @ 1:100




Garages, Existing North Elevation @ 1:100

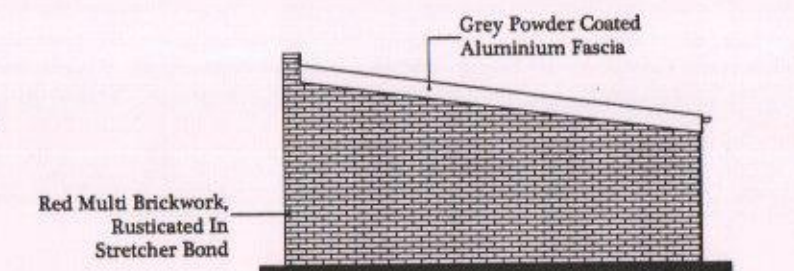


Garages Existing East Elevation @ 1:100

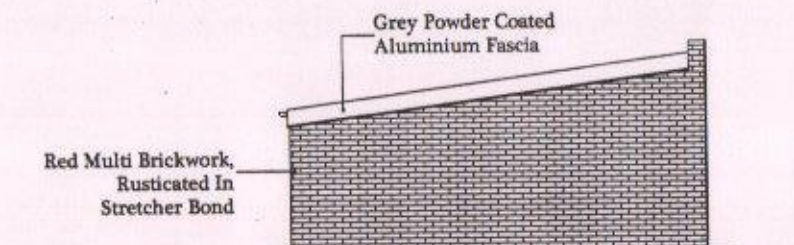


Garages Existing West Elevation @ 1:100

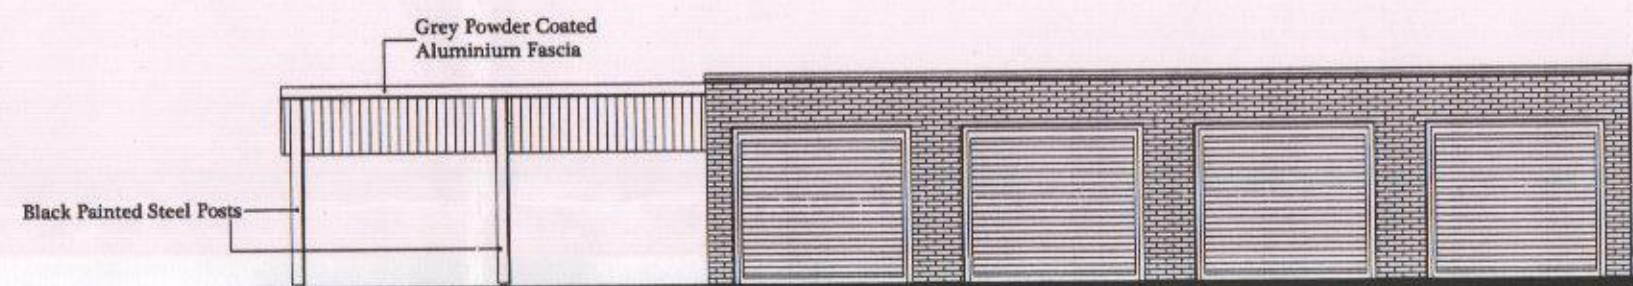


Garages, Proposed South Elevation @ 1:100

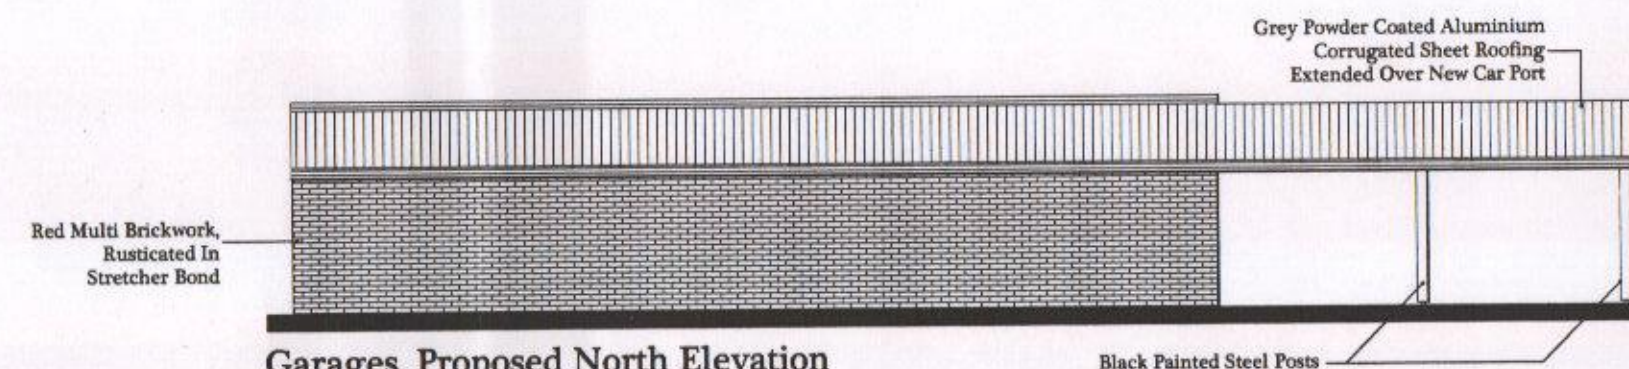

Garages, Proposed North Elevation @ 1:100

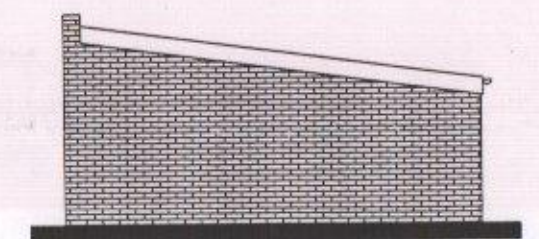

Garages, Proposed East Elevation (No Changes) @ 1:100

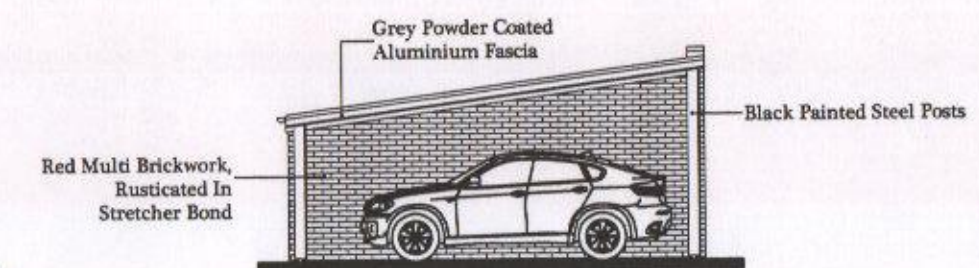

Garages Proposed West Elevation @ 1:100



GRAHAM ASH ARCHITECTS
 CHARTERED ARCHITECTS TOWN PLANNING CONSULTANTS
 Graham Ash Architects Ltd
 65 Leigh Road, Eastleigh, Hampshire SO50 9DF
 TELEPHONE 01794 518706 Or 07768 453105
 EMAIL: info@grahamasharchitects.com
 WEBSITE: www.grahamasharchitects.com

CLIENT:
Mr D Aylward

PROJECT:
**Lama Court,
 Seafont, (128-130)
 Hayling Island,
 PO11 9HW**

TITLE:
**Existing Garage Plans
 & Elevations
 Proposed Car Port
 Plans & Elevations**

DESIGNED BY GA	DATE 12-10-15	DRWN / DTALD BY: JAT
SCALE 1:100	PLOTTED 12-10-15	REV.

SCALE @ 1:100
 0 1 2 3 4 5m

PURPOSE OF ISSUE:
☒ Information ☐ approval ☐ tender ☐ construction

DWG. NO.
15:027:07