




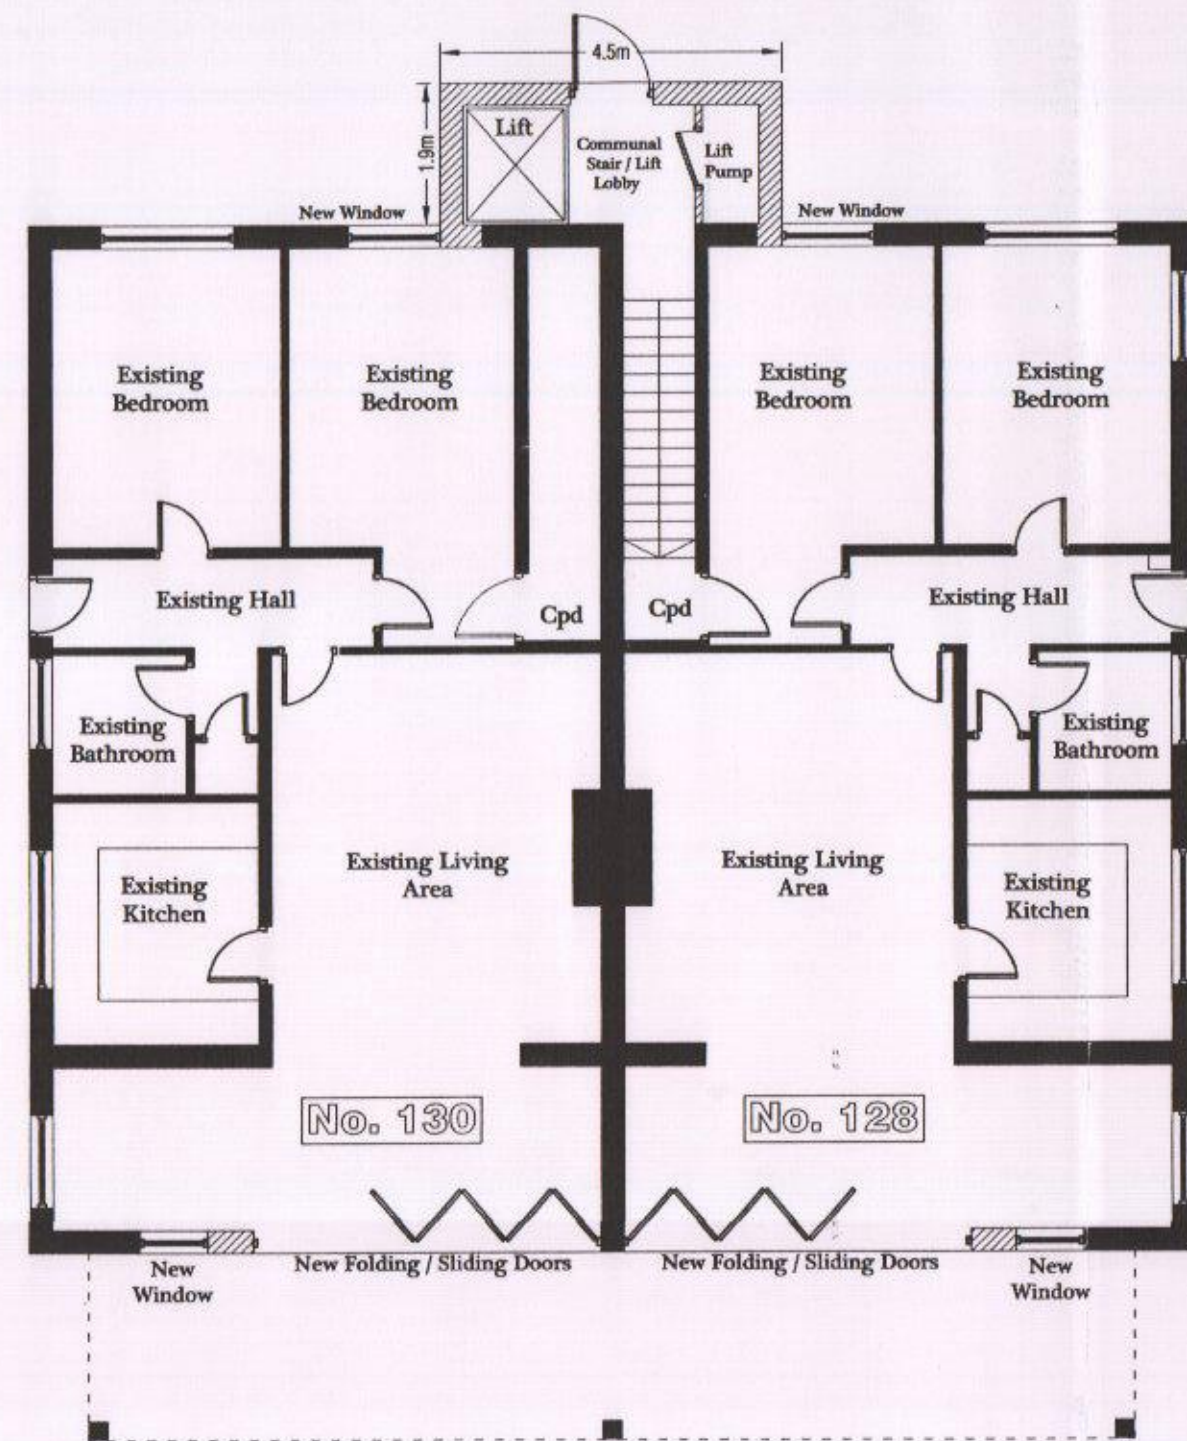


Proposed Ground Floor Plan @ 1:100

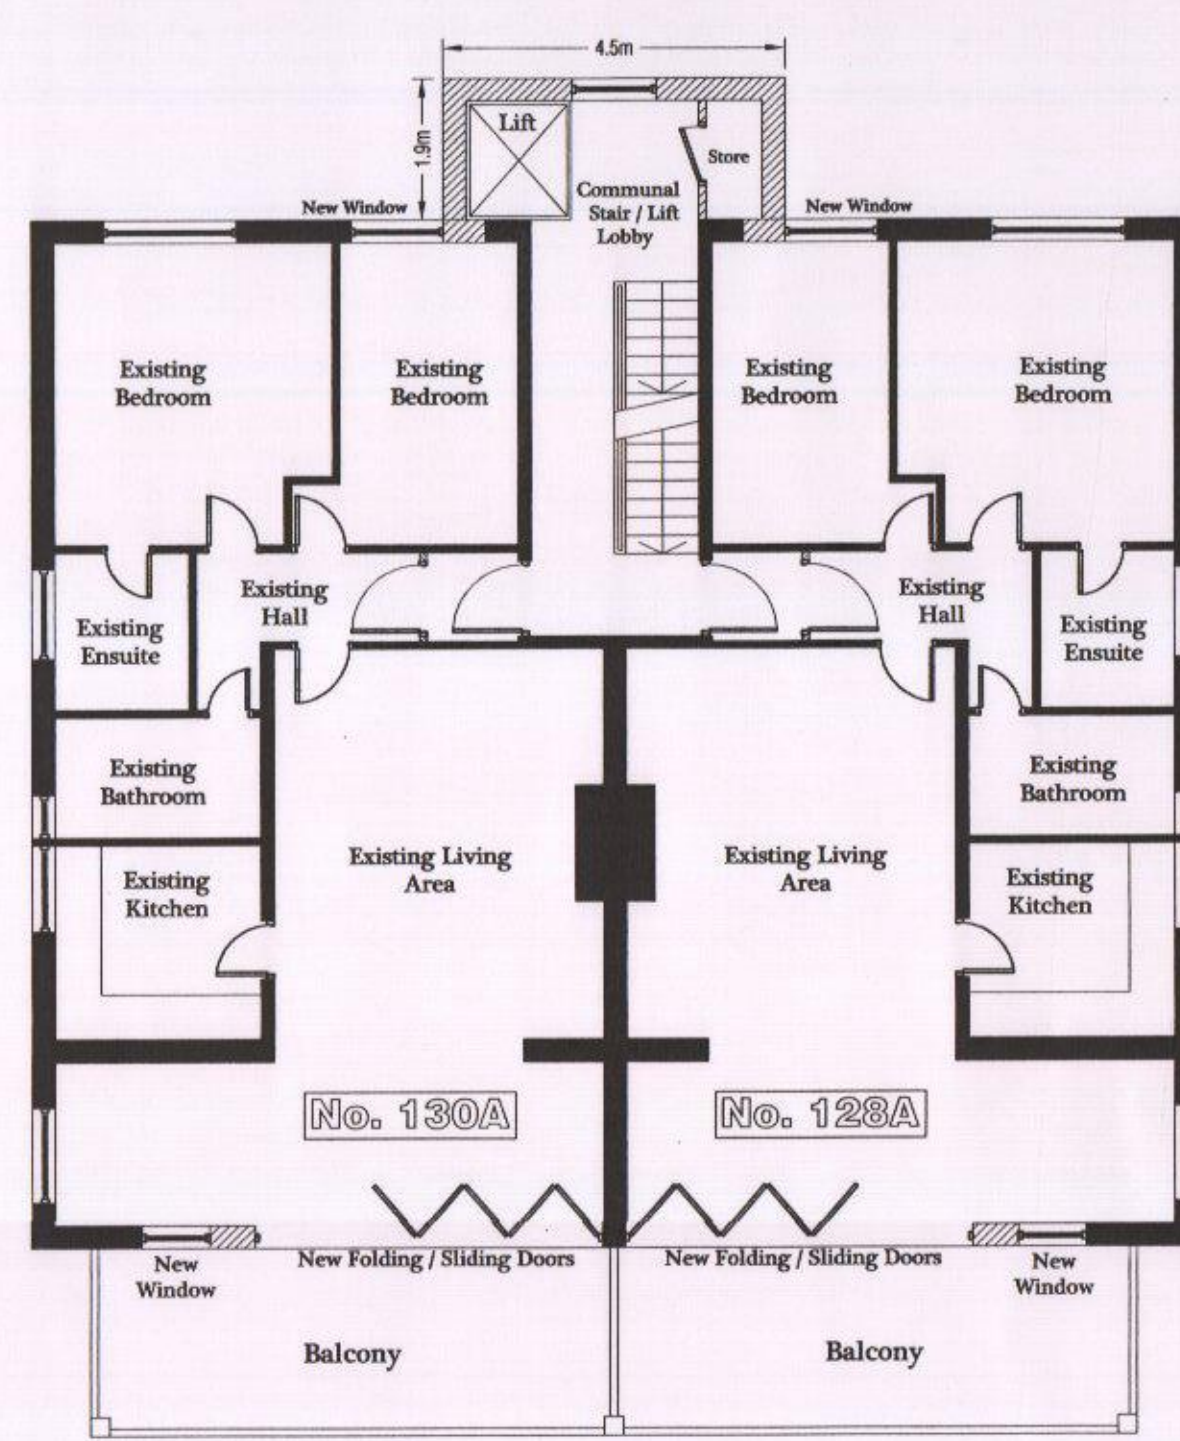


Proposed First Floor Plan @ 1:100

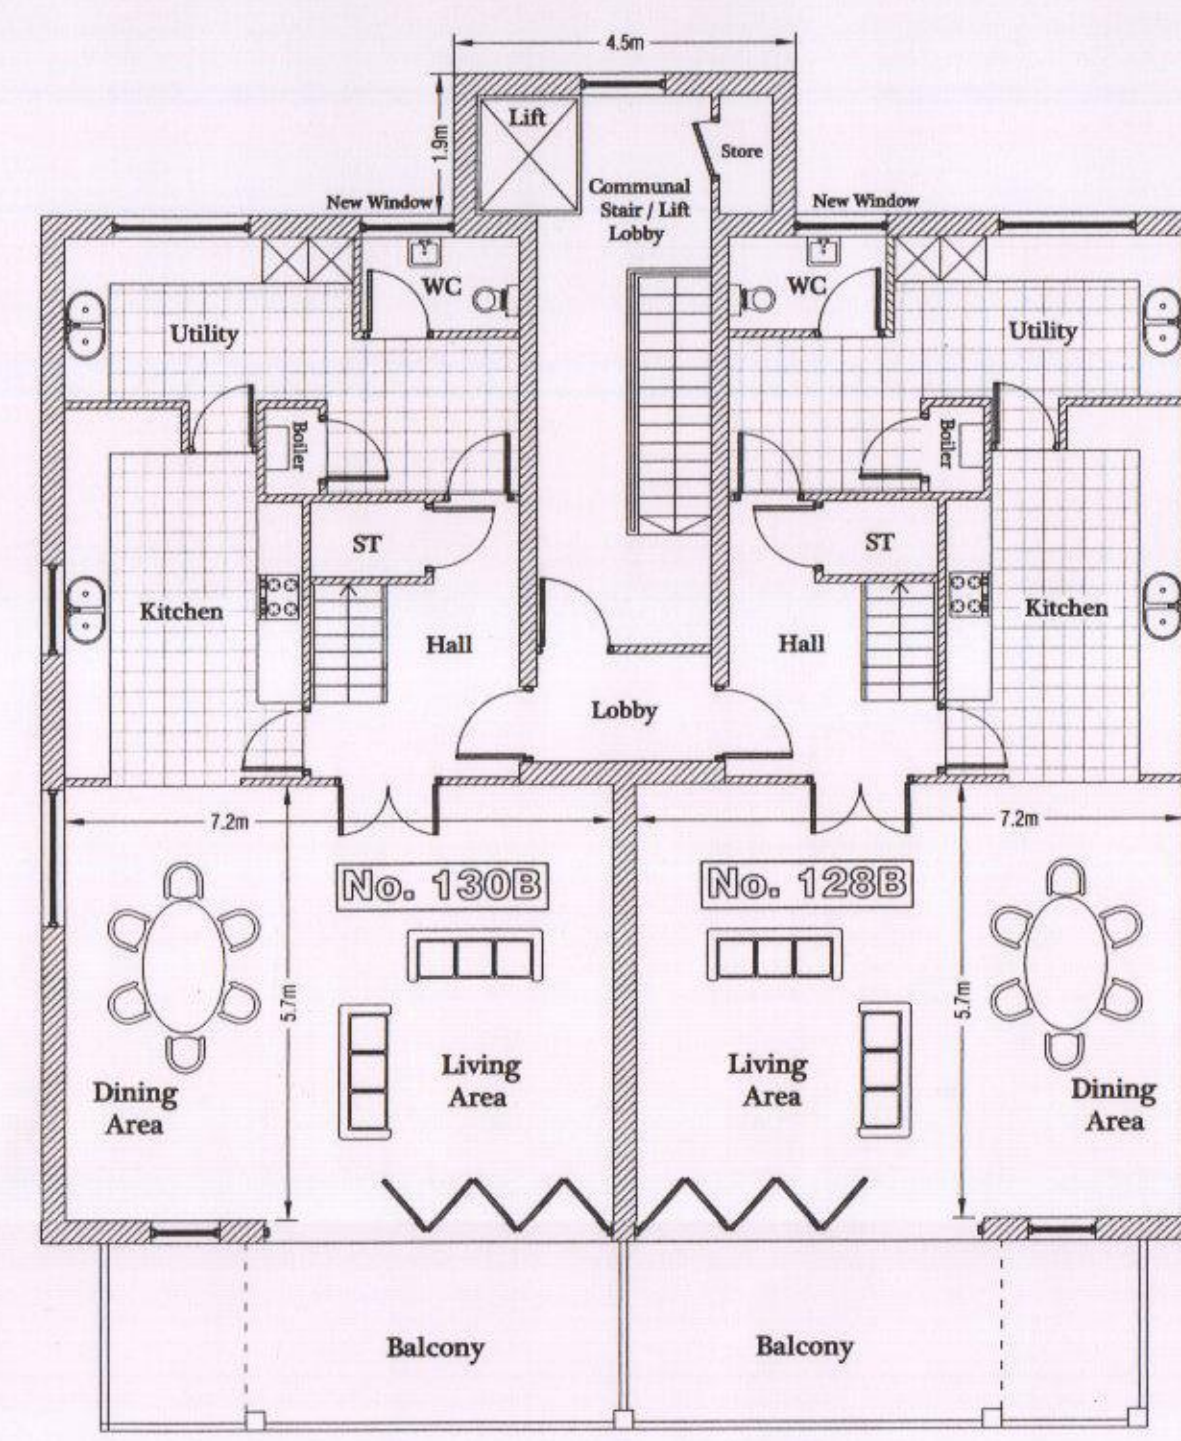


Proposed Second Floor Plan @ 1:100

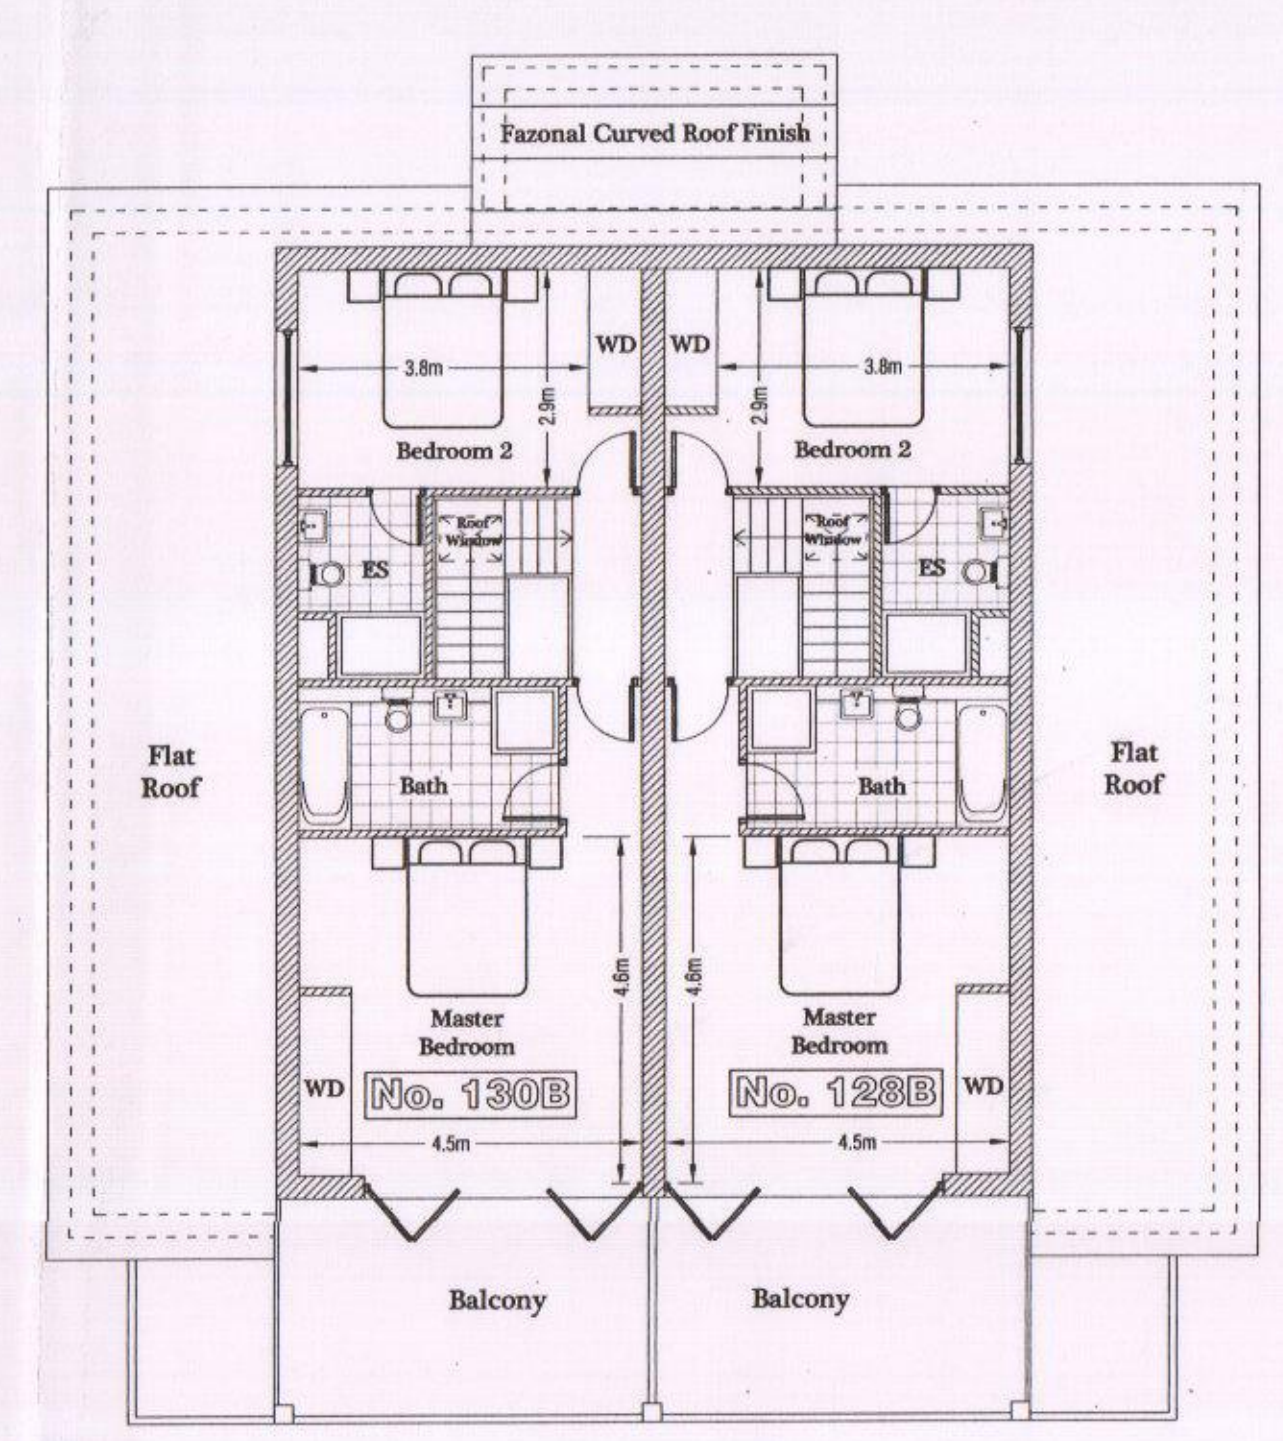


Proposed Third Floor Plan @ 1:100

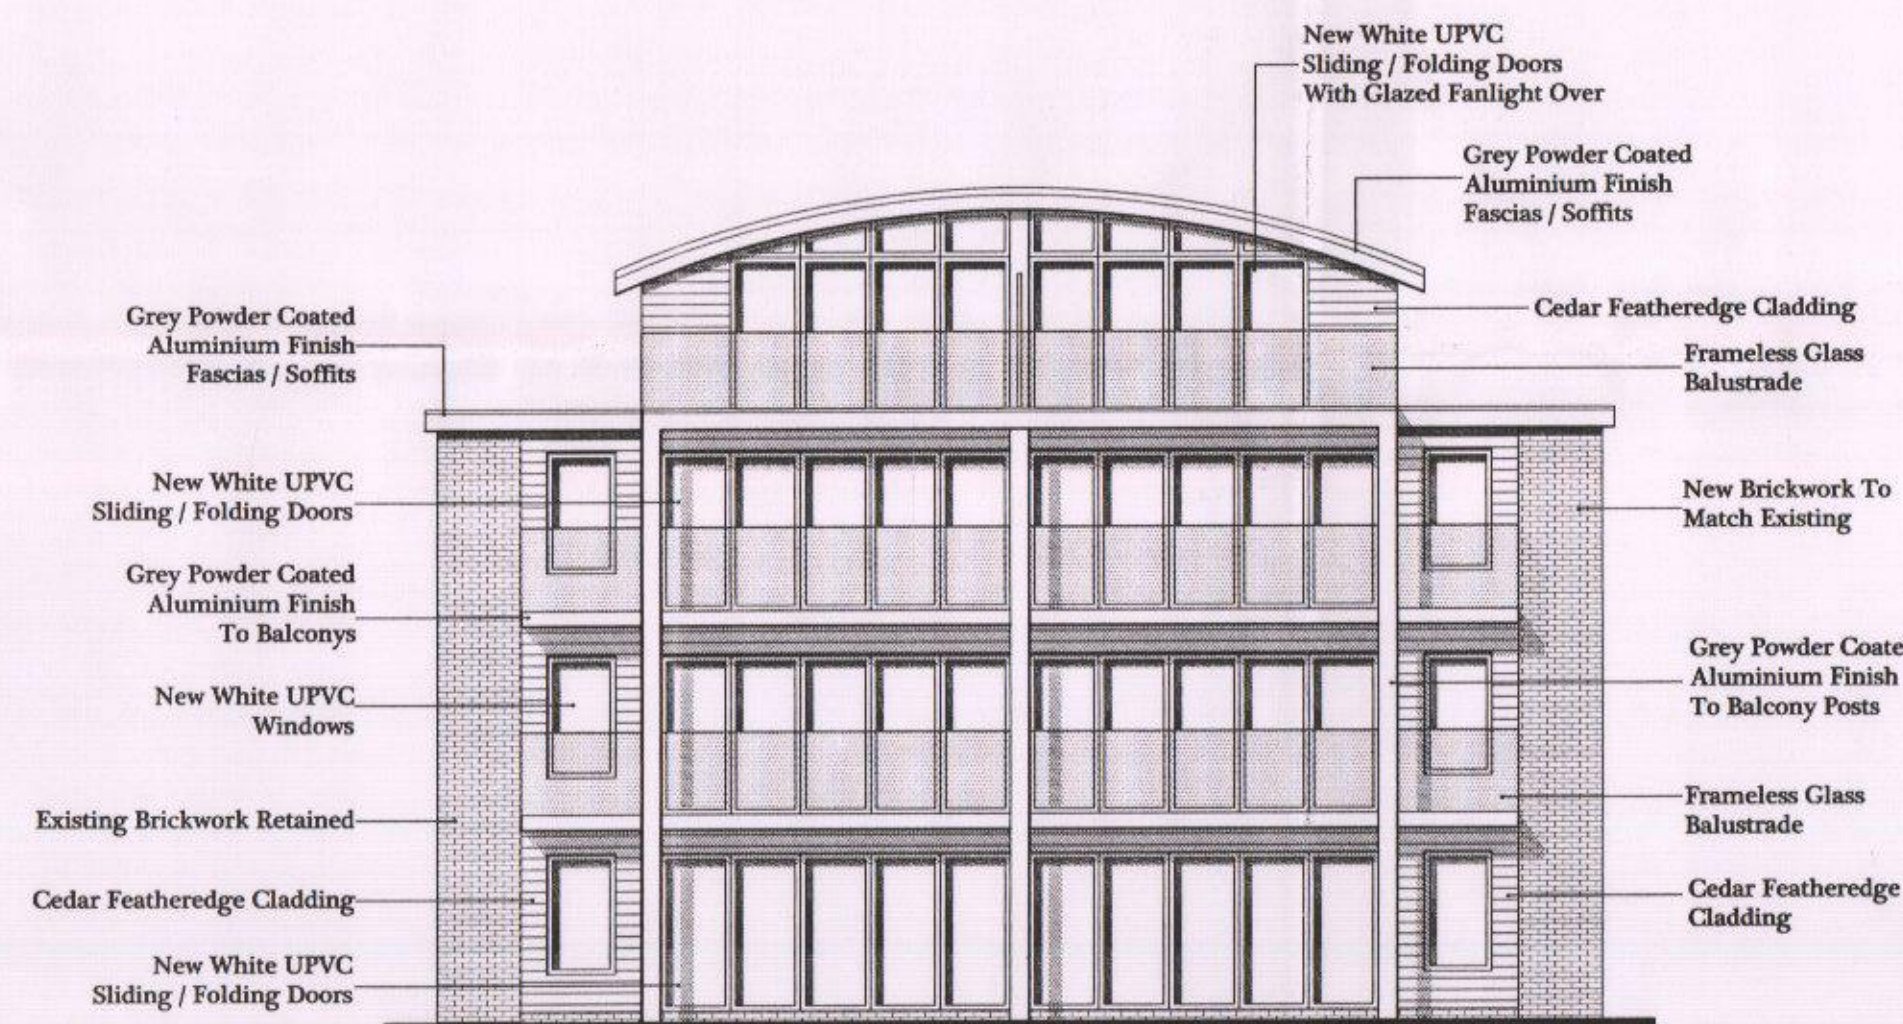


Proposed South Elevation
@ 1:100

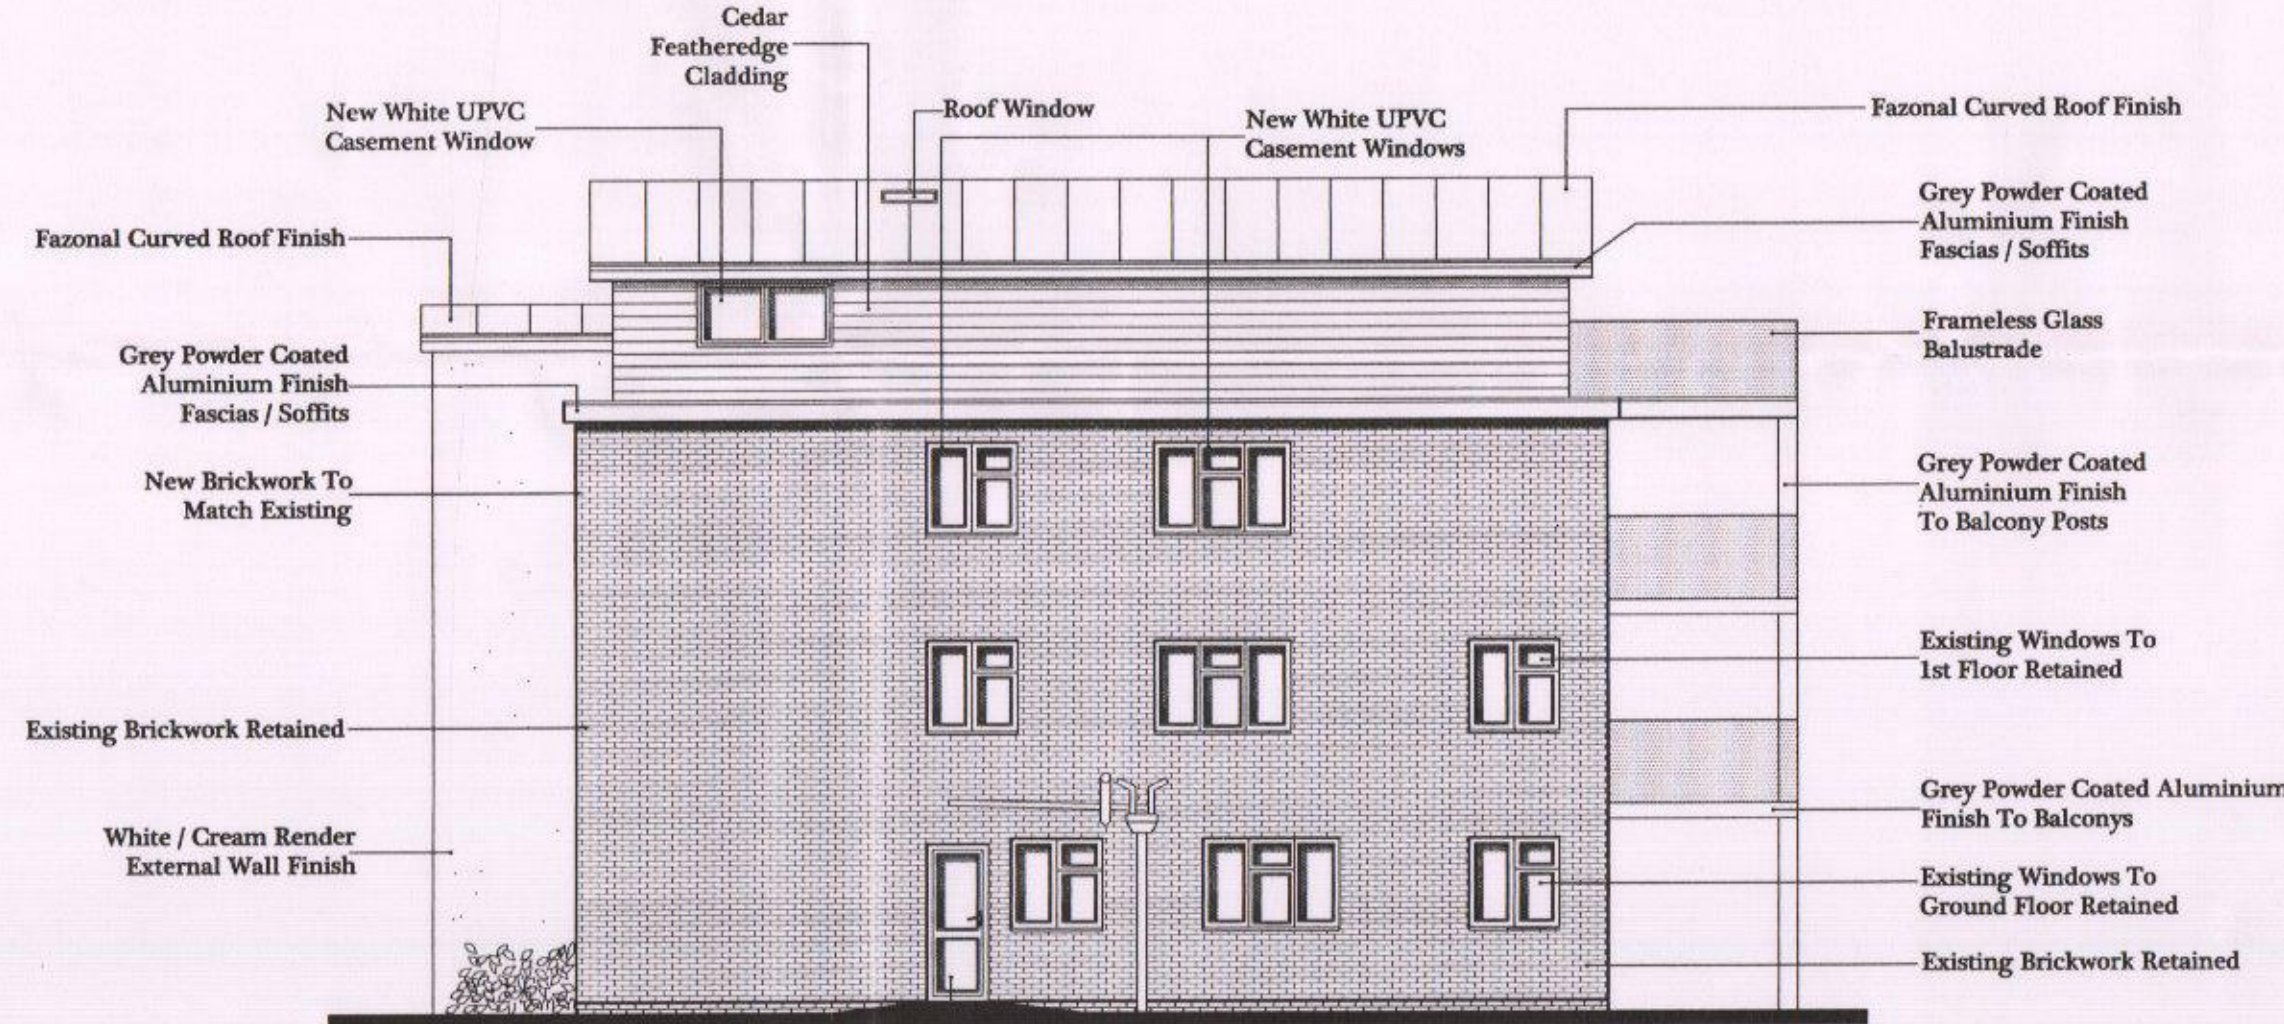


Proposed West Elevation
@ 1:100

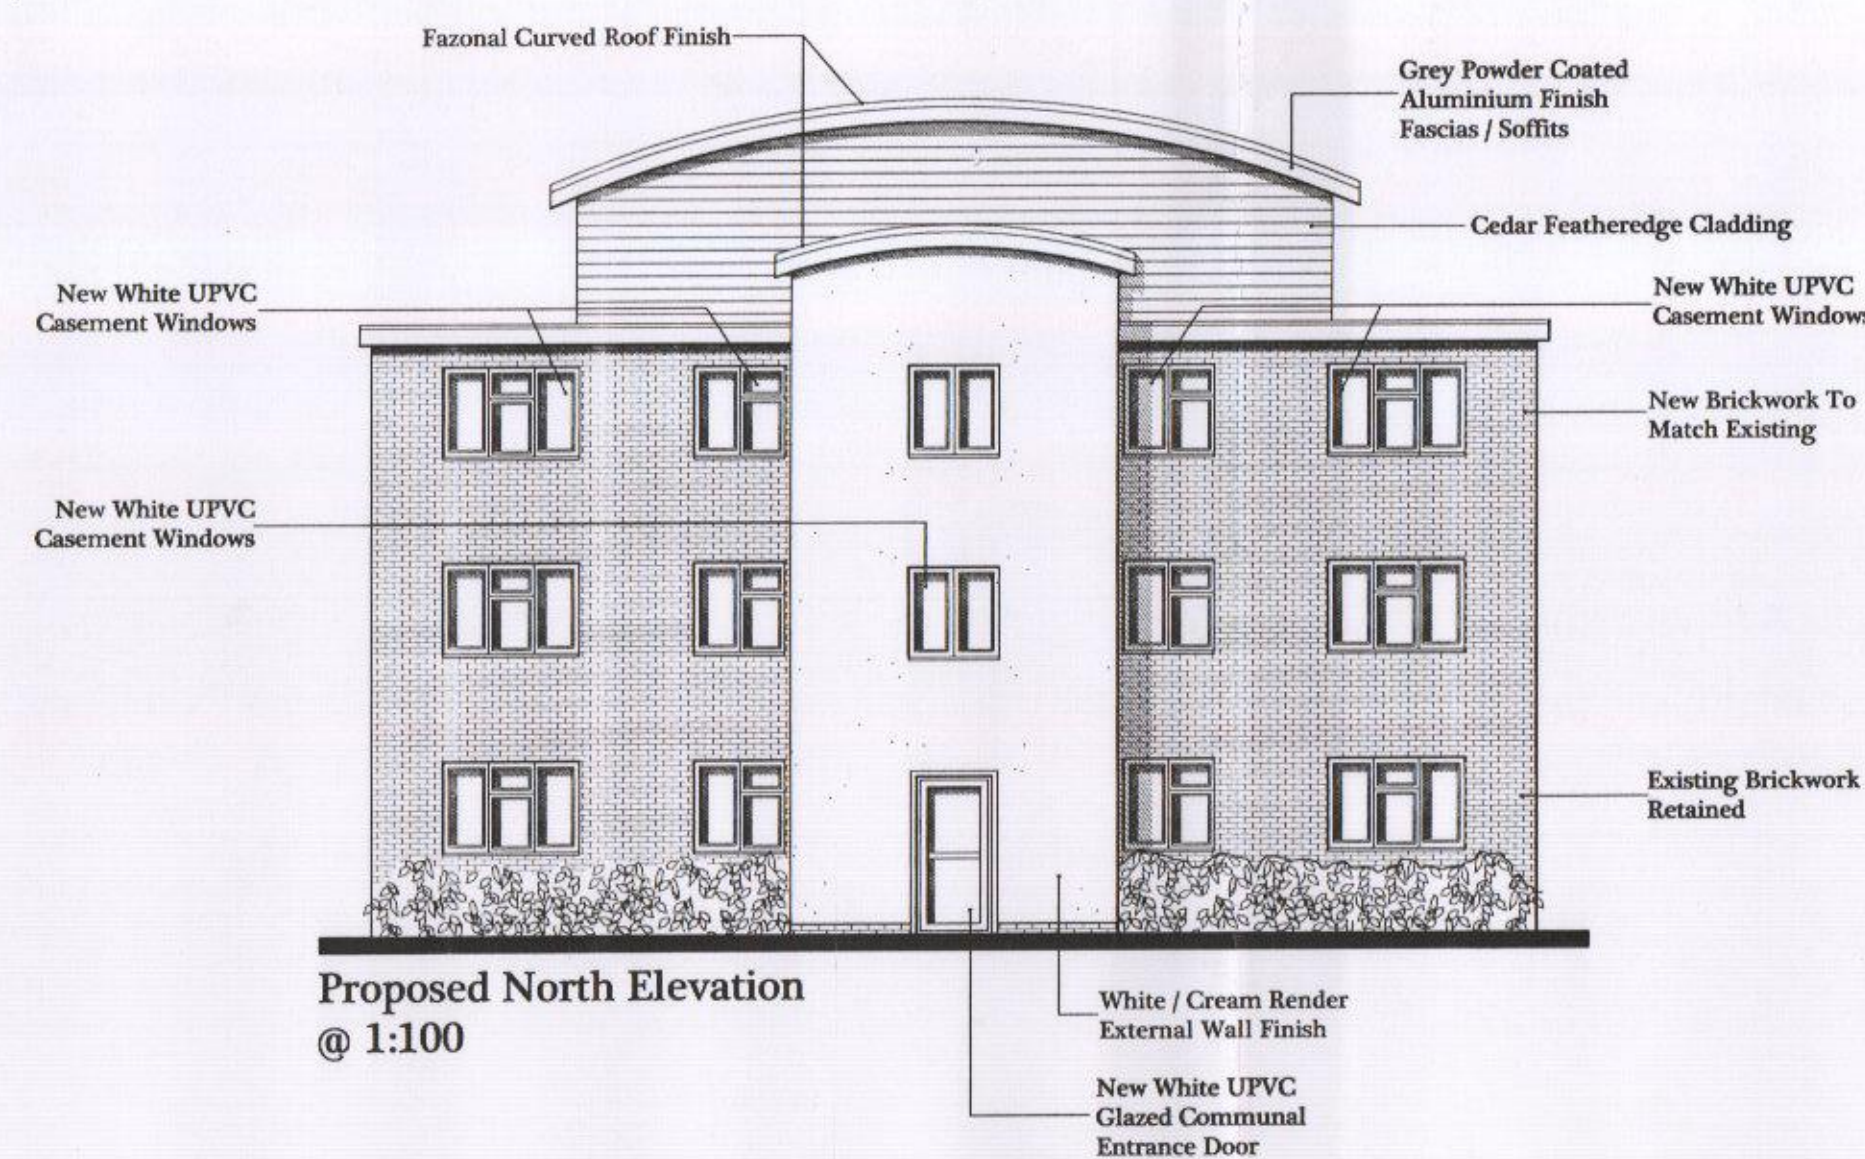

Proposed North Elevation
@ 1:100

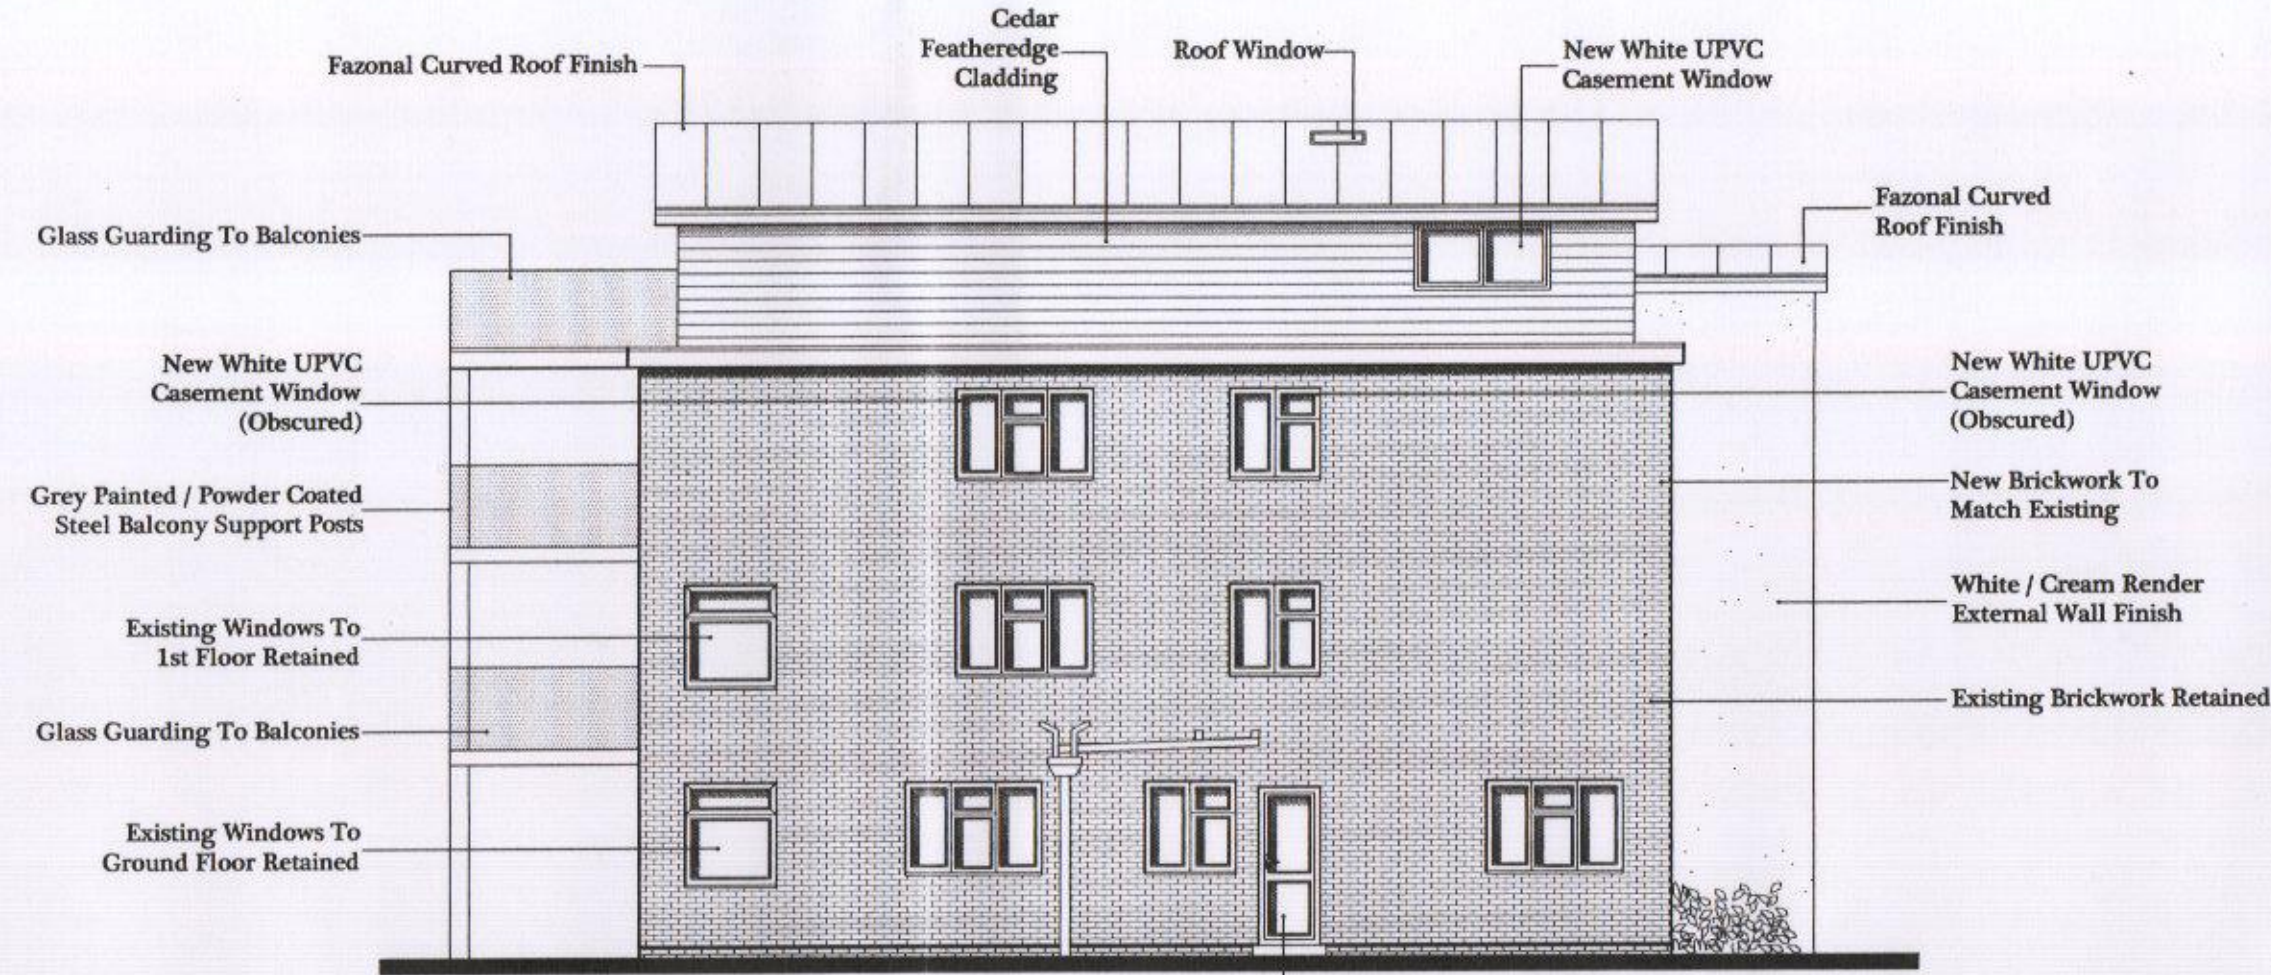

Proposed East Elevation
@ 1:100

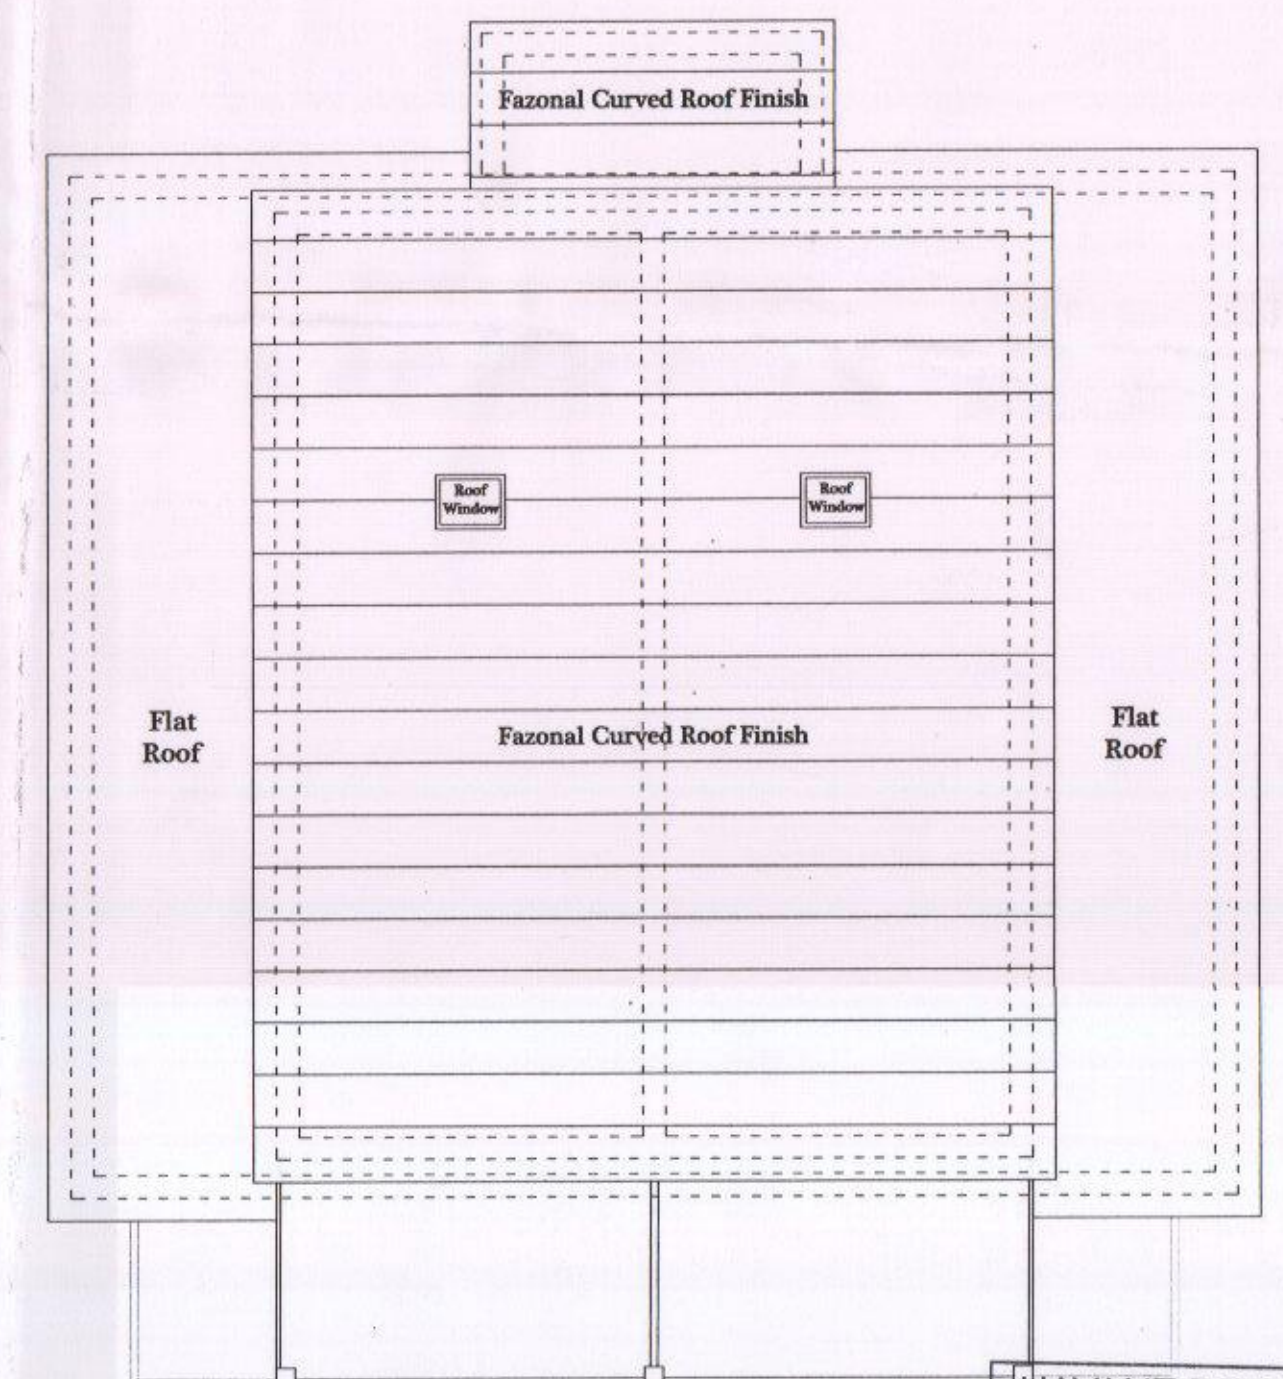

Proposed Roof Plan @ 1:100

HAVANT BOROUGH COUNCIL
- 1 JUN 2016
RECEIVED

GRAHAM ASH ARCHITECTS
CHARTERED ARCHITECTS TOWN PLANNING CONSULTANTS
Graham Ash Architects Ltd
65 Leigh Road, Sandridge, Hampshire SO50 9DF
TELEPHONE: 01794 518706 Or 07768 453105
EMAIL: info@grahamasharchitects.com
WEBSITE: www.grahamasharchitects.com

CLIENT:
Mr D Aylward

PROJECT:
**Lama Court,
Seaford, (128-130)
Hayling Island,
PO11 9HW**

TITLE:
**Proposed Floor Plans
& Elevations**

DESIGNED BY: GA DATE: 19-2-16
SCALE: 1:100 PLOTTED: 16-5-16
REV. F
SCALE @ 0 1 2 3 4 5m
1:100

PURPOSE OF ISSUE:
☒ Information ☐ approval ☐ tender ☐ construction
DWG. NO. **15:027:03 REV F**