



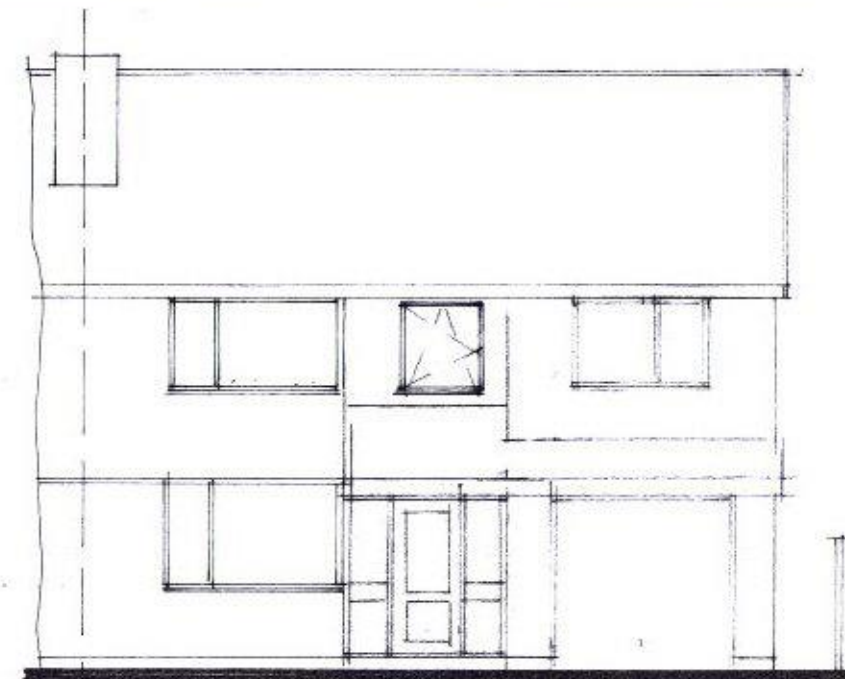

Proposed South East Elevation.

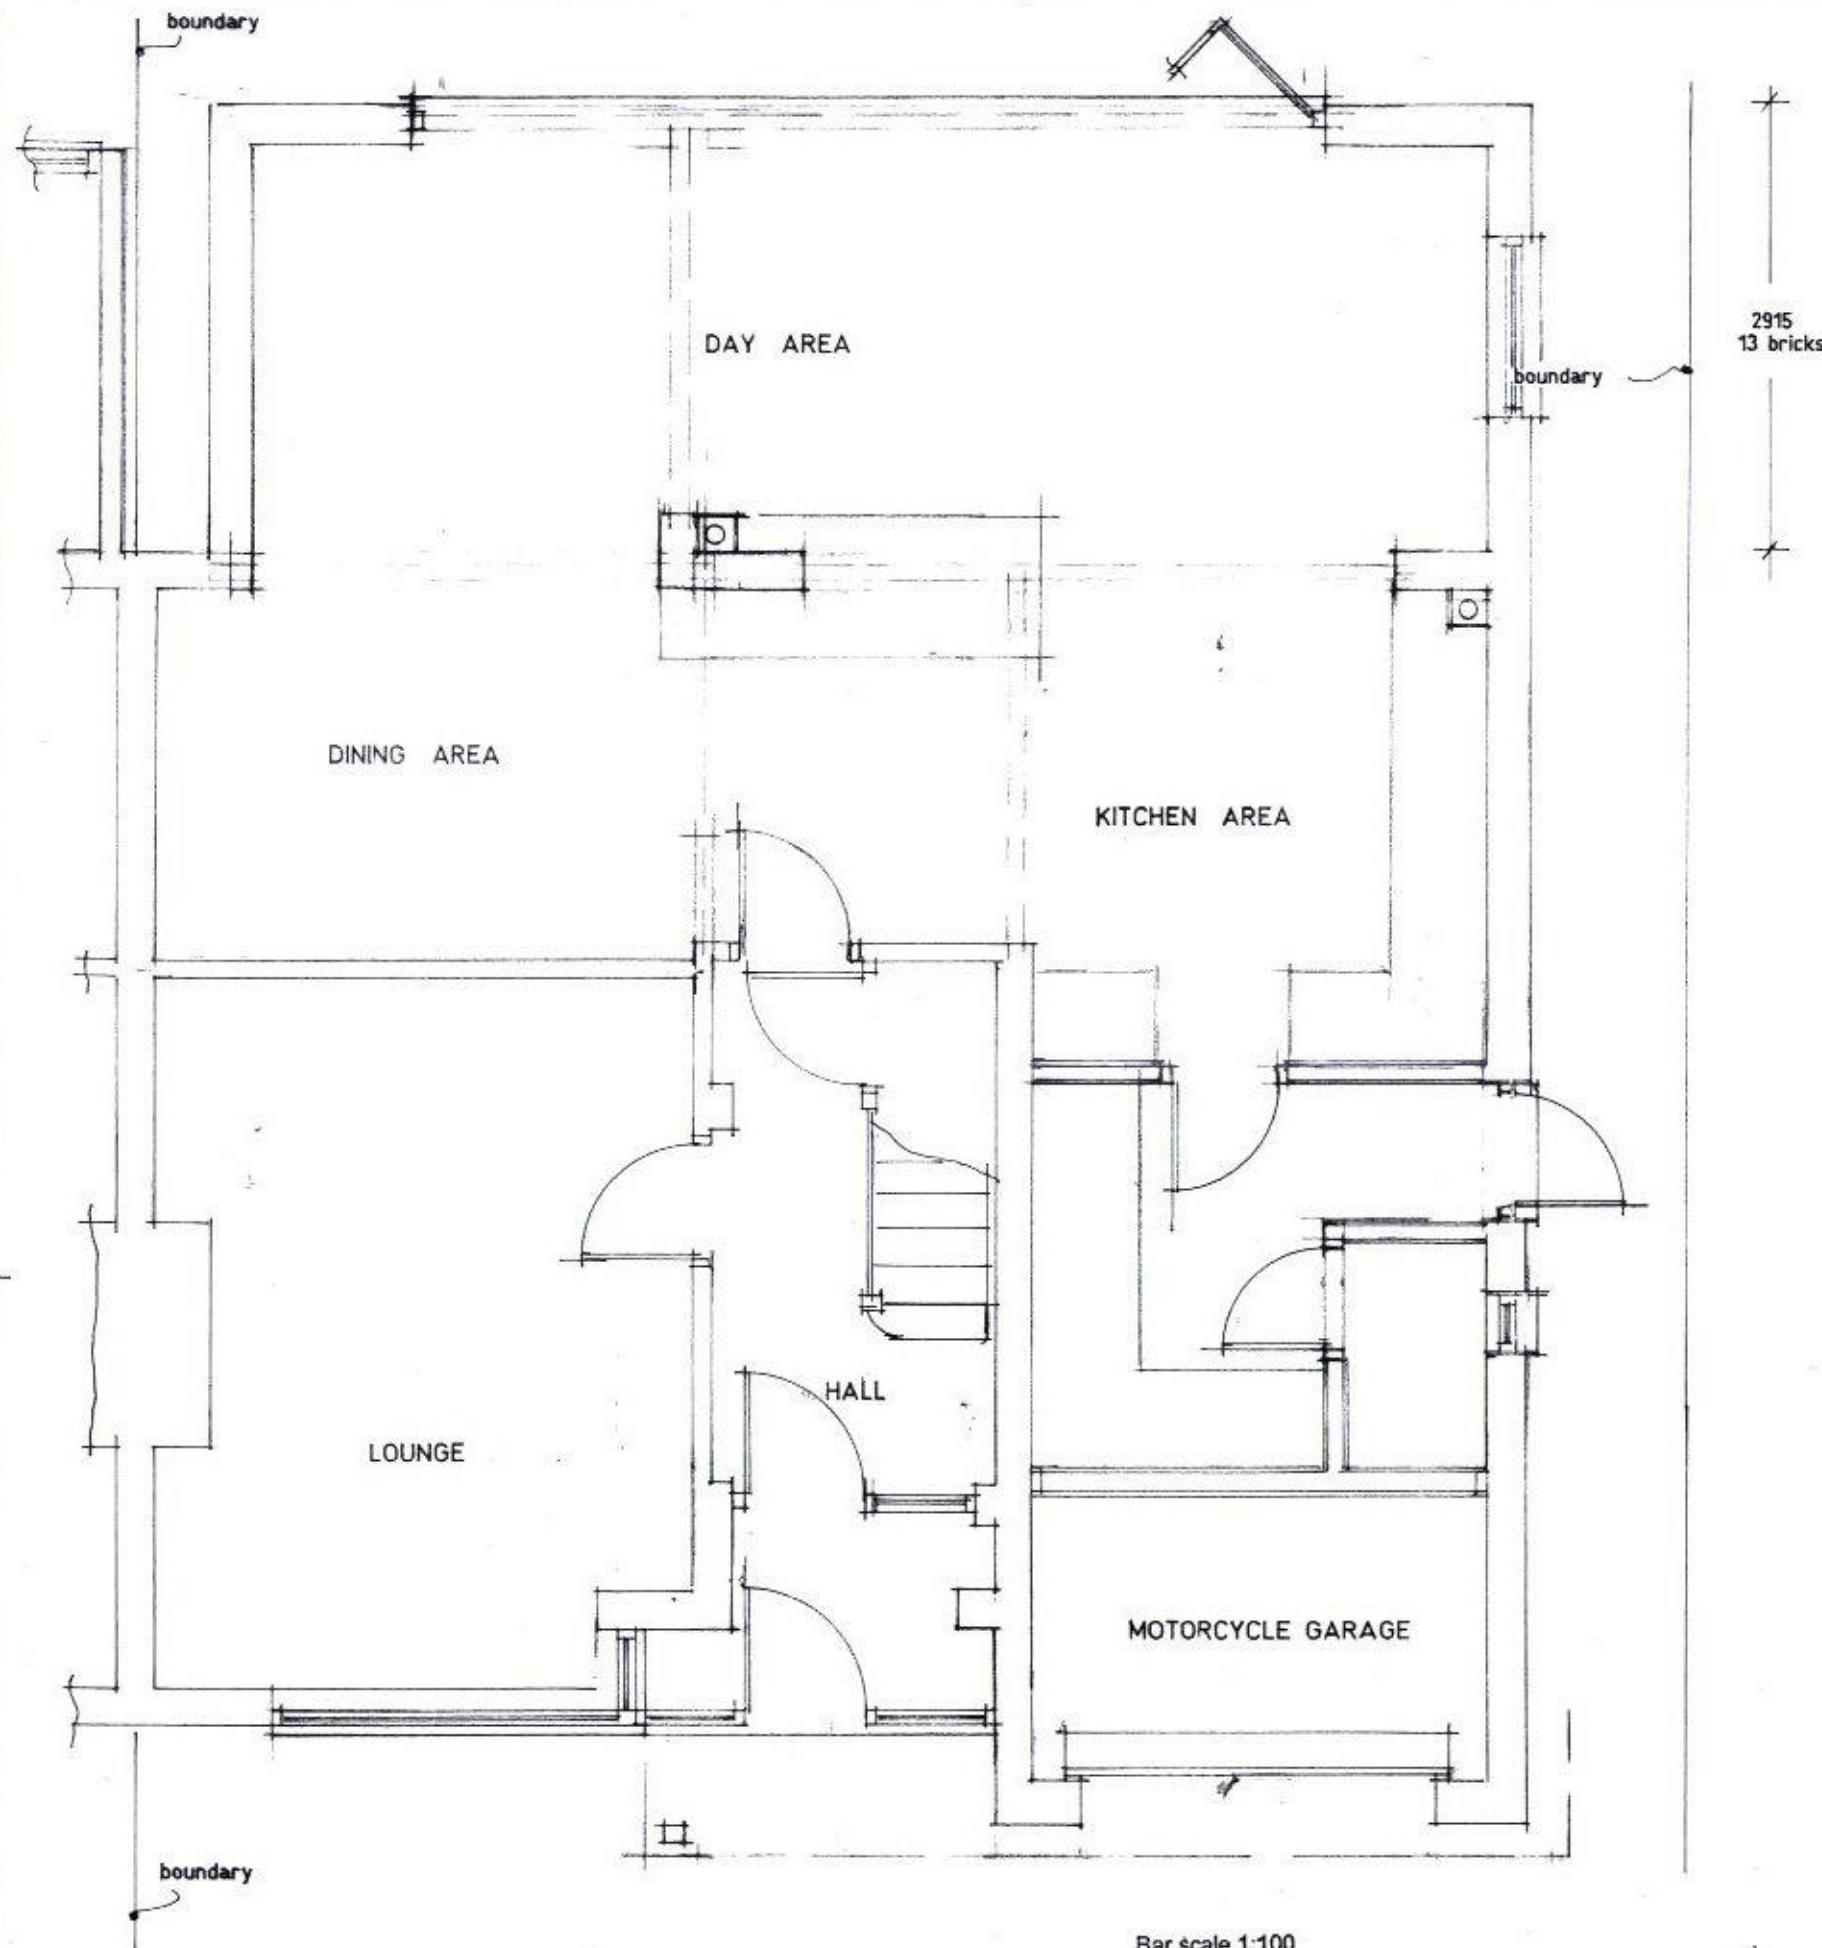


Proposed North East Elevation.

Bar scale 1:50 @ A3



Proposed Ground Floor Layout.

 

Proposed internal alterations, 2 storey side/rear extension plus room in roof at 43 Burnside, Waterlooville, Hants. PO7 7QG

Mrs N. Gibbs

Scale 1:50

Date November 2015

A3 Drawing Number

2

Revision