


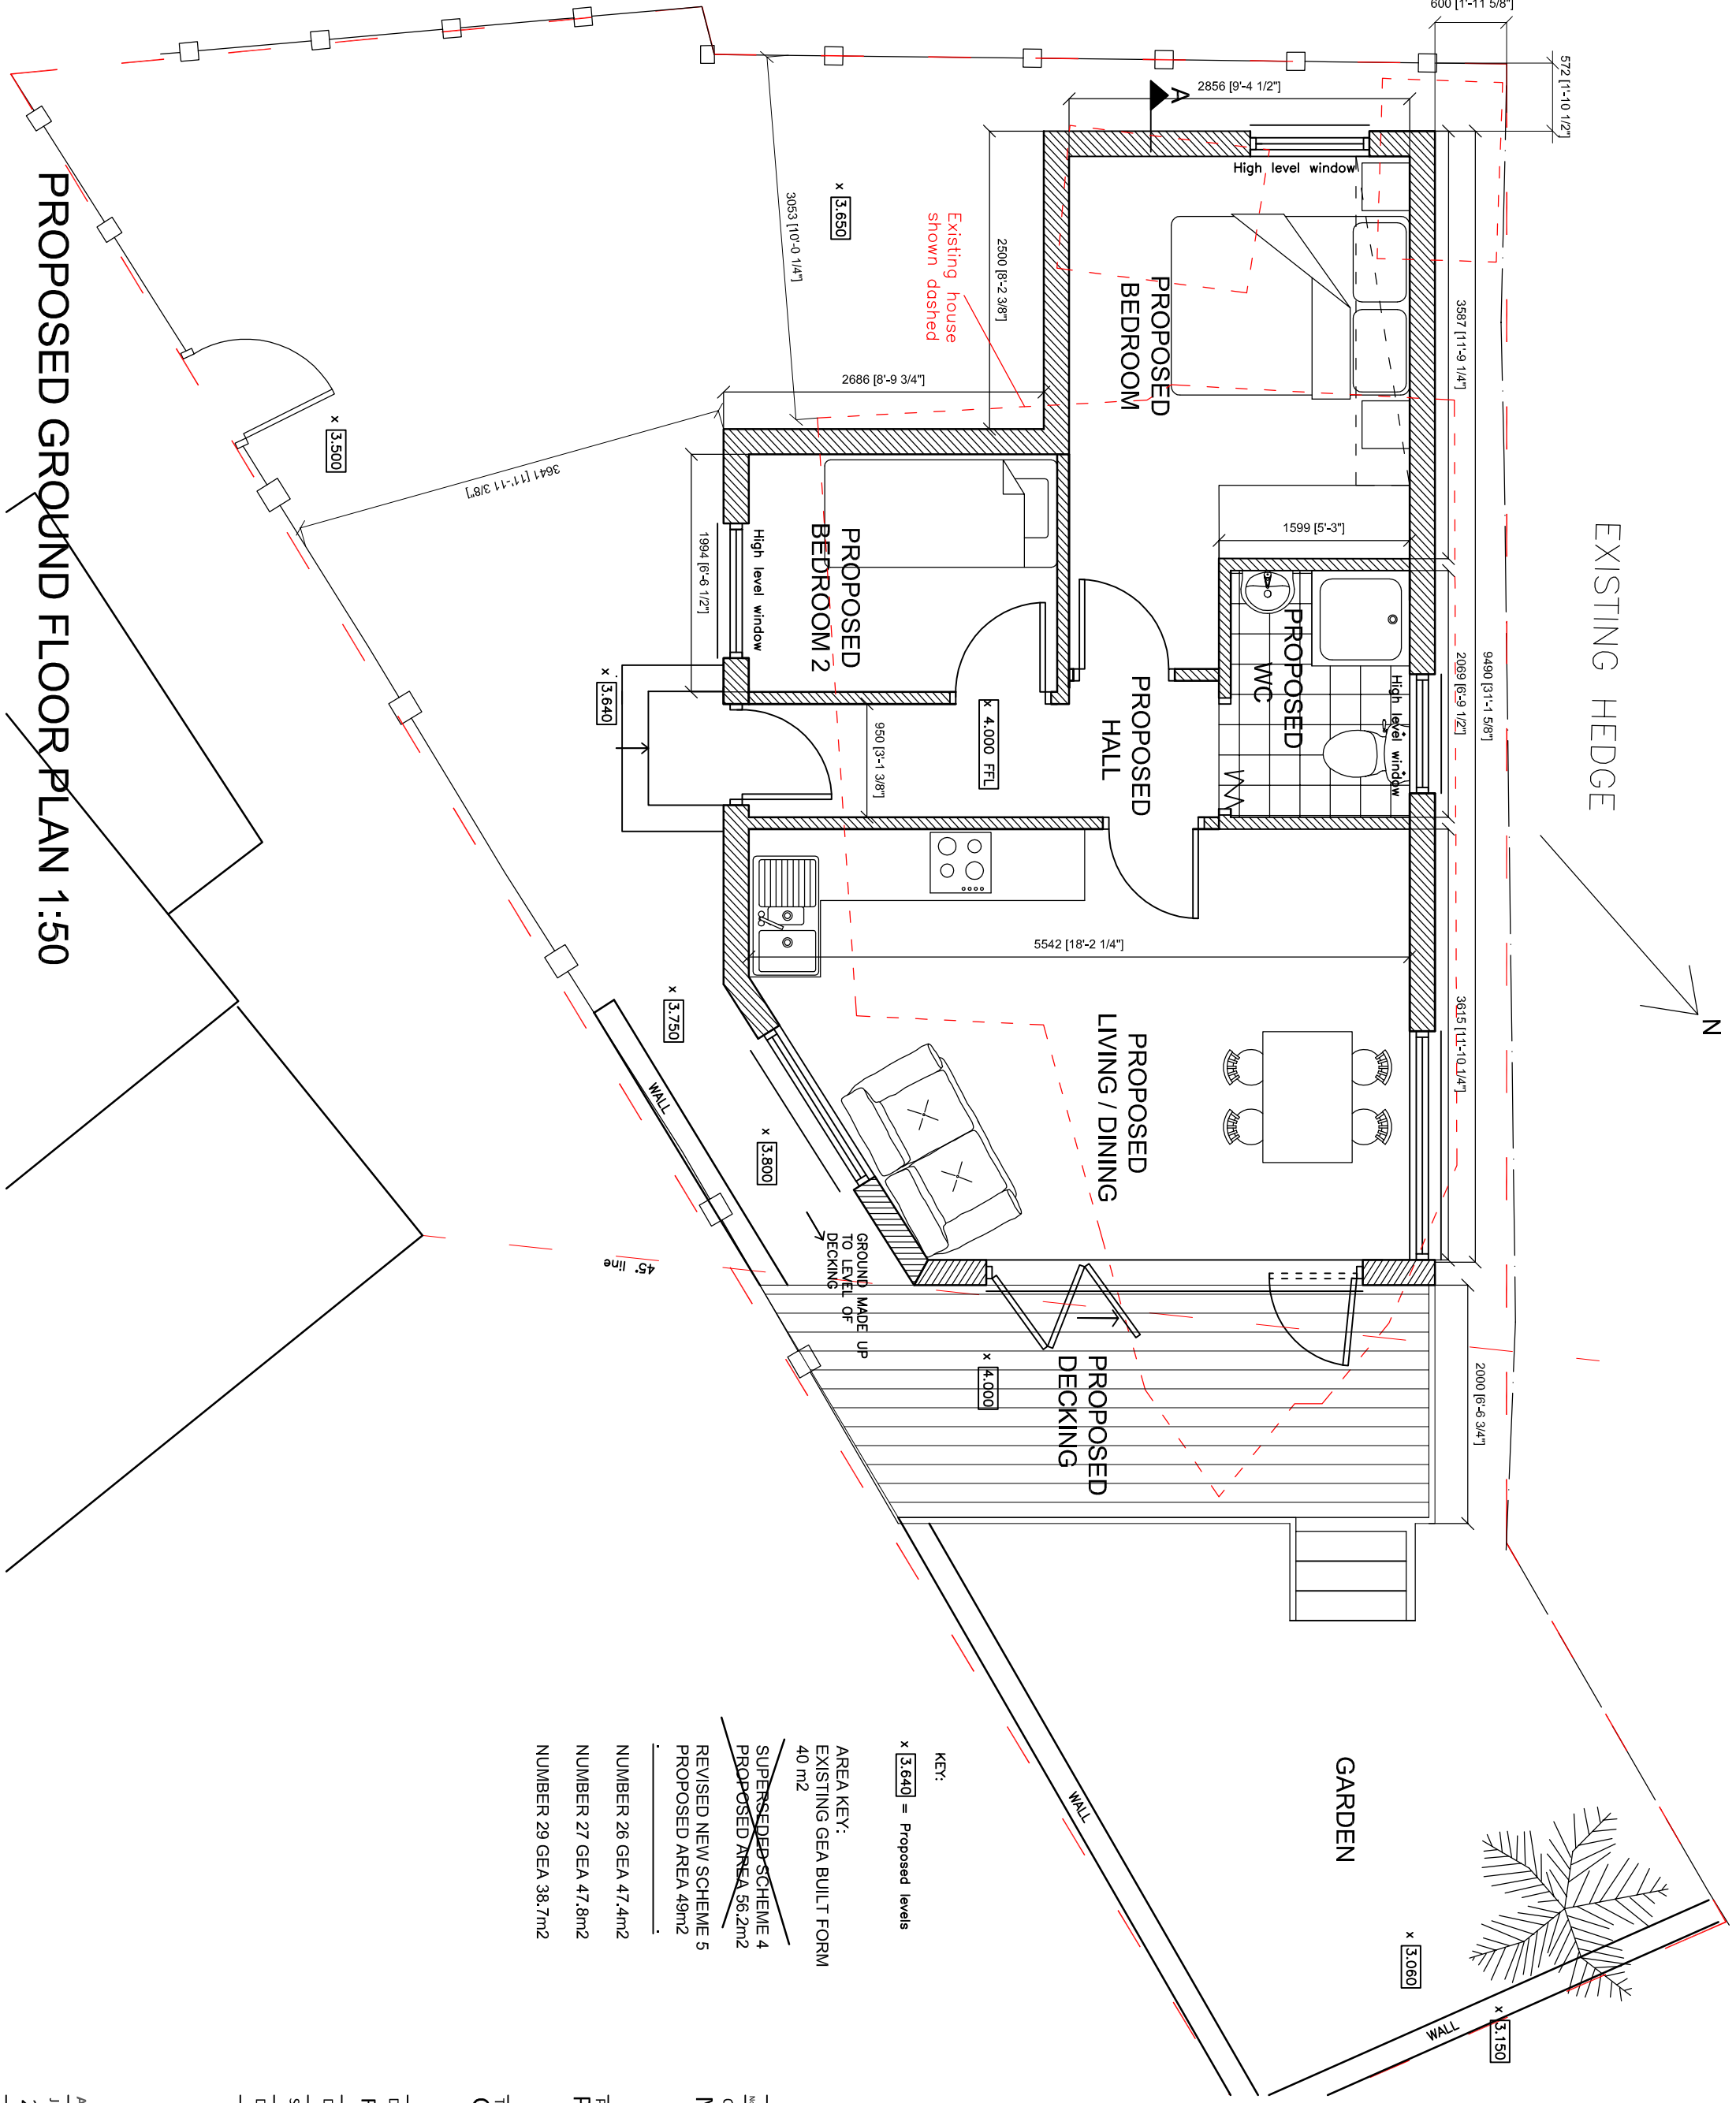

PROPOSED GROUND FLOOR PLAN 1:50

- KEY:
x 3.640 = Proposed levels
- AREA KEY:
EXISTING GEA BUILT FORM
40 m2
- ~~SUPERSEDED SCHEME 4
PROPOSED AREA 56.2m2~~
- REVISED NEW SCHEME 5
PROPOSED AREA 49m2
- NUMBER 26 GEA 47.4m2
- NUMBER 27 GEA 47.8m2
- NUMBER 29 GEA 38.7m2

PROJECT

PROPOSED BUNGALOW

CLIENT

MR STEVE BELL

No. | Date | Description | Drawn/Checked By

TITLE

GROUND FLOOR PLAN

DRAWING STATUS

FOR PLANNING

DRAWN

SP

CHECKED

JP

SCALE

1:100

DATE

JAN 2013

ARCHITECTURE - PLANNING BUILDING REGULATIONS

6 Watersmeet Road
Sheffield, S6 5FA
acldesign@live.co.uk

ACL Design

JOB NO.

DRAWING NO.

REV

2012-04

PL - 101

-