




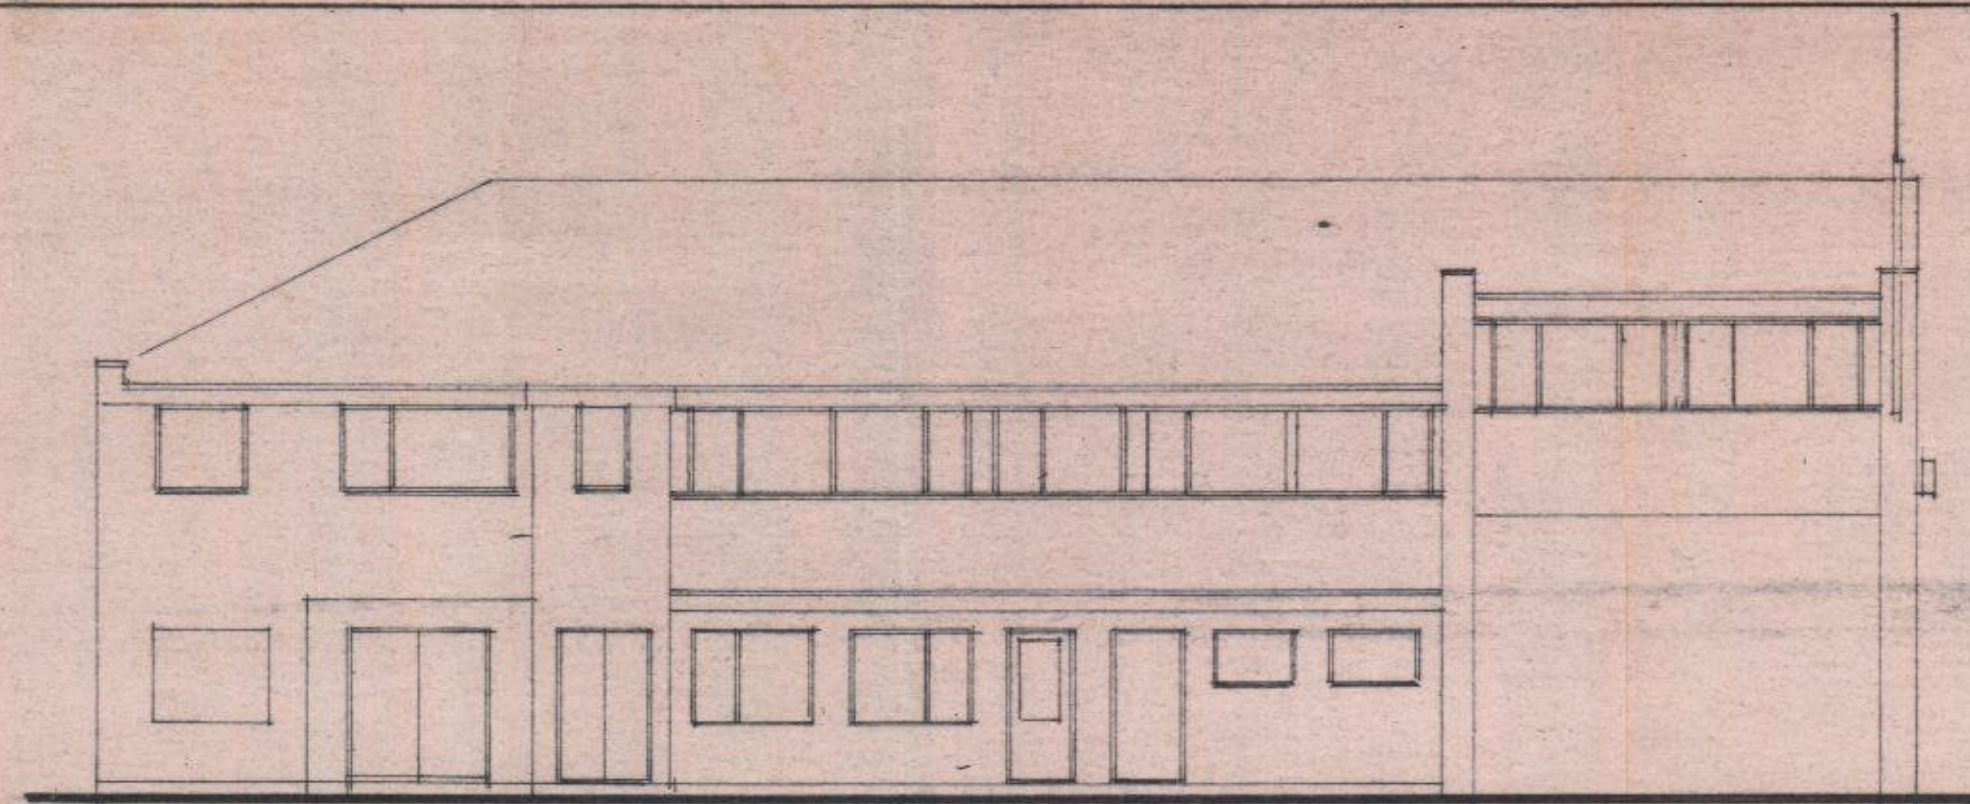


South East Elevation.

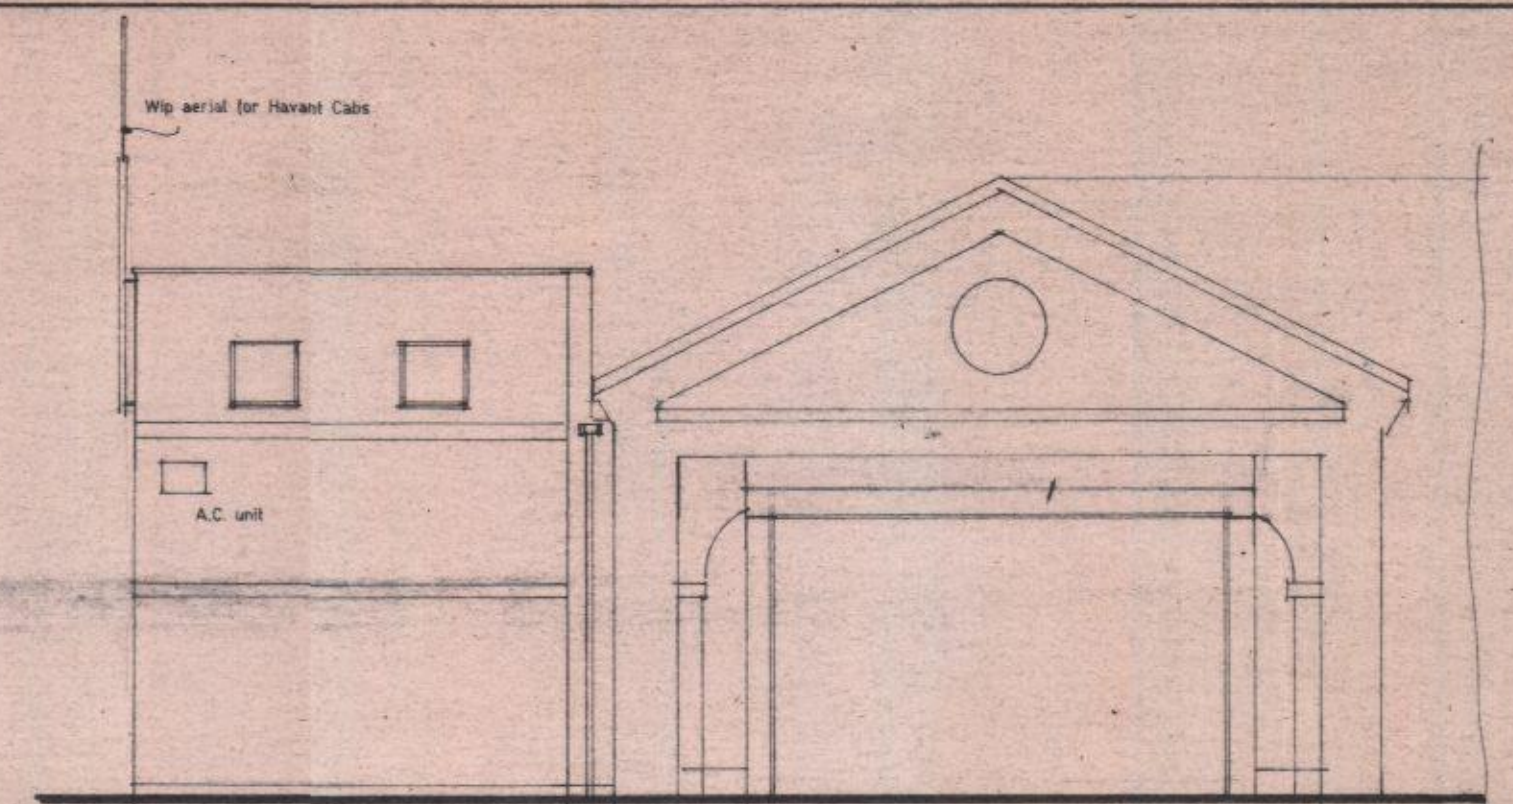

North East Elevation.

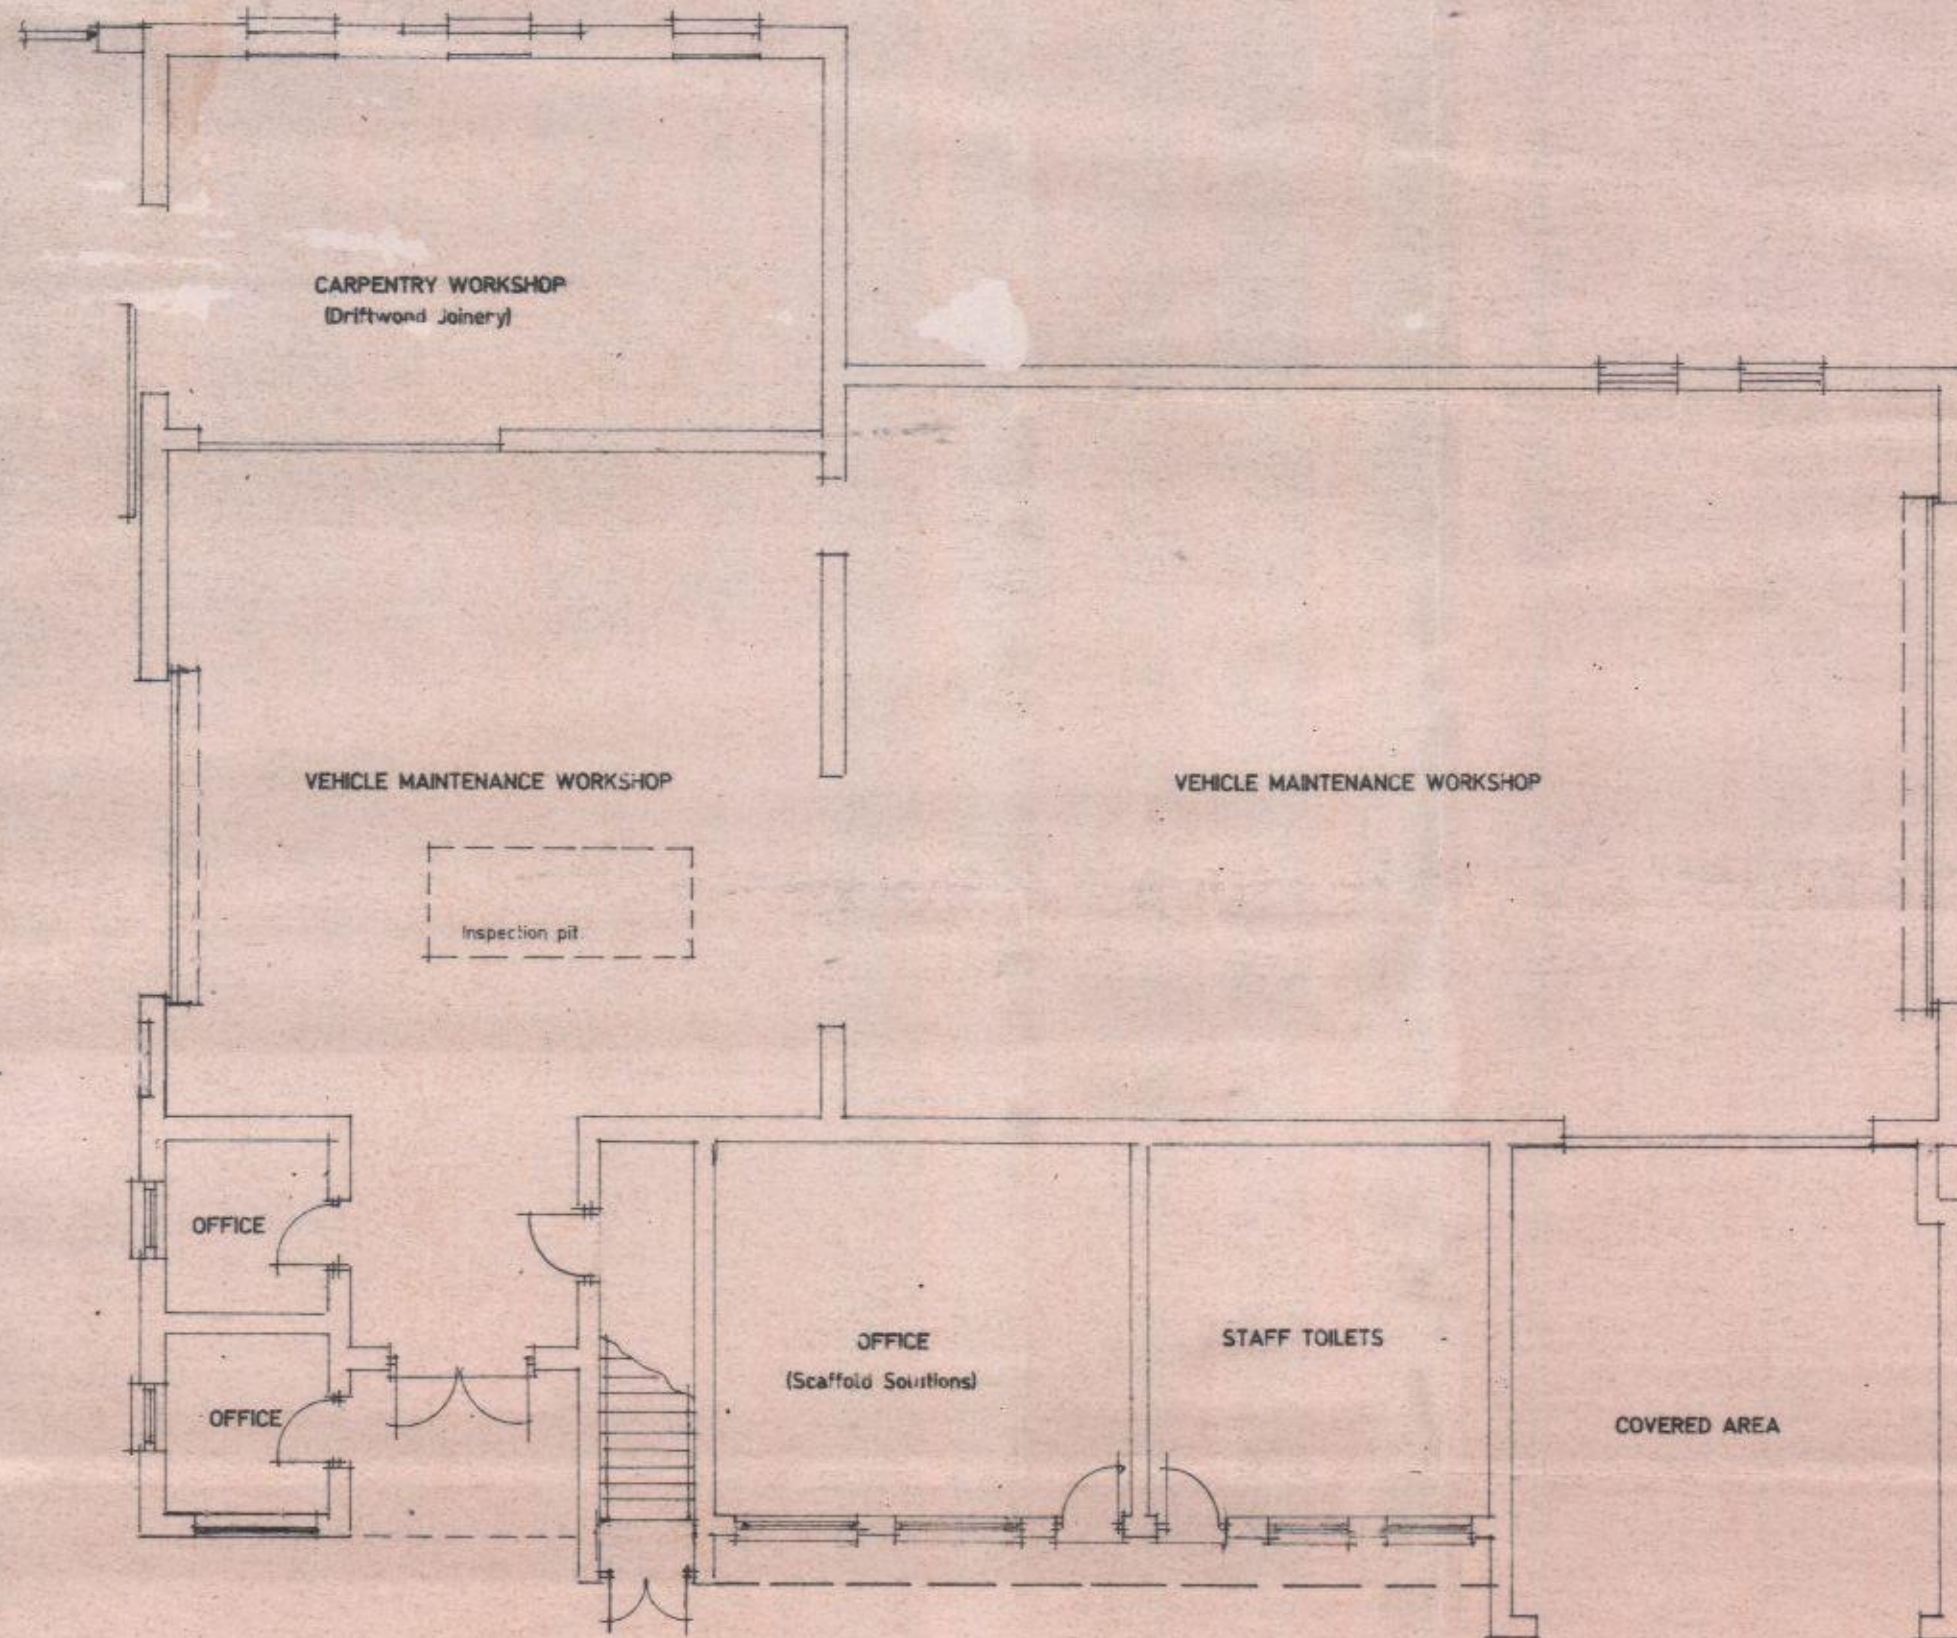

Ground Floor Layout.

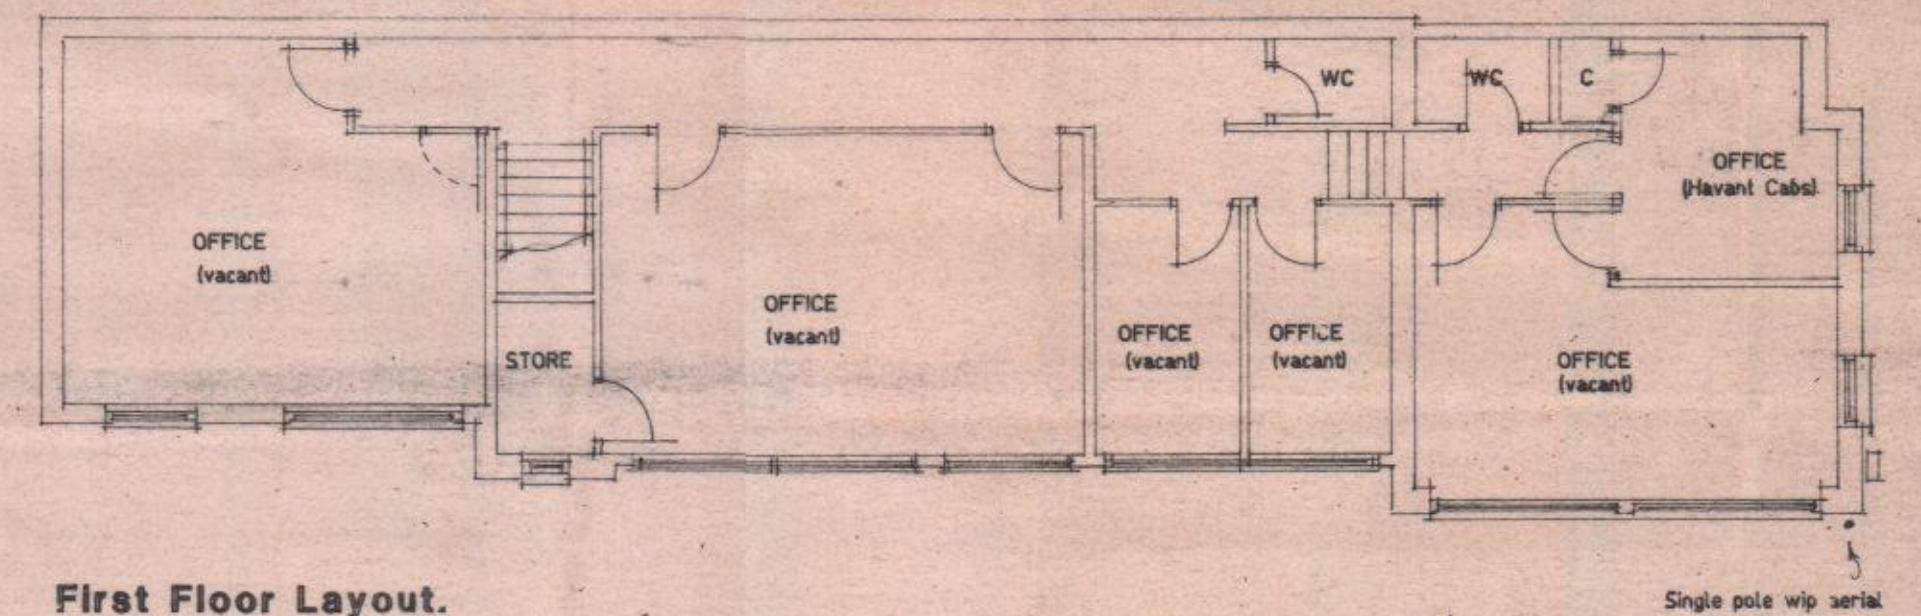

First Floor Layout.

HAVANT BOROUGH
COUNCIL
03 OCT 2012
RECEIVED

Floor Layouts of the 'Old Wessex'
building at 8 New Lane, Havant, Hants.
PO9 2JH

A1 Recovery Ltd.

Scale 1:100

Date June 2012

A2 Drawing Number

2

Revision