



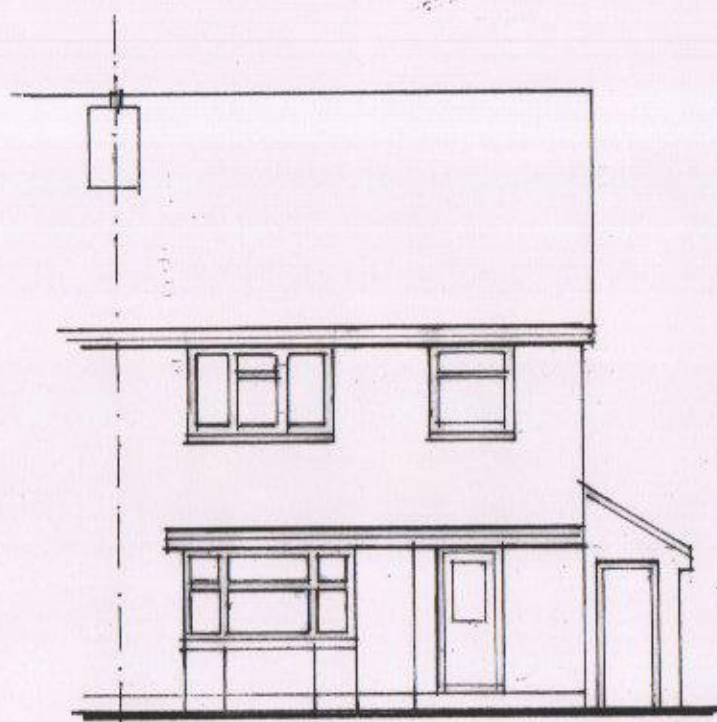

FRONT (SOUTH)



SIDE (EAST)

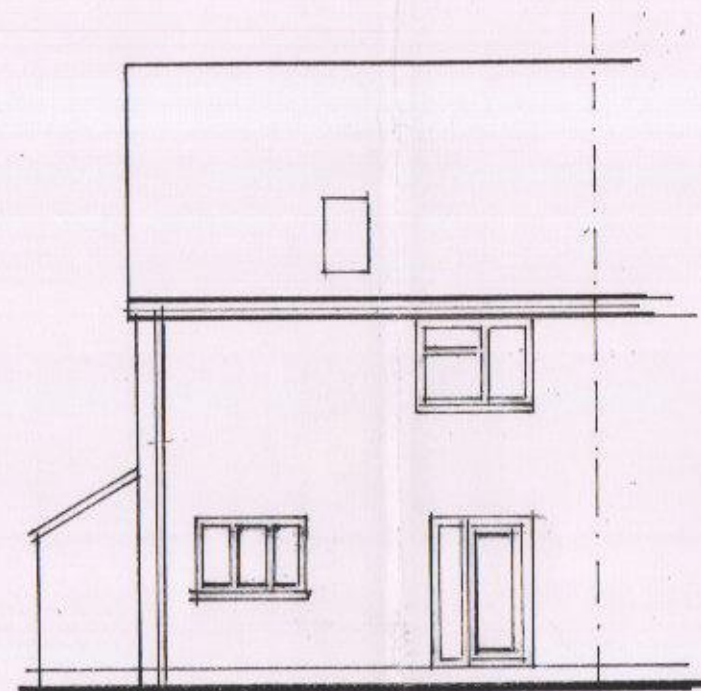


REAR (NORTH)




SIDE (WEST)


EXISTING ELEVATIONS SCALE 1:100 @ A2. 0 1 2 3 4

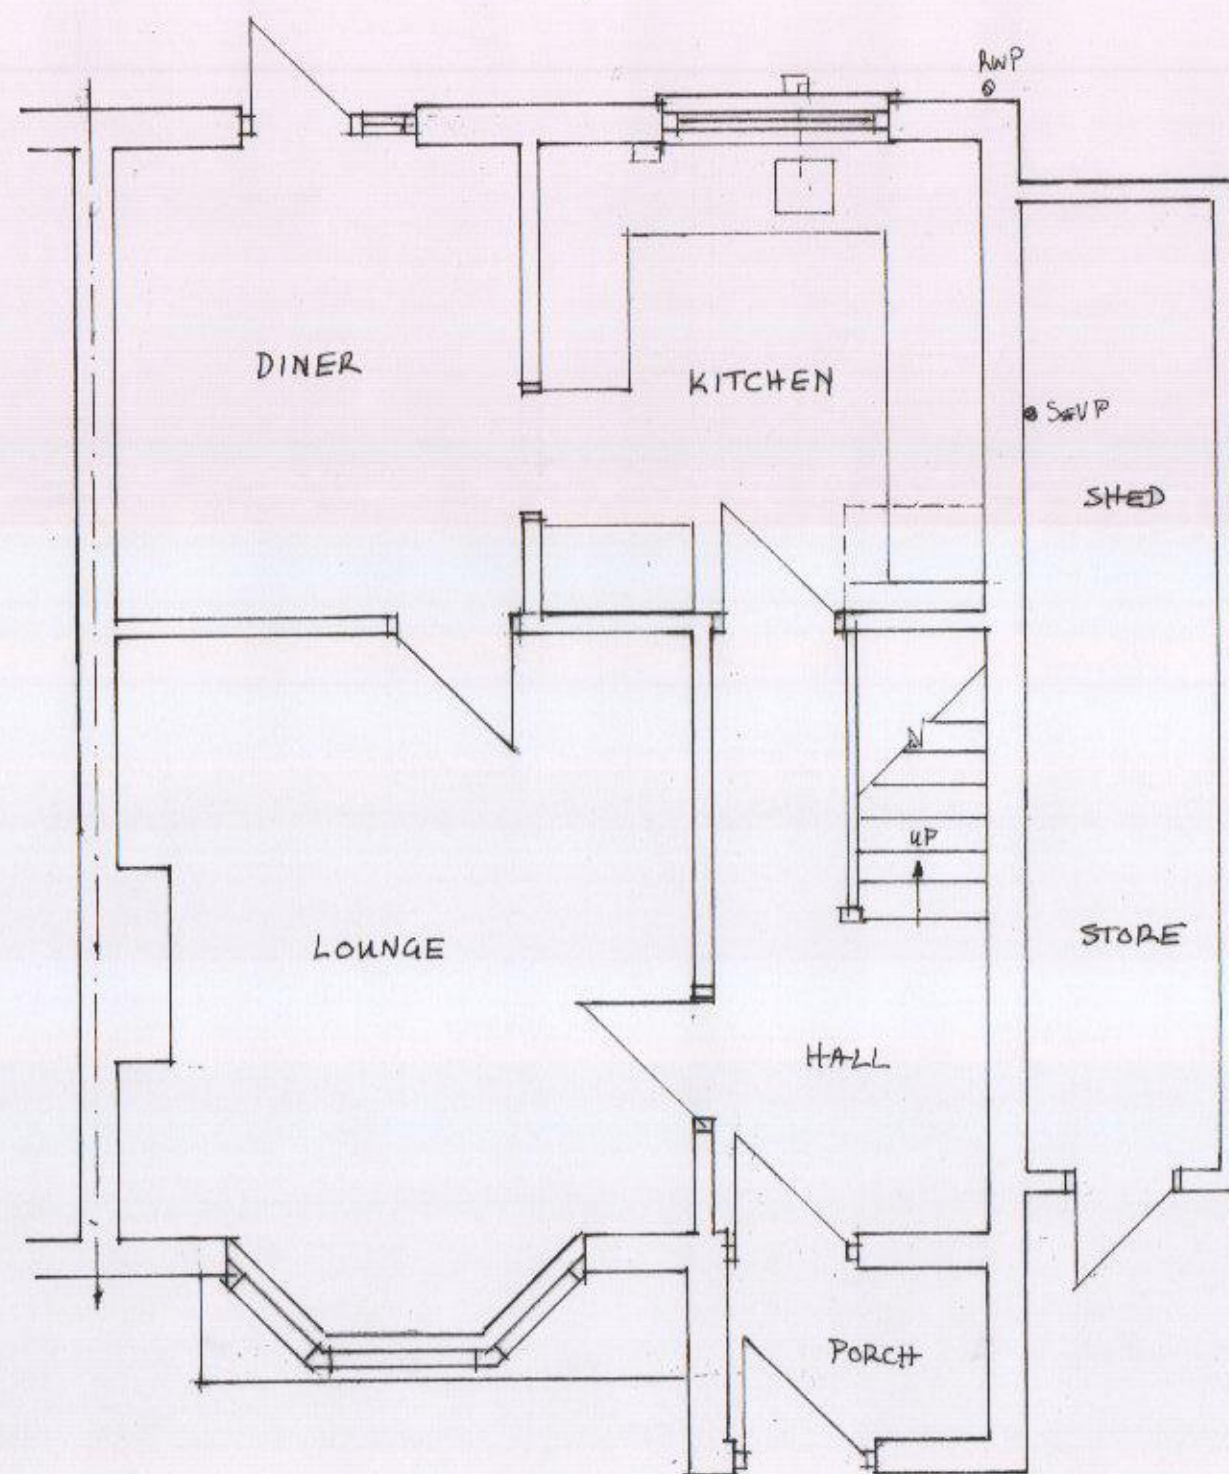

GROUND

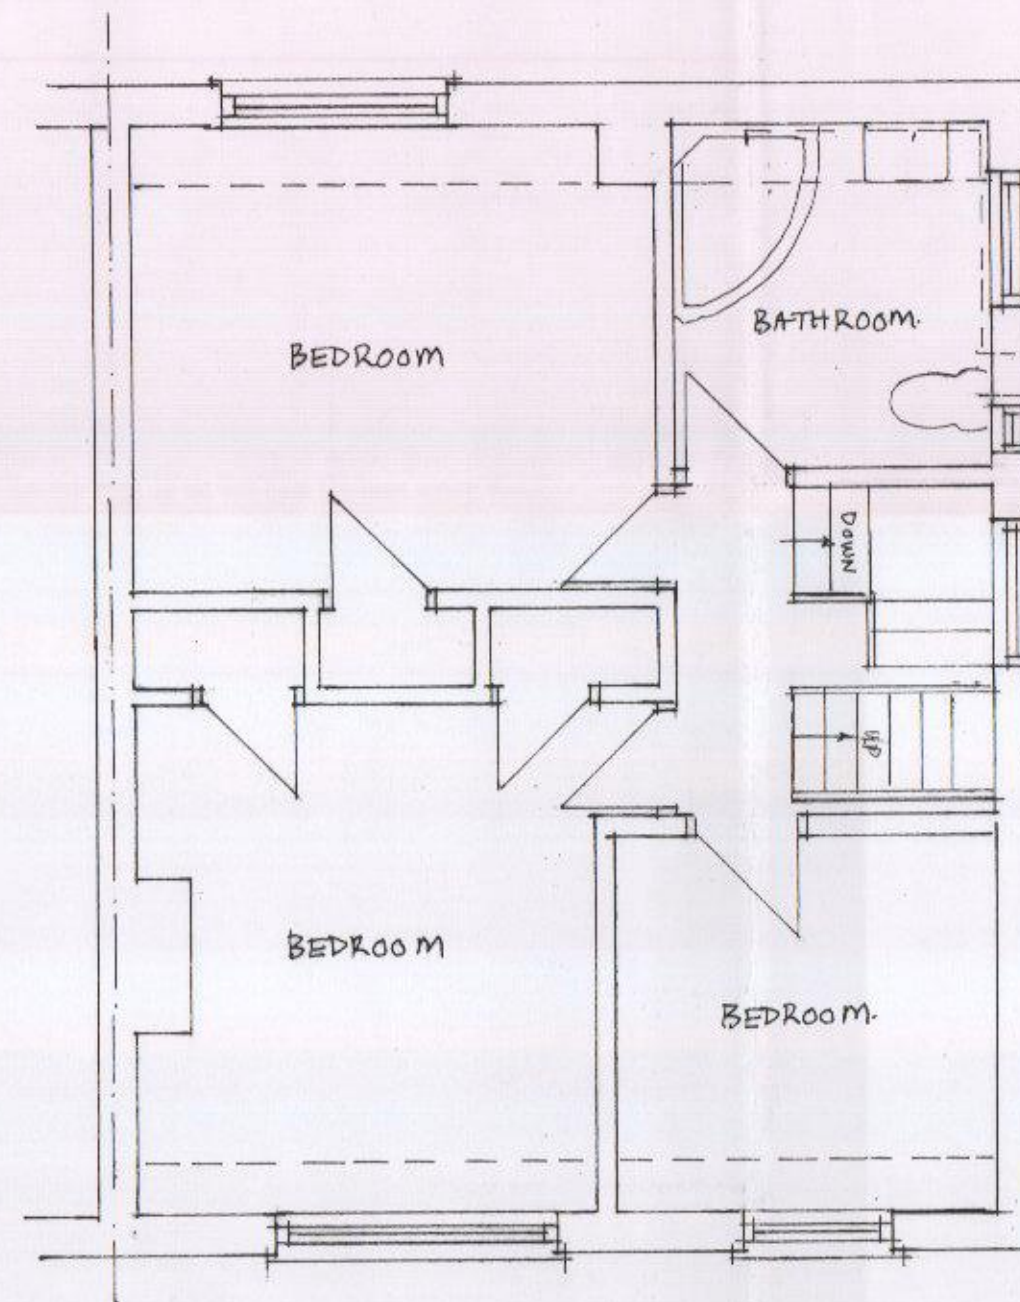

FIRST

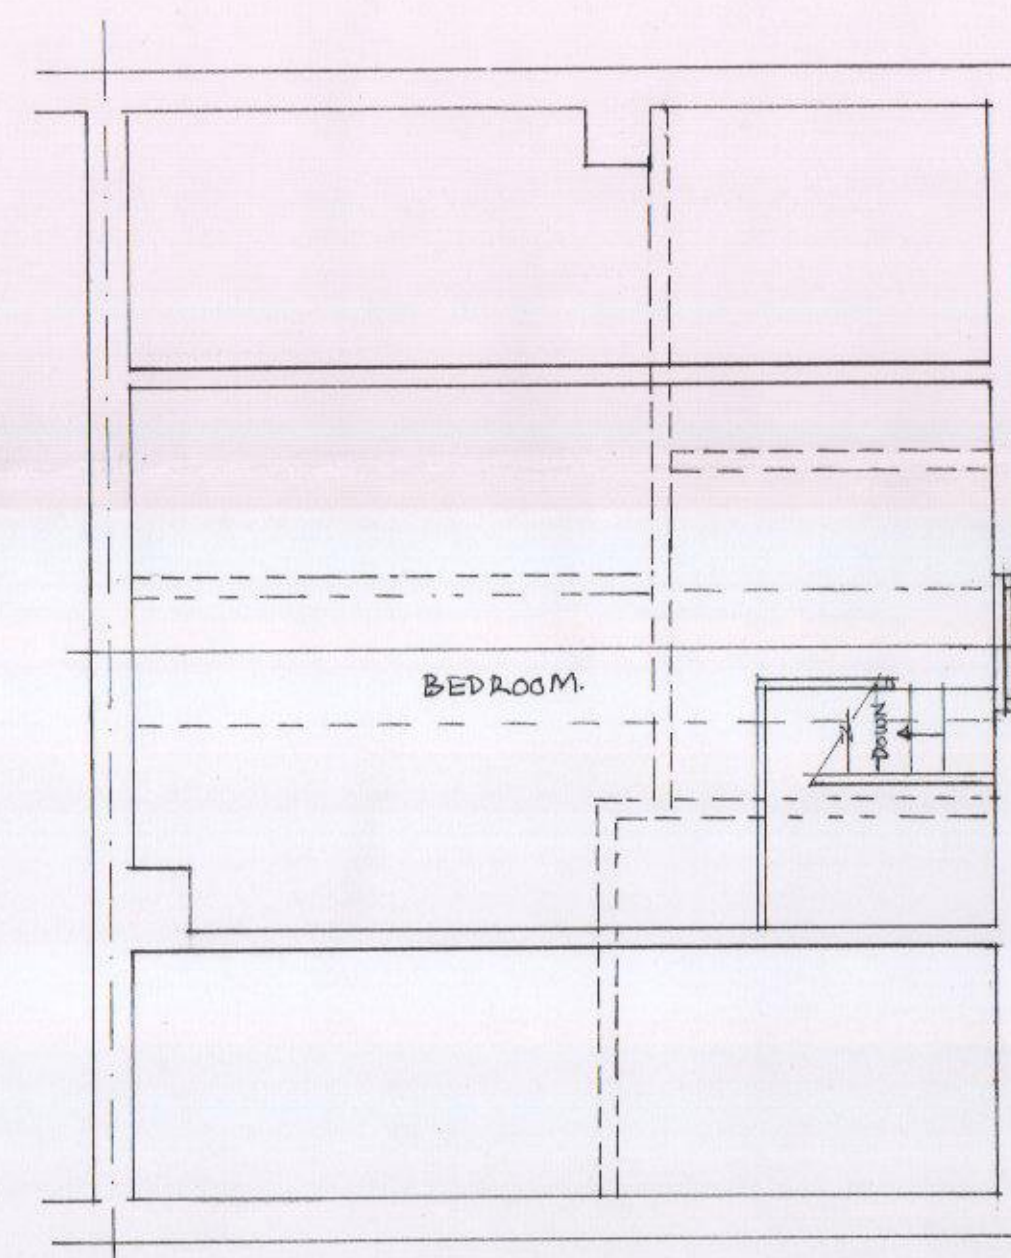

SECOND

EXISTING FLOOR PLANS SCALE 1:50 @ A2. 0 1 2 3



Title: PROPOSED LOFT ROOM
UPGRADE WITH DORMERS
(Existing Plans & Elevations)

Address: 35 BRAMDEAN DRIVE
LEE PARK
HAVANT HANTS PO9 4RR

Client: TIM GREEN

Tele: 07757797203

Scale: 1:50 & 1:100

Date: 07/02/2016