




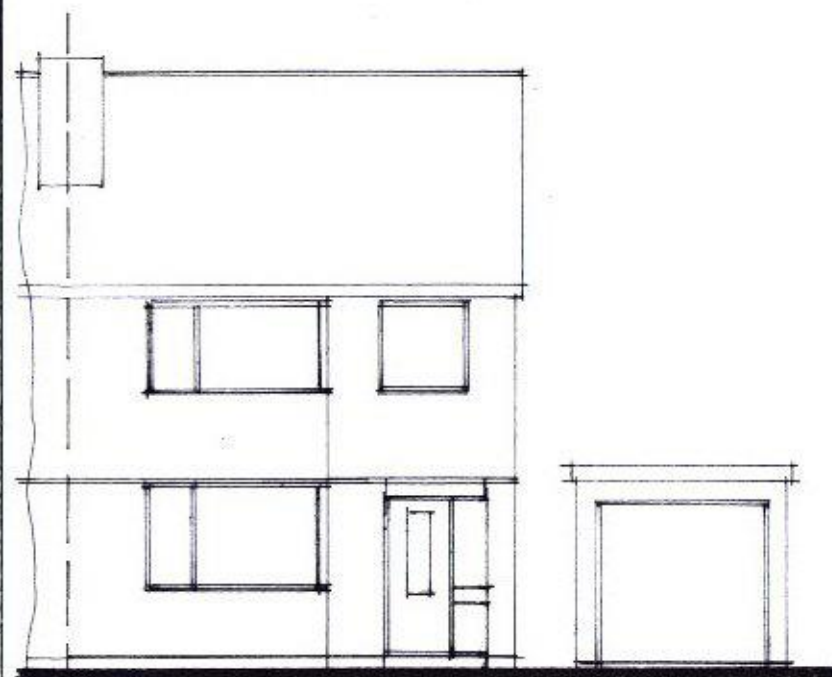


Existing South East Elevation.

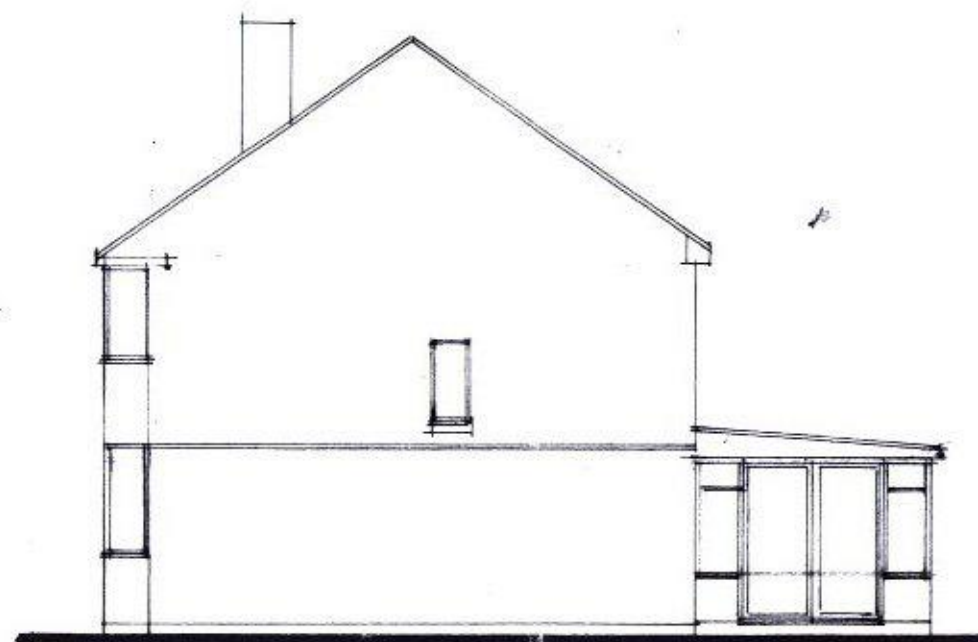


Existing North East Elevation.

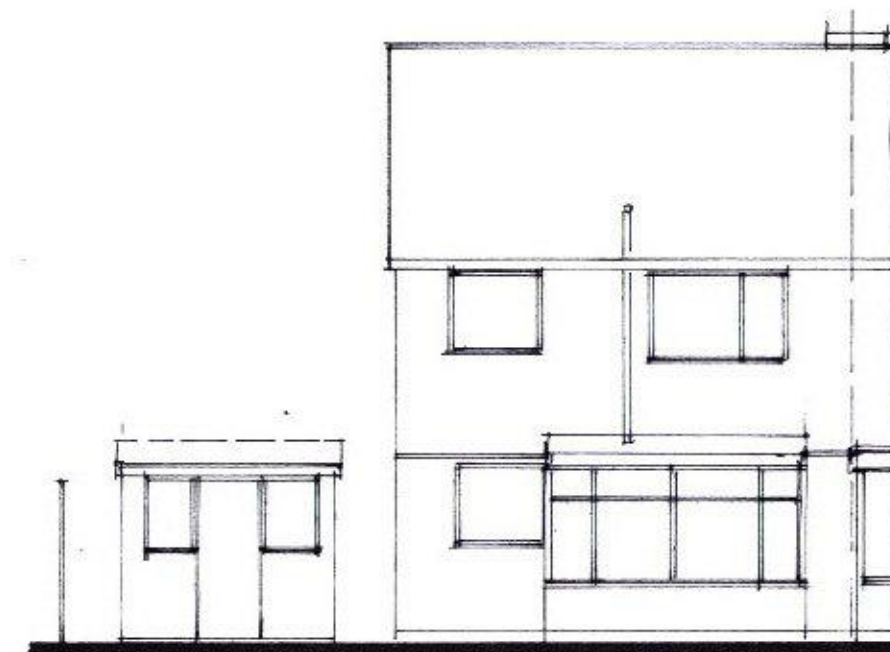


Existing North West Elevation.

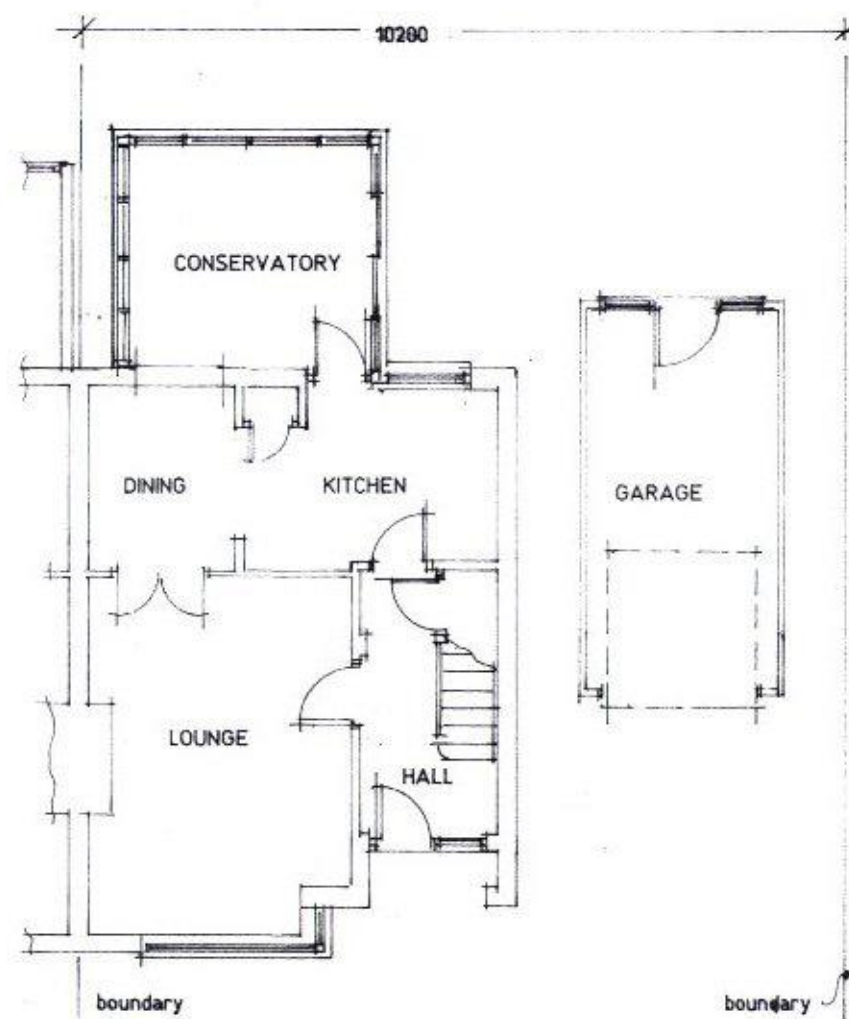

Existing Ground Floor and First Floor Layouts.

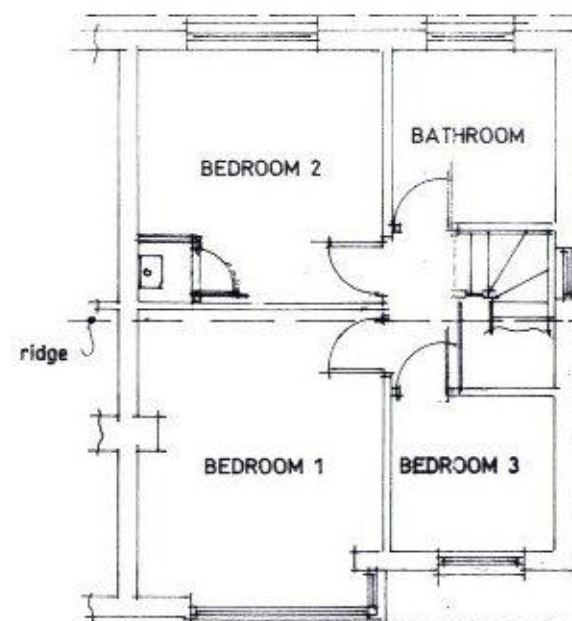

Bar scale 1:100

 

Proposed internal alterations, 2 storey side/rear extension plus room in roof at 43 Burnside, Waterlooville, Hants. PO7 7QG

Mrs N. Gibbs

Scale 1:100

Date November 2015

A3 Drawing Number

1

Revision

A