


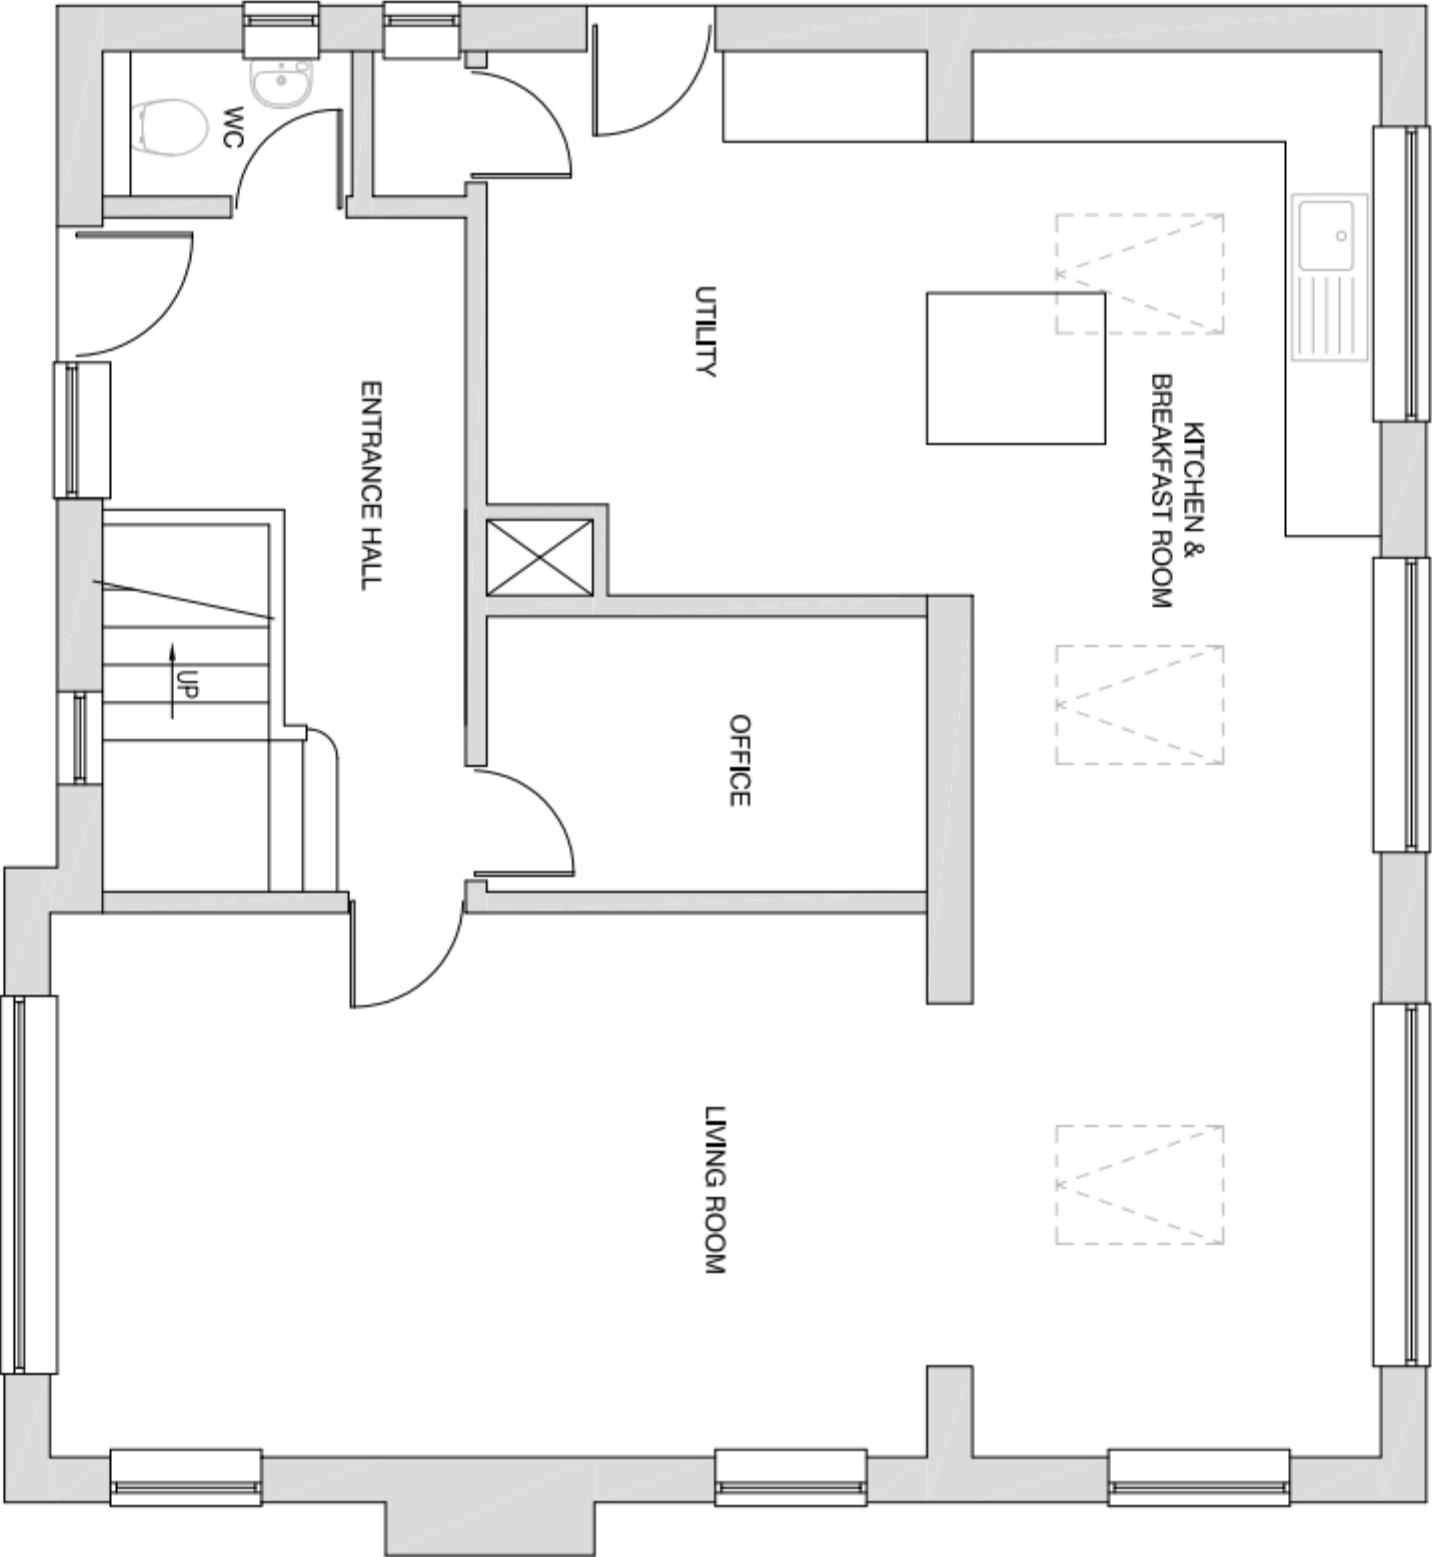

P1	FIRST ISSUE	Doc '11
Mark	Revision	Date
Issue Status		
PLANNING		
40 HOLLYBANK LANE		
EMSWORTH, HAMPSHIRE. PO10 7UE		
PROPOSED SIDE EXTENSION		
EXISTING GROUND FLOOR PLAN		
Drawn by RAJ		
Date	Drawn by/Revised	Revision
As Issued	December 2011	2011/GM/02
1:50		P1