



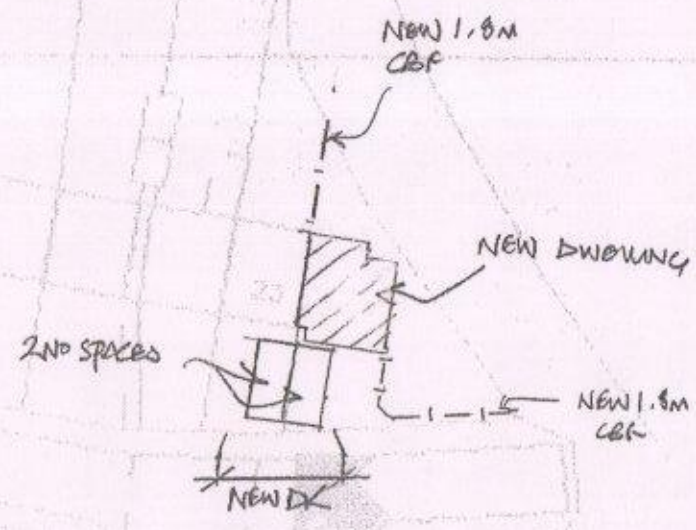


SITE PLAN

SITE PLAN
1:1250 OS UK 100046326

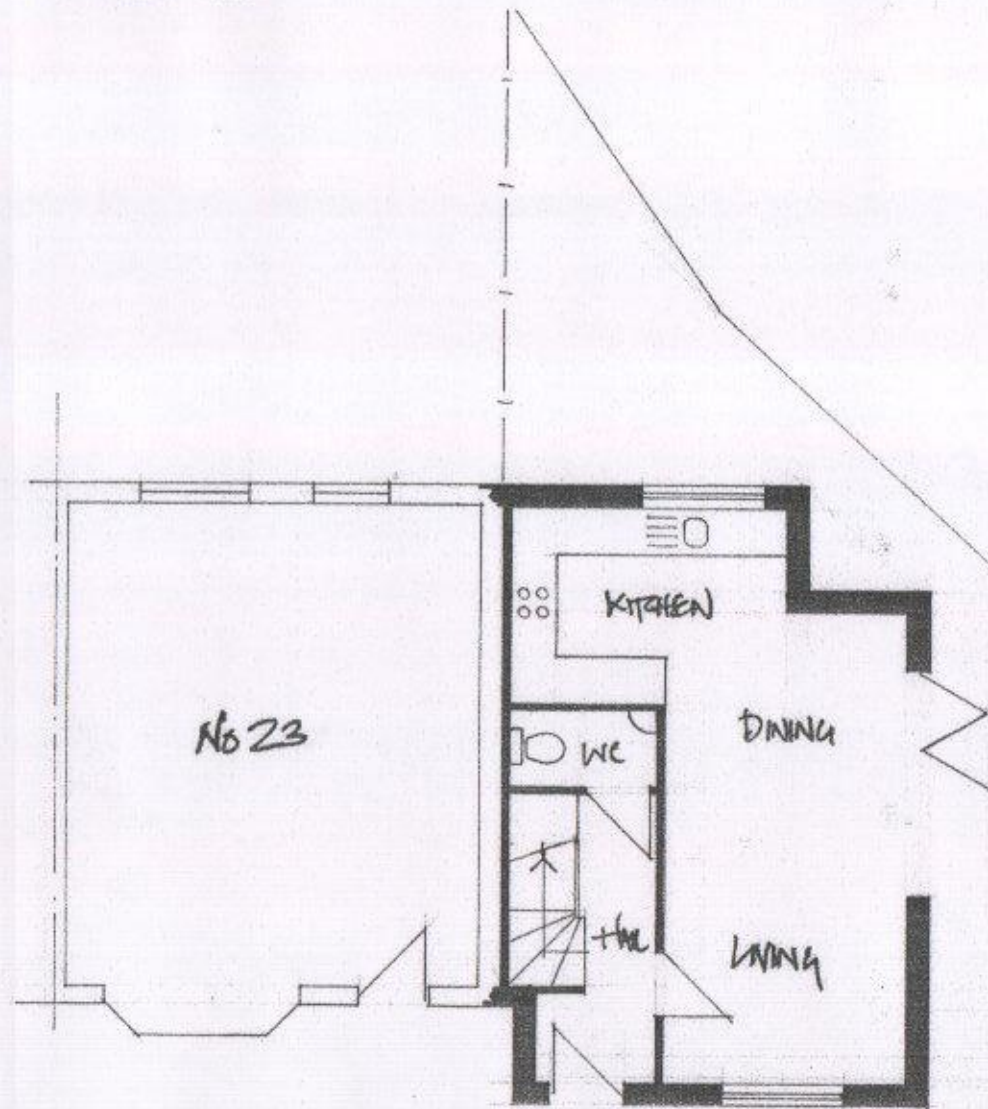

GROUND FLOOR

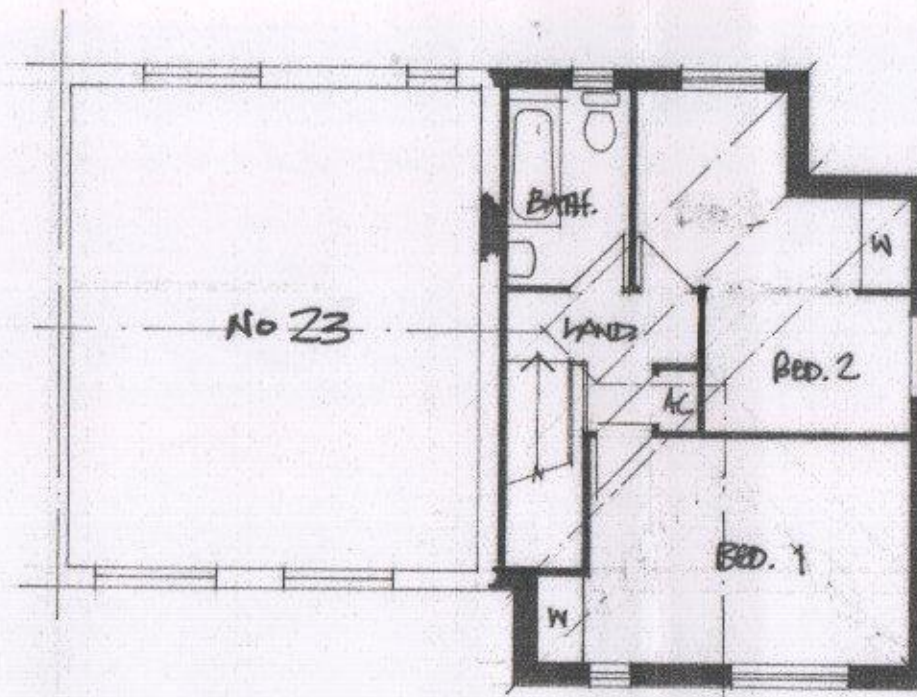

FIRST FLOOR

HAVANT BOROUGH COUNCIL
17 FEB 2016
RECEIVED

Derek Treaqus Associates ARCHITECTURAL SERVICES No 3 The Townhouse, 20 Nelson Road, Southsea, Hampshire PO5 2AS Tel: 07956 624094 Email: derek.treaqus@ntlworld.com	
Project	NEW DWELLING ADJACENT TO 23 SHERFIELD AVENUE. HAVANT
Client	Mr F Miah
Subject	Planning Drawing
Date: Jan 2016	Scale: 1:1250, 1:100 @ A2
Rev:	Drg. No. 16/484/01
• Copyright reserved. • All dimensions are to be site confirmed and should not be scaled unless for Planning purposes. • Verify all queries with the office.	