




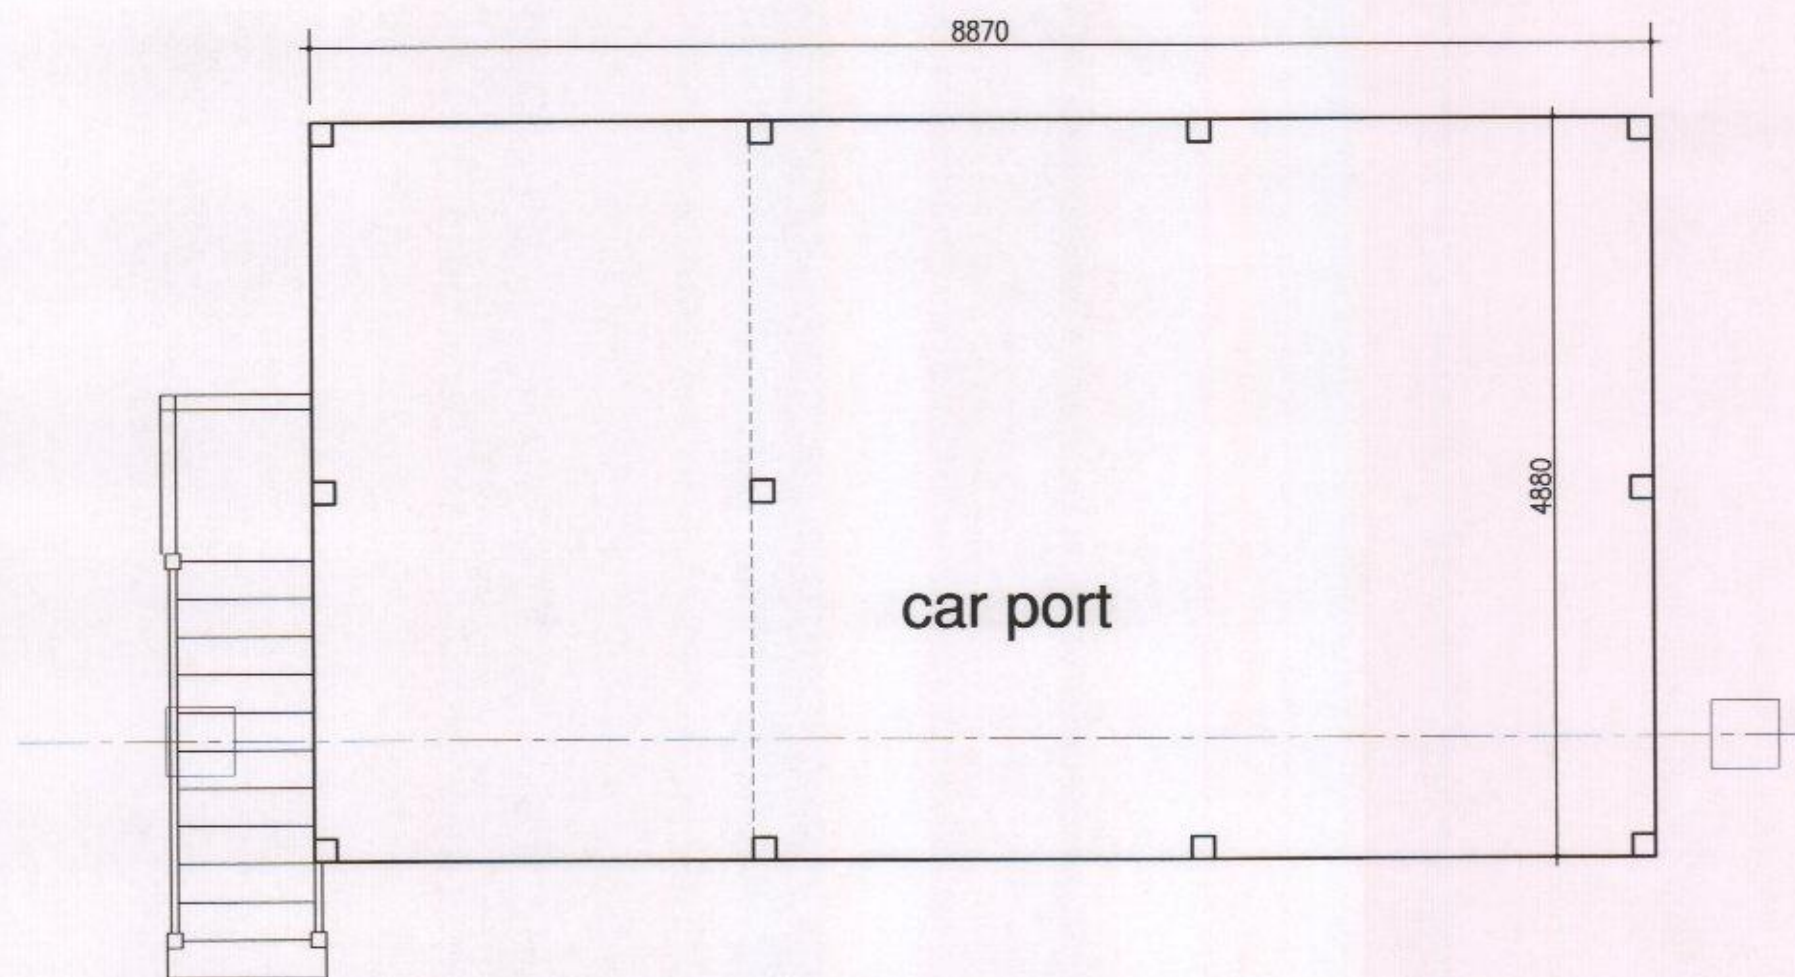

Ground Floor Plan

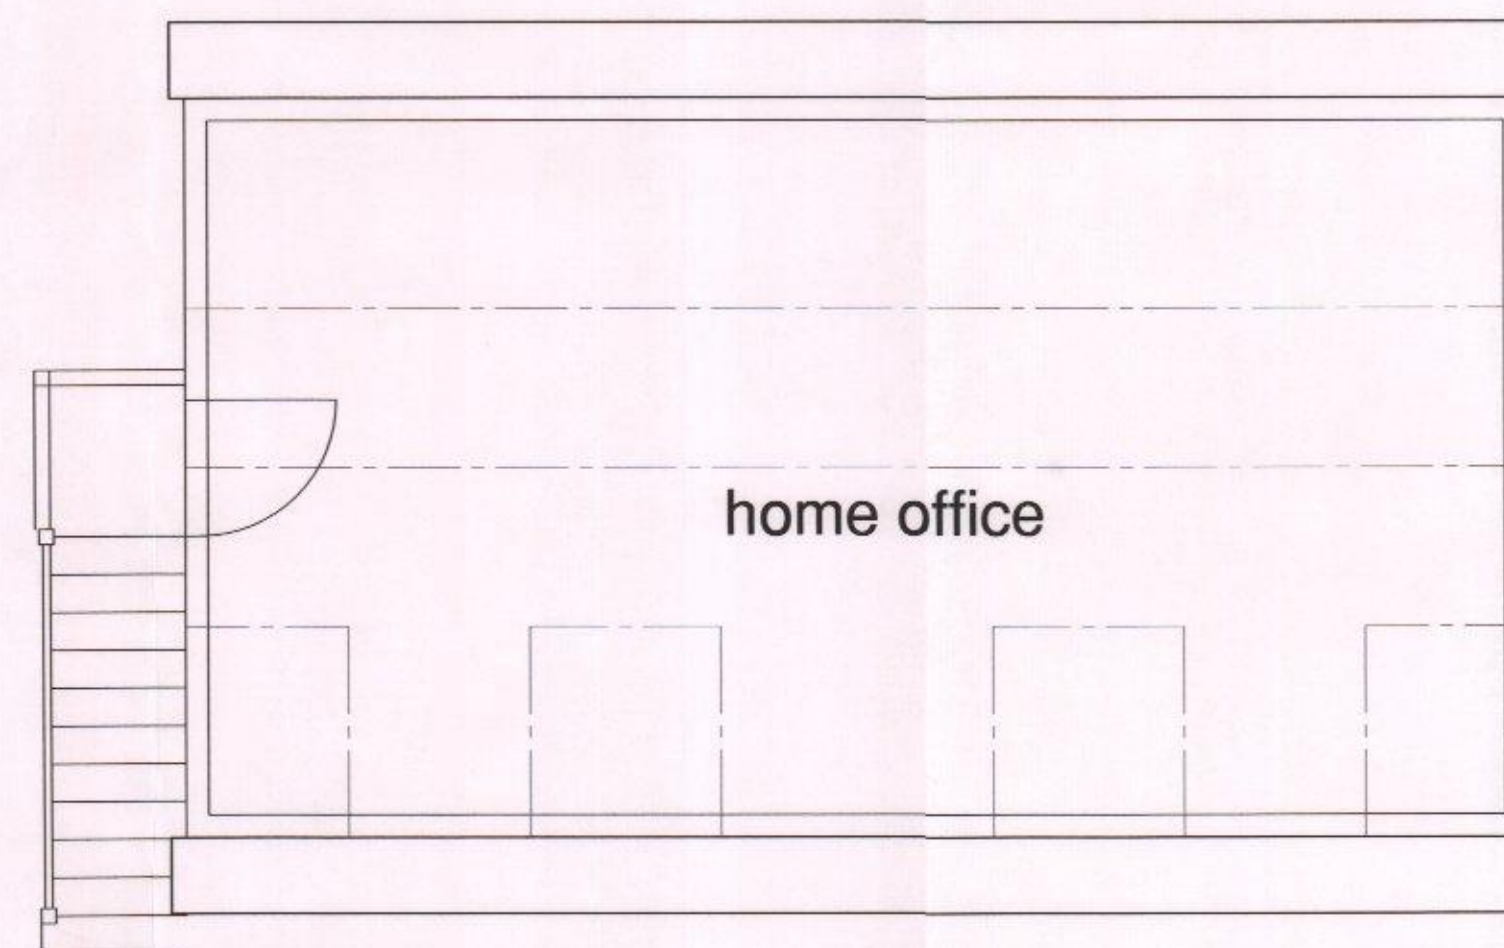

First Floor Plan

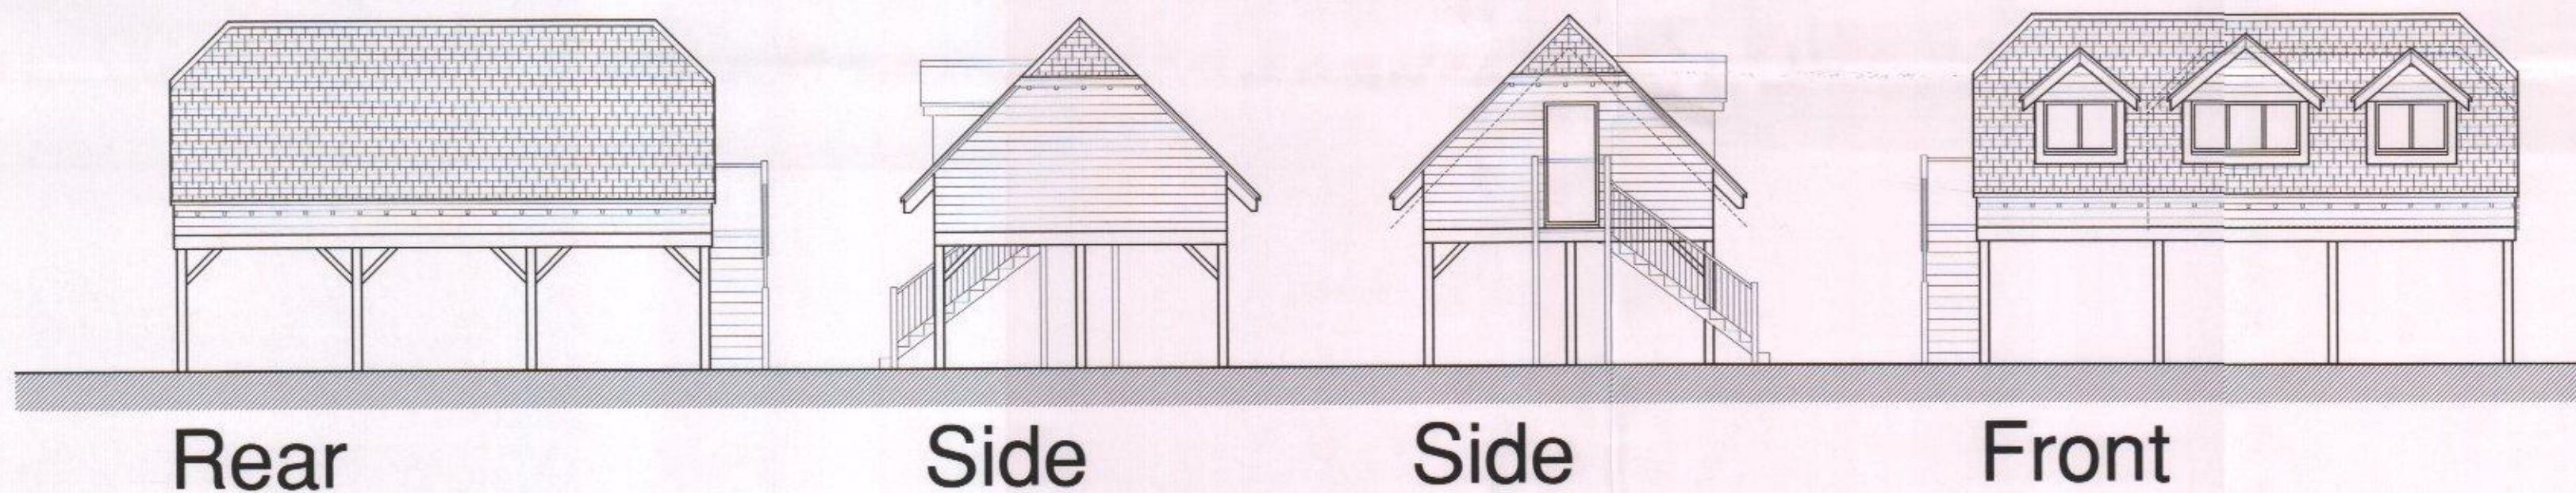

Rev	Original Issue	Chk / Date
		Down / Date
		Chk / Date

This drawing is copyright and must not be disclosed to third parties without permission
Scaled dimensions are not to be used for construction

4 Queensgate
Queens Road
Fareham
Hampshire
PO16 0NW

Tel: 01329 288911
Fax: 01329 221913
E-mail: admin@m2architecture.com

PROJECT

Proposed Car Port / Home Office
Orchard Cottage, Warblington Avenue
Havant

CLIENT

Mr & Mrs Rowsell

DRAWING TITLE

Plans, Elevations
Proposed

PROJECT NO. 15036
DRAWING NO. 200
REV. SCALE 1:100 1:50

