



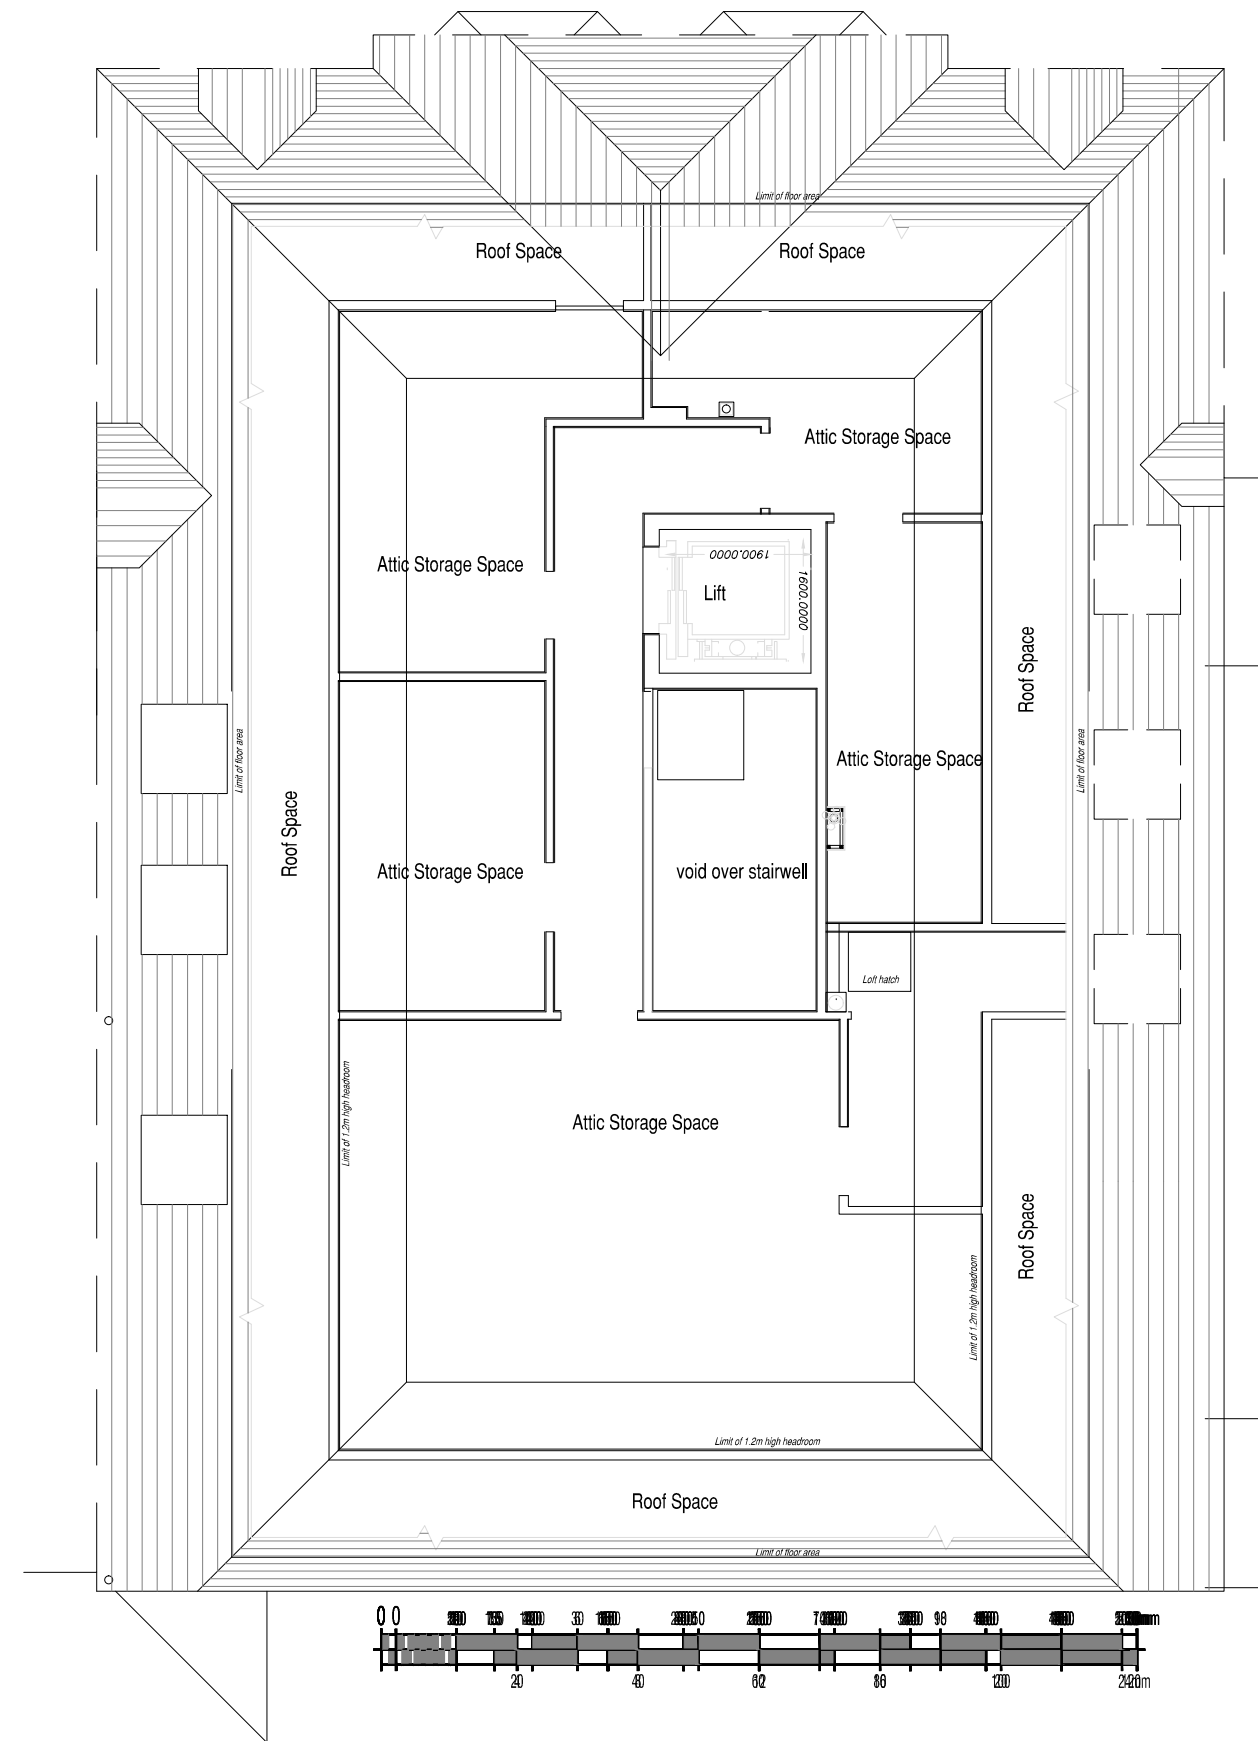

Existing Third Floor Plan 1:100

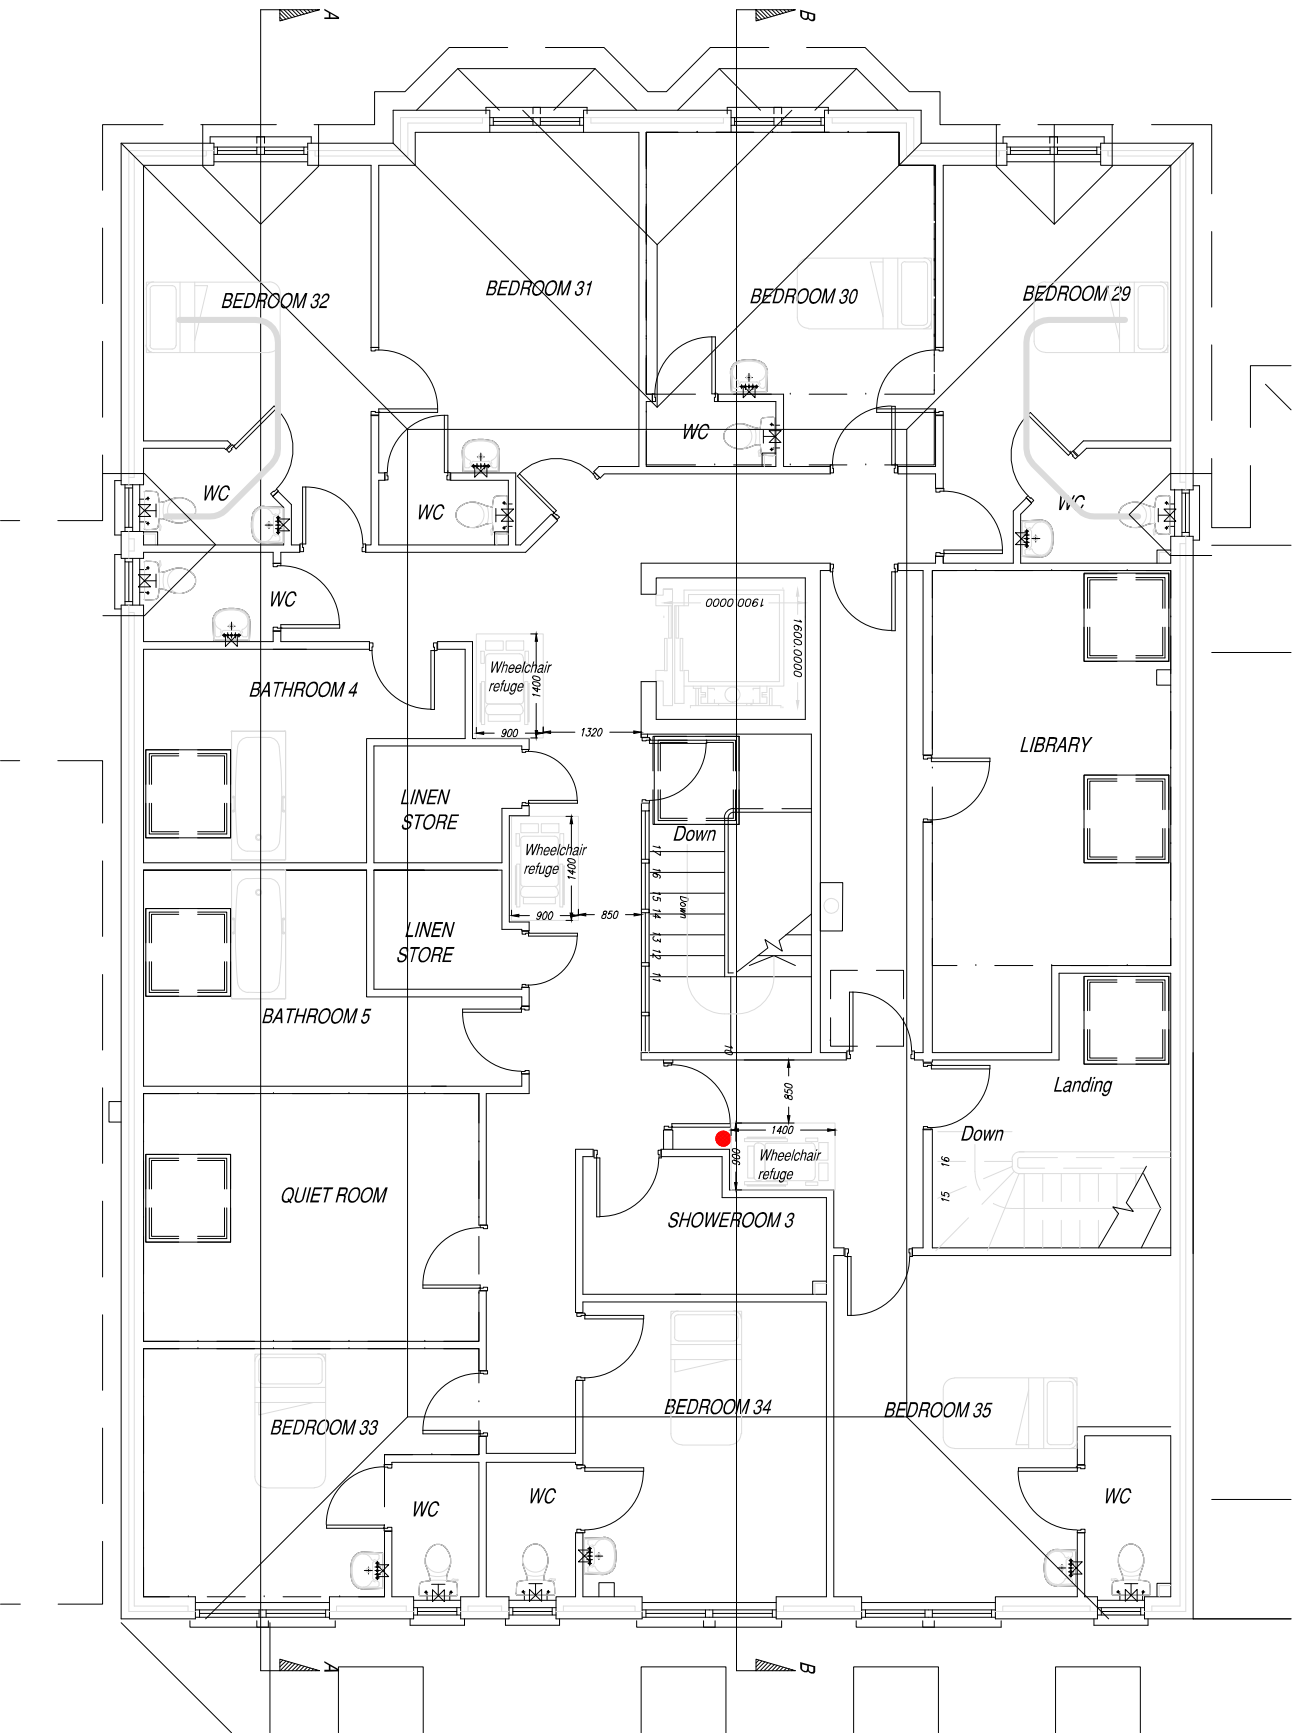

Existing Second Floor Plan 1:100

scale
1: 100
date
January 2013
DWG. NO. 1301/TP.03

drawn
BC
checked
no.
revision
date
drn
chk

Project
Planning
Floor & Roof Plans
As Existing
Eenvale Nursing Home
Silverster Road,
Waterlooville

**Sundridge
Developments Ltd**

Chivers Architecture
& Planning Ltd.
33, Partridge Road, Dibden Purlieu
Southampton SO45 4LL
Tel/Fax: 02380 848487
Mob: 07989 788147
e-mail: rchivers@aol.com