





EAST ELEVATION

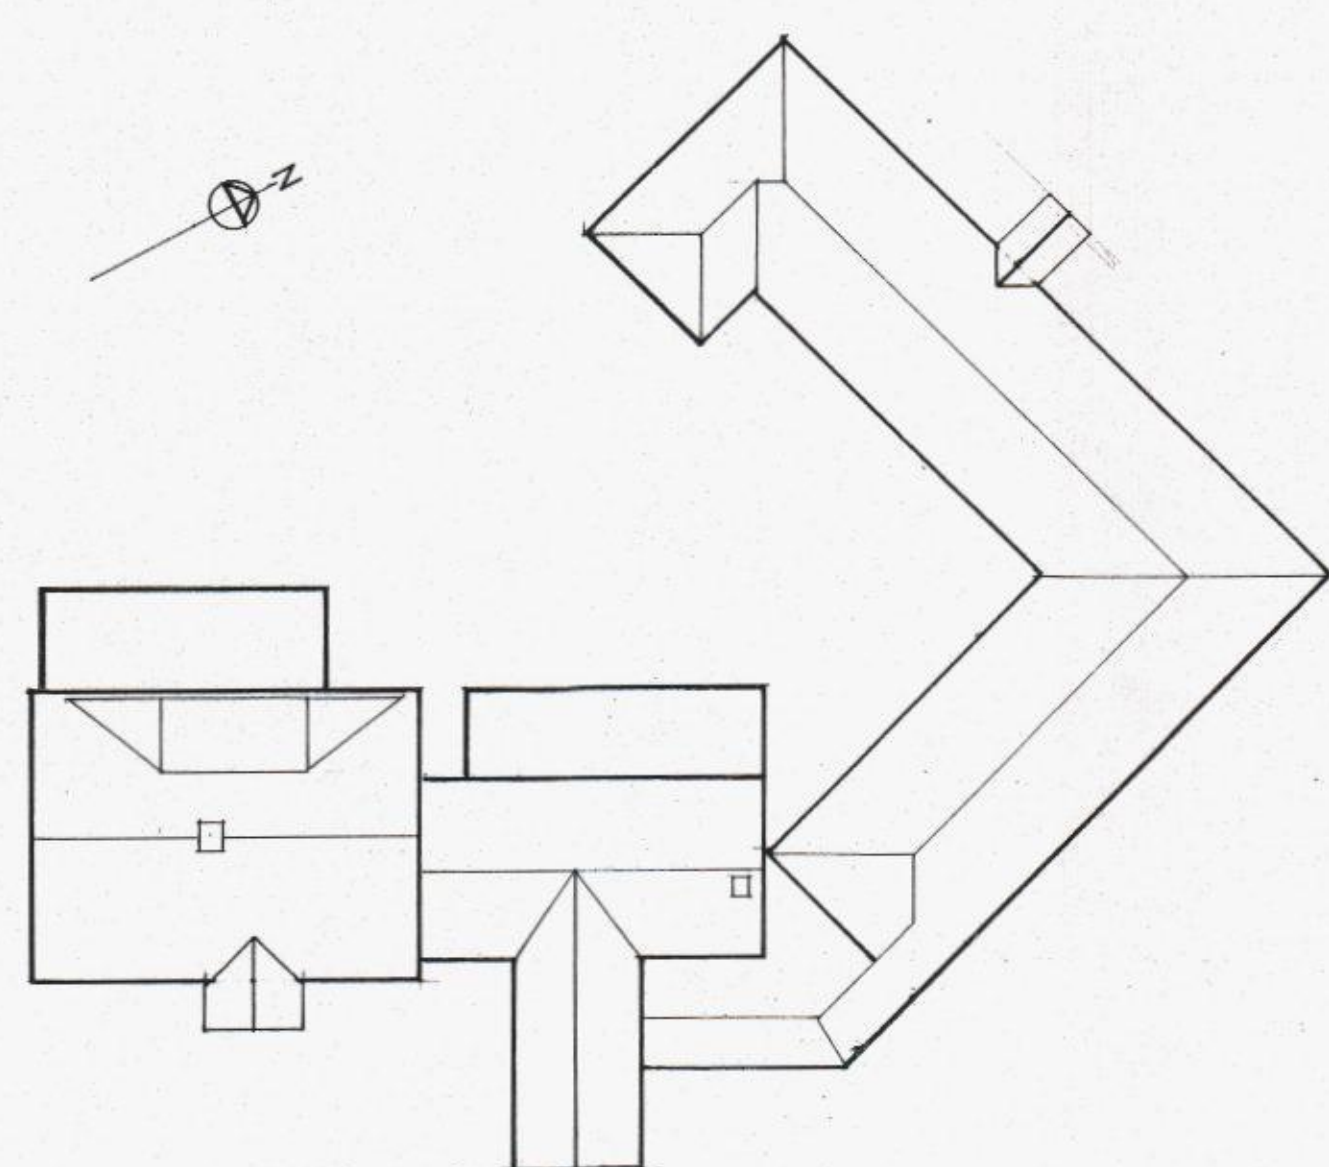

ROOF PLAN 1:200



WEST ELEVATION

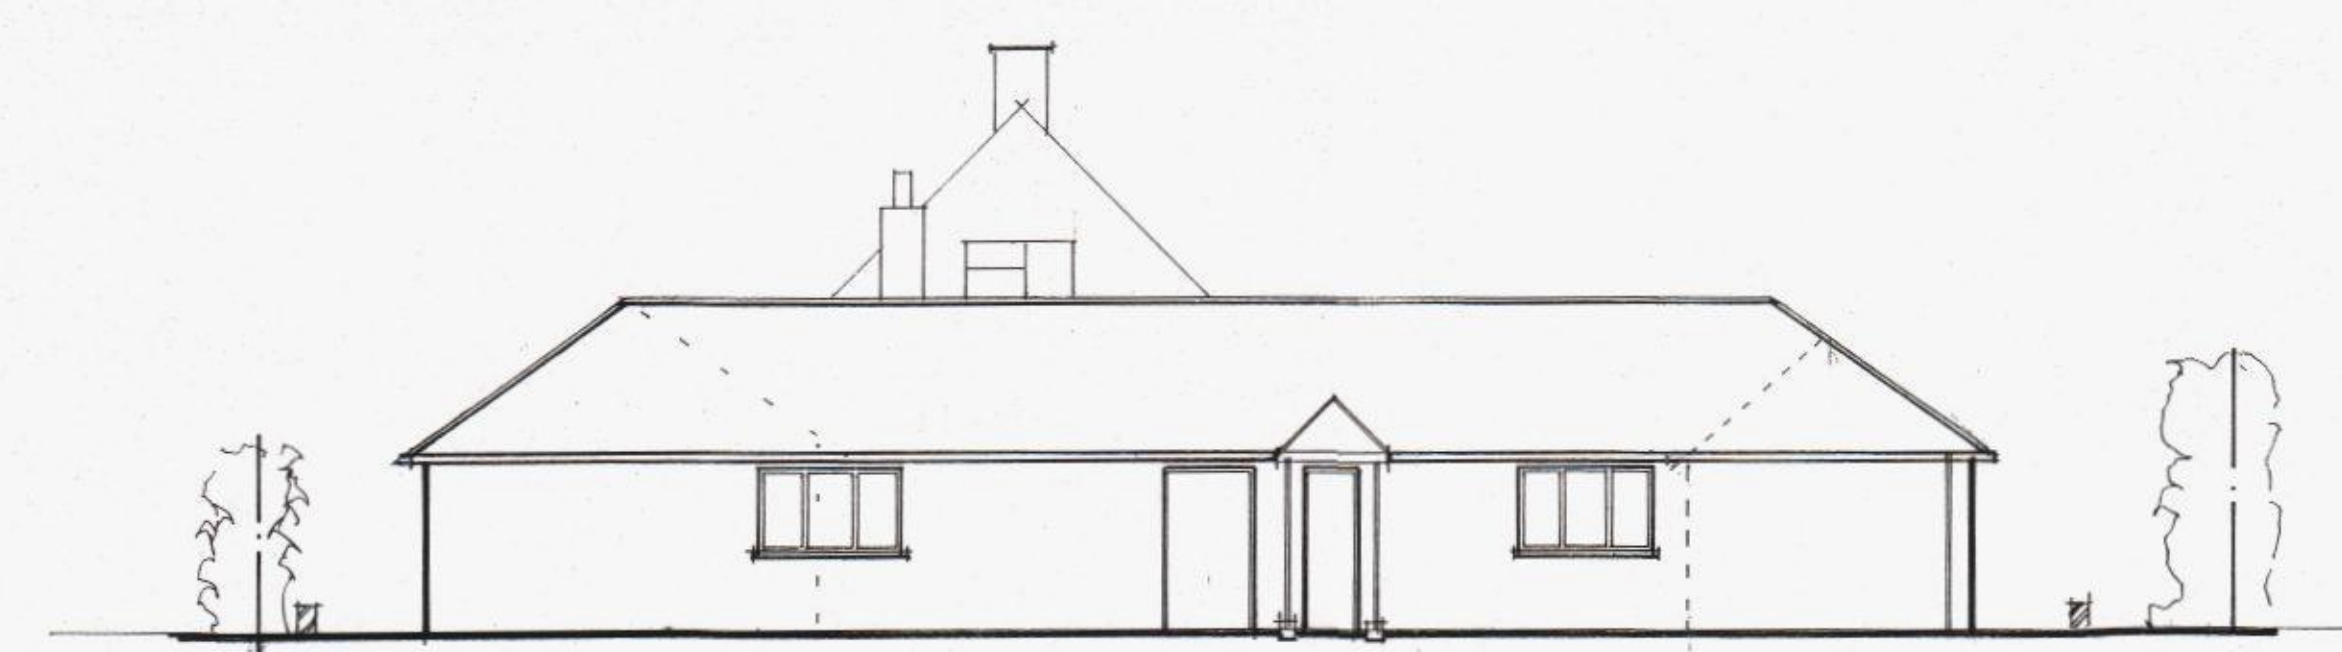

NORTH ELEVATION



SOUTH ELEVATION

NOTES:
All dimensions must be checked on site and not scaled from this drawing.
EXCEPT FOR PLANNING & BUILDING REG PURPOSES
THIS DRAWING TO BE READ IN CONJUNCTION WITH
DRAWING NO PDC/01/13/115/02.

Revisions	
A	Date

© copyright
PDC Design & Development Ltd.



Client
Mr S Sethi

Job Title
Proposed extension to
Fawnhope residential care
home
54 STOCKHEATH ROAD
HAVANT PO9 5HQ

Drawing Title
ELEVATIONS
AS EXISTING

Scale 1:100 1:200

Date 17 03 13 Drawn by PD

Drg No. PDC/01/13/115/02 Rev.