




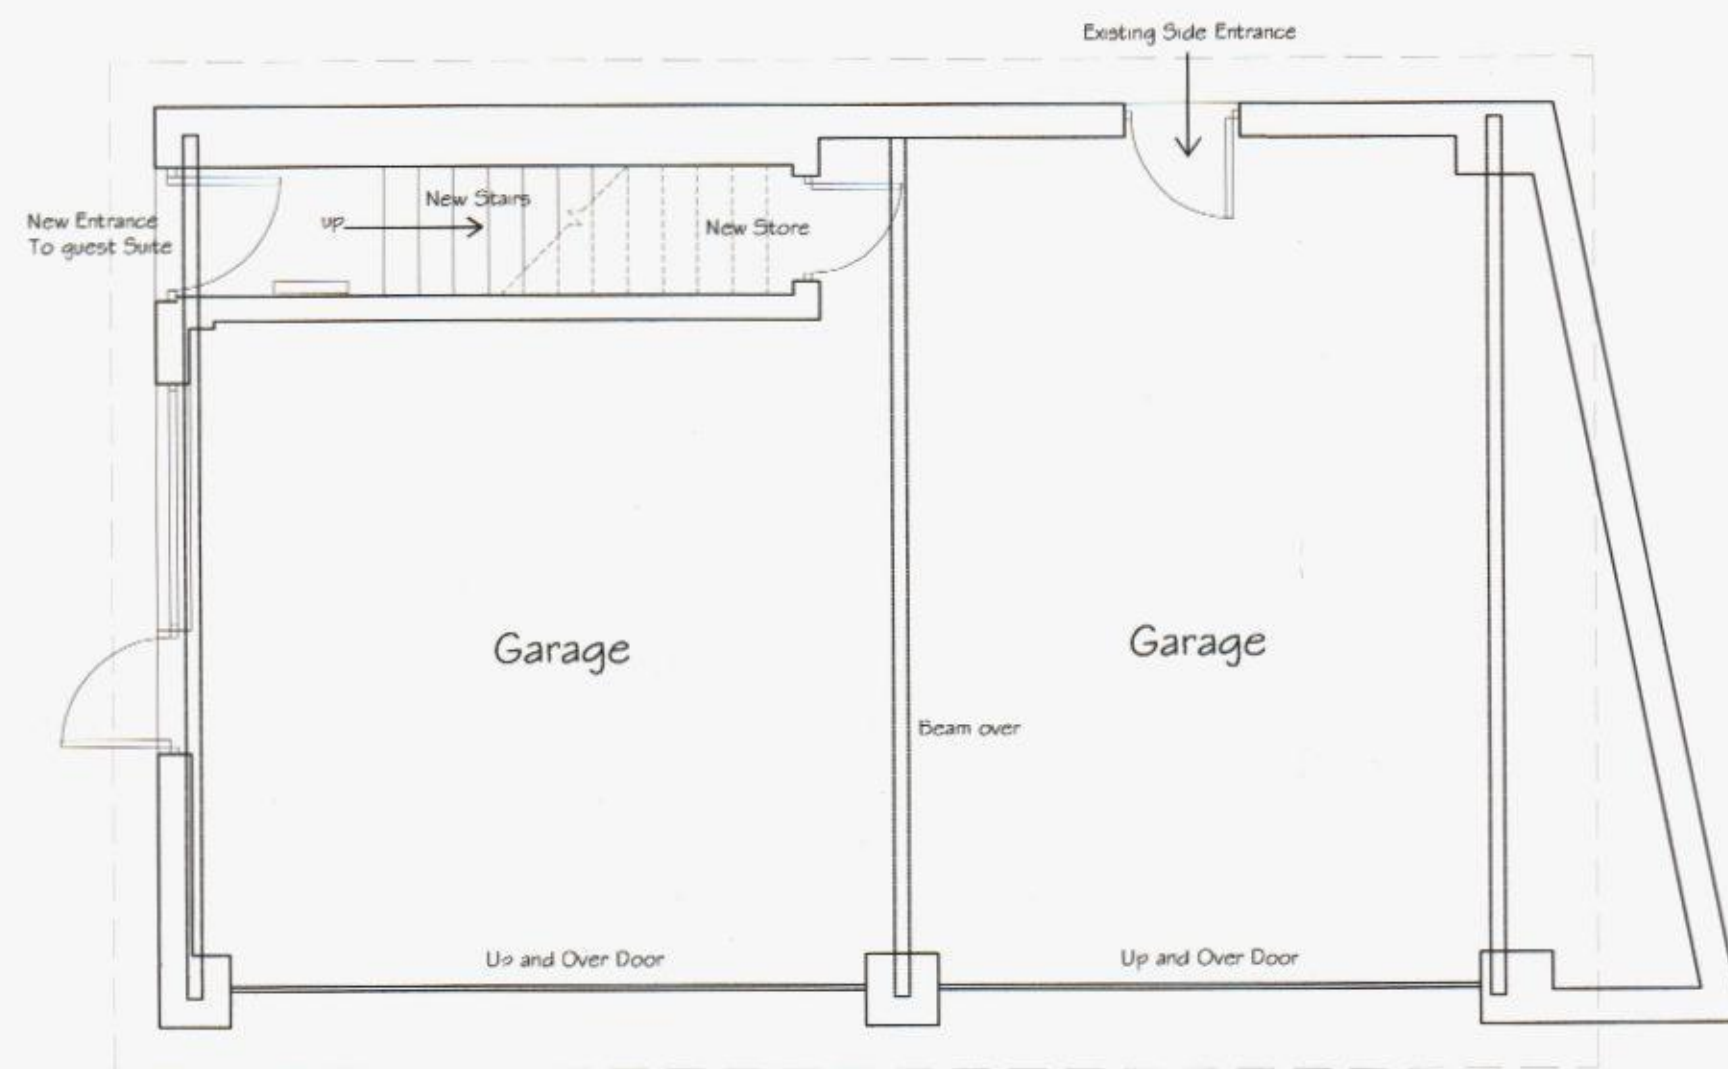

Ground floor Plan 1:50

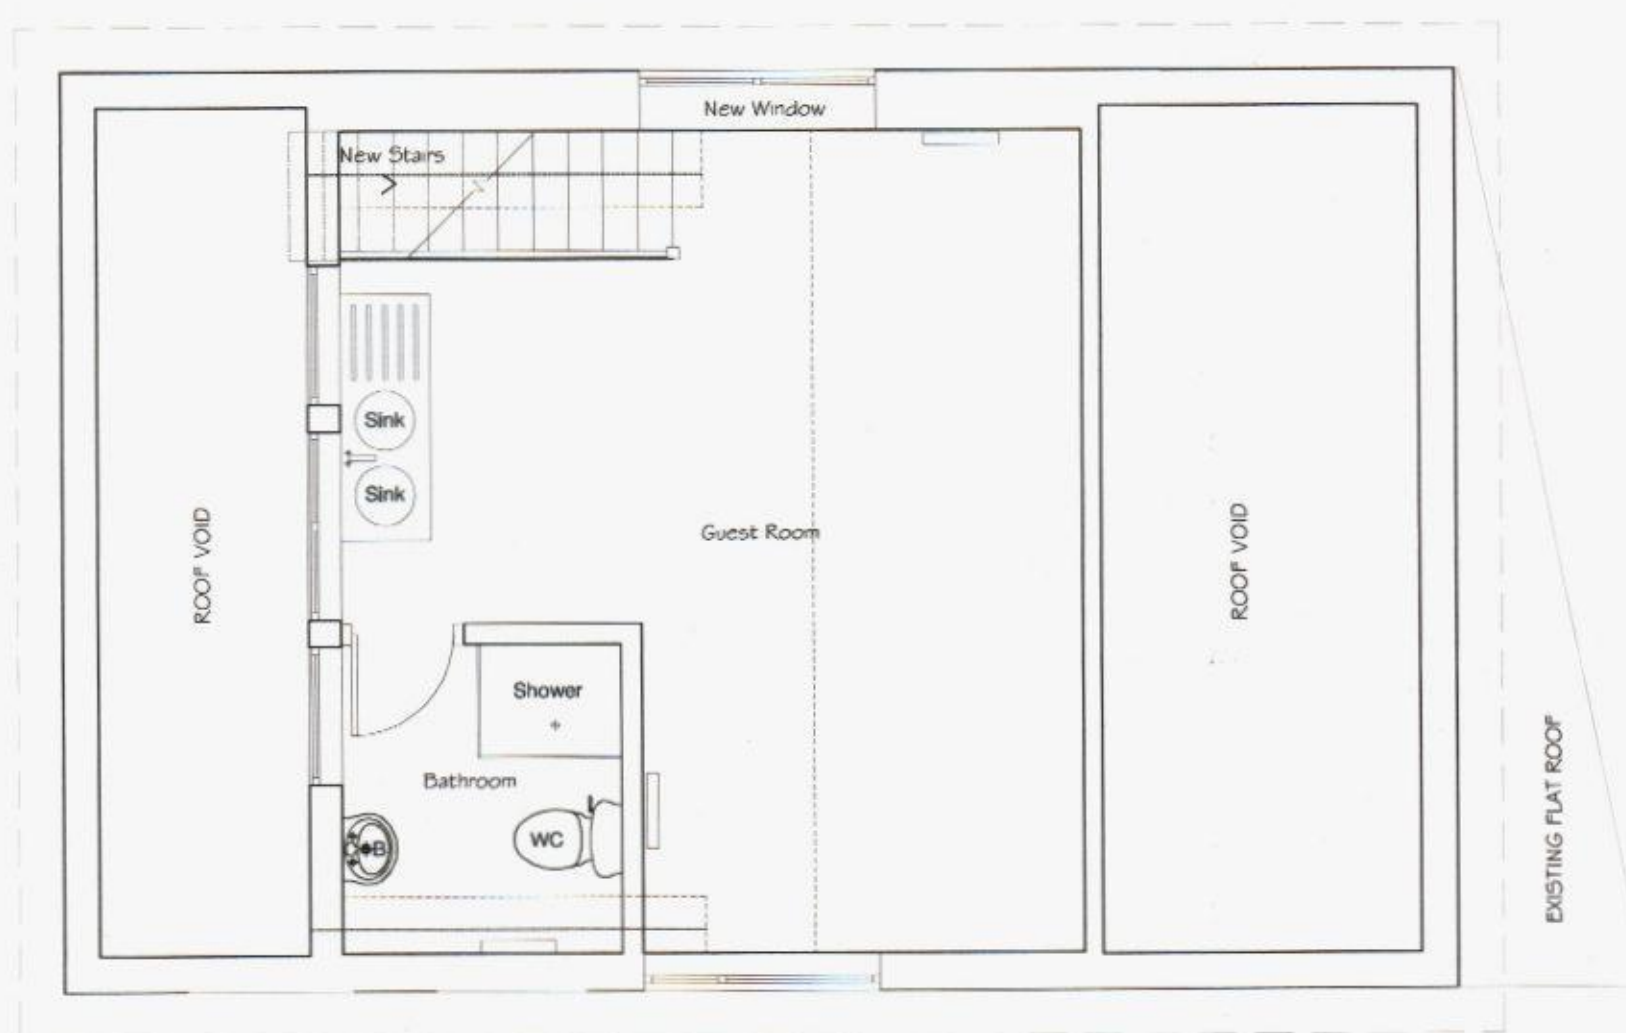

First floor Plan 1:50

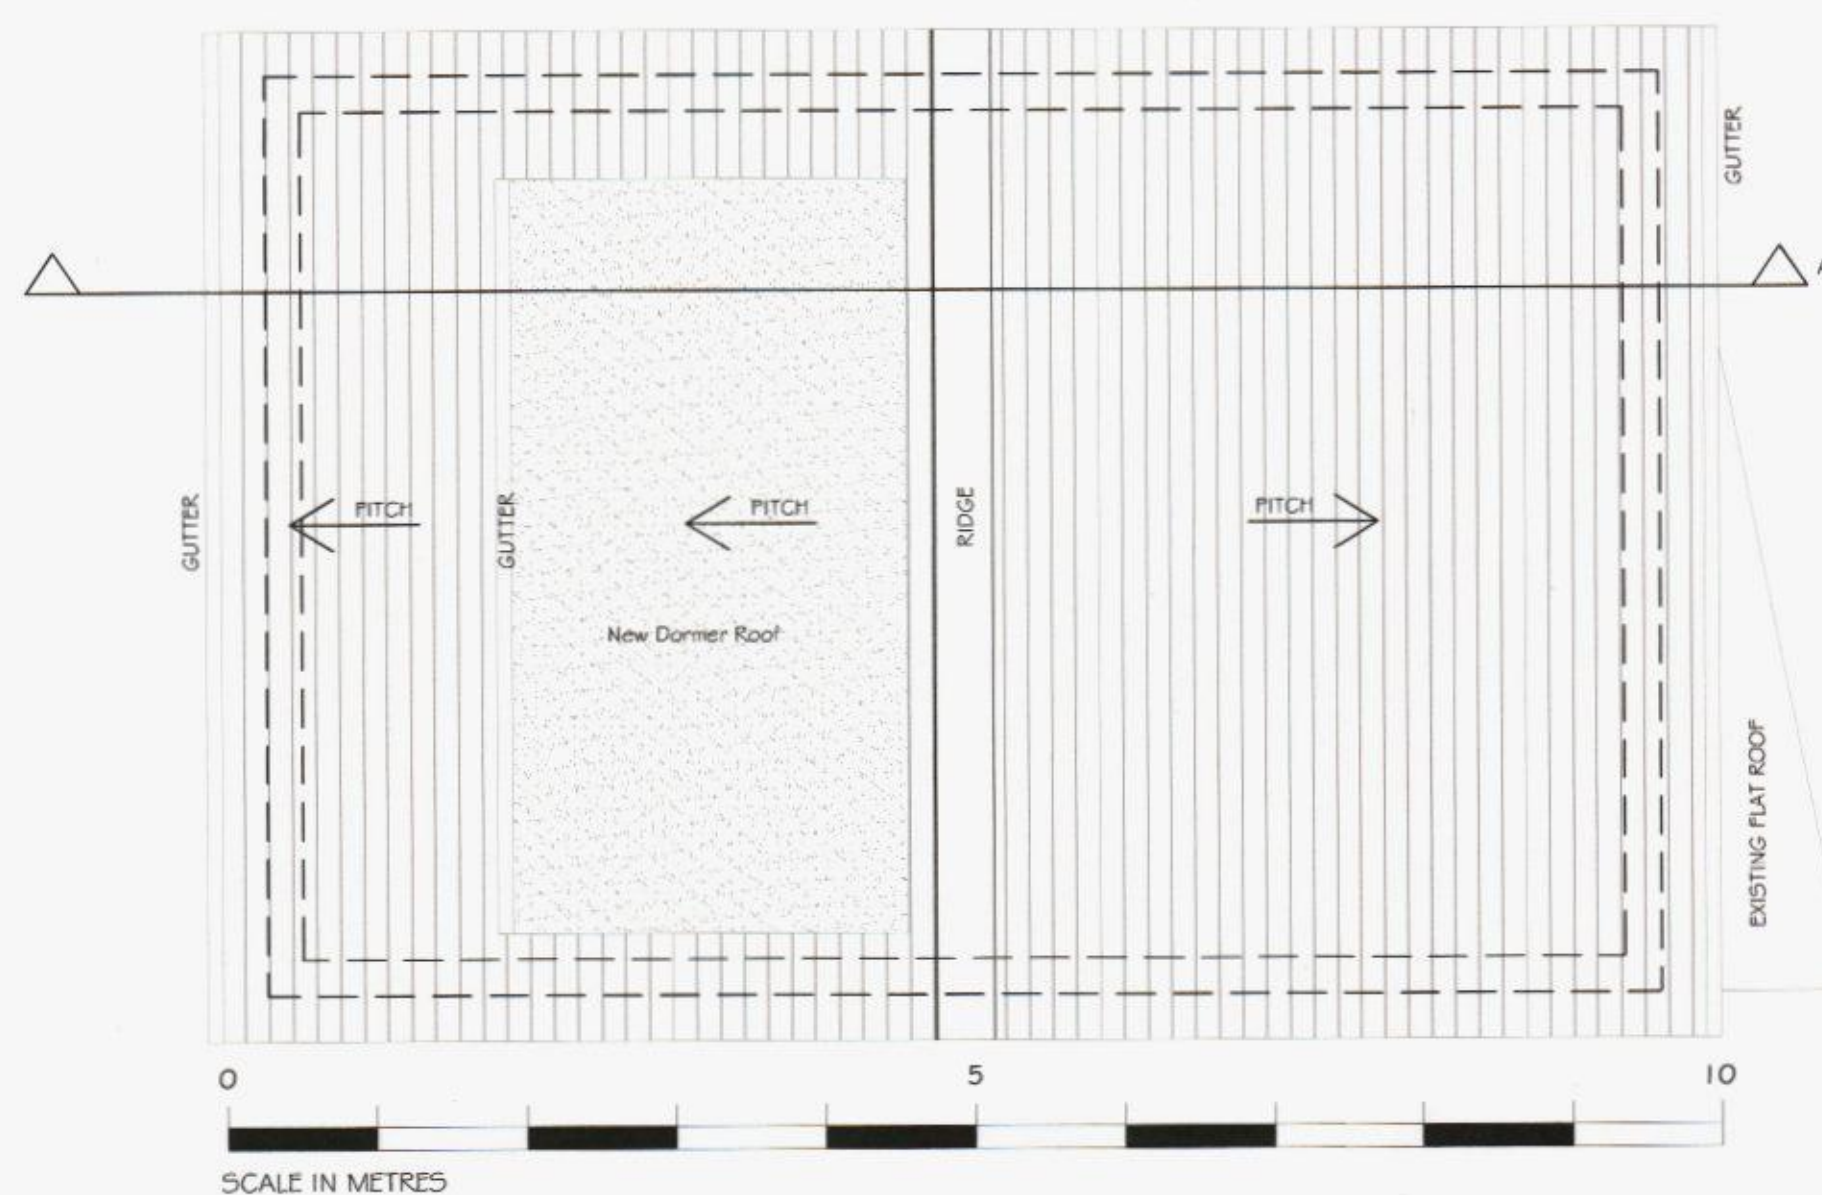

Roof Plan 1:50




North Elevation 1:100



South Elevation 1:100



East Elevation 1:100 (Langstone Road.)

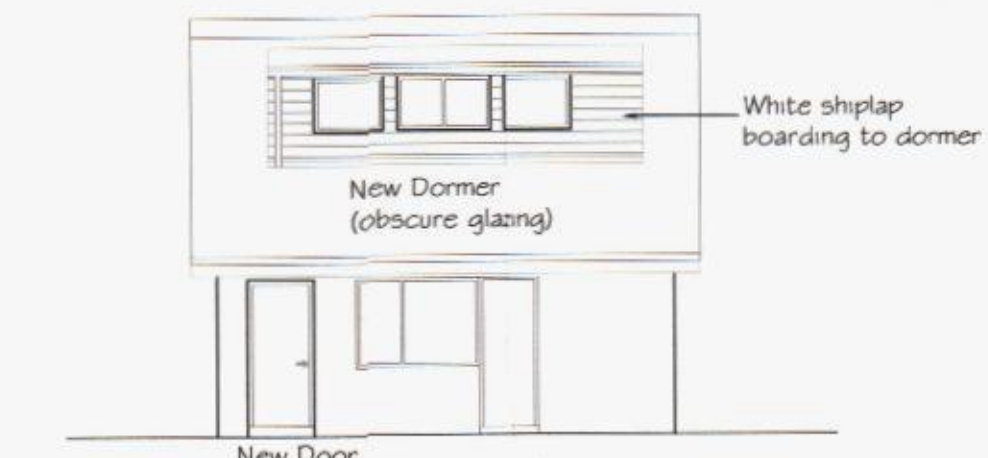

West Elevation 1:100


NOTES:

Dimensions to be checked on site before commencing work. Any discrepancies shall be reported to the architect immediately.


Do not scale from these drawings except for planning purposes. Use figured dimensions only.

Where applicable this drawing is to be read in conjunction with other consultants' drawings.

This drawing is the copyright of Harrington Design + Bloomfield

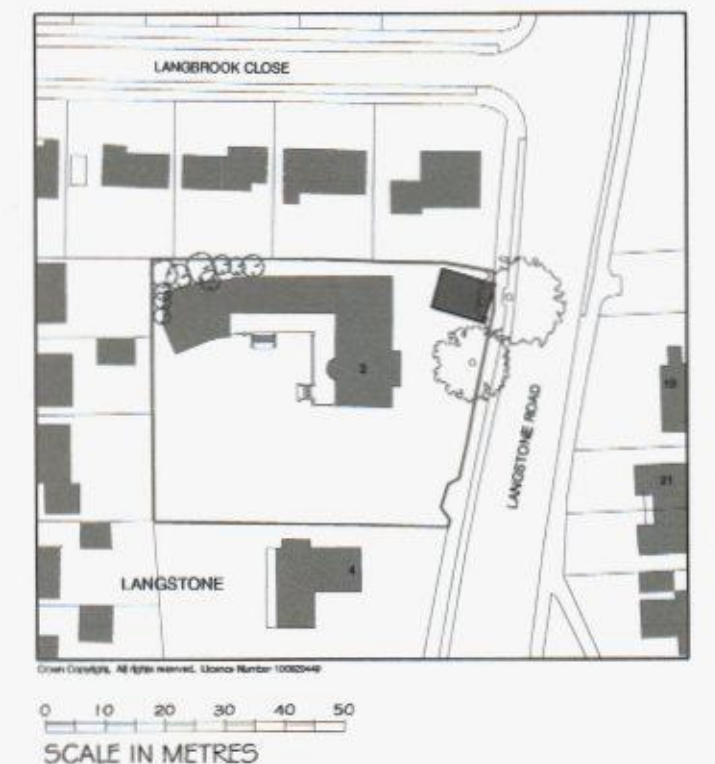

Location Plan 1:1250

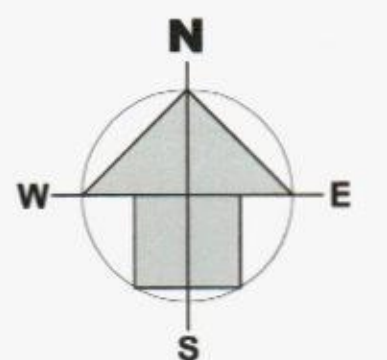

NB: As built plans surveyed 19.03.13

Rev	Date	Amendment	Checked
-----	------	-----------	---------

harrington design + bloomfield
ARCHITECTS


6 The Old Flour Mill, Queen Street, Emsworth, Hants, PO10 7BT
Tel: 44 (0) 1243 373855
Fax: 44 (0) 1243 373245
e-mail: info@harringtonbloomfield.co.uk

For
Mr & Mrs Laly

Project
**The White House Garage
Langstone**

Title
**Proposed refurbishment
of Existing Guest Room
and new dormer**

Date	Drawn	Scale	Checked
20/03/2013	A.L.B	As Indicated	C.J.B
Job Number	Prefix	Drawing Number	Revision
12007		20	

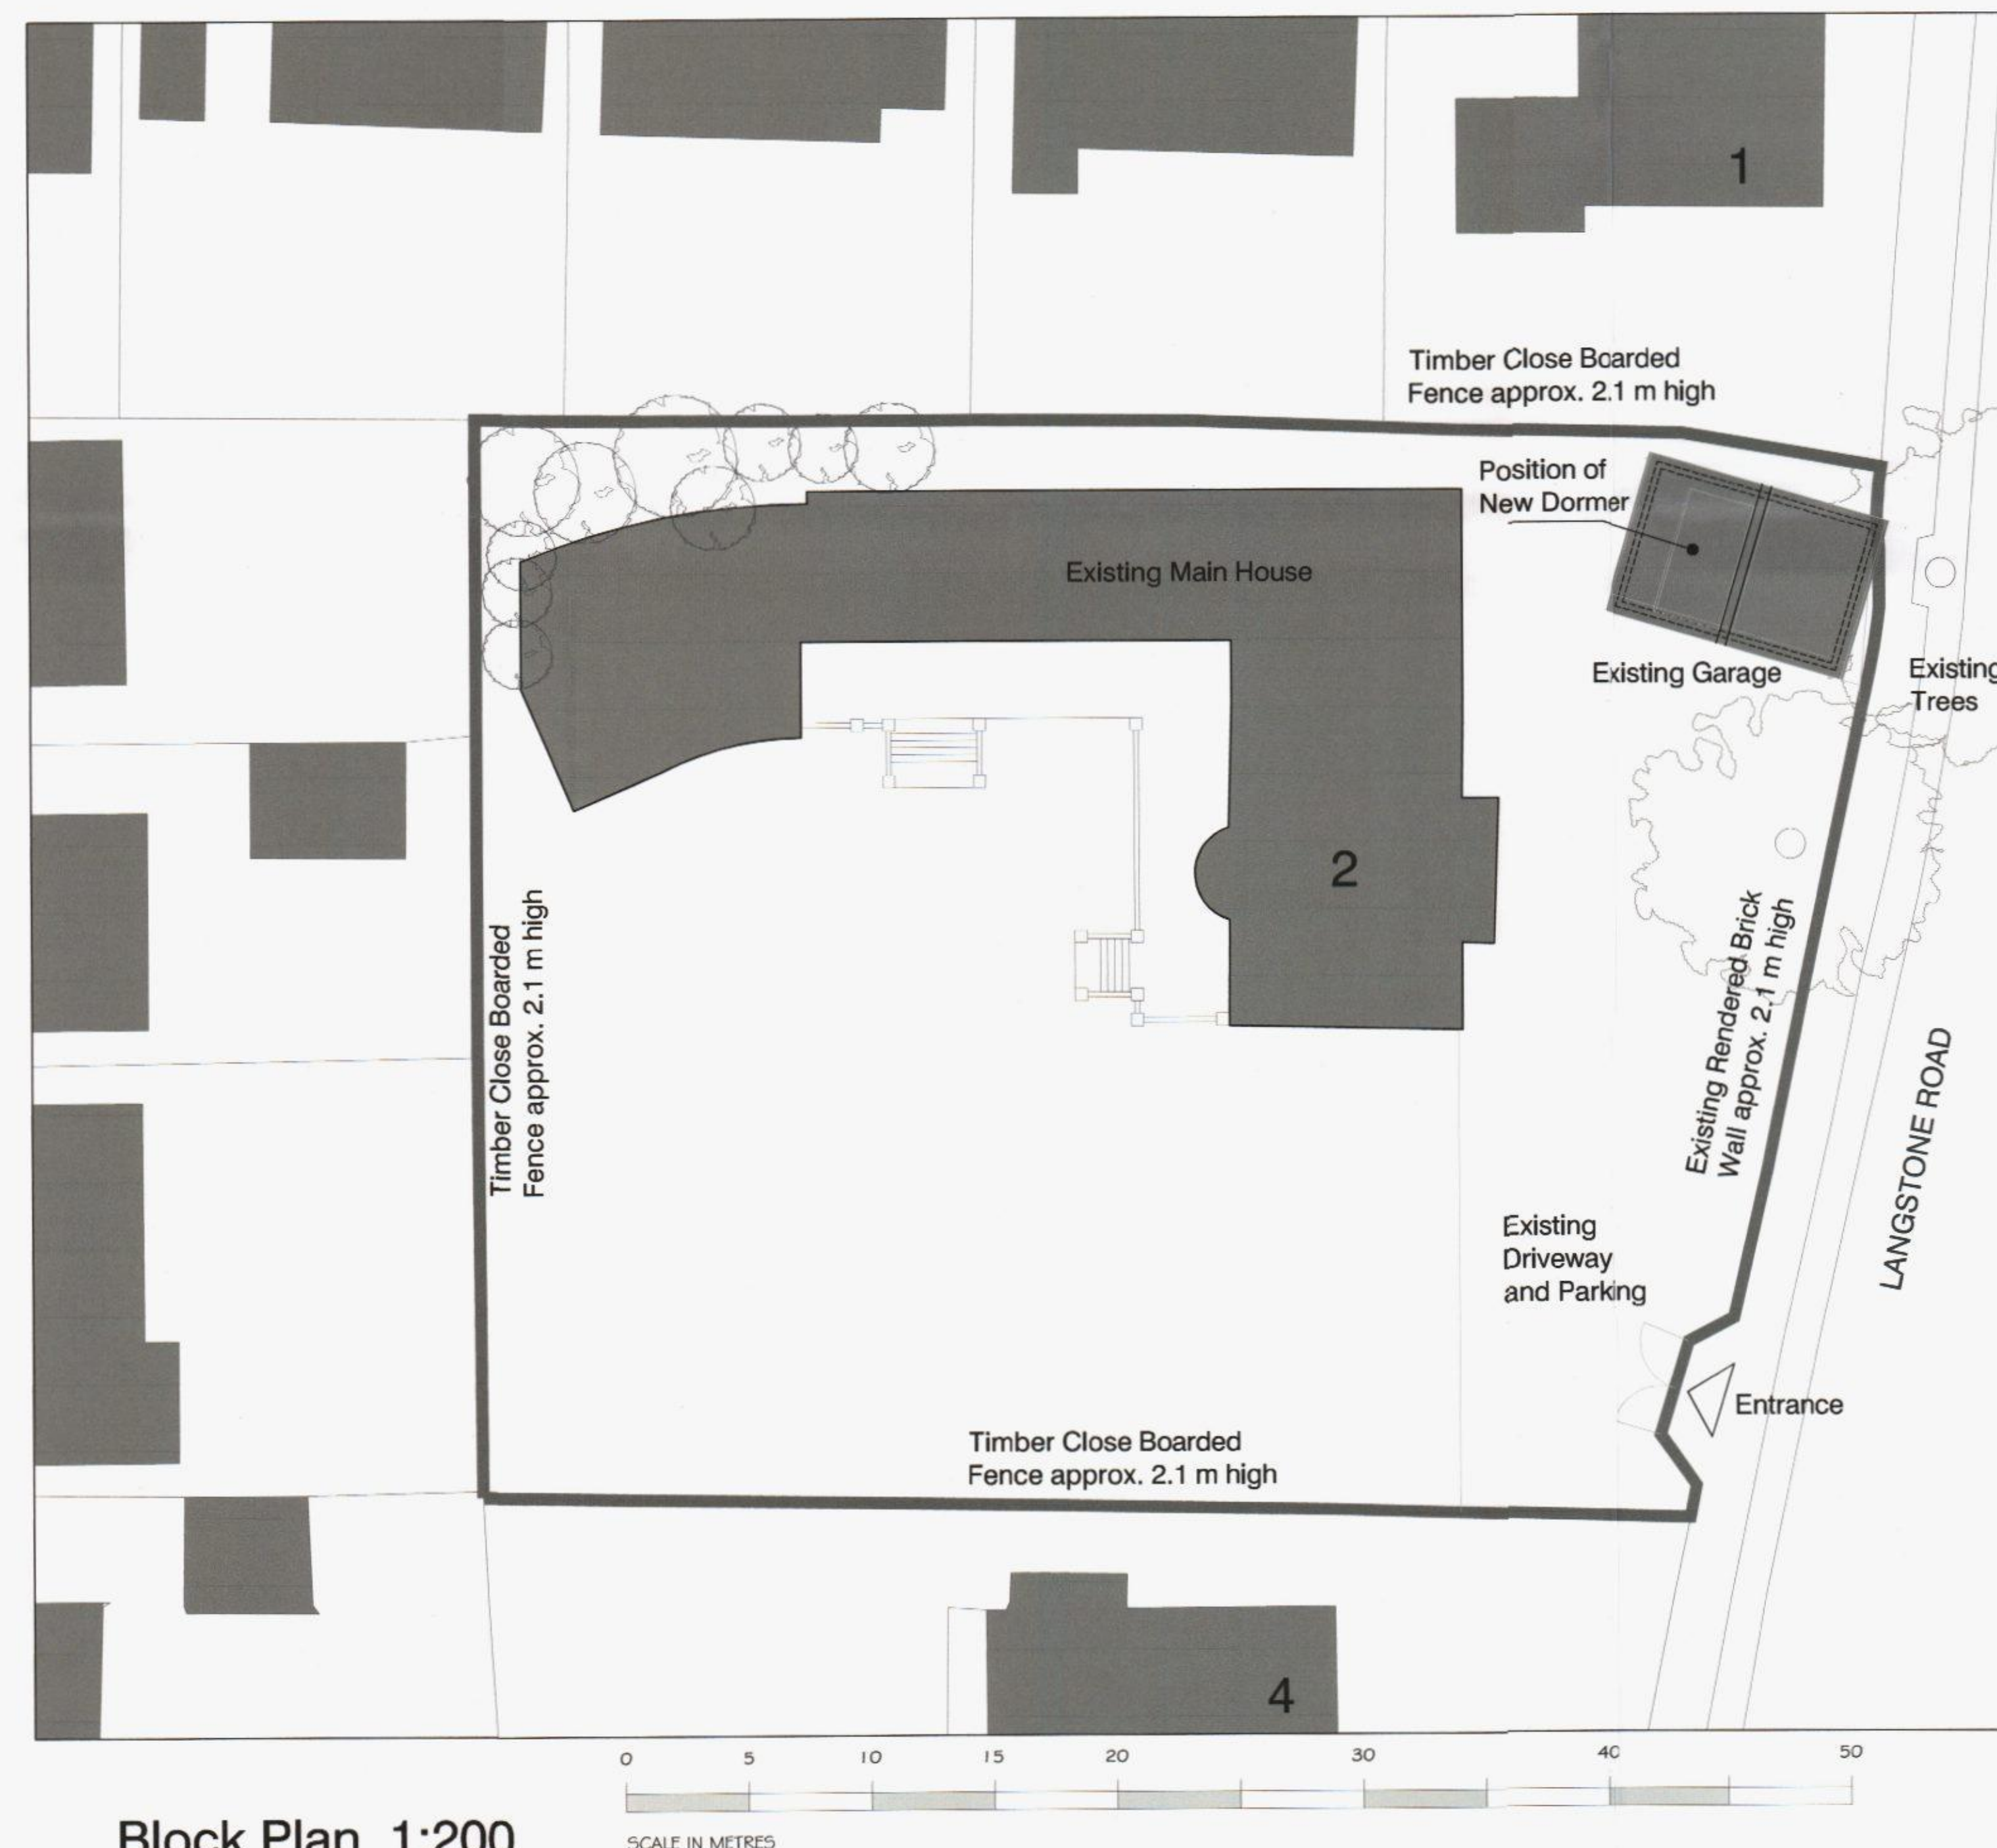

Block Plan 1:200