



PERMIT

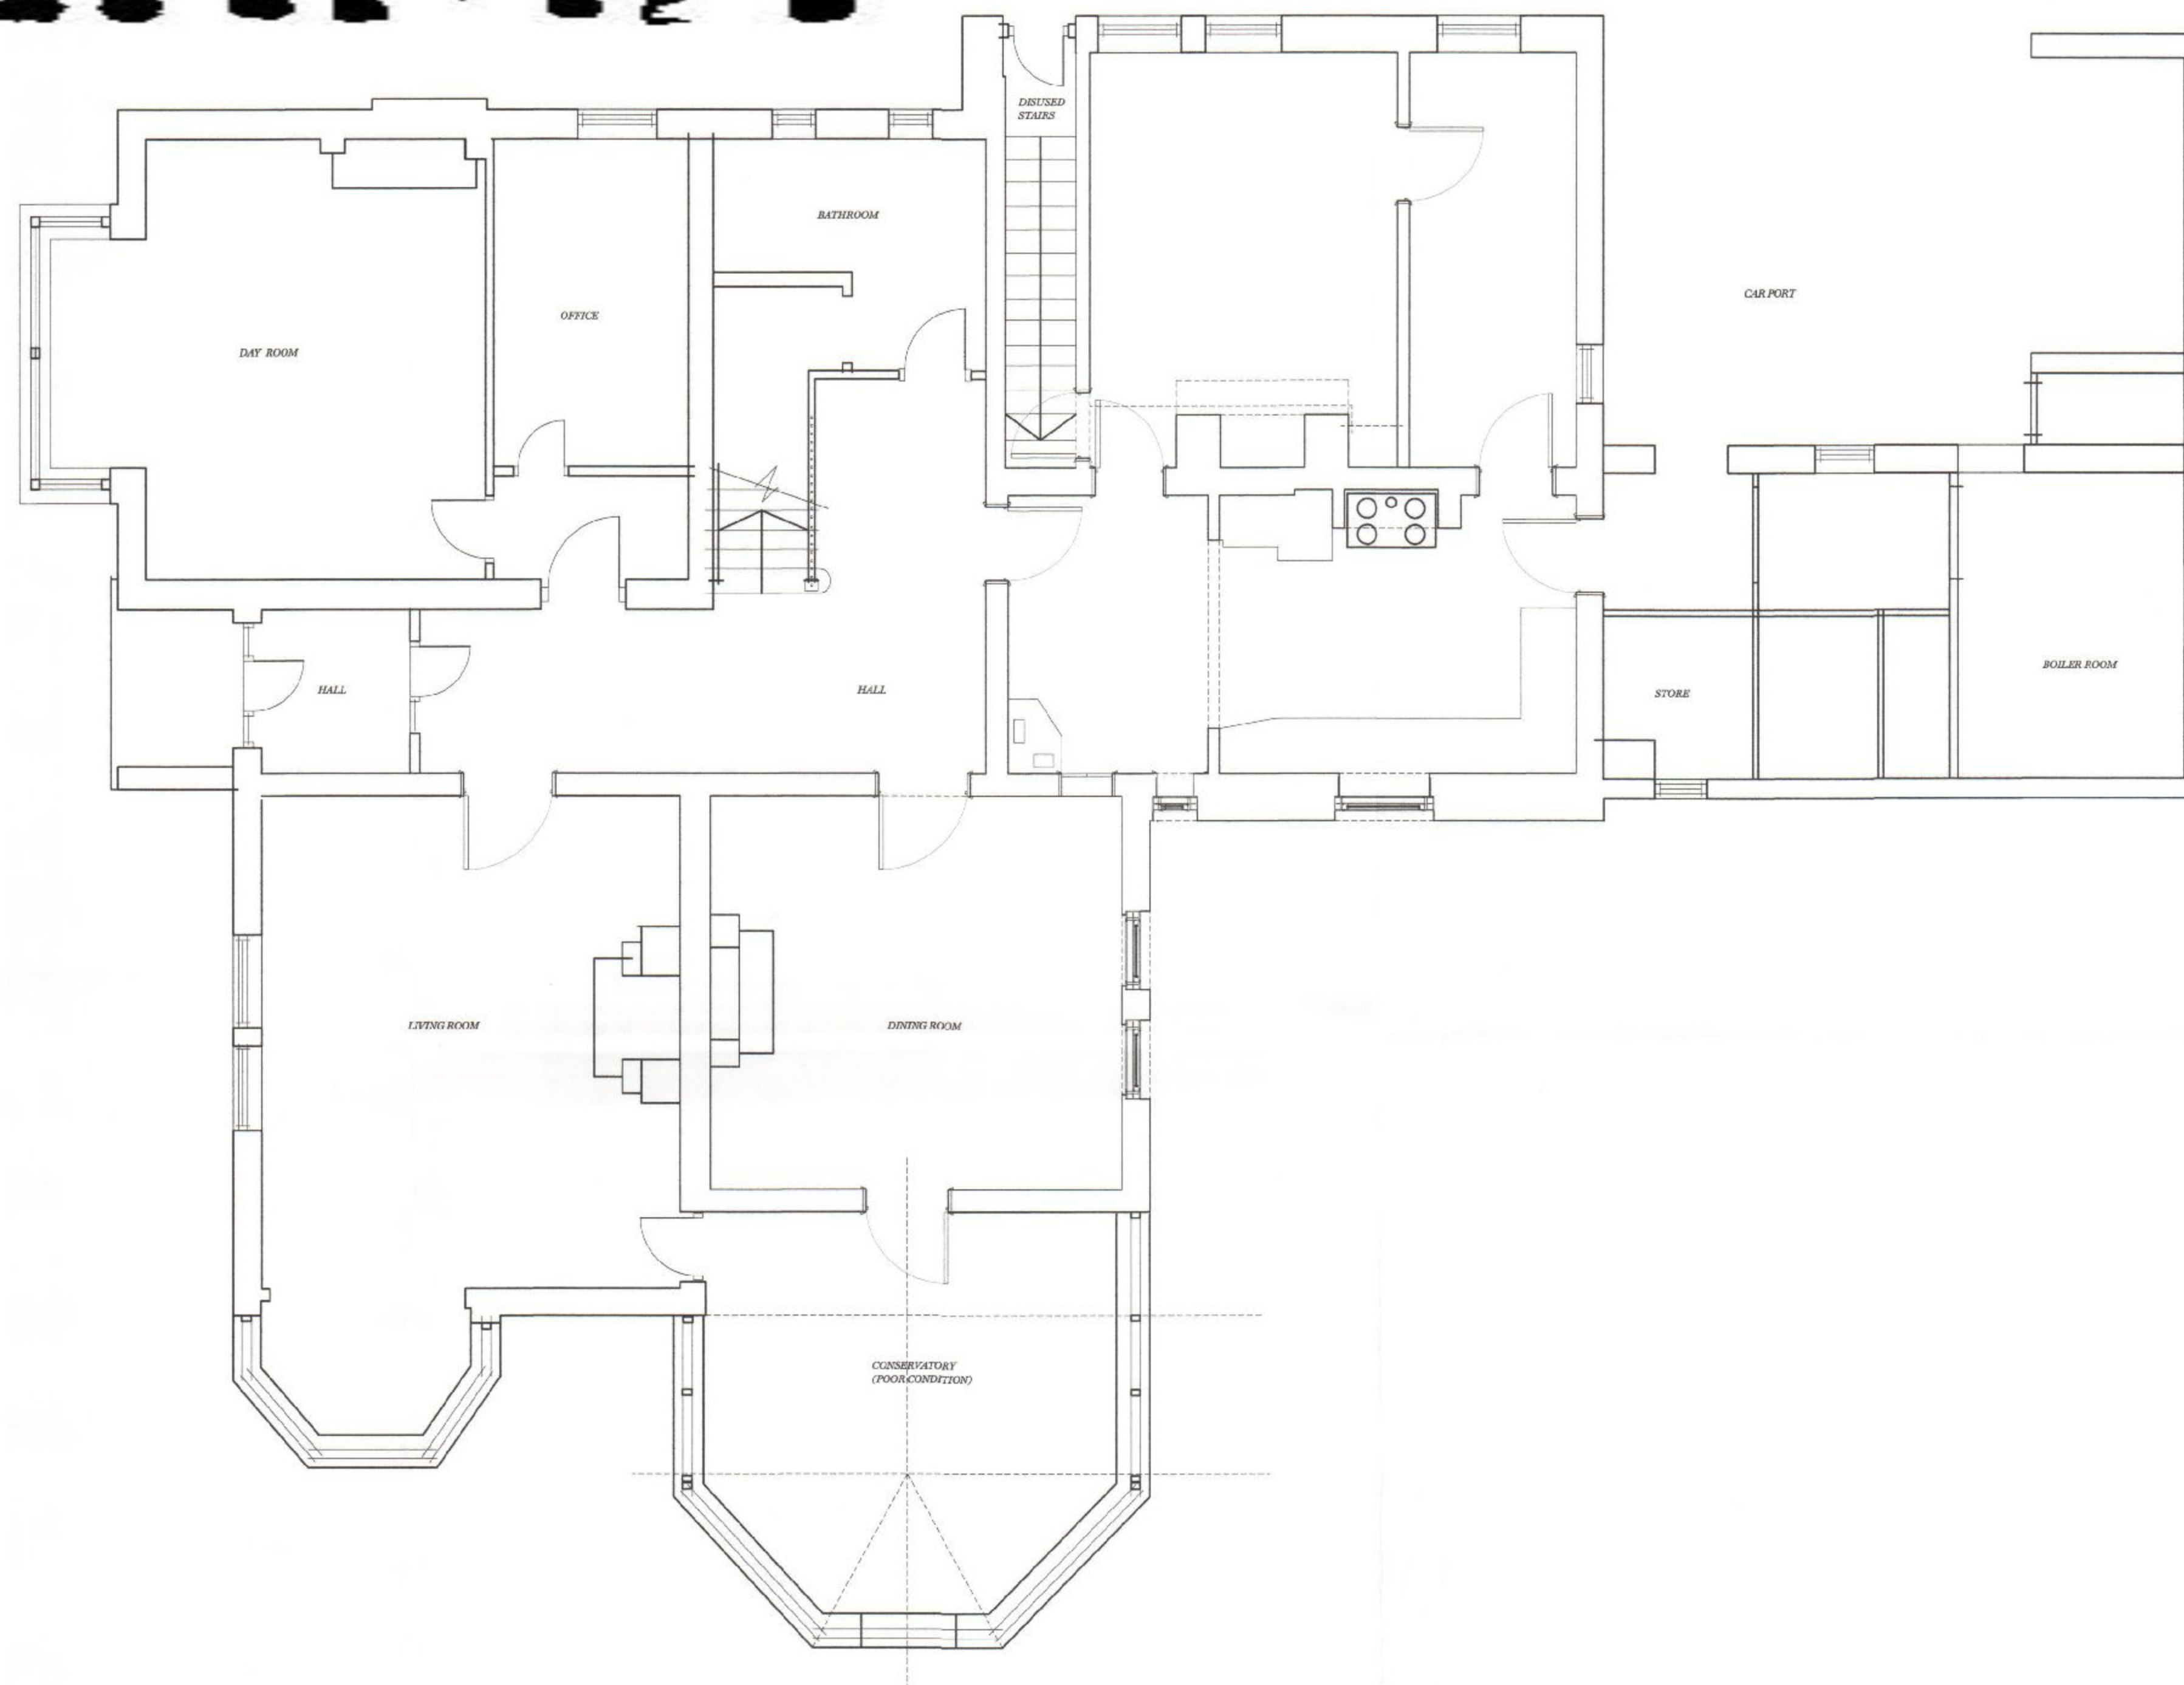

Floor Plans -Existing Ground Floor
Scale 1:50

 

HAVANT BOROUGH
COUNCIL
26 APR 2011
RECEIVED

Rev. No	Amendment	Date

Project: *Penshurst,
10 Leigh Road, Havant*

Name: *Proposed Orangery*

Title: *Existing Floor Plans*

Drwg No: A-300 Rev. No: -

Scale: 1:50@A1 Drawn by: SL

Date: 11.1 Checked by: SL

All designs © Ben Pentreath Ltd 2009
Not to be reproduced without permission