


PERMIT

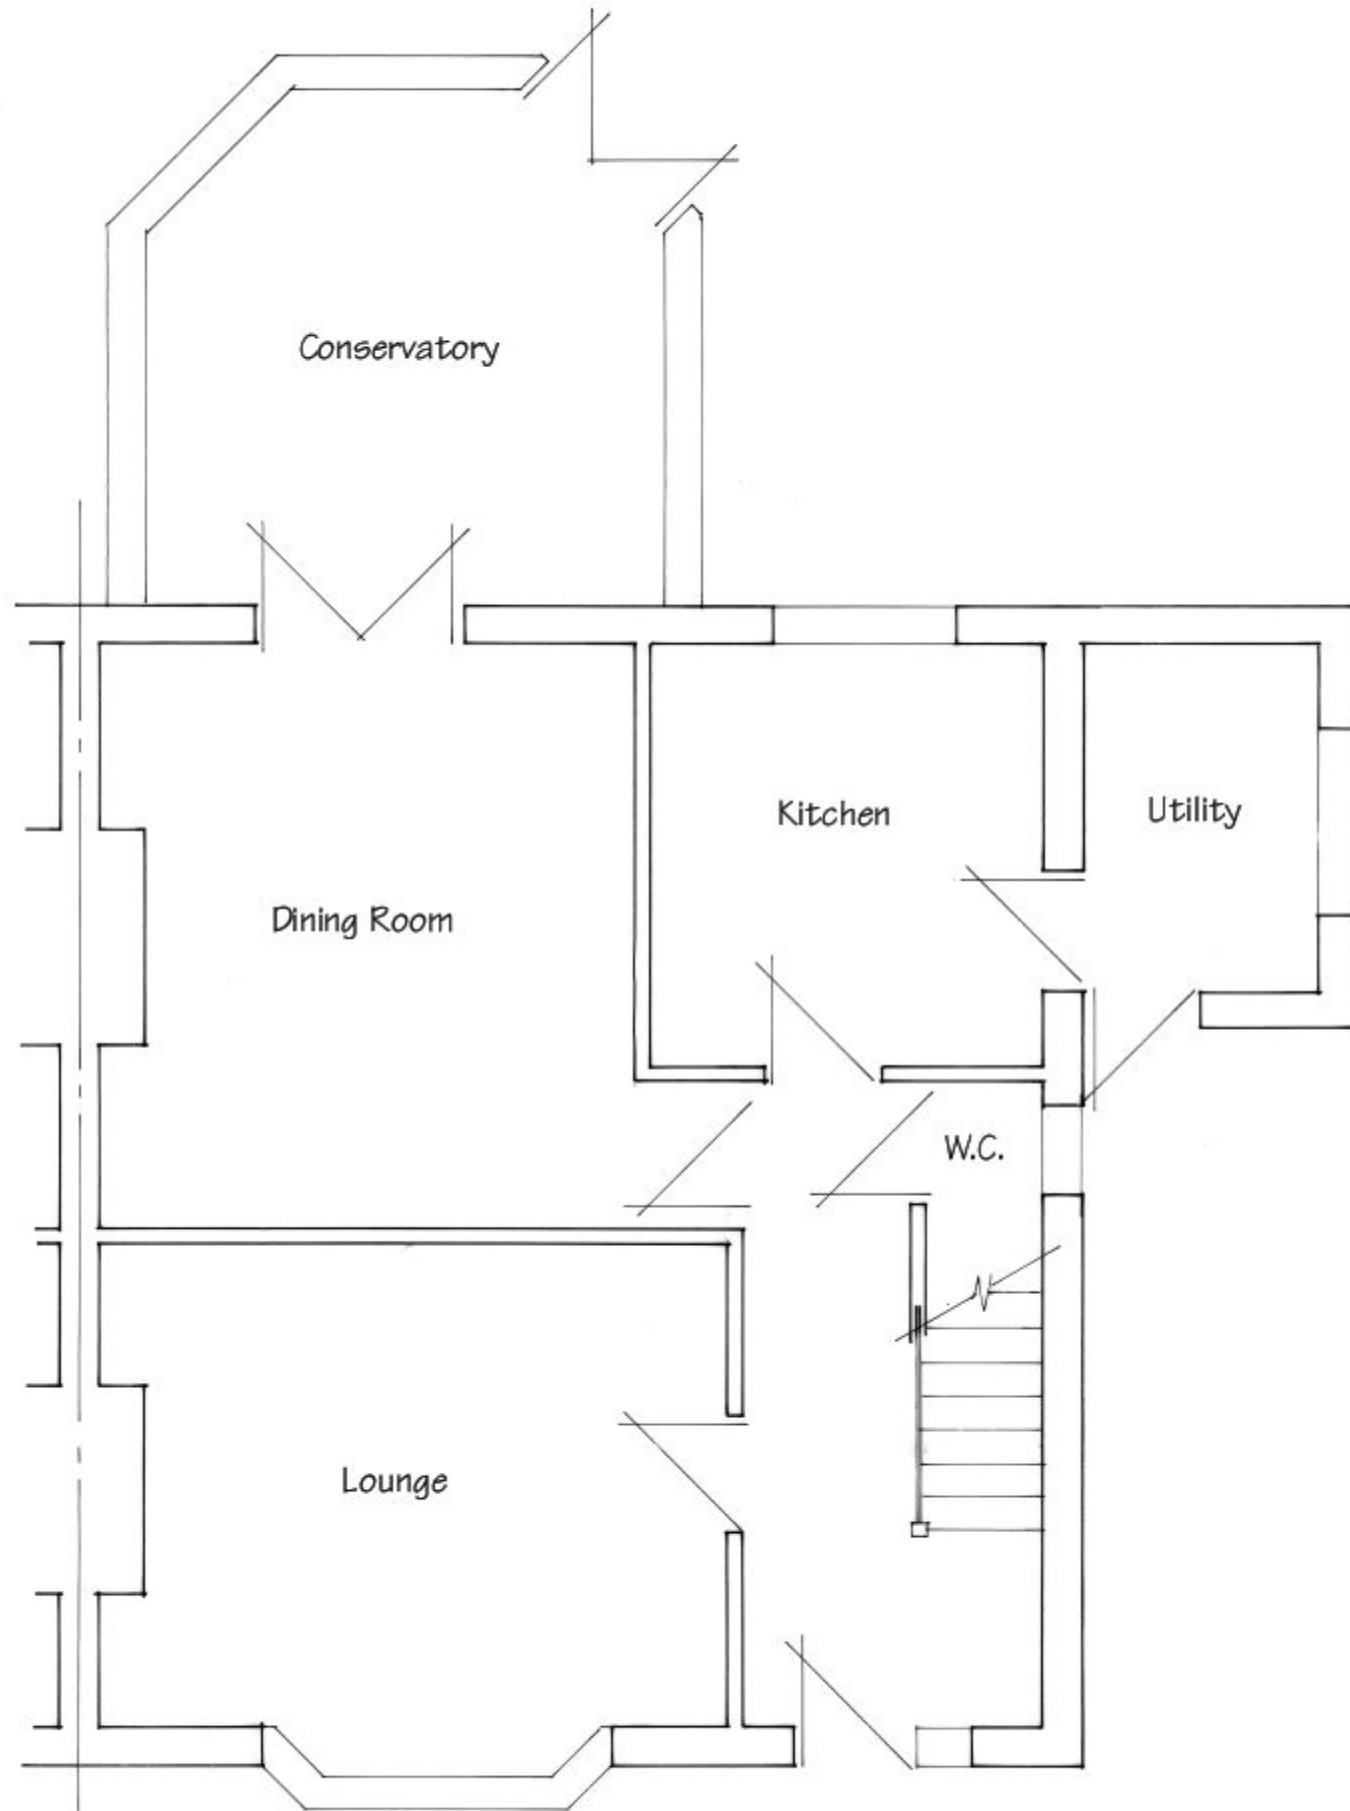

Ground Floor Plan

These Plans have been prepared for the purpose of obtaining Planning Permission and/or Building Regulation Approval for the work shown thereon only and should not be used for any other purpose.

© These Plans remain the copyright of the architect and must not be copied or reproduced in any way without written permission with the exception of Local Authorities for Planning Purposes



Andrew R Dunks

BSc(Hons) MRICS MBEng

Chartered Surveyor and Building Engineer

Unit 1, Brambles Enterprise Centre

Waterlooville, Hants, PO7 7TH

Tel: (023) 9225 3034

e-mail: plans@dunks.freemove.co.uk

Proposed Loft Conversion

9 Kings Road
Waterlooville

For Mr & Mrs Davis


Scale - 1:50 at Page Size A3

Date - June 2011


Drawing No. 3452/1 - Rev B





Metres @ 1:50 Scale

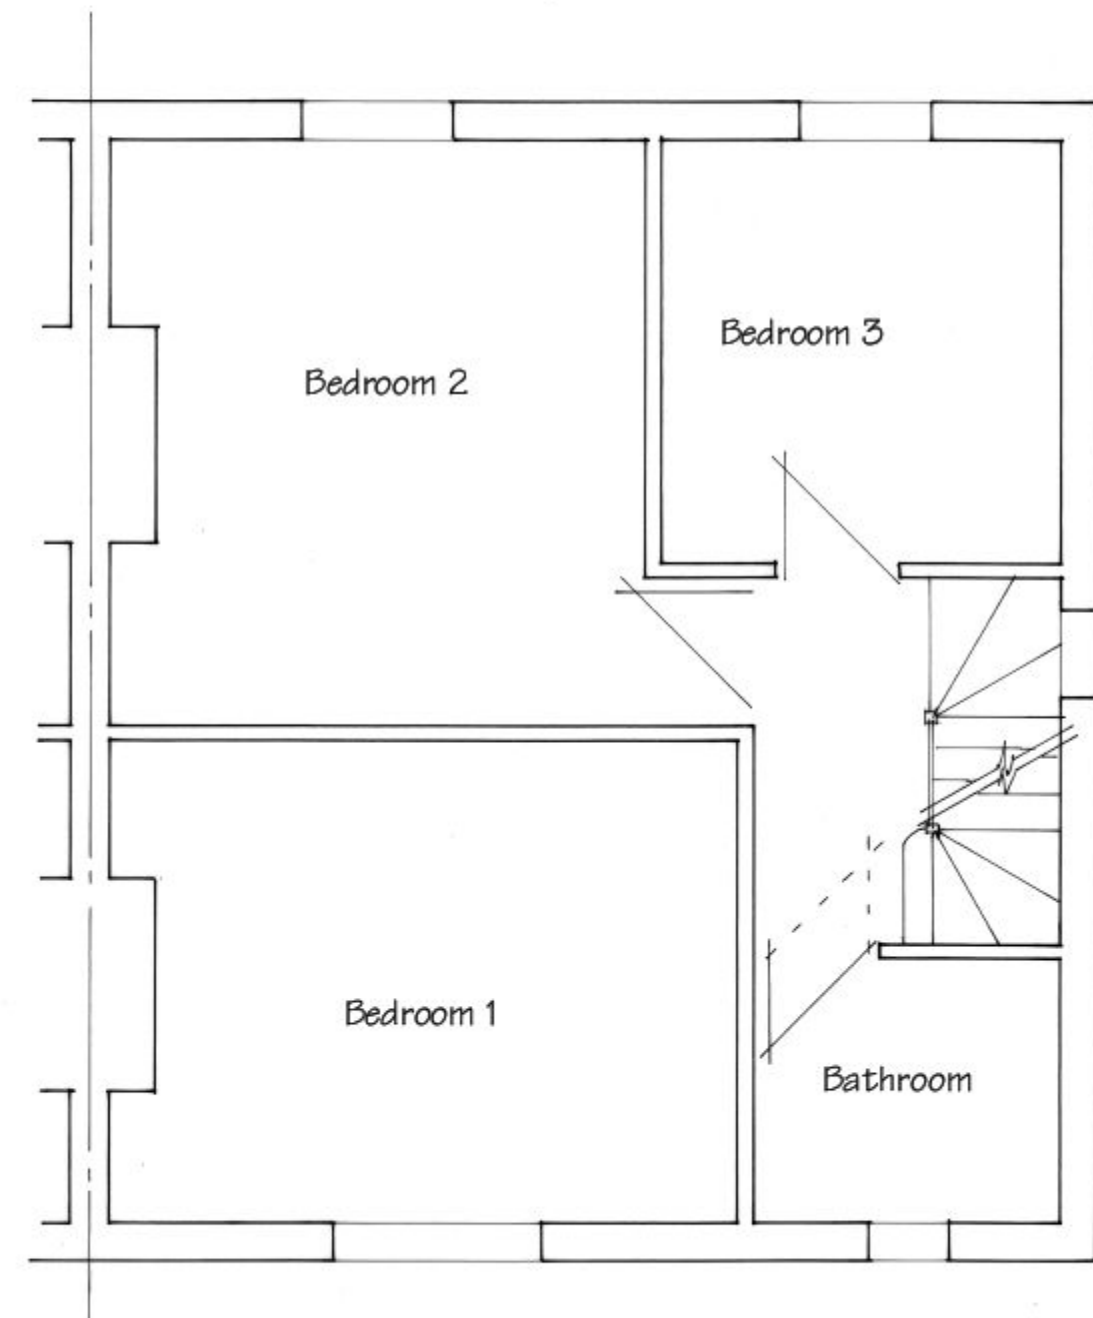

First Floor Plan

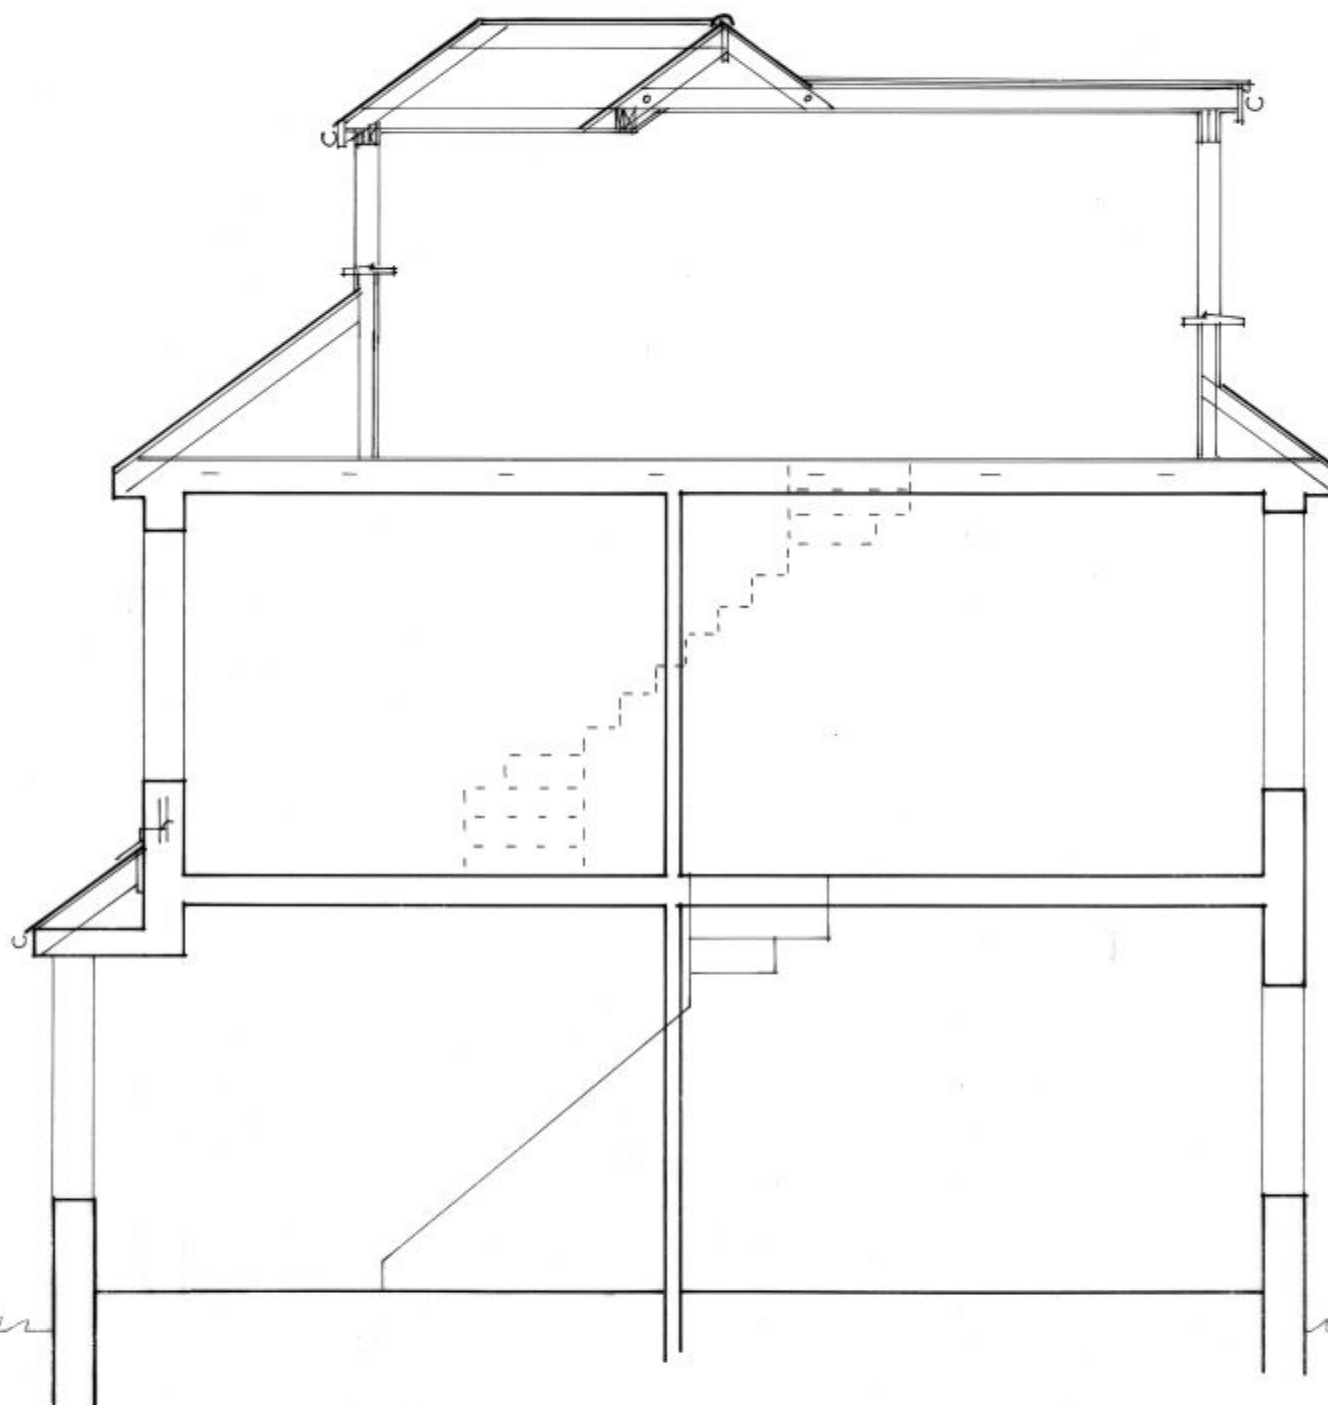

Cross-Section

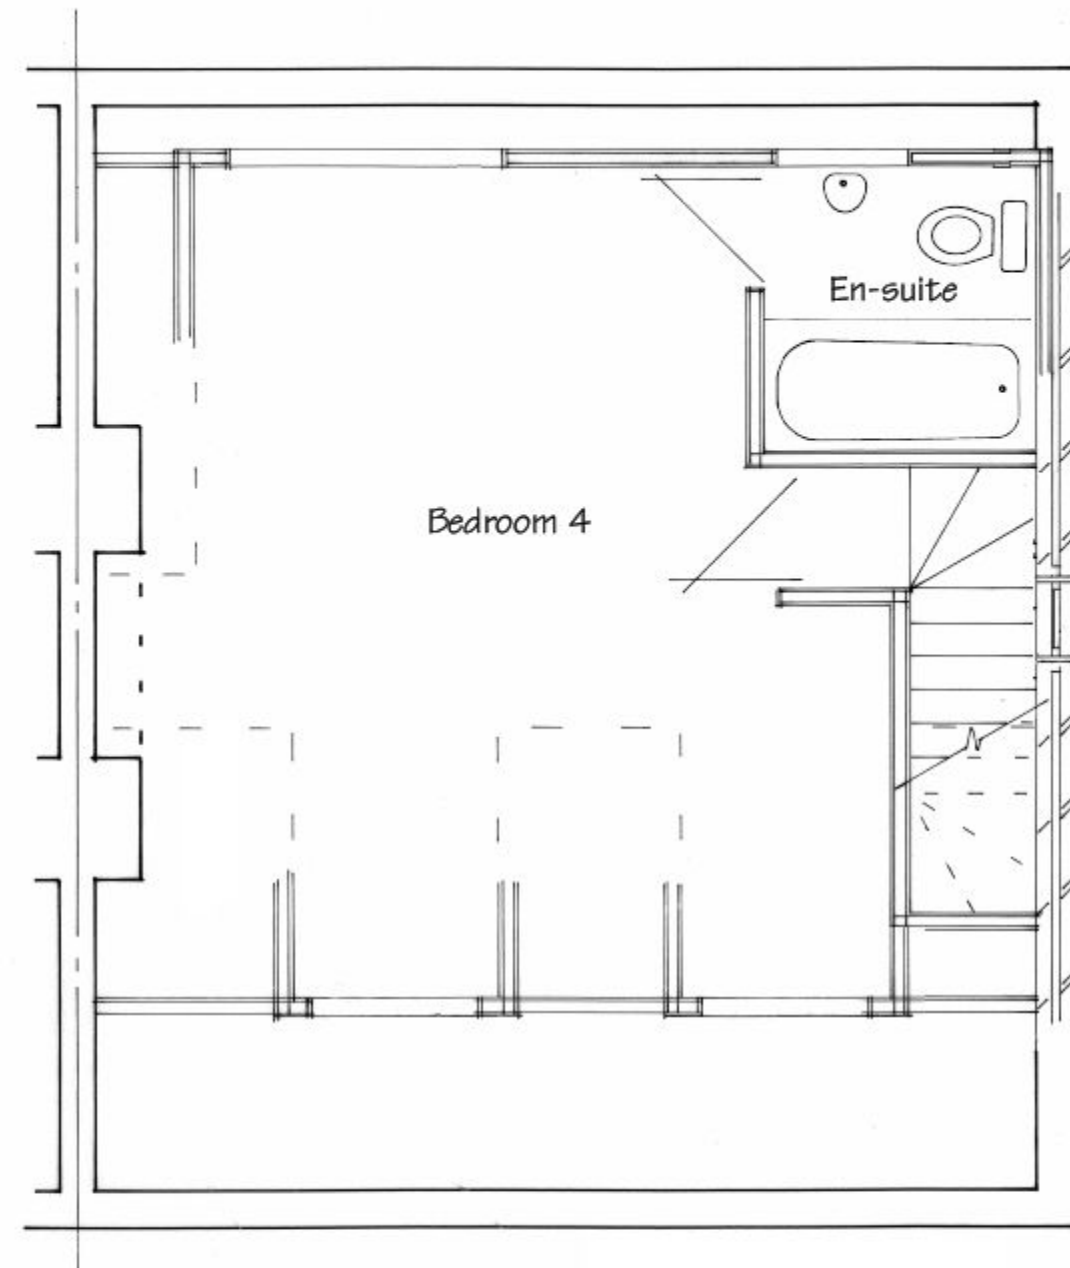 

Proposed Second Floor Plan

These Plans have been prepared for the purpose of obtaining Planning Permission and/or Building Regulation Approval for the work shown thereon only and should not be used for any other purpose.

© These Plans remain the copyright of the architect and must not be copied or reproduced in any way without written permission with the exception of Local Authorities for Planning Purposes



Andrew R Dunks


BSc(Hons) MRICS MBEng

Chartered Surveyor and Building Engineer

Unit 1, Brambles Enterprise Centre
Waterlooville, Hants, PO7 7TH
Tel: (023) 9225 3034
e-mail: plans@dunks.freemove.co.uk

Proposed Loft Conversion
9 Kings Road
Waterlooville
For Mr & Mrs Davis
Scale - 1:50 at Page Size A3
Date - June 2011

Drawing No. 3452/2 - Rev B

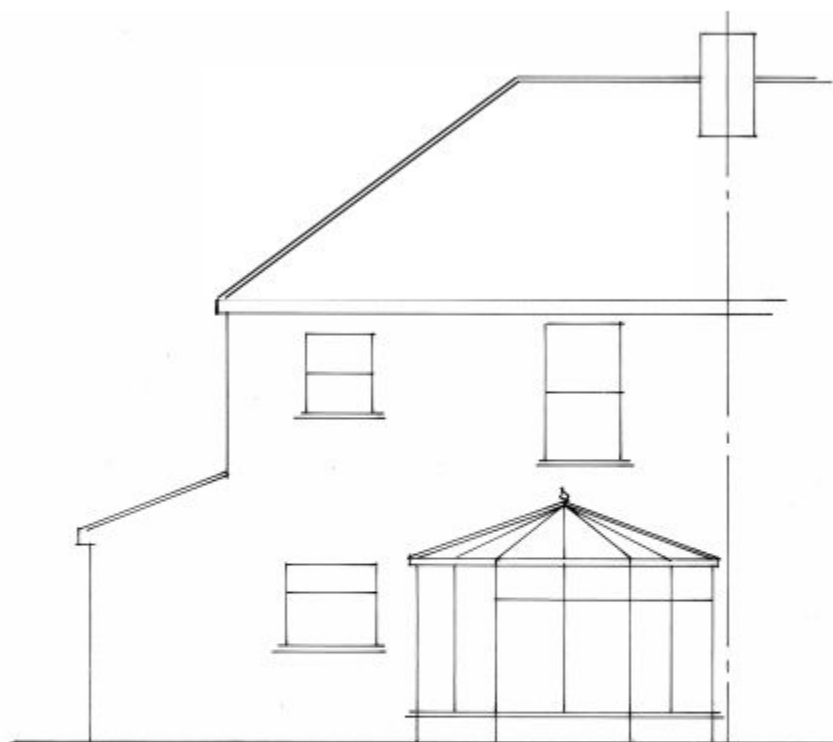

Existing Rear Elevation




Existing Side Elevation



Existing Front Elevation

Rear dormer & gable lift
under construction -
not part of this
application

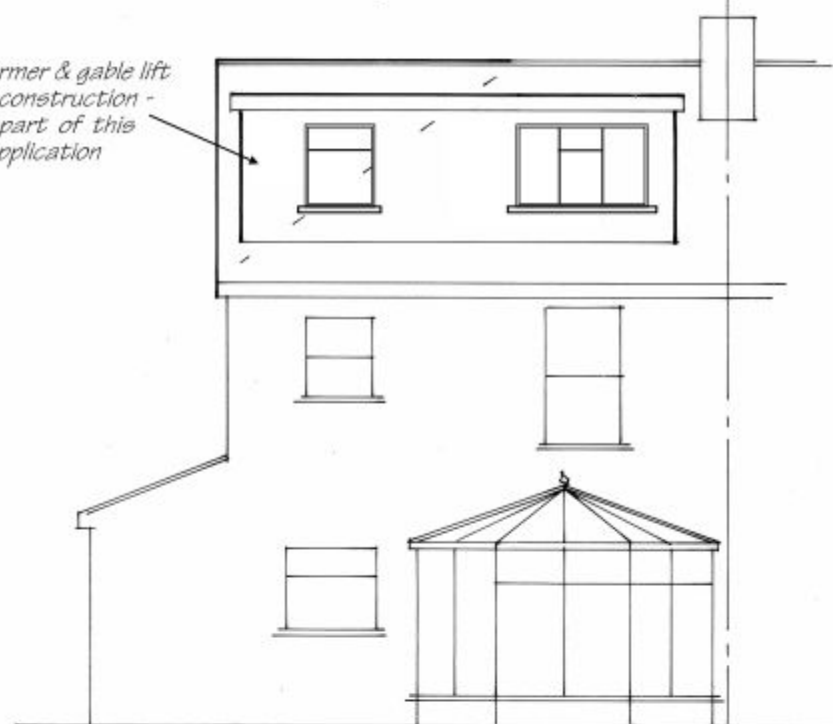

Proposed Rear Elevation



Proposed Side Elevation

Gable lift under
construction - not part
of this application



Proposed Front Elevation

These Plans have been prepared for the purpose of obtaining Planning Permission and/or Building Regulation Approval for the work shown thereon only and should not be used for any other purpose.

© These Plans remain the copyright of the architect and must not be copied or reproduced in any way without written permission with the exception of Local Authorities for Planning Purposes




Andrew R Dunks

BSc(Hons) MRICS MBEng

Chartered Surveyor and Building Engineer

Unit 1, Brambles Enterprise Centre
Waterlooville, Hants, PO7 7TH
Tel: (023) 9225 3034
e-mail: plans@dunks.freemove.co.uk

 

Proposed Loft Conversion

**9 Kings Road
Waterlooville**

For Mr & Mrs Davis

Scale - 1:100 at Page Size A3

Date - June 2011

Drawing No. 3452/3 - Rev B