



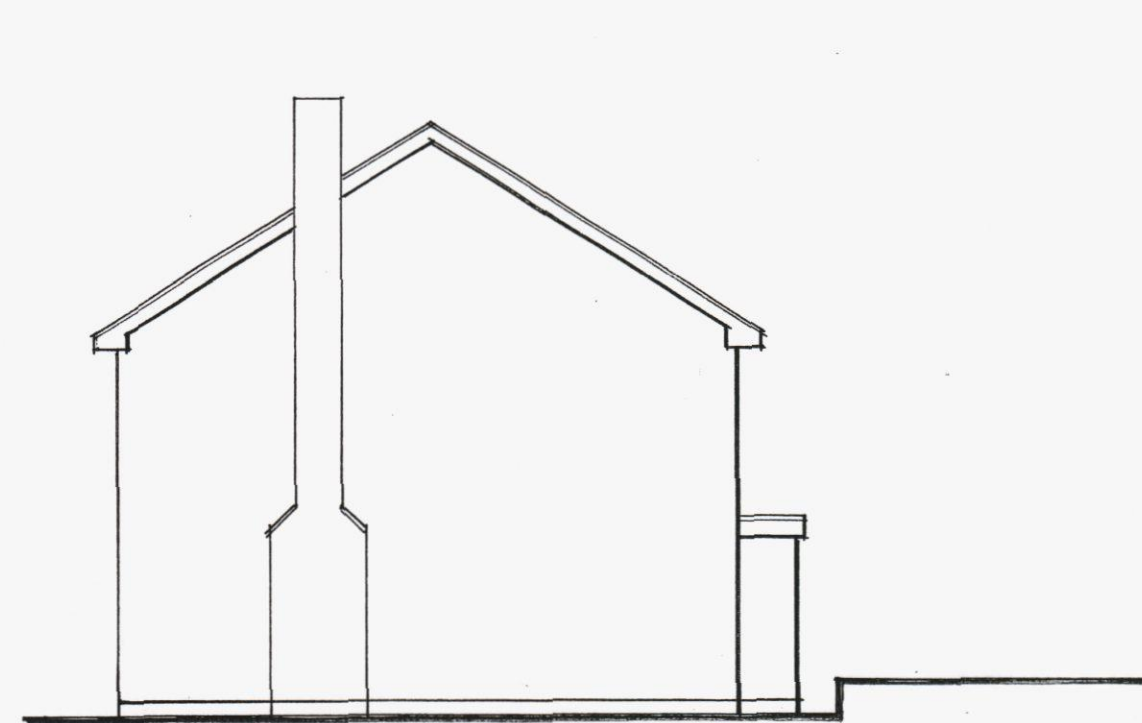

existing side elevation.




existing rear elevation.

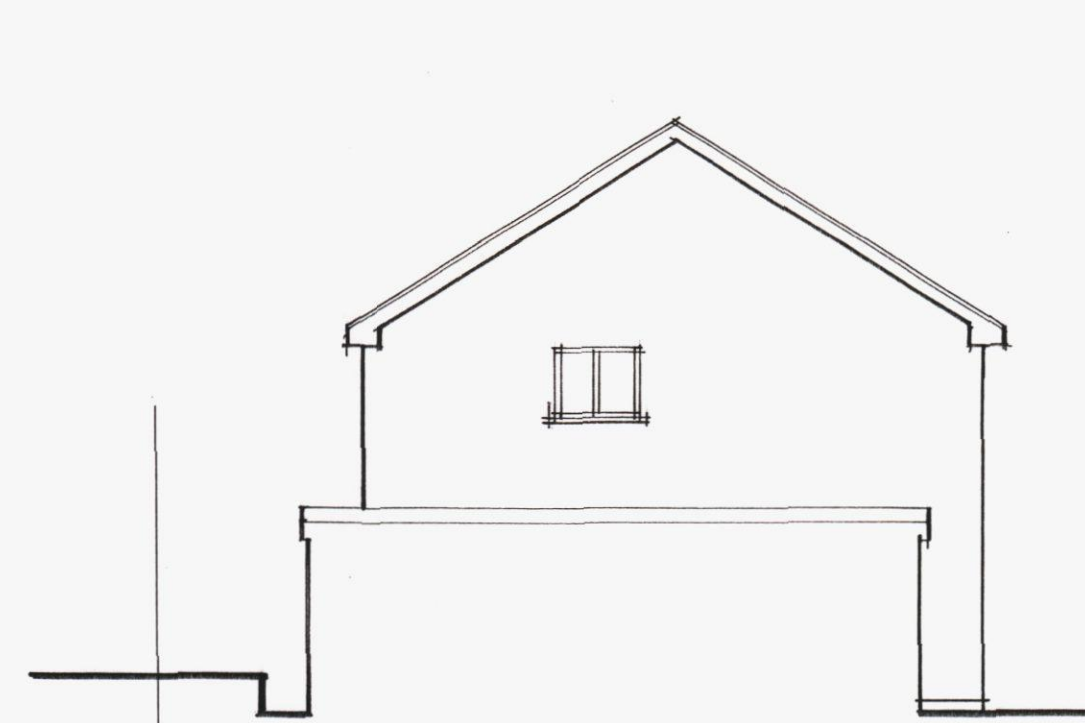

existing side elevation.




existing front elevation.

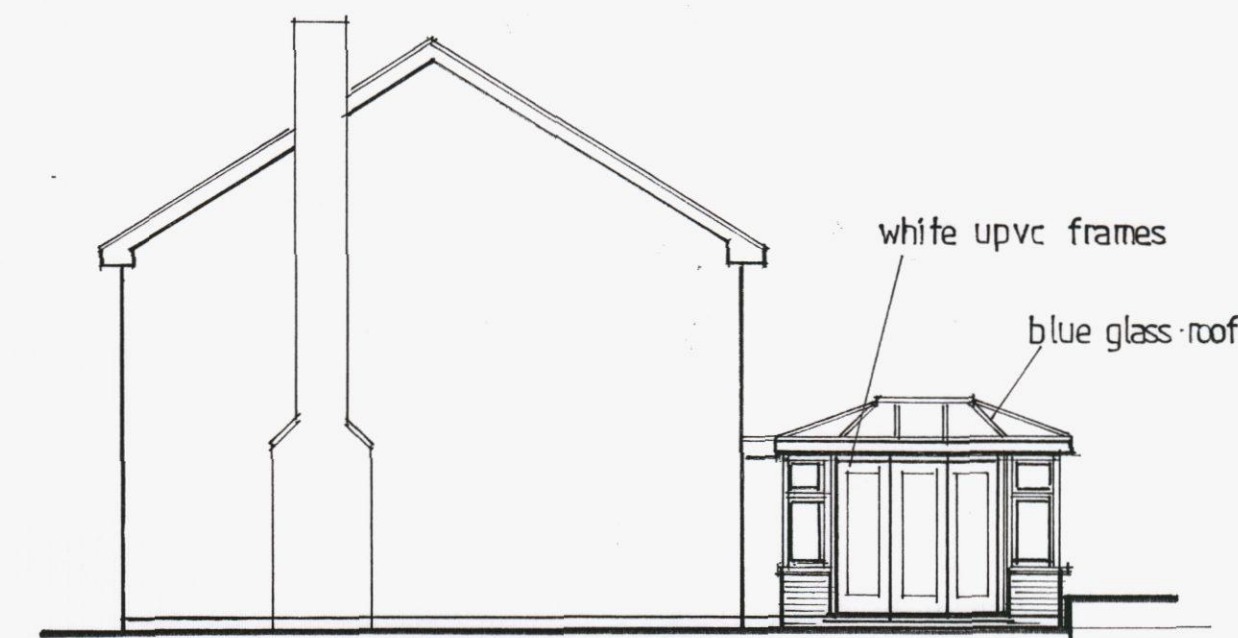

proposed side elevation




proposed rear elevation.

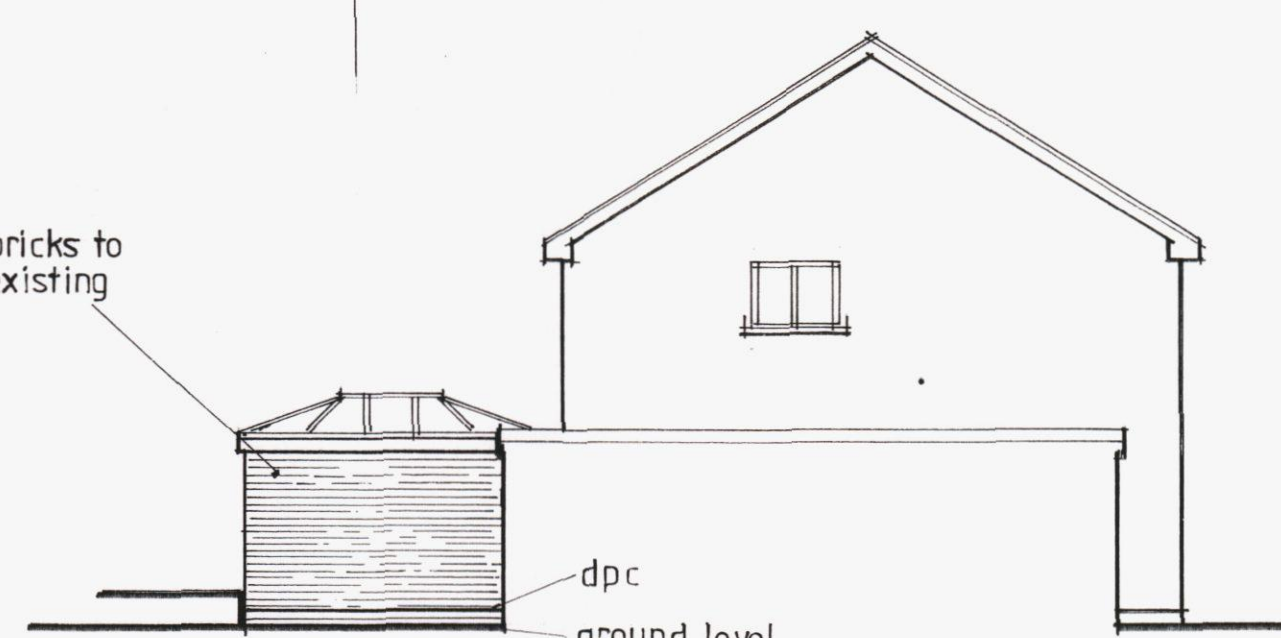


proposed side elevation.




proposed front elevation.

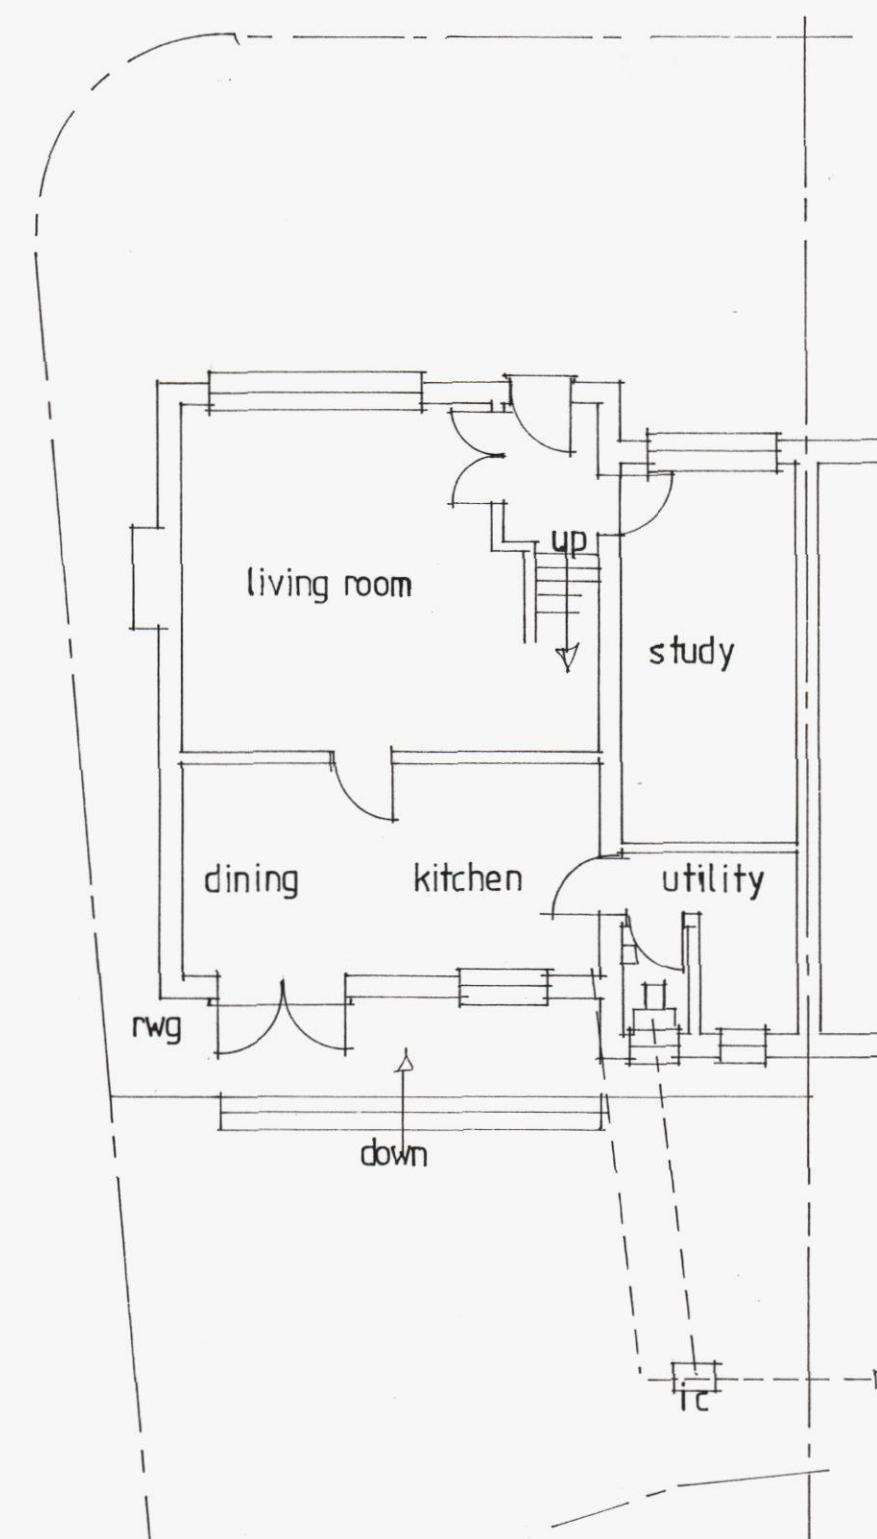

existing ground floor plan.

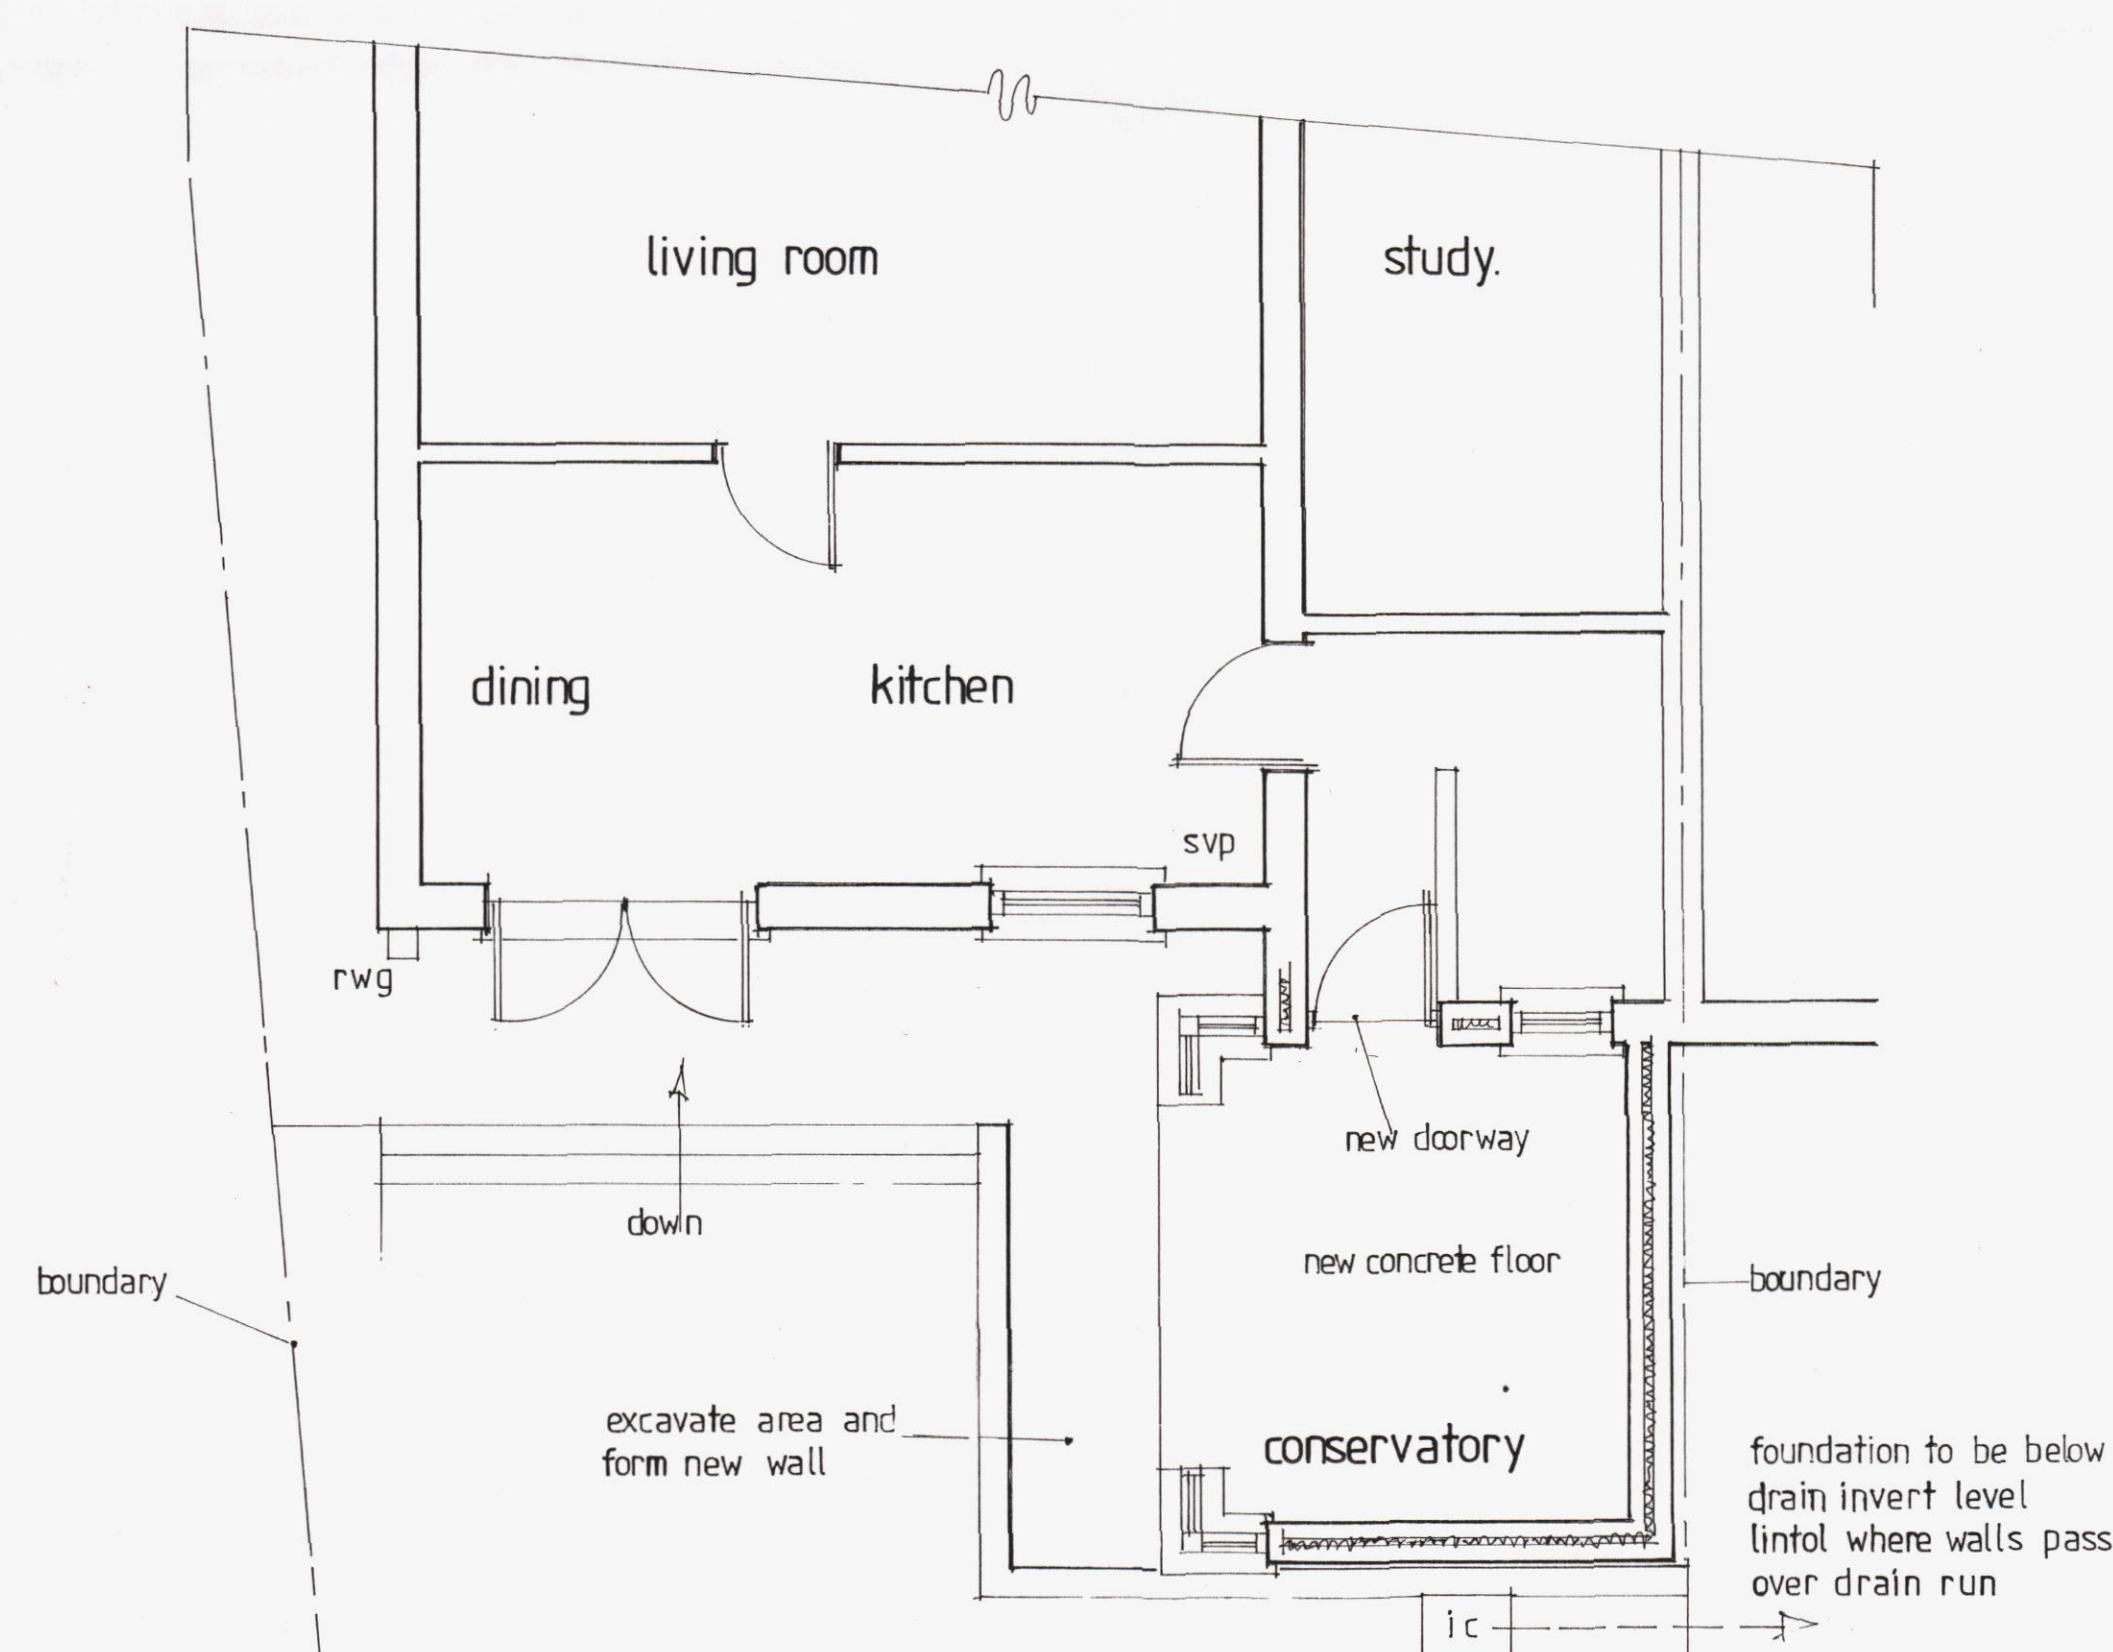

part proposed ground floor plan.

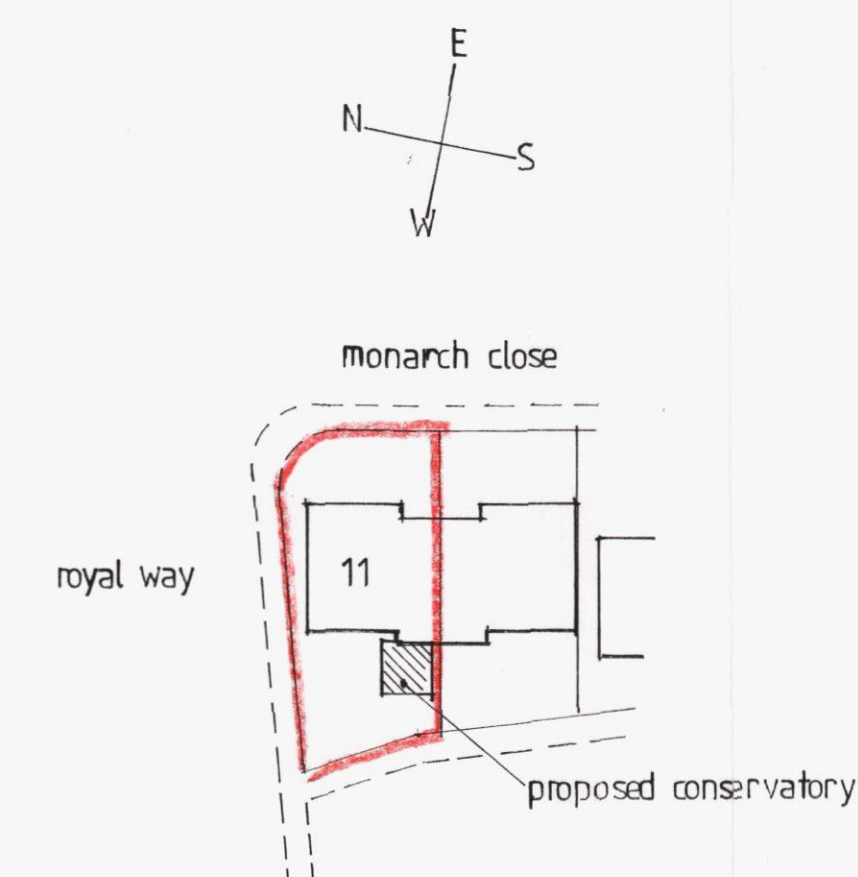

site plan.

ANY DIMENSIONS ARE TO BE CHECKED ON SITE. THESE DETAILS ARE FOR LOCAL AUTHORITY PLANNING AND BUILDING REGULATION PURPOSES ONLY AND ARE NOT WORKING DRAWINGS. ANY DISCREPANCIES ARE TO BE MADE KNOWN TO THE ARCHITECT AS SOON AS POSSIBLE.

SEE STRUCTURAL CALCULATIONS FOR STEEL OR TIMBER SIZES. IT IS THE RESPONSIBILITY OF THE CONTRACTOR TO SITE MEASURE ALL STRUCTURAL MEMBERS BEFORE ORDERING.

THE PROPERTY OWNERS ARE TO ENSURE THAT ALL/ANY REQUIREMENTS OF THE PARTY WALL ACT ARE COMPLIED WITH AT LEAST TWO MONTHS PRIOR TO COMMENCEMENT OF WORKS. ADVICE CAN BE OBTAINED FROM THE ARCHITECT.

NO NEW WORKS ARE TO PROTRUDE INTO NEIGHBOURING PROPERTIES.

COMMENCE OF ANY WORKS PRIOR TO GAINING THE NECESSARY LOCAL AUTHORITY PLANNING OR BUILDING REGULATION APPROVAL IS ENTIRELY AT THE CLIENTS RISK.

ANY CHANGES TO THE PROPOSED SCHEME ARE TO BE APPROVED BY THE ARCHITECT AND LOCAL PLANNING AUTHORITY PRIOR TO BEING APPLIED.

BRIAN J HINDLE
42 NOBES AVENUE
BRIDGEMARY
GOSPORT
HAMPSHIRE
PO13 0HT

07787711781

beej1969@hotmail.co.uk

HAVANT BOROUGH
COUNCIL
07 JUN 2013
RECEIVED

MR & MRS GRIFFITHS
11 MONARCH CLOSE
WATERLOOVILLE
HAMPSHIRE
PO7 8JH

PROPOSED;
CONSERVATORY TO REAR
ELEVATION

DATE
MAY 2013

DRAWN BY
BJH

1:100, 1:50, 1:500

04:13:SOLAR